



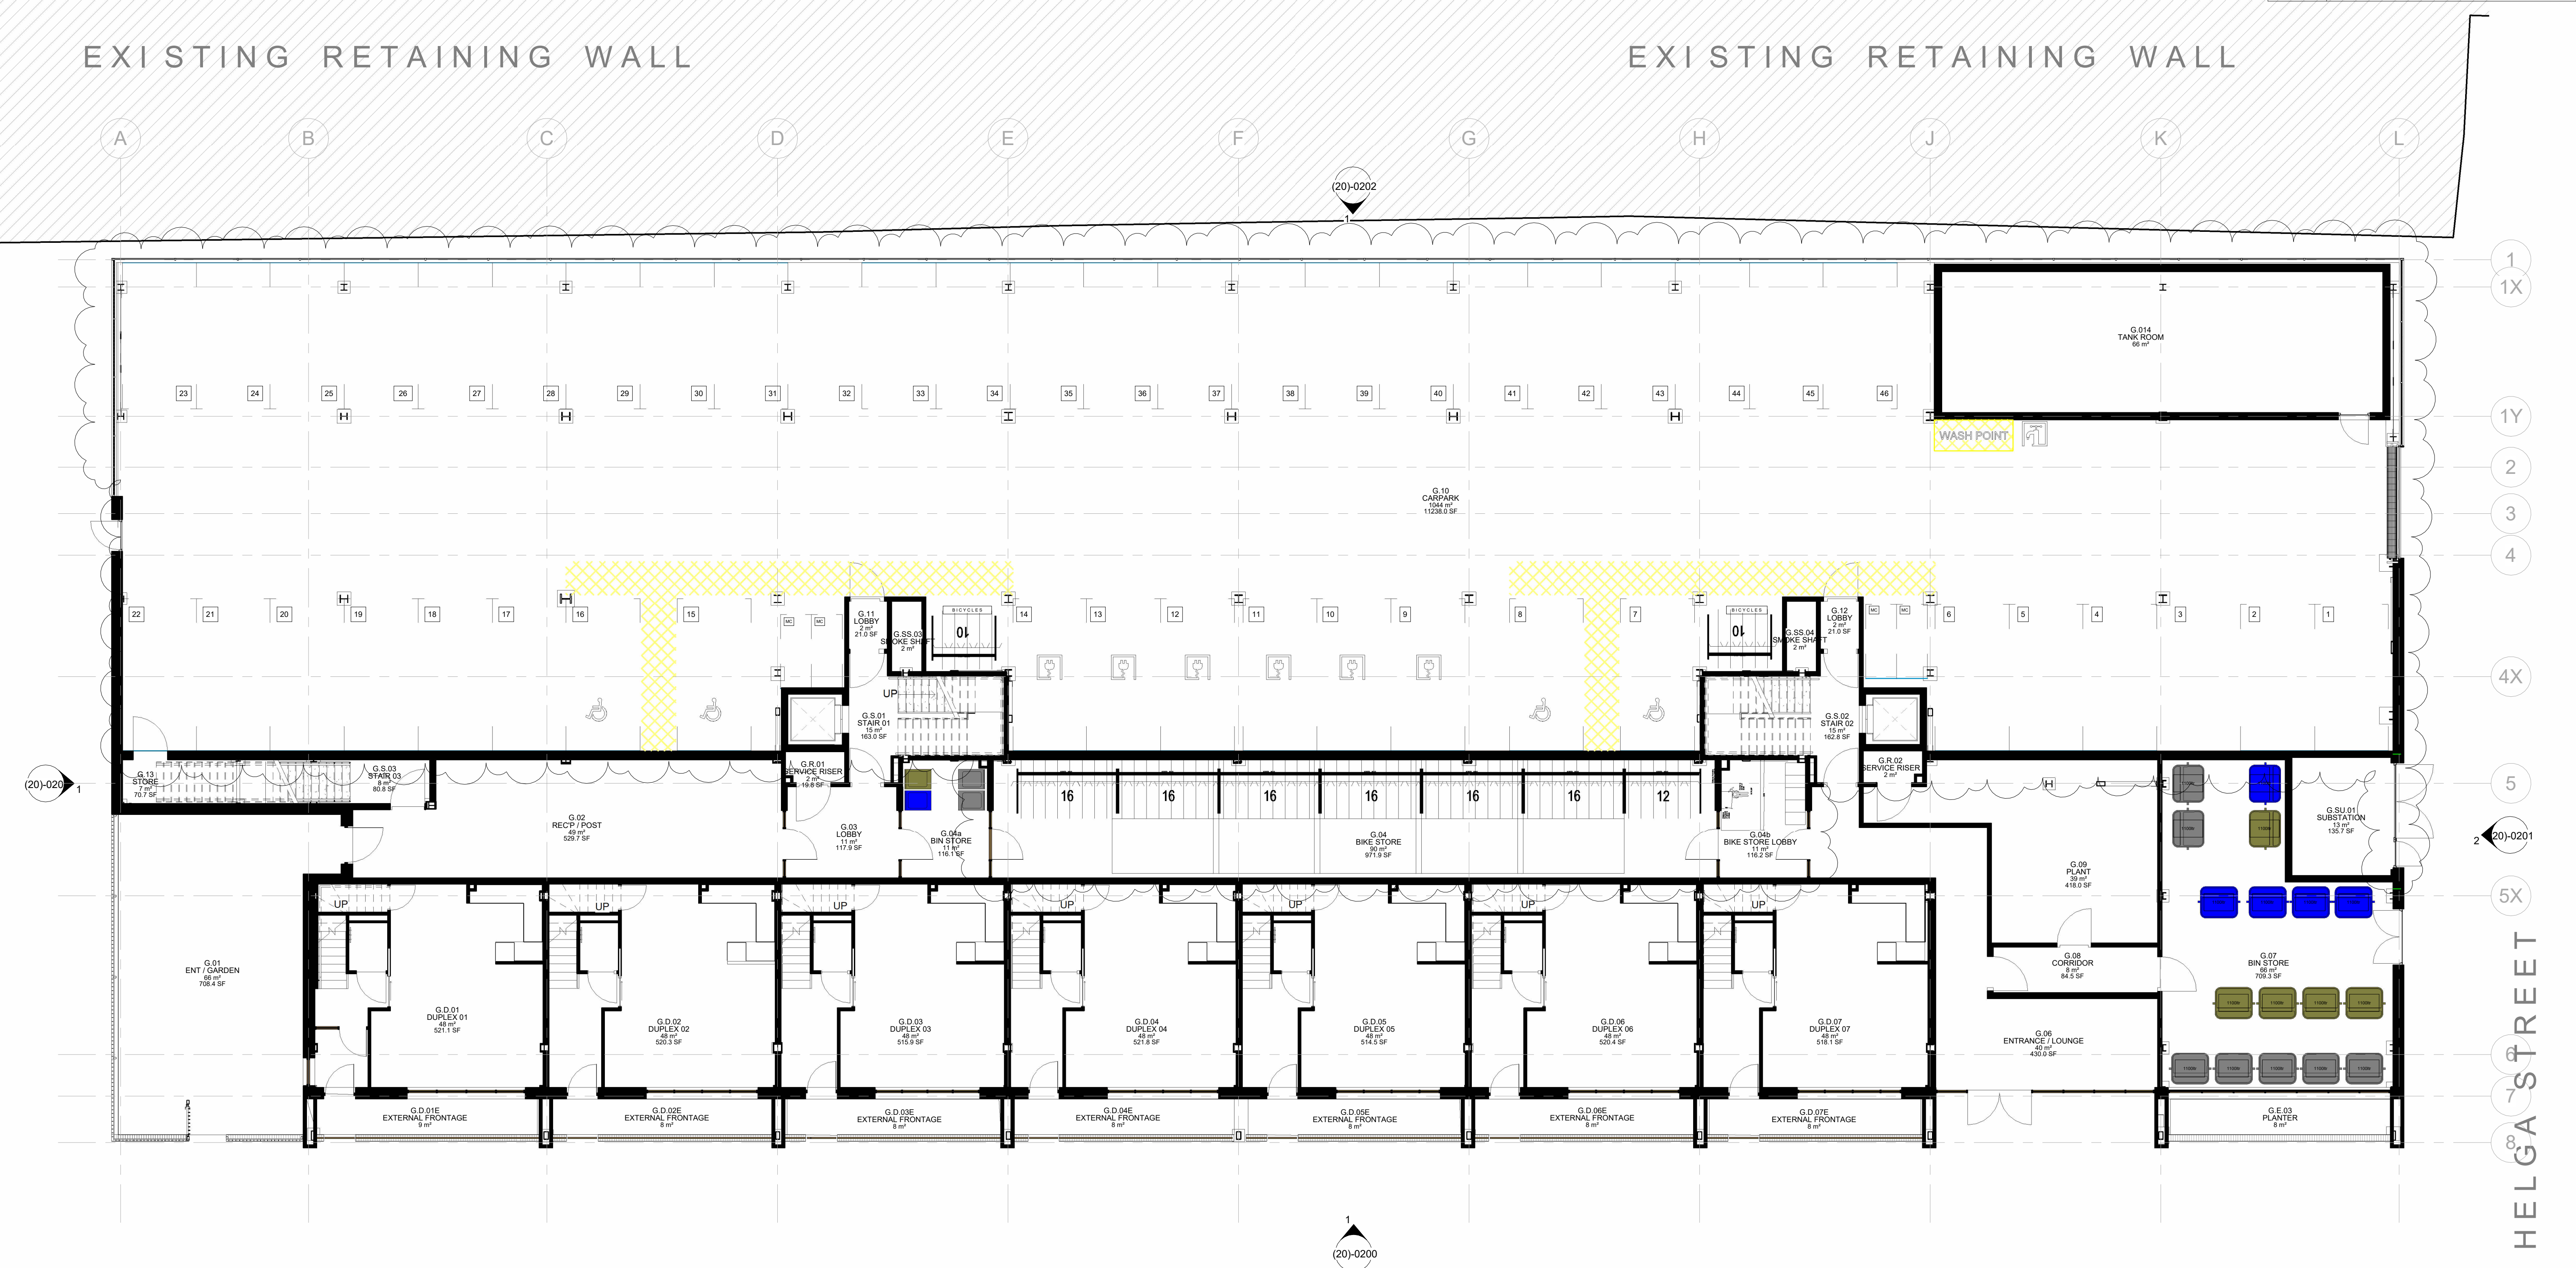

Ground floor plan

 

P05	10/09/2025	AMENDED TO INCLUDE PUMP HOUSE TO CARPARK AND REDUCTION TO CAR PARK SPACES. ADJUSTMENT TO CARPARK GABLES TO PROVIDE NATURAL SMOKE CLEARANCE SMOKE STACK TERMINALS INCLUDED. CYCLE LOGISTICS ADDITIONS. PHOTOVOLTAIC PANELS INDICATED.
P04	23/10/2023	AREAS OF CHANGE INDICATED. NMA ISSUE
P03	12/10/2023	BIN STORE AND COMMUNAL GARDENS AMENDED FOLLOWING CLIENT COMMENT
P02	05/10/2023	GROUND AND FIRST FLOOR GBA AMENDED FOLLOWING CLIENT COMMENT
P01	10/10/2022	EXTERNAL WALL (FACADE) AMENDED FROM 140MM TO 100MM SFS. MINOR INCREASE IN GENERAL AREAS. SLAB EDGE RELOCATED ON ALL FLOORS. GILL DECKS TO BRICK LIP. 160mm ALSECC INSULATION (0.22w/m ² k) ADOPTED. PROPOSED LOUVER WINDOW TYPE INCLUDED. CORRIDOR WALLS AMENDED. SHAFT WALLS AMENDED
REV	DATE	COMMENT

CLIENT:
CERT

PROJECT:
OSBORNE YARD

DRAWING N°:	REV:	STATUS	SCALE:	CHECKED:	DRAWN:
2075-ABWA-Z1-GF-DR-A-(20)-0100	P05	S4	1: 100	GW	GW
			SHEET:	DATE:	
			A1	27.06.22	