



REVISIONS		
REV	DATE	DESCRIPTION
P00	28.02.23	ISSUED FOR STAGE 3
P01	17.04.23	ISSUED FOR PLANNING
C01	08.12.23	ISSUED FOR CONSTRUCTION
P02	04.07.24	ISSUED FOR NON-MATERIAL AMENDMENT
P03	26.07.24	ISSUED FOR NON-MATERIAL AMENDMENT
P04	25.02.25	ISSUED FOR NON-MATERIAL AMENDMENT

KEY PLAN

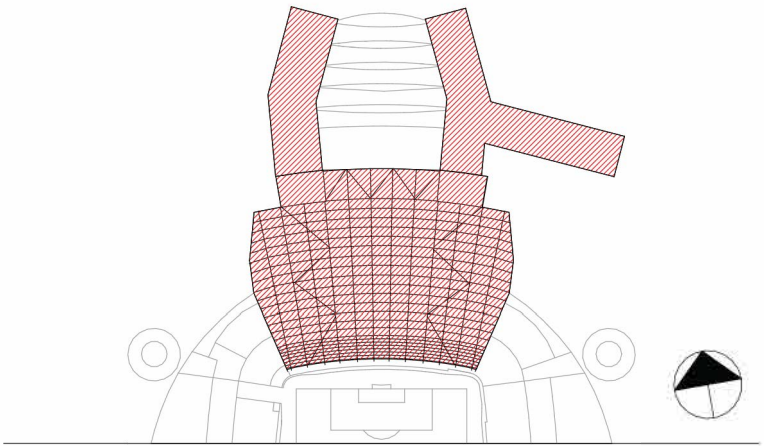


- FFL 98.100
Roof Plan
- FFL 93.150
L05-Sky Bar
- FFL 89.650
L04-Suite Level
- FFL 82.175
L03-M-Plant Level Mezzanine
- FFL 77.600
L03-Plant Level
- FFL 70.130
L02-Upper Concourse
- FFL 65.450
L01-Club Level
- FFL 60.650
L00-Main Concourse
- FFL 54.999
Pitch Level

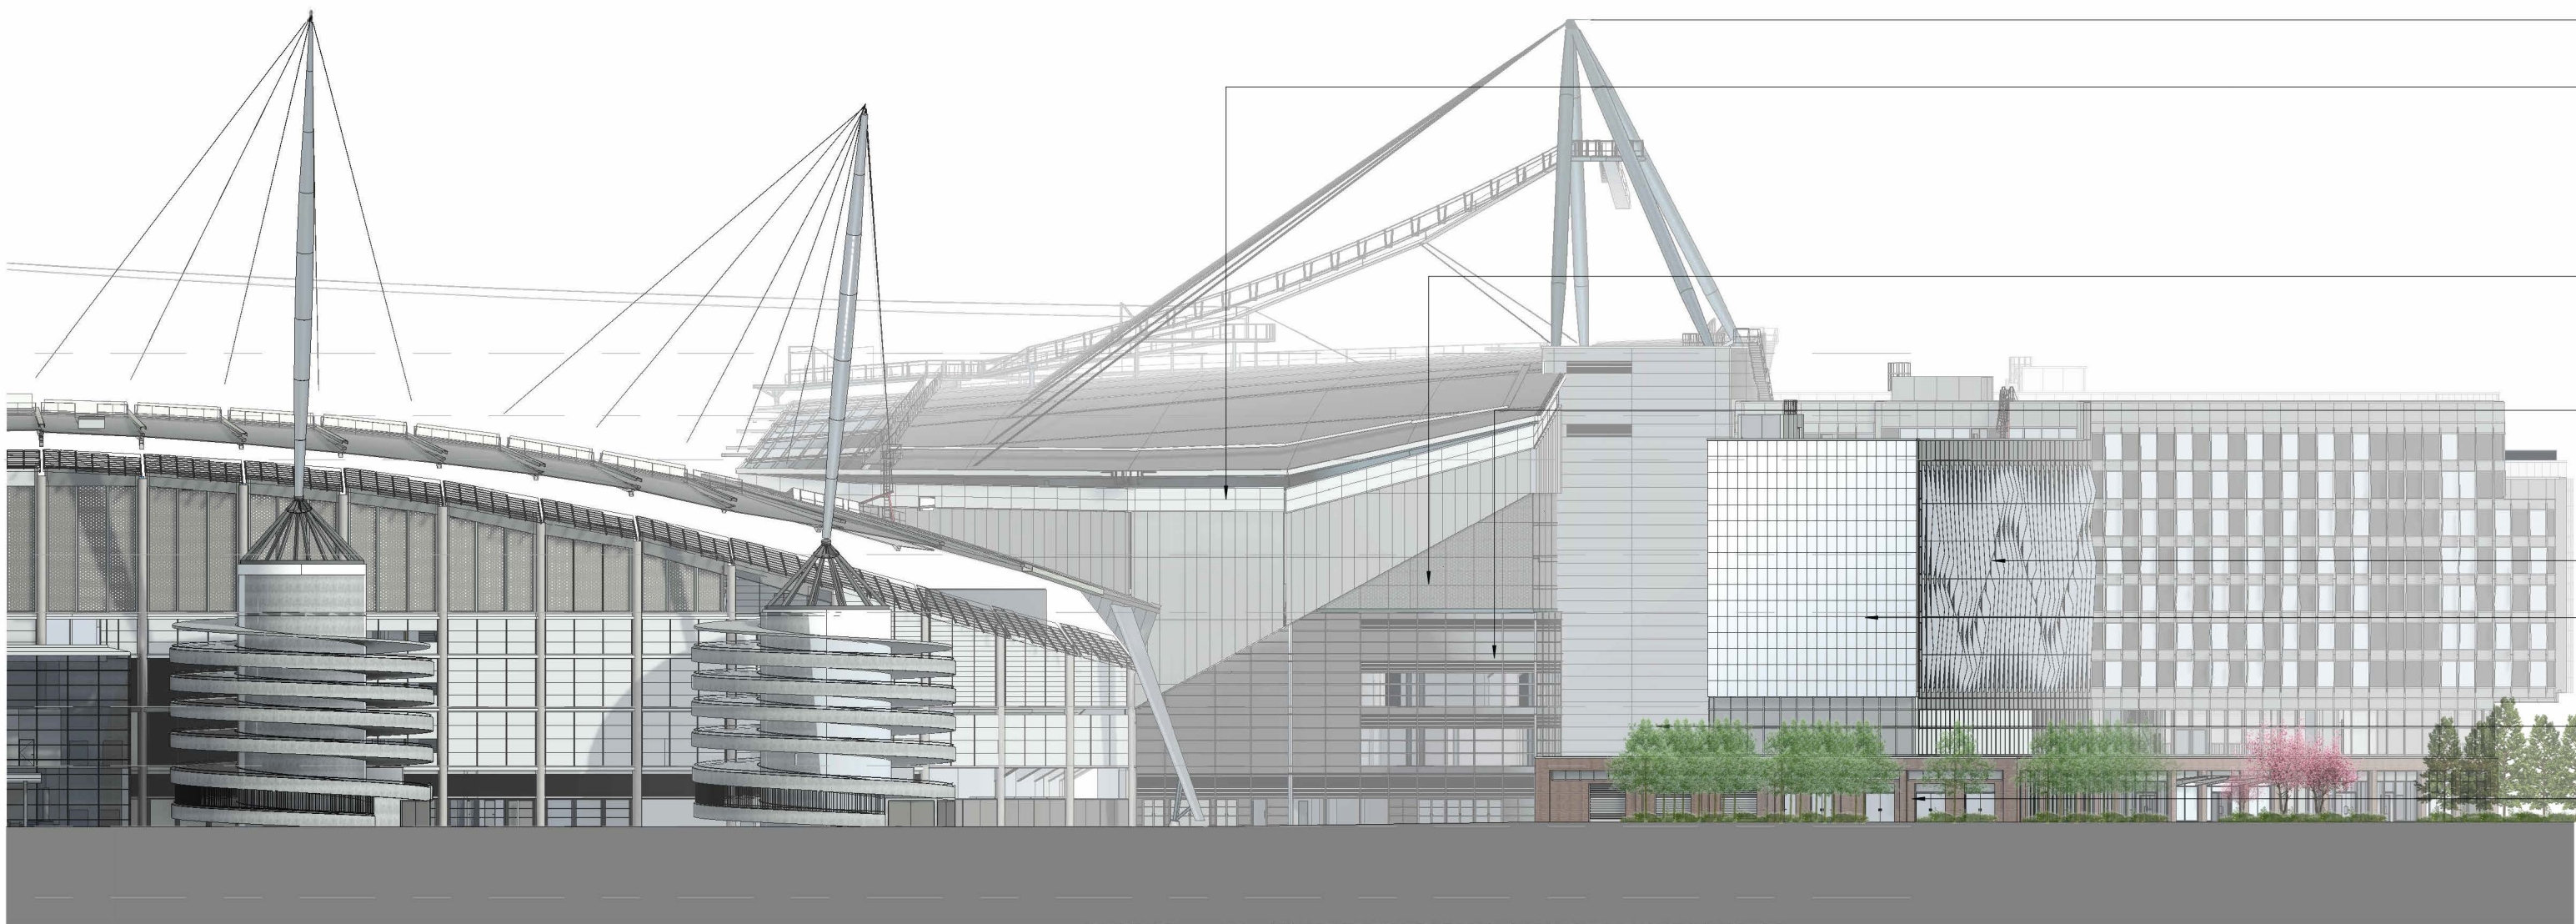

1 EAST ELEVATION
1 : 500

- 7. Polycarbonate panels
- 6. Metal mesh
- 5. Curtain wall glazing
- 1. Facade fins
- 2. LED Screen
- 4. Aluminium cladding
- 3. Brick plinth

- 7. Polycarbonate panels
- 6. Metal mesh
- 5. Curtain wall glazing
- 1. Facade fins
- 4. Aluminium cladding
- 3. Brick plinth

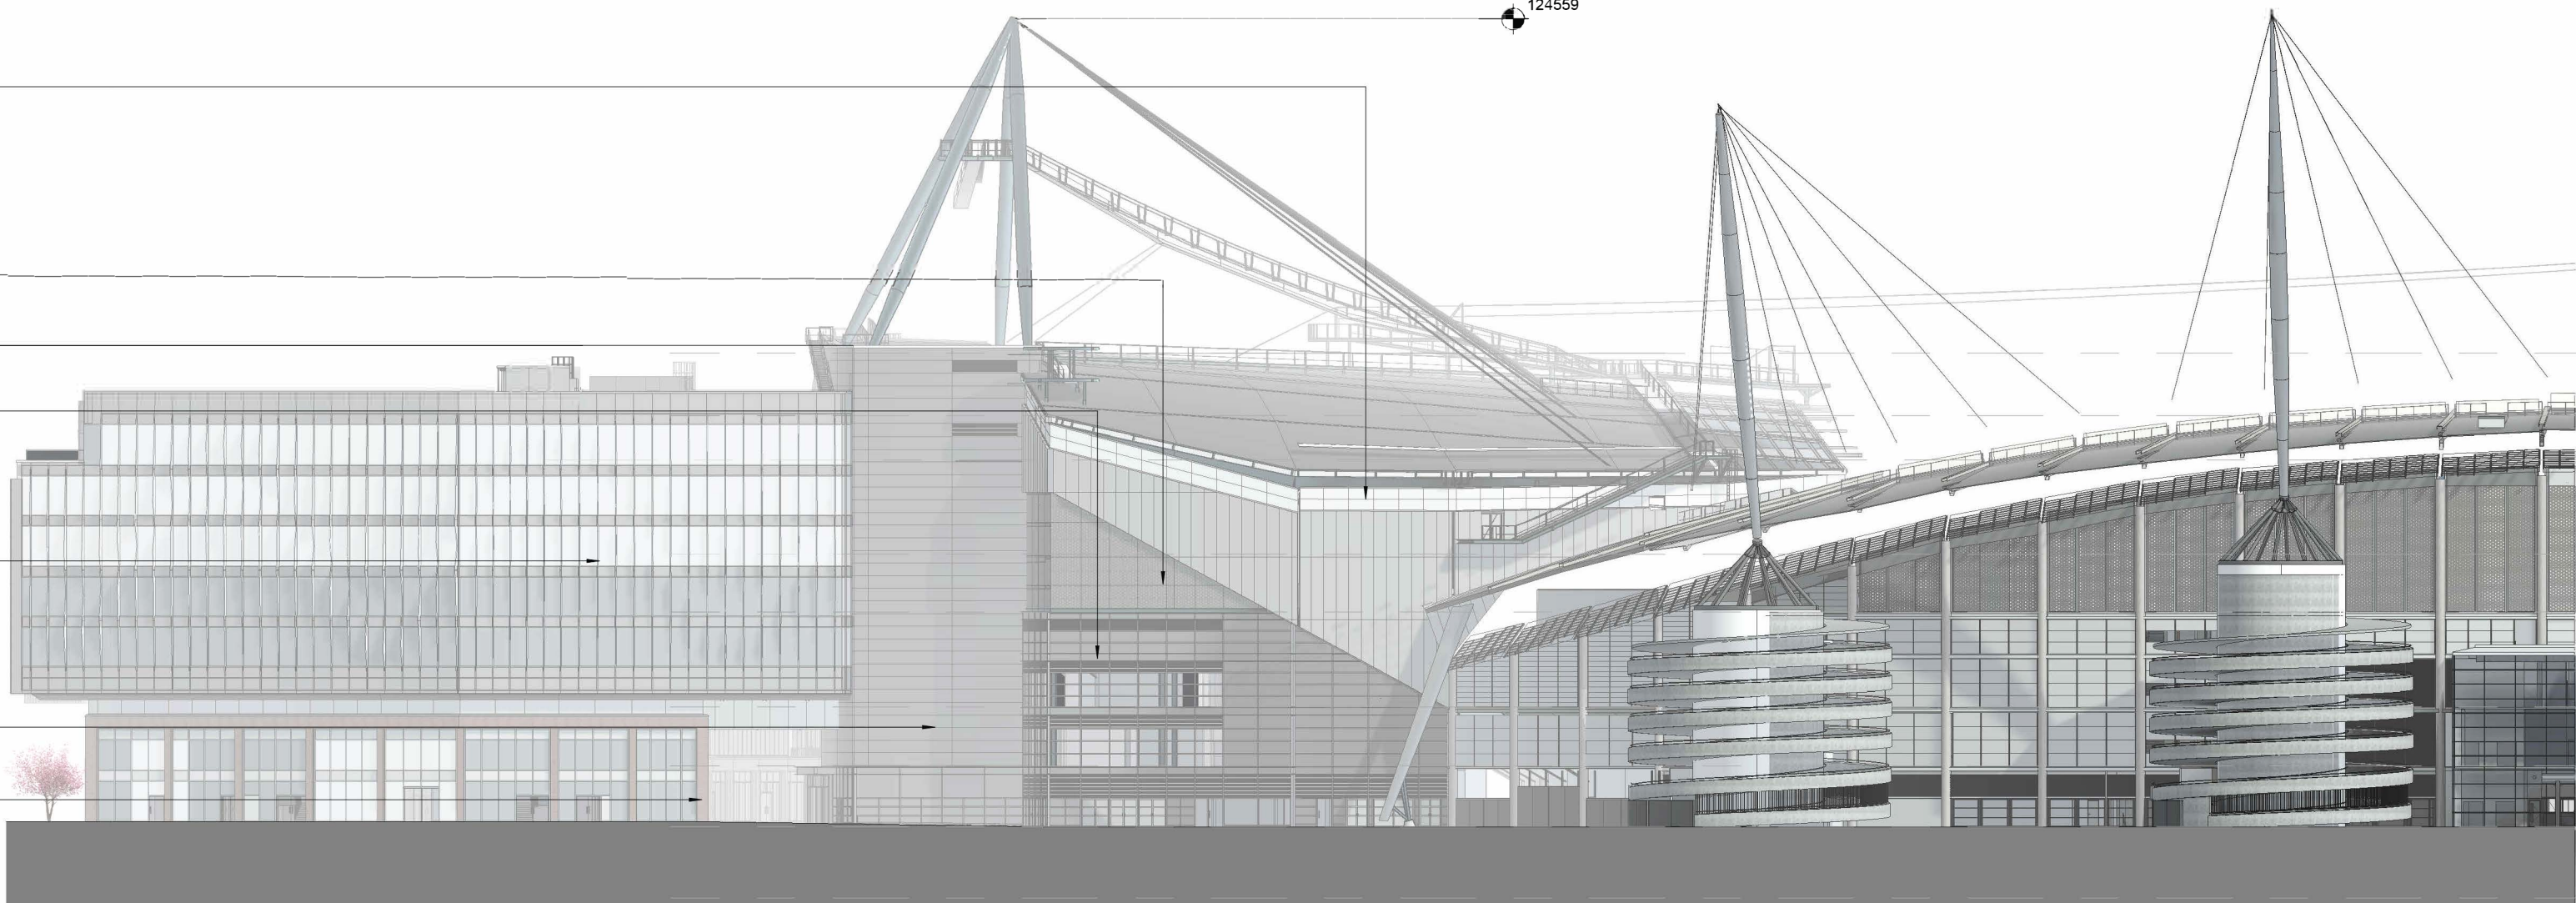

2 WEST ELEVATION
1 : 500

- FFL 98.100
Roof Plan
- FFL 93.150
L05-Sky Bar
- FFL 89.650
L04-Suite Level
- FFL 82.175
L03-M-Plant Level Mezzanine
- FFL 77.600
L03-Plant Level
- FFL 70.130
L02-Upper Concourse
- FFL 65.450
L01-Club Level
- FFL 60.650
L00-Main Concourse
- FFL 54.999
Pitch Level



CLIENT



© COPYRIGHT. ALL RIGHTS RESERVED
THIS WORK IS COPYRIGHTED AND CANNOT BE REPRODUCED OR COPIED IN ANY FORM OR BY ANY OTHER MEANS (GRAPHIC, ELECTRONIC OR MECHANICAL, INCLUDING PHOTOCOPYING) WITHOUT THE WRITTEN PERMISSION OF POPULOUS ANY LICENSE, EXPRESS OR IMPLIED, TO USE THIS DOCUMENT FOR ANY PURPOSE WHATSOEVER IS RESTRICTED TO THE TERMS OF THE AGREEMENT OR IMPLIED AGREEMENT BETWEEN POPULOUS AND THE INSTRUCTING PARTY.
USE FIGURED DIMENSIONS IN PREFERENCE TO SCALED. CHECK ALL DIMENSIONS ON SITE BEFORE FABRICATION OR SETTING OUT

ARCHITECT
POPULOUS
14 BLADES COURT | DEODAR ROAD | LONDON | SW15 2NU | UNITED KINGDOM
TELEPHONE +44 (0)20 8874 7666 FACSIMILE +44 (0)20 8874 7470
ALL PRODUCTION & INTELLECTUAL PROPERTY RIGHTS RESERVED © POPULOUS 2009
PROJECT NAME
MCFC NORTH EXPANSION
DRAWING TITLE
EAST + WEST ELEVATIONS


STATUS		RIBA STAGE		PROJECT NO.			
A5		5		4348			
DATE		SCALE		SIZE			
28/02/23		1 : 500		A1			
DRAWN		CHECKED		APPROVED			
WU		PH		MT			
PROJECT	ORIGIN	ZONE	LEVEL	TYPE	ROLE	DRAWING	REV
NSE-POP-NS- ZZ-DR- A - 000302 P04							



1. Facade fins



2. LED Screen

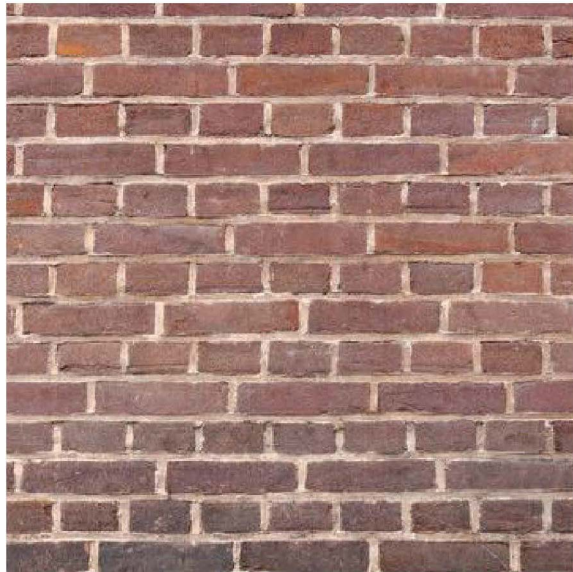

3. Brick plinth



4. Aluminium cladding



5. Curtain wall glazing



6. Metal mesh



7. Polycarbonate panels