




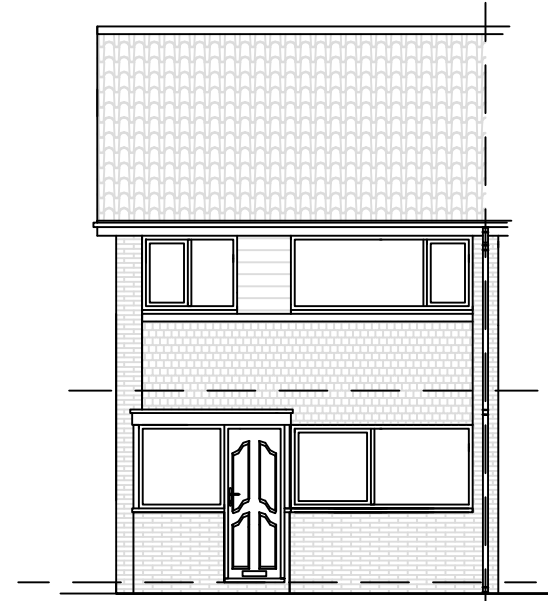


Existing Front Elevation

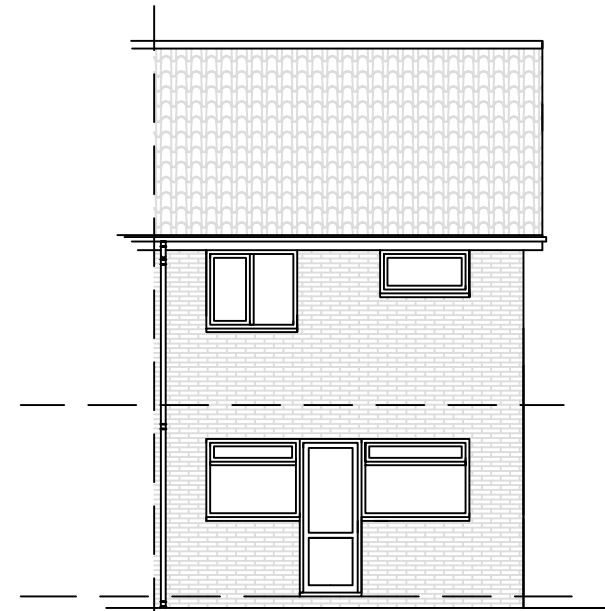


Existing Rear Elevation

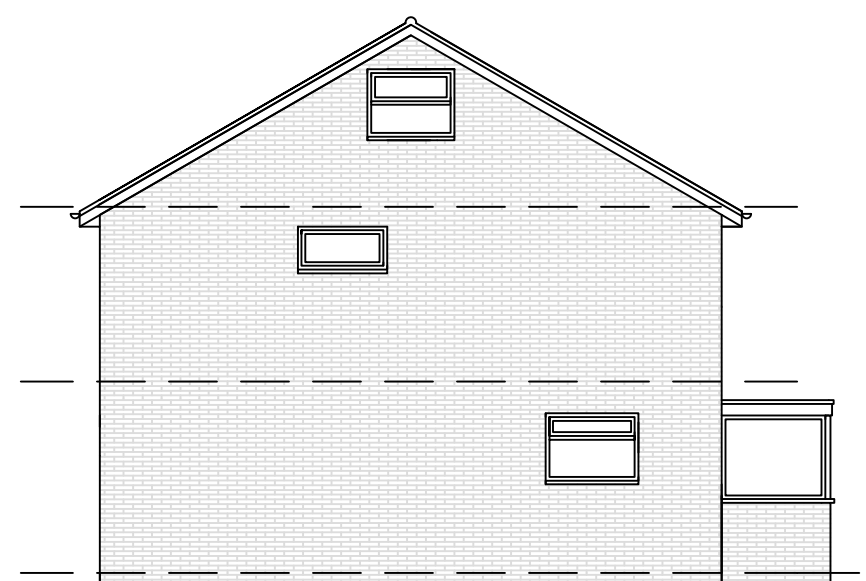


Existing Side Elevation

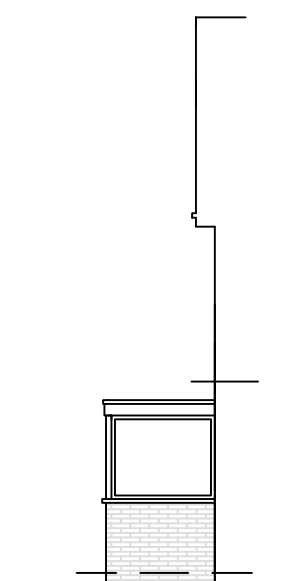


Existing Side Elevation - Porch

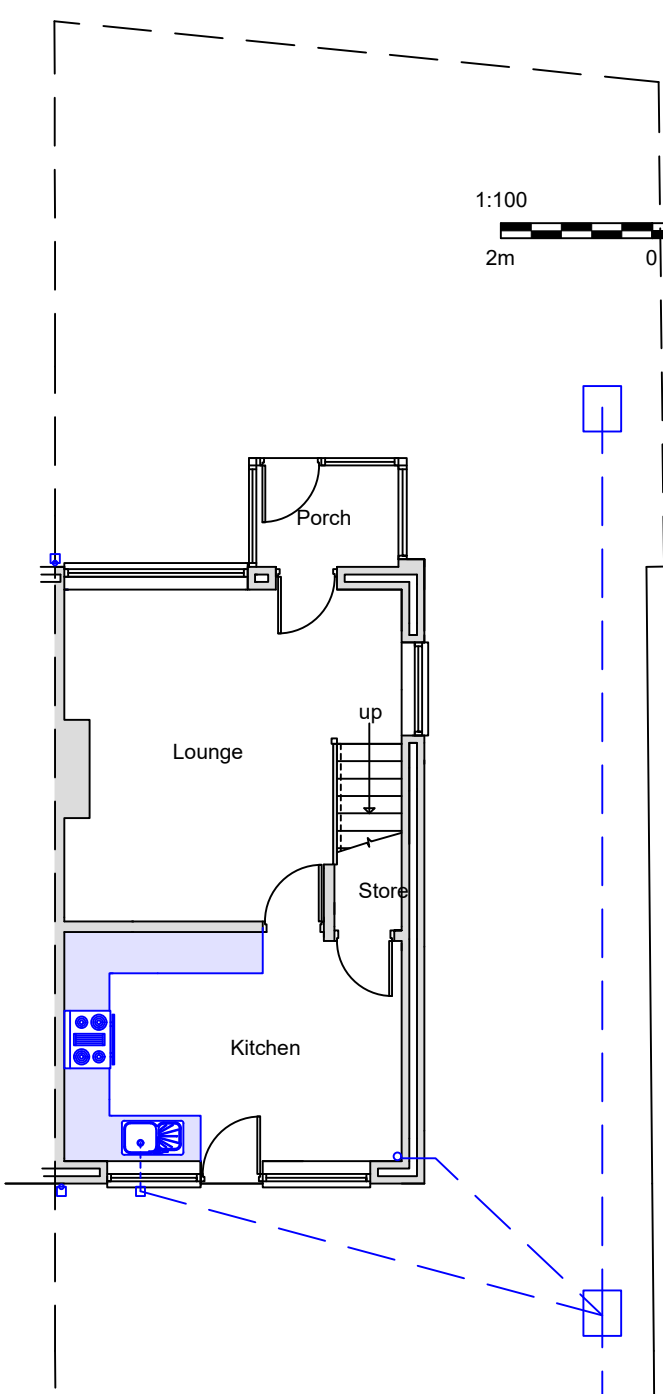


Existing Ground Floor Plan

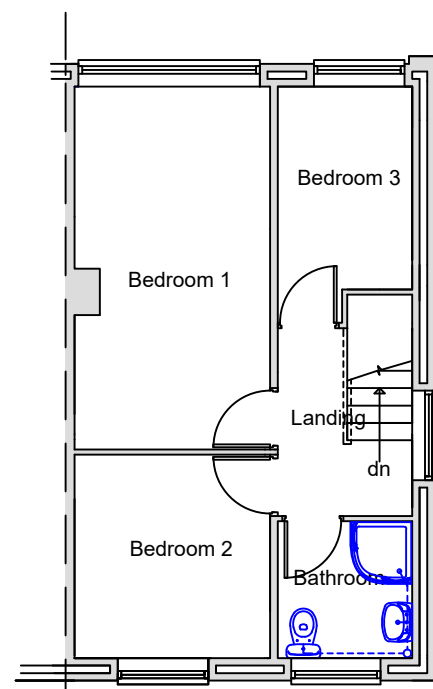


Existing First Floor Plan

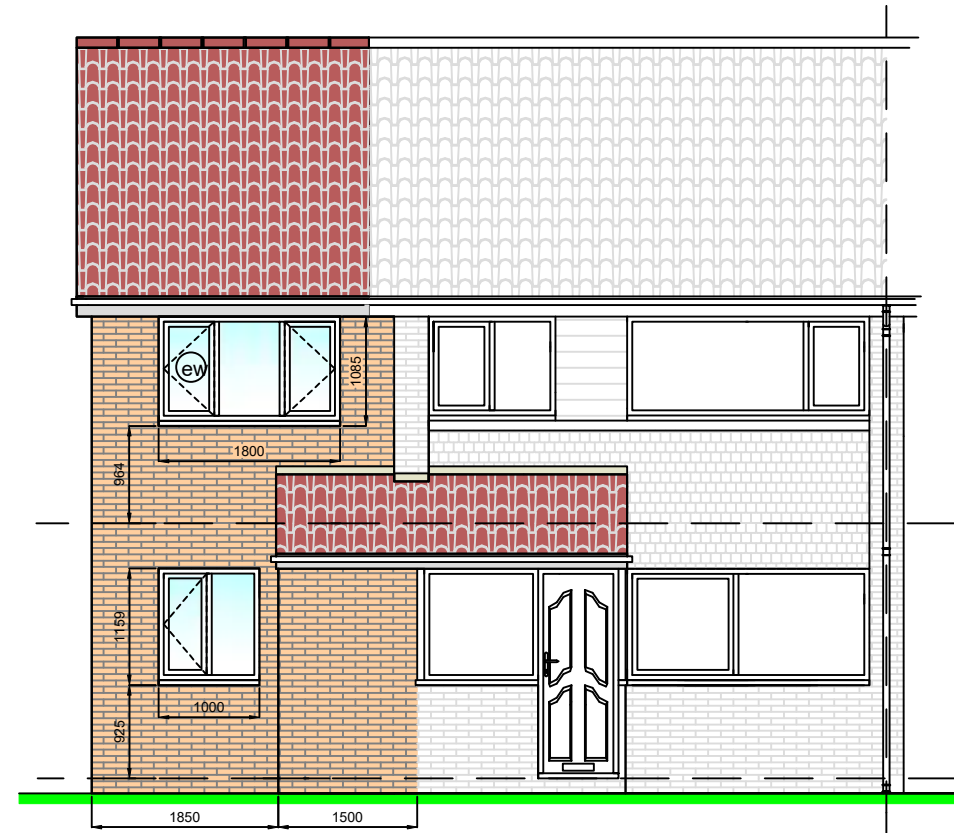

Proposed Front Elevation

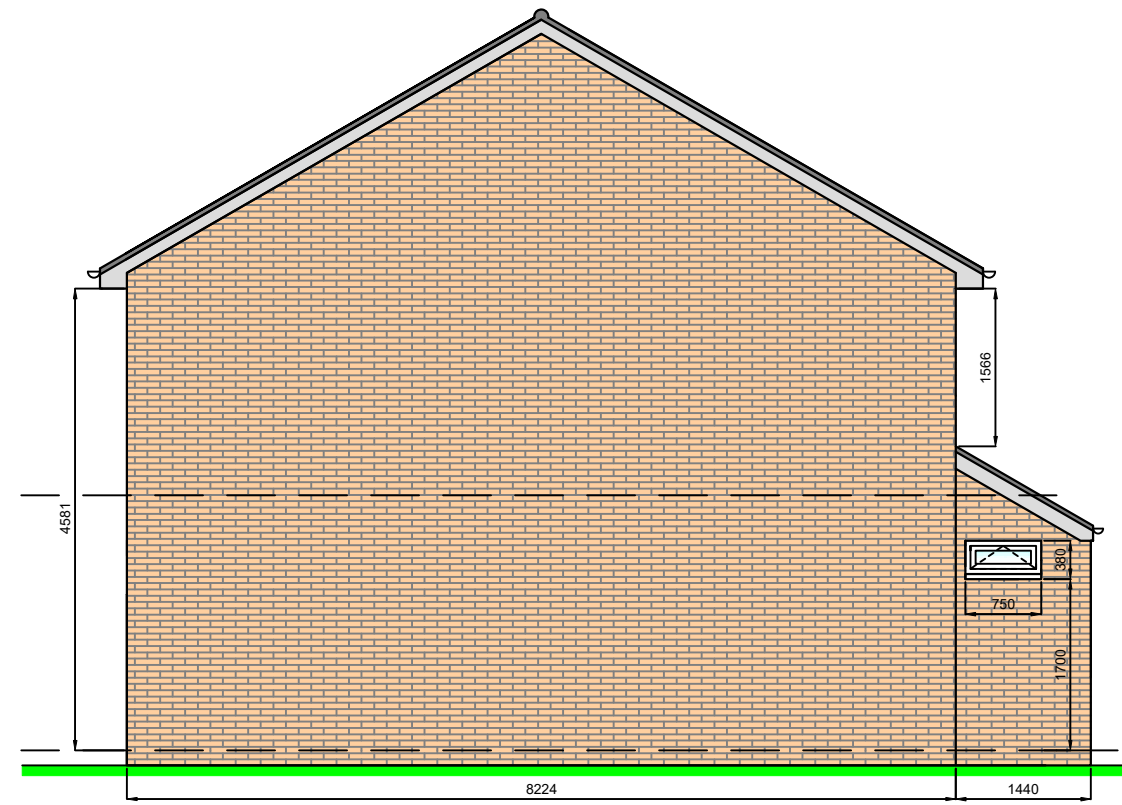

Proposed Side Elevation

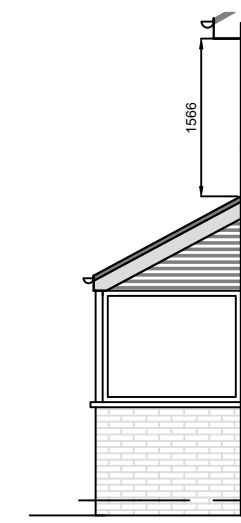

Proposed Side Elevation Porch




Proposed Rear Elevation


scale in metres 1:75



SEE DRAWING NUMBER 1061/25 FOR SECTIONS & SPECIFICATION

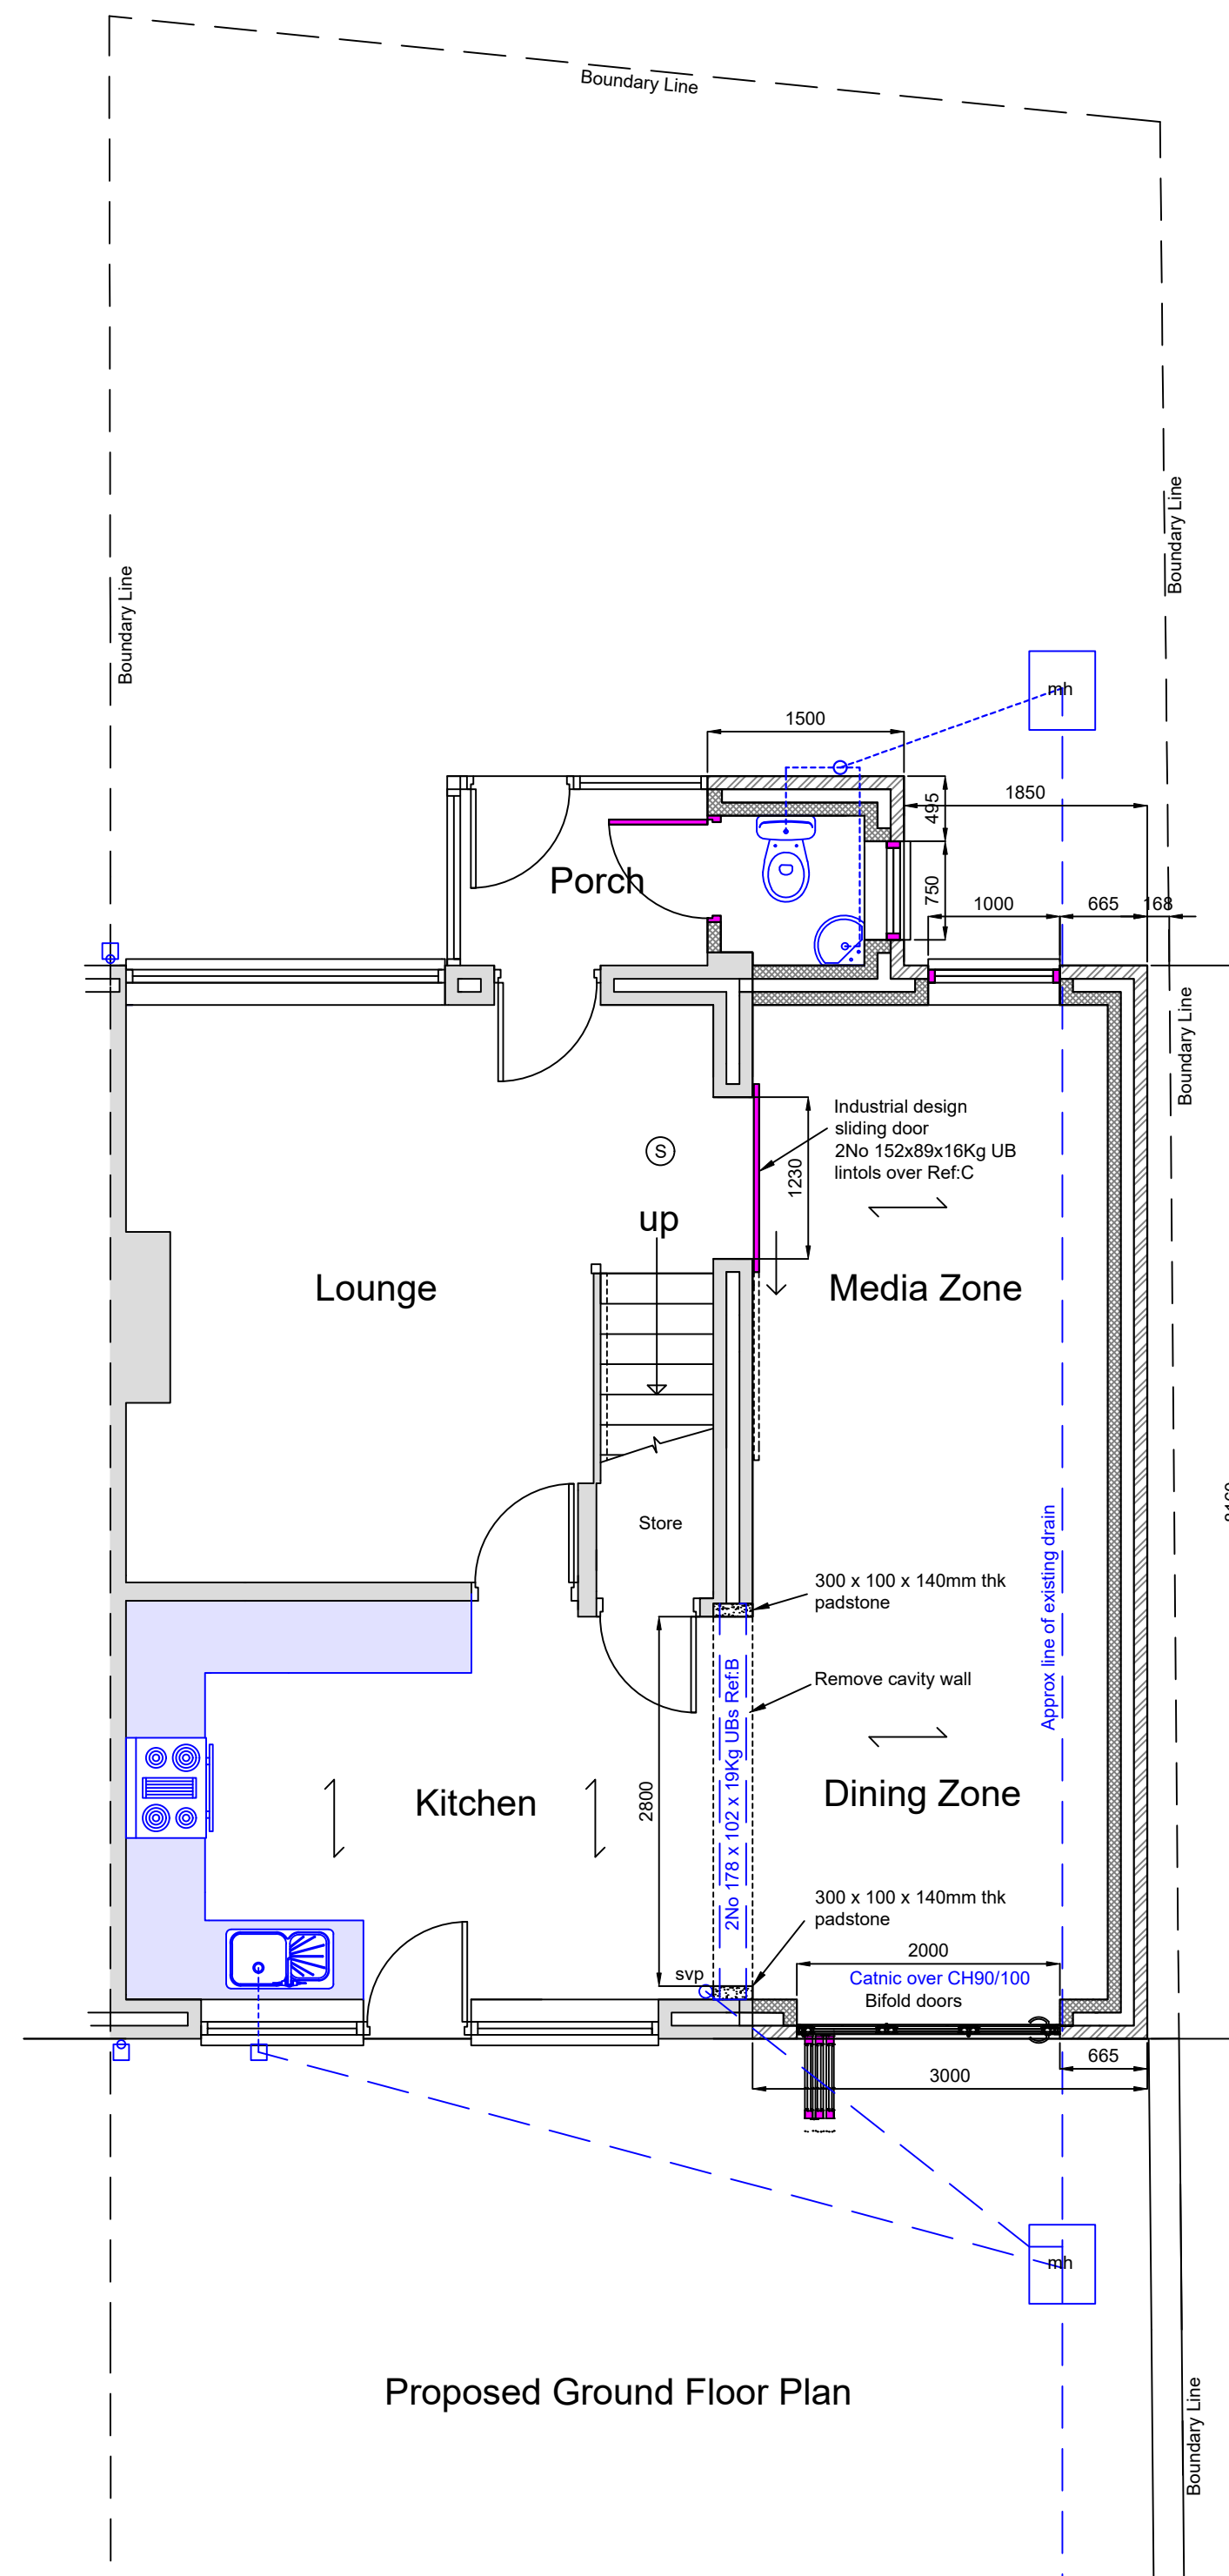

Proposed Ground Floor Plan

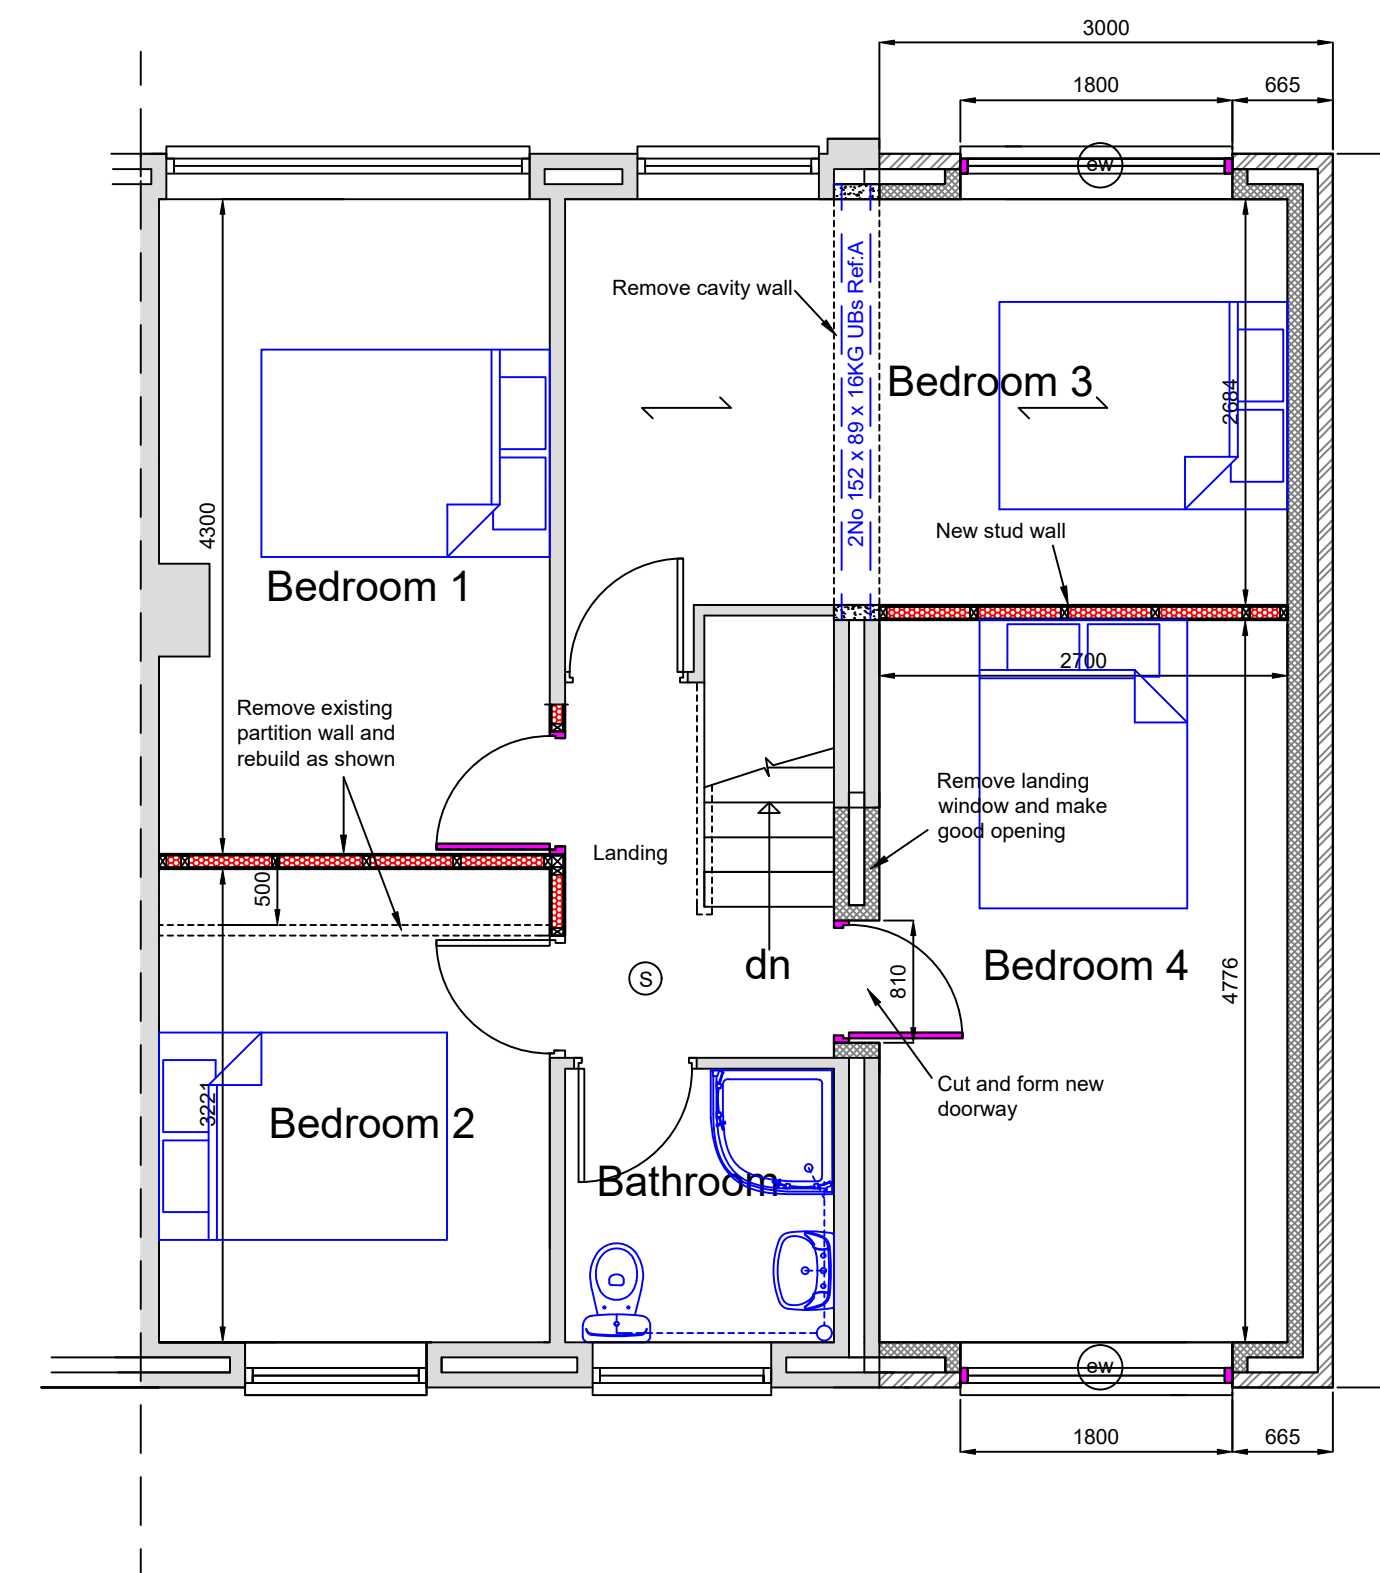

Proposed First Floor Plan



GENERAL NOTES

This drawing is the copyright of DP Design Services and may not be used, copied or lent by any third party without prior written consent from DP Design Services.

This drawing has been prepared for the purpose of obtaining Planning / Building Regulation approval only. All details are to the satisfaction of the Area Building Control Officer (BCO). These drawings must not be acted upon until they have been approved by the local authority. Should the client commence work without the local authority approvals in place, they do so at their own risk.

DP DESIGN SERVICES

TEL: 01744 611140 E-mail: dave@dpdesignservices.co.uk
www.dpdesignservices.co.uk

Client
Mrs A Bogdanovich
18 Glenarm Walk
Manchester M22 5GW



Project
Proposed Double Storey Side Extension and Front Porch Extension At:
18 Glenarm Walk
Manchester.M22 5GW

Drawing
Existing & Proposed Plans & Elevations

Paper Size
A1

Dwg. No. 1060/25	Rev.	Scale 1:75, 1:100, 1:50	Date 12.6.25
---------------------	------	----------------------------	-----------------