





PROPOSED FRONT ELEVATION

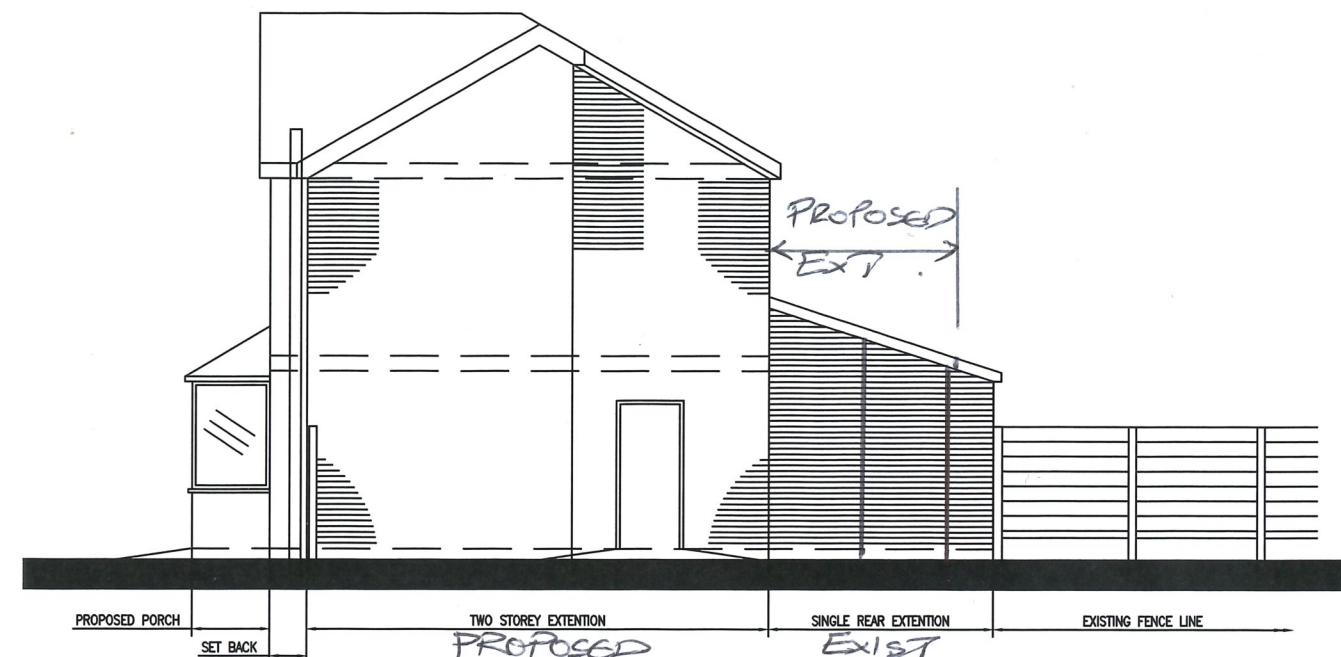

PROPOSED SIDE ELEVATION

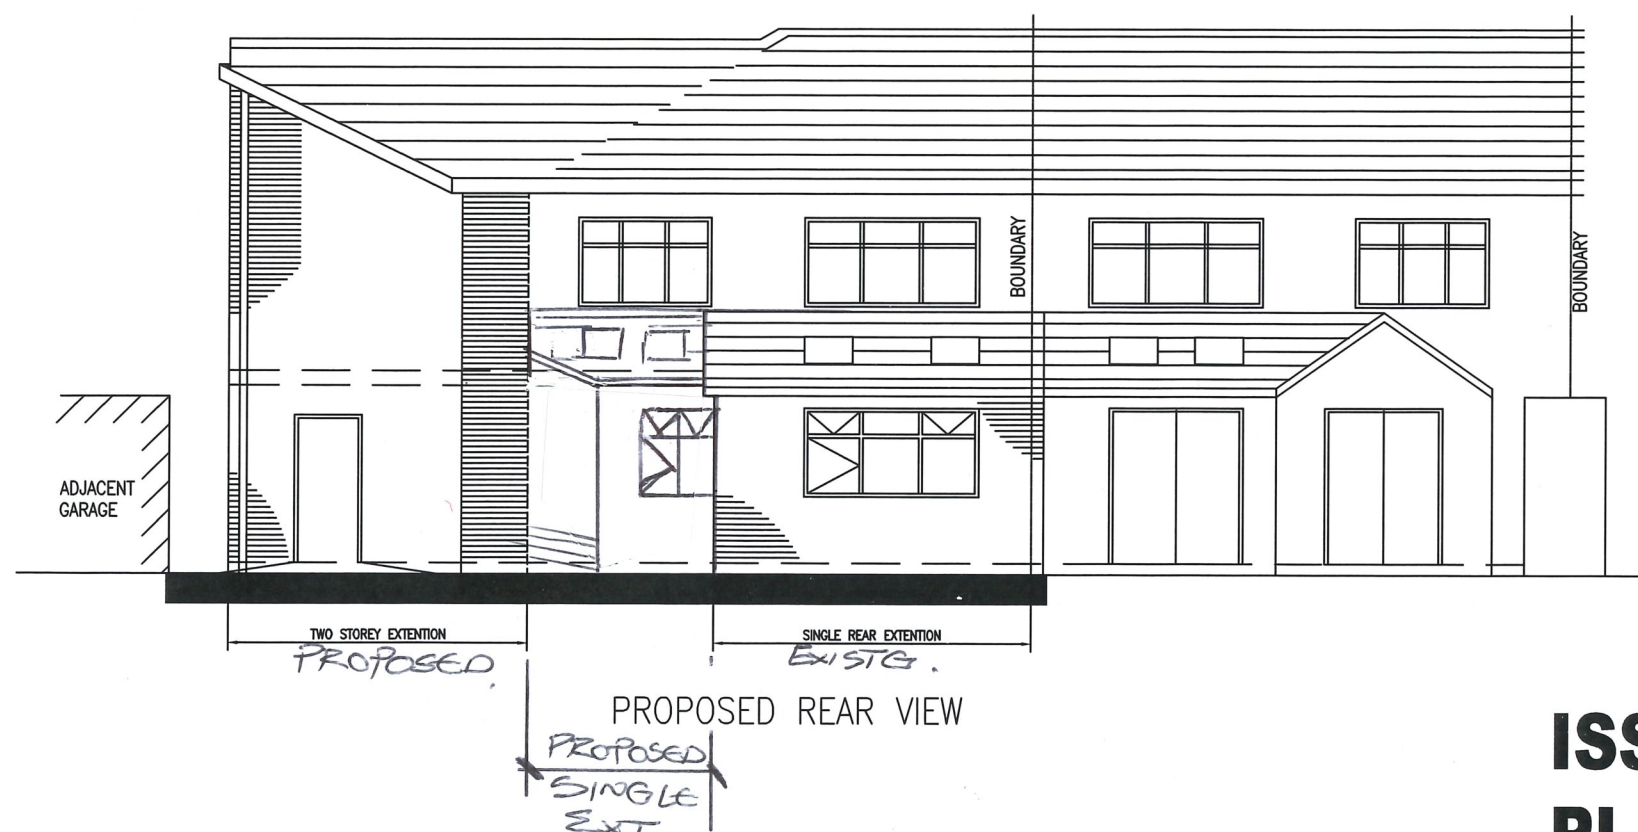

PROPOSED REAR VIEW

NOTES

1. ALL DIMENSIONS ARE IN MM.
2. CONTRACTOR TO CHECK AND VERIFY ALL DETAILS AND LEVELS.
3. TYPE OF BRICKWORK TO MATCH EXISTING, AND AGREED WITH THE PLANNING DEPT.
4. WINDOWS TO BE UPVC HITE DOUBLE GLAZED UNITS INSTALLED IN ACCORDANCE WITH THE MANUFACTURERS RECOMMENDATIONS.

REFERENCE DRAWINGS

- 01- EXISTING PLANS
- 02 - EXISTING ELEVATIONS
- 03 - PROPOSED GF PLAN
- 04 - PROPOSED FF PALN
- 05- PROPOSED ELEVATIONS
- 06 - PROPOSED GF ENLARGED

REV	DRN	DATE	DESCRIPTION

ADDRESS

7 ALFORD AVENUE
WITHINGTON
MANCHESTER

PROJECT

PROPOSED SIDE &
REAR EXTENTION

TITLE

PROPOSED ELEVATIONS

Drawn.	B.B.	04/2018	CAD Ref	Scale
Checked.			Plot Scale	1:100
Approved.			1:1	Org Size.
Drawing No.	05			A3
				Revision
				—

**ISSUED FOR
PLANNING
APPROVAL**