


© COPYRIGHT
The copyright in this drawing is vested in Sheppard Robson and no license or assignment of any kind has been, or is, granted to any third party whether by provision of copies or originals or otherwise unless agreed in writing.

DO NOT SCALE FROM THIS DRAWING
The contractor shall check and verify all dimensions on site and report any discrepancies in writing to Sheppard Robson before proceeding work

FOR ELECTRONIC DATA ISSUE
Electronic Data / drawings are issued as "read only" and should not be interrogated for measurement. All dimensions and levels should read, only from those values stated in test, on the drawing.

- KEY**
- 1 Existing back painted glazing
 - 2 Existing vision glazed panel
 - 3 Proposed dark grey metal curtain wall panel
 - 4 Proposed proprietary gas enclosure with dark grey expanded mesh cladding to front face
 - 5 Proposed Gas enclosure door with dark grey expanded mesh cladding
 - 6 Proposed back painted glazing section to match existing back painted glazing

REV.	DATE	AMENDMENT
P01	10/09/2025	ISSUED FOR PLANNING

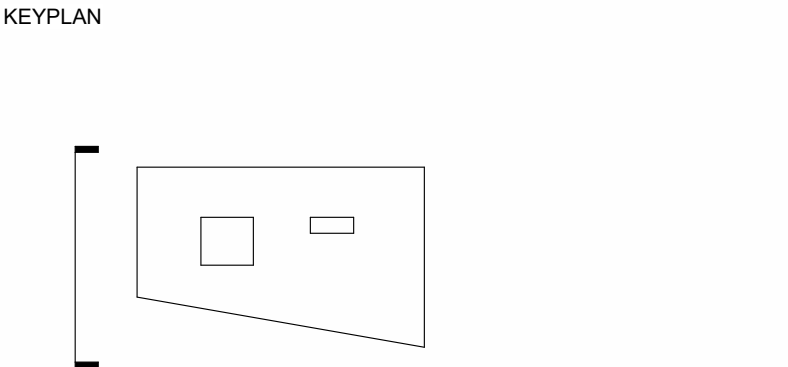

CLIENT

Bruntwood SciTech

SHEPPARD ROBSON


27th Floor City Tower Piccadilly Plaza Manchester M1 4BT
T: +44 (0)161 233 8900 E: manchester@sheppardrobson.com

PROJECT
City Labs 4.0 - External Gas Store

SCALE@A1	DATE	ORIGINATOR	CHECKED	AUTHORISED
1 : 100	28/08/2025	LM	NS	NS

Planning
Existing West Elevation

Stage 2		SR NO.
STATUS	PURPOSE FOR ISSUE	
S2	Planning	10205
DRAWING NO.		REV.
10205-SRA-ZZ-XX-DR-A-02114		P01

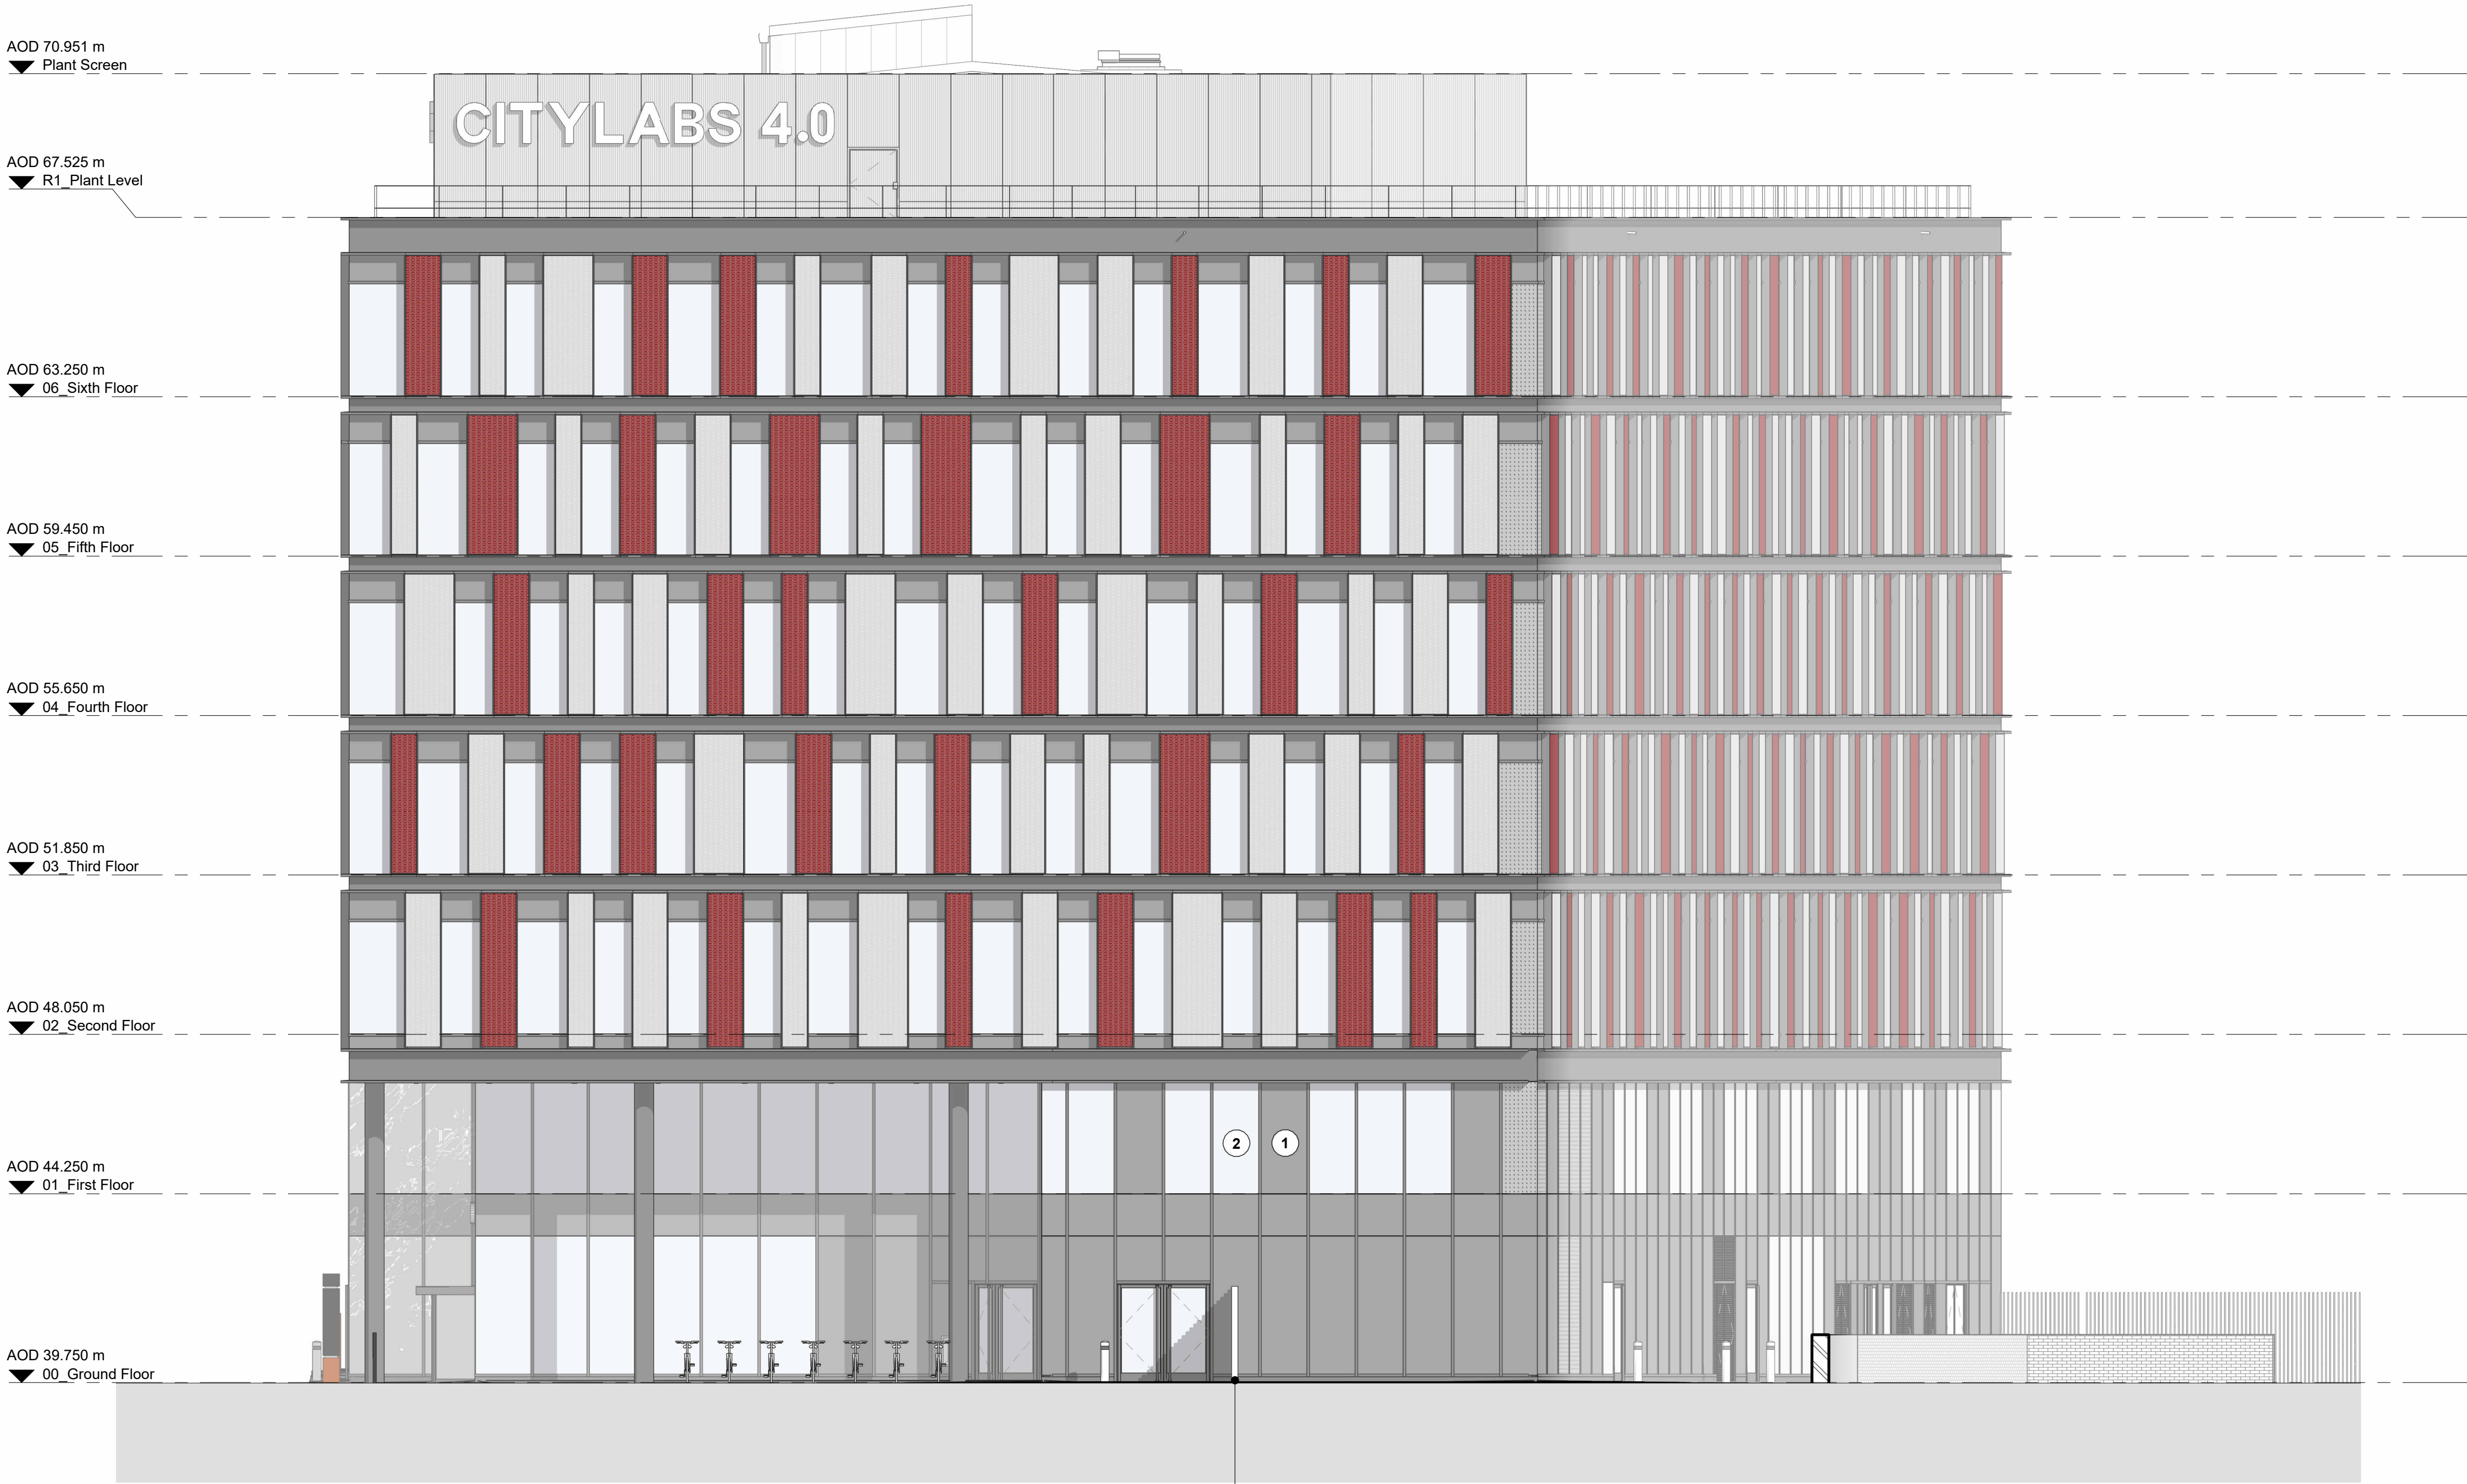

West Elevation - Existing
1 : 100