



Area Schedule - Third Floor		
Name	Area	Comments
3A	58.2 m²	1 Bedroom, 2 Persons
3B	63.5 m²	2 Bedrooms, 3 Persons

 New / altererd external doors and windows

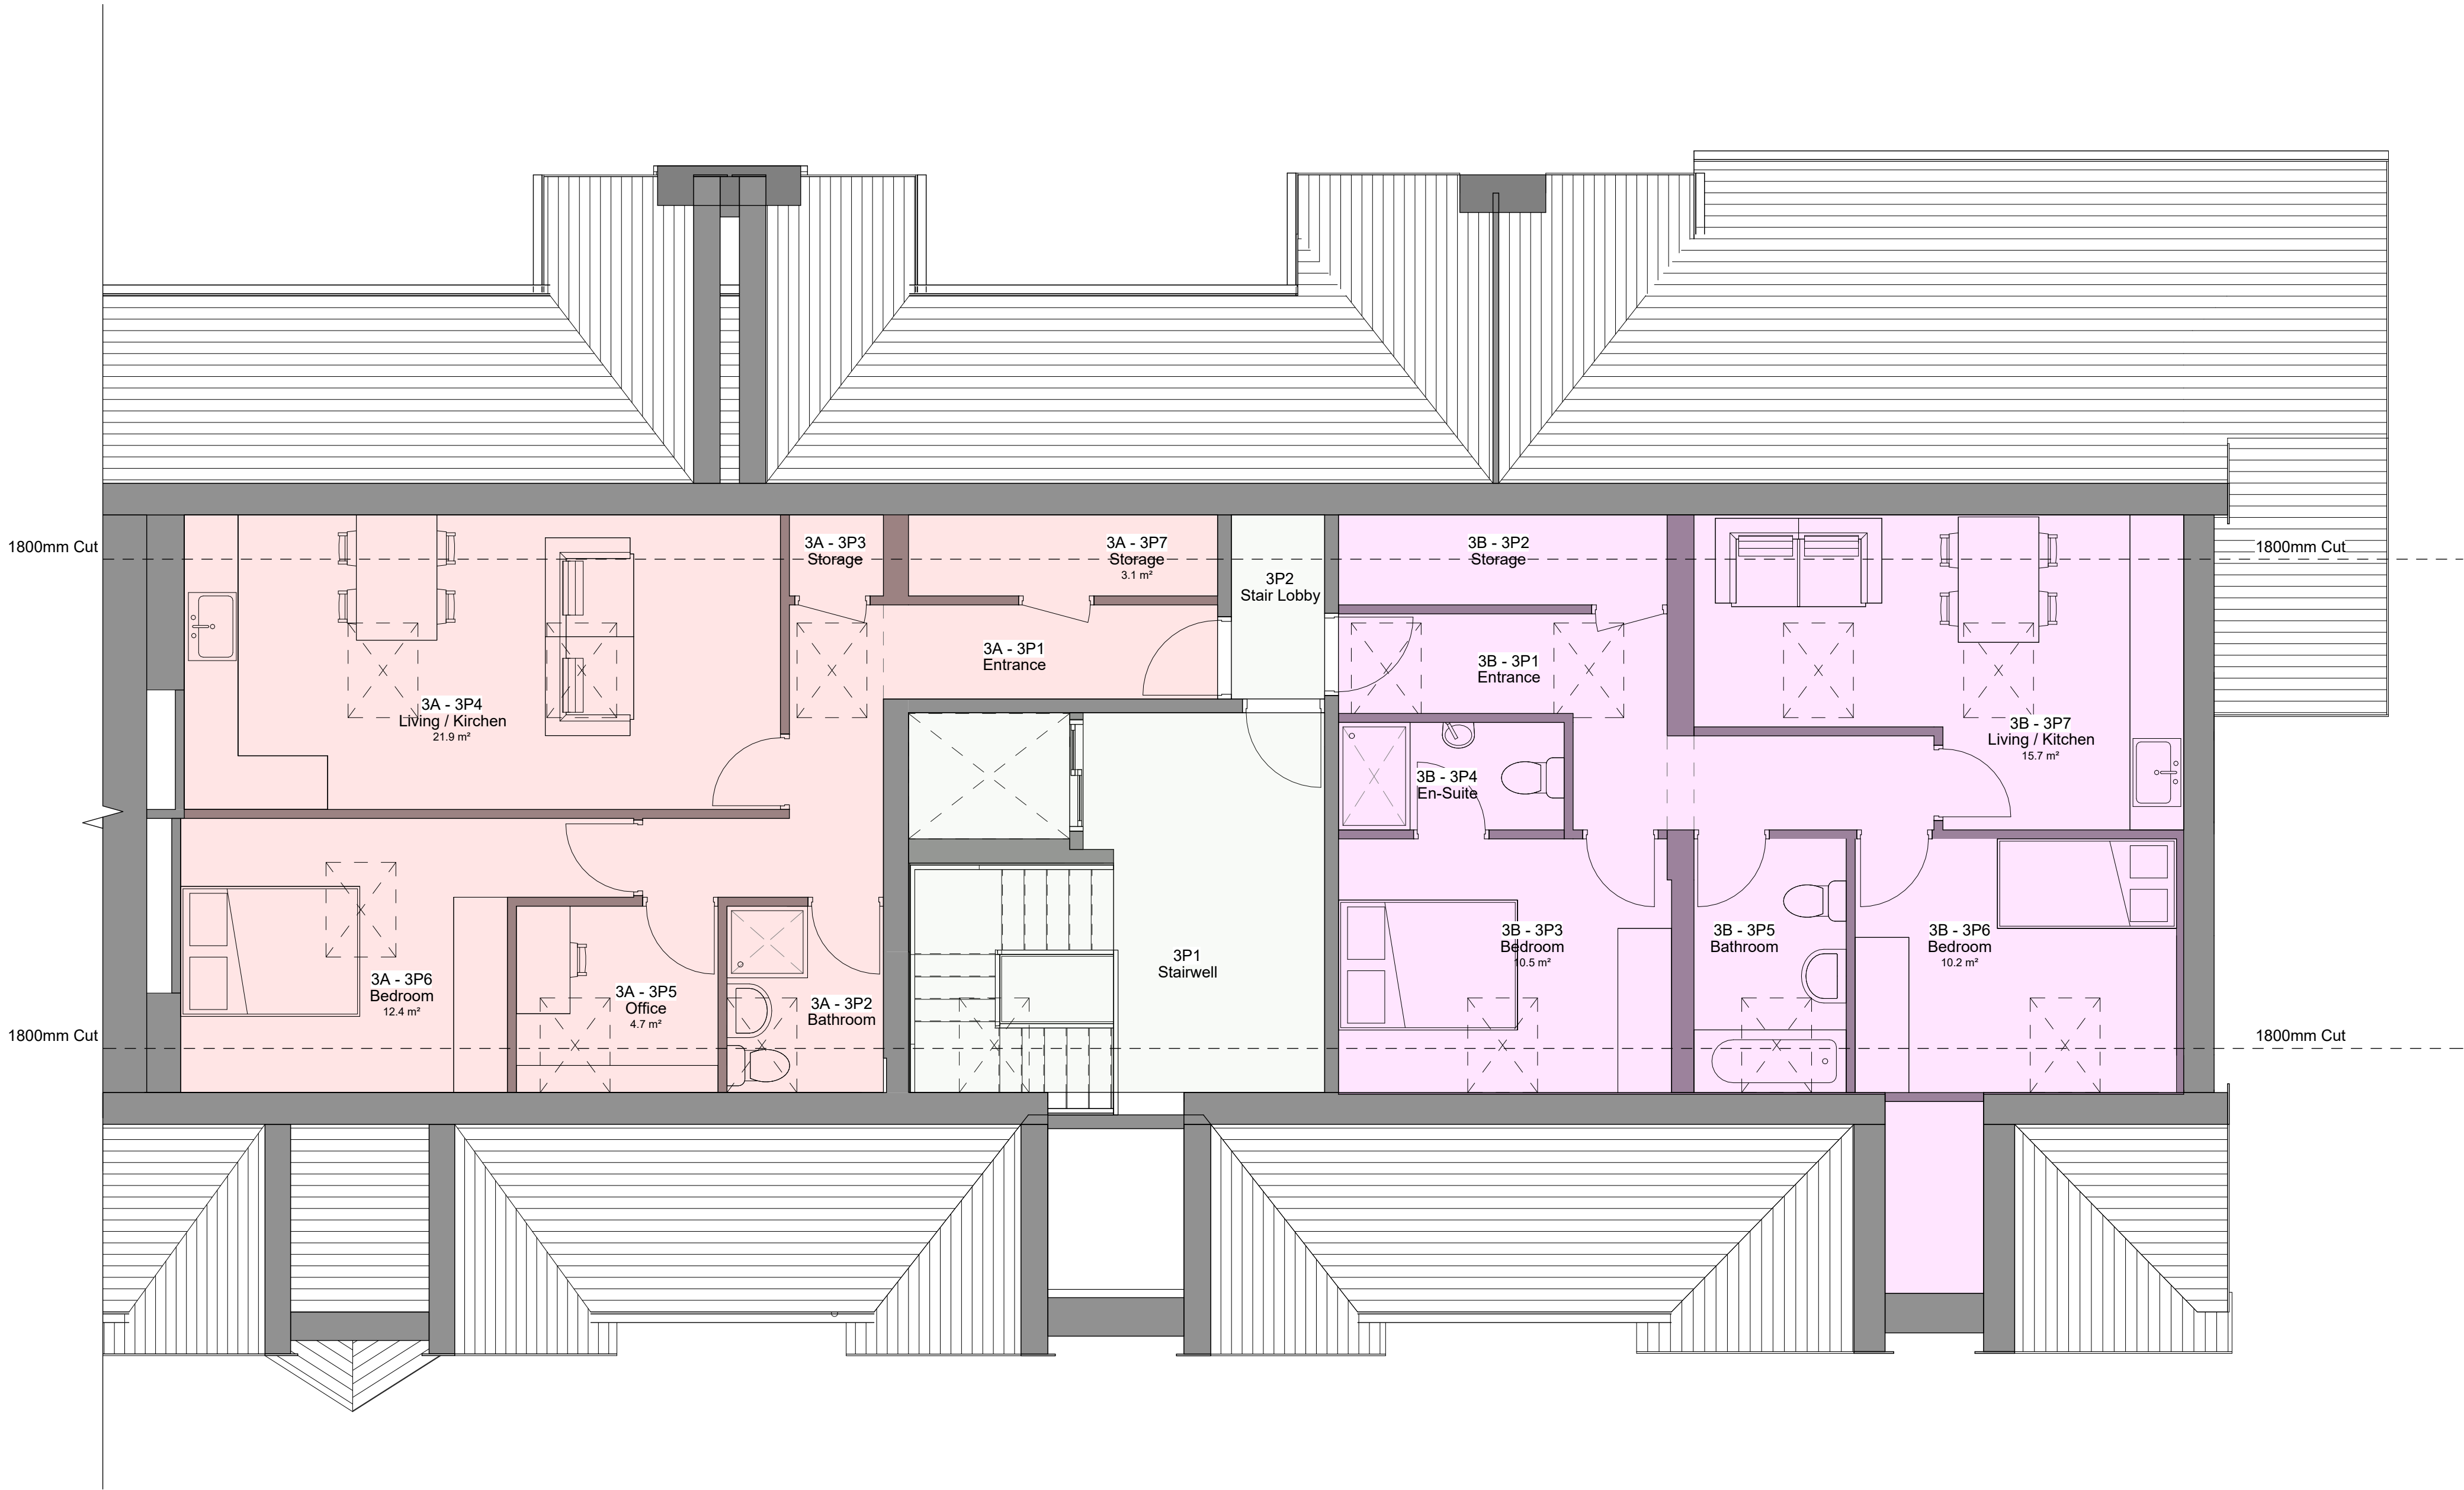

1 Level 3 New - Proposed
1 : 50

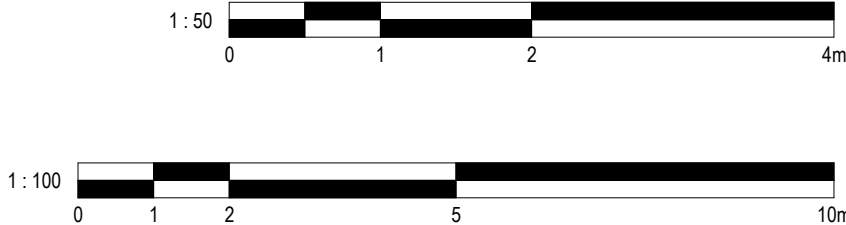

No. Description		Date	Initial
PROJECT			
Fuldas Hotel			
TITLE			
Proposed Third Floor Plan			
STATUS			
DESIGN			
DRAWN BY	DATE	SCALE (@ A1)	
MA	18/06/2025	As indicated	
PROJECT NUMBER	DRAWING NUMBER	REV	
GSS23157.7	003D		
<div> www.goldsketch.co.uk info@goldsketch.co.uk 0161 792 9595</div>			
<div>NOTES</div> <div>© COPYRIGHT - ALL RIGHTS RESERVED. THIS DRAWING SHALL NOT BE REPRODUCED WITHOUT PRIOR WRITTEN CONSENT. DRAWING TO BE USED FOR THE STATUS INDICATED ONLY. ALL DIMENSIONS AND SETTING OUT SHALL BE CHECKED AND CONFIRMED ON SITE. ANY DISCREPANCIES TO BE REPORTED TO THE ARCHITECT IMMEDIATELY. THIS DRAWING IS THE PROPERTY OF GOLD SKETCH. ALL DIMENSIONS AND MATERIALS TO BE IN ACCORDANCE WITH CURRENT BUILDING REGULATIONS, RELEVANT CODES OF PRACTICE AND BRITISH STANDARDS. ALL DIMENSIONS ON THIS DRAWING ARE IN MILLIMETRES UNLESS OTHERWISE STATED.</div>			