

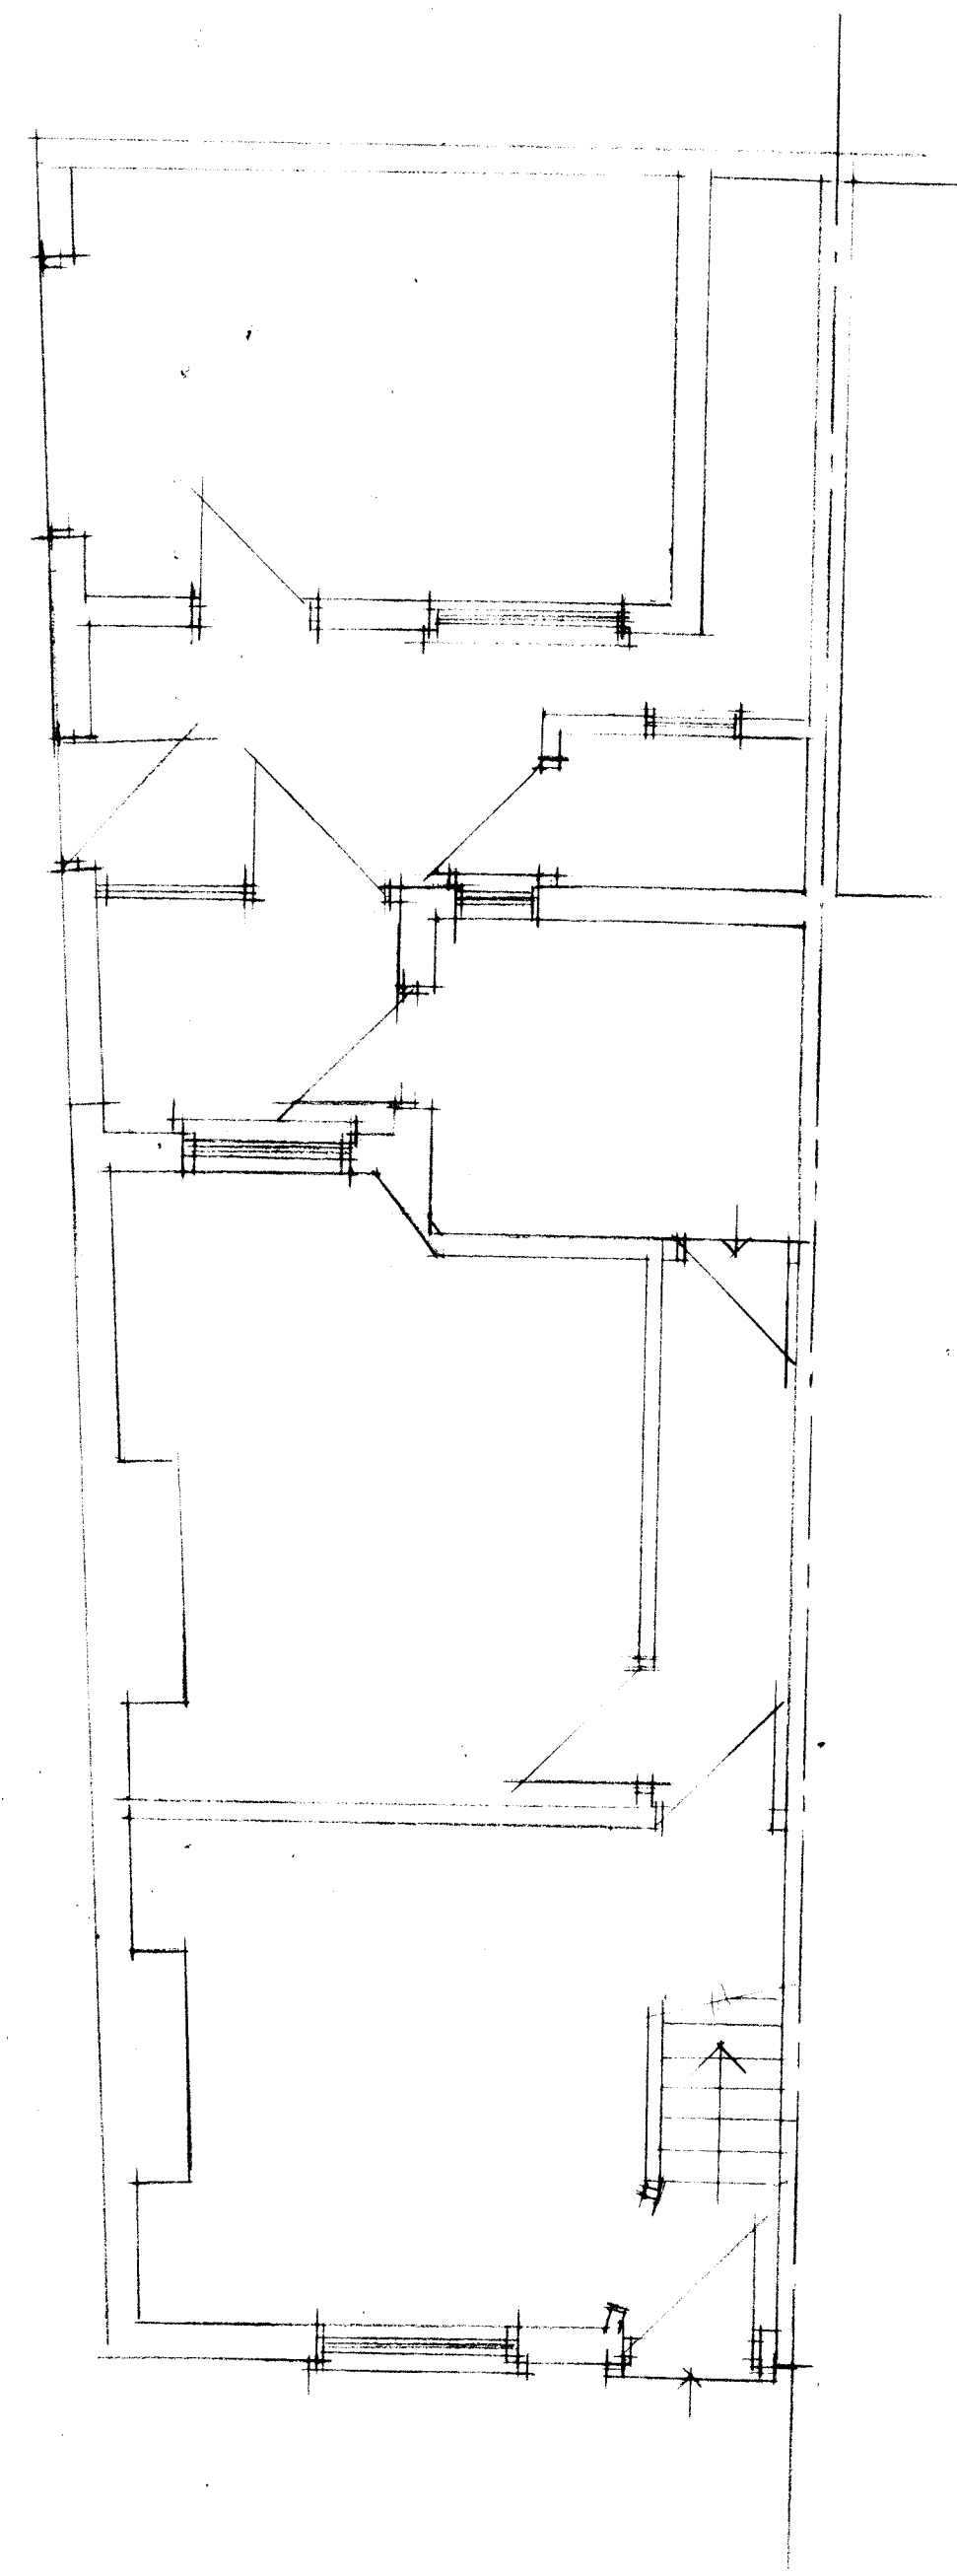


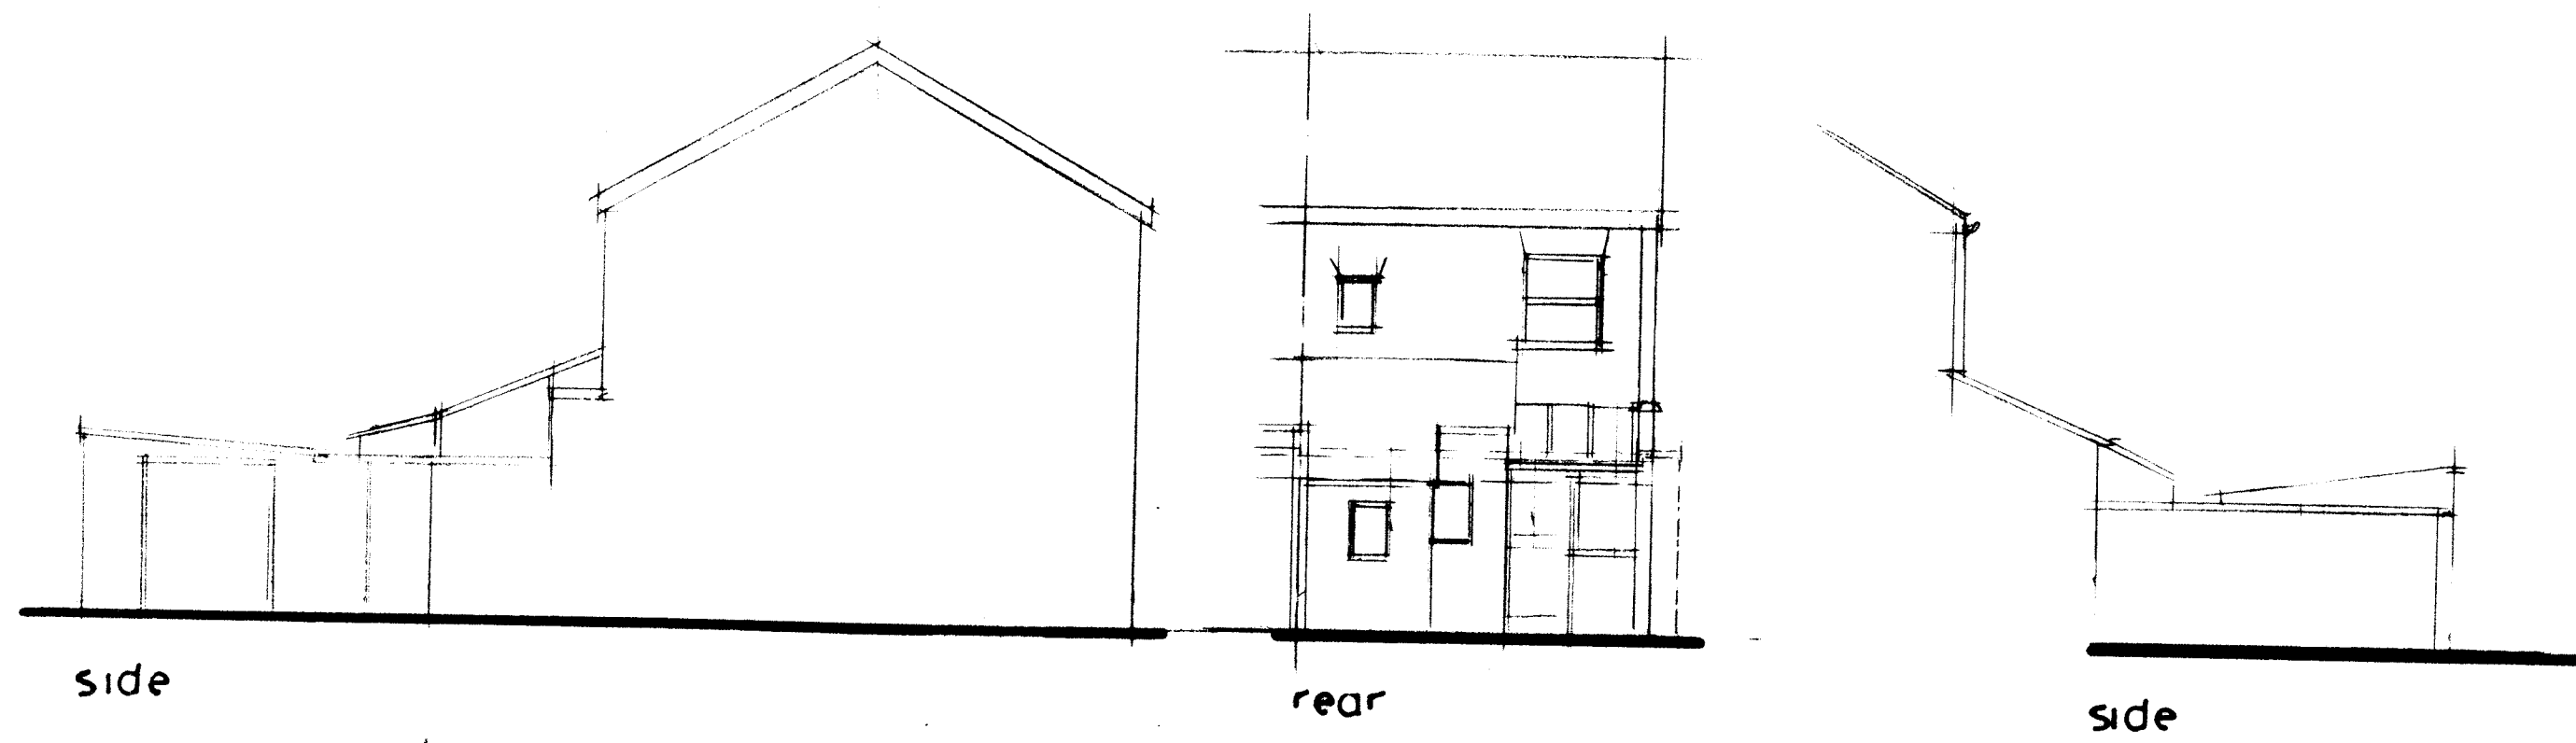

GROUND FLOOR PLAN

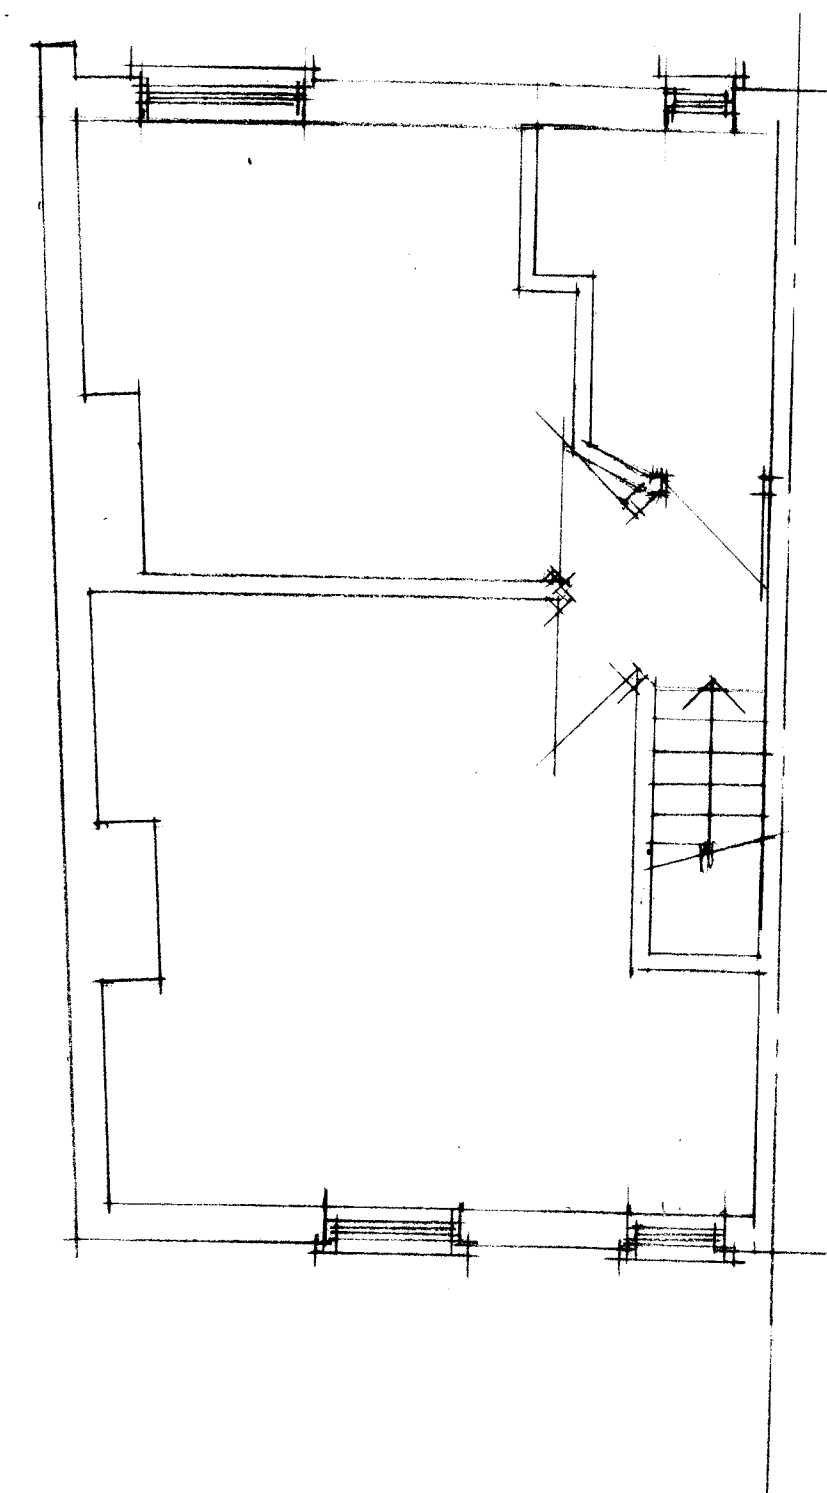

FIRST FLOOR PLAN

CLIENT MAYFAIR LAND & PROPERTY 59, CARLTON AVENUE MOSS SIDE M14 7NL								
JOB TITLE PROPOSED 1 & 2 REAR EXTENSIONS								
DRG. TITLE PLANS AND ELEVATIONS AS EXISTING								
HOLBOROW + ORMESHER + <i>Limited</i> architectural & interior design Station House Adams Hill Knutsford Cheshire WA16 6DN telephone : 01565 652275 fax : 01565 750501								
ISSUE	ORIGINAL	1	2	3	4	5	6	7
REVISION								
DATE								
DRAWN								
CHECKED								
APPROVED								
SCALE		1:50 & 1:100 GI A1						
DRAWING NUMBER		2015/19/01						