


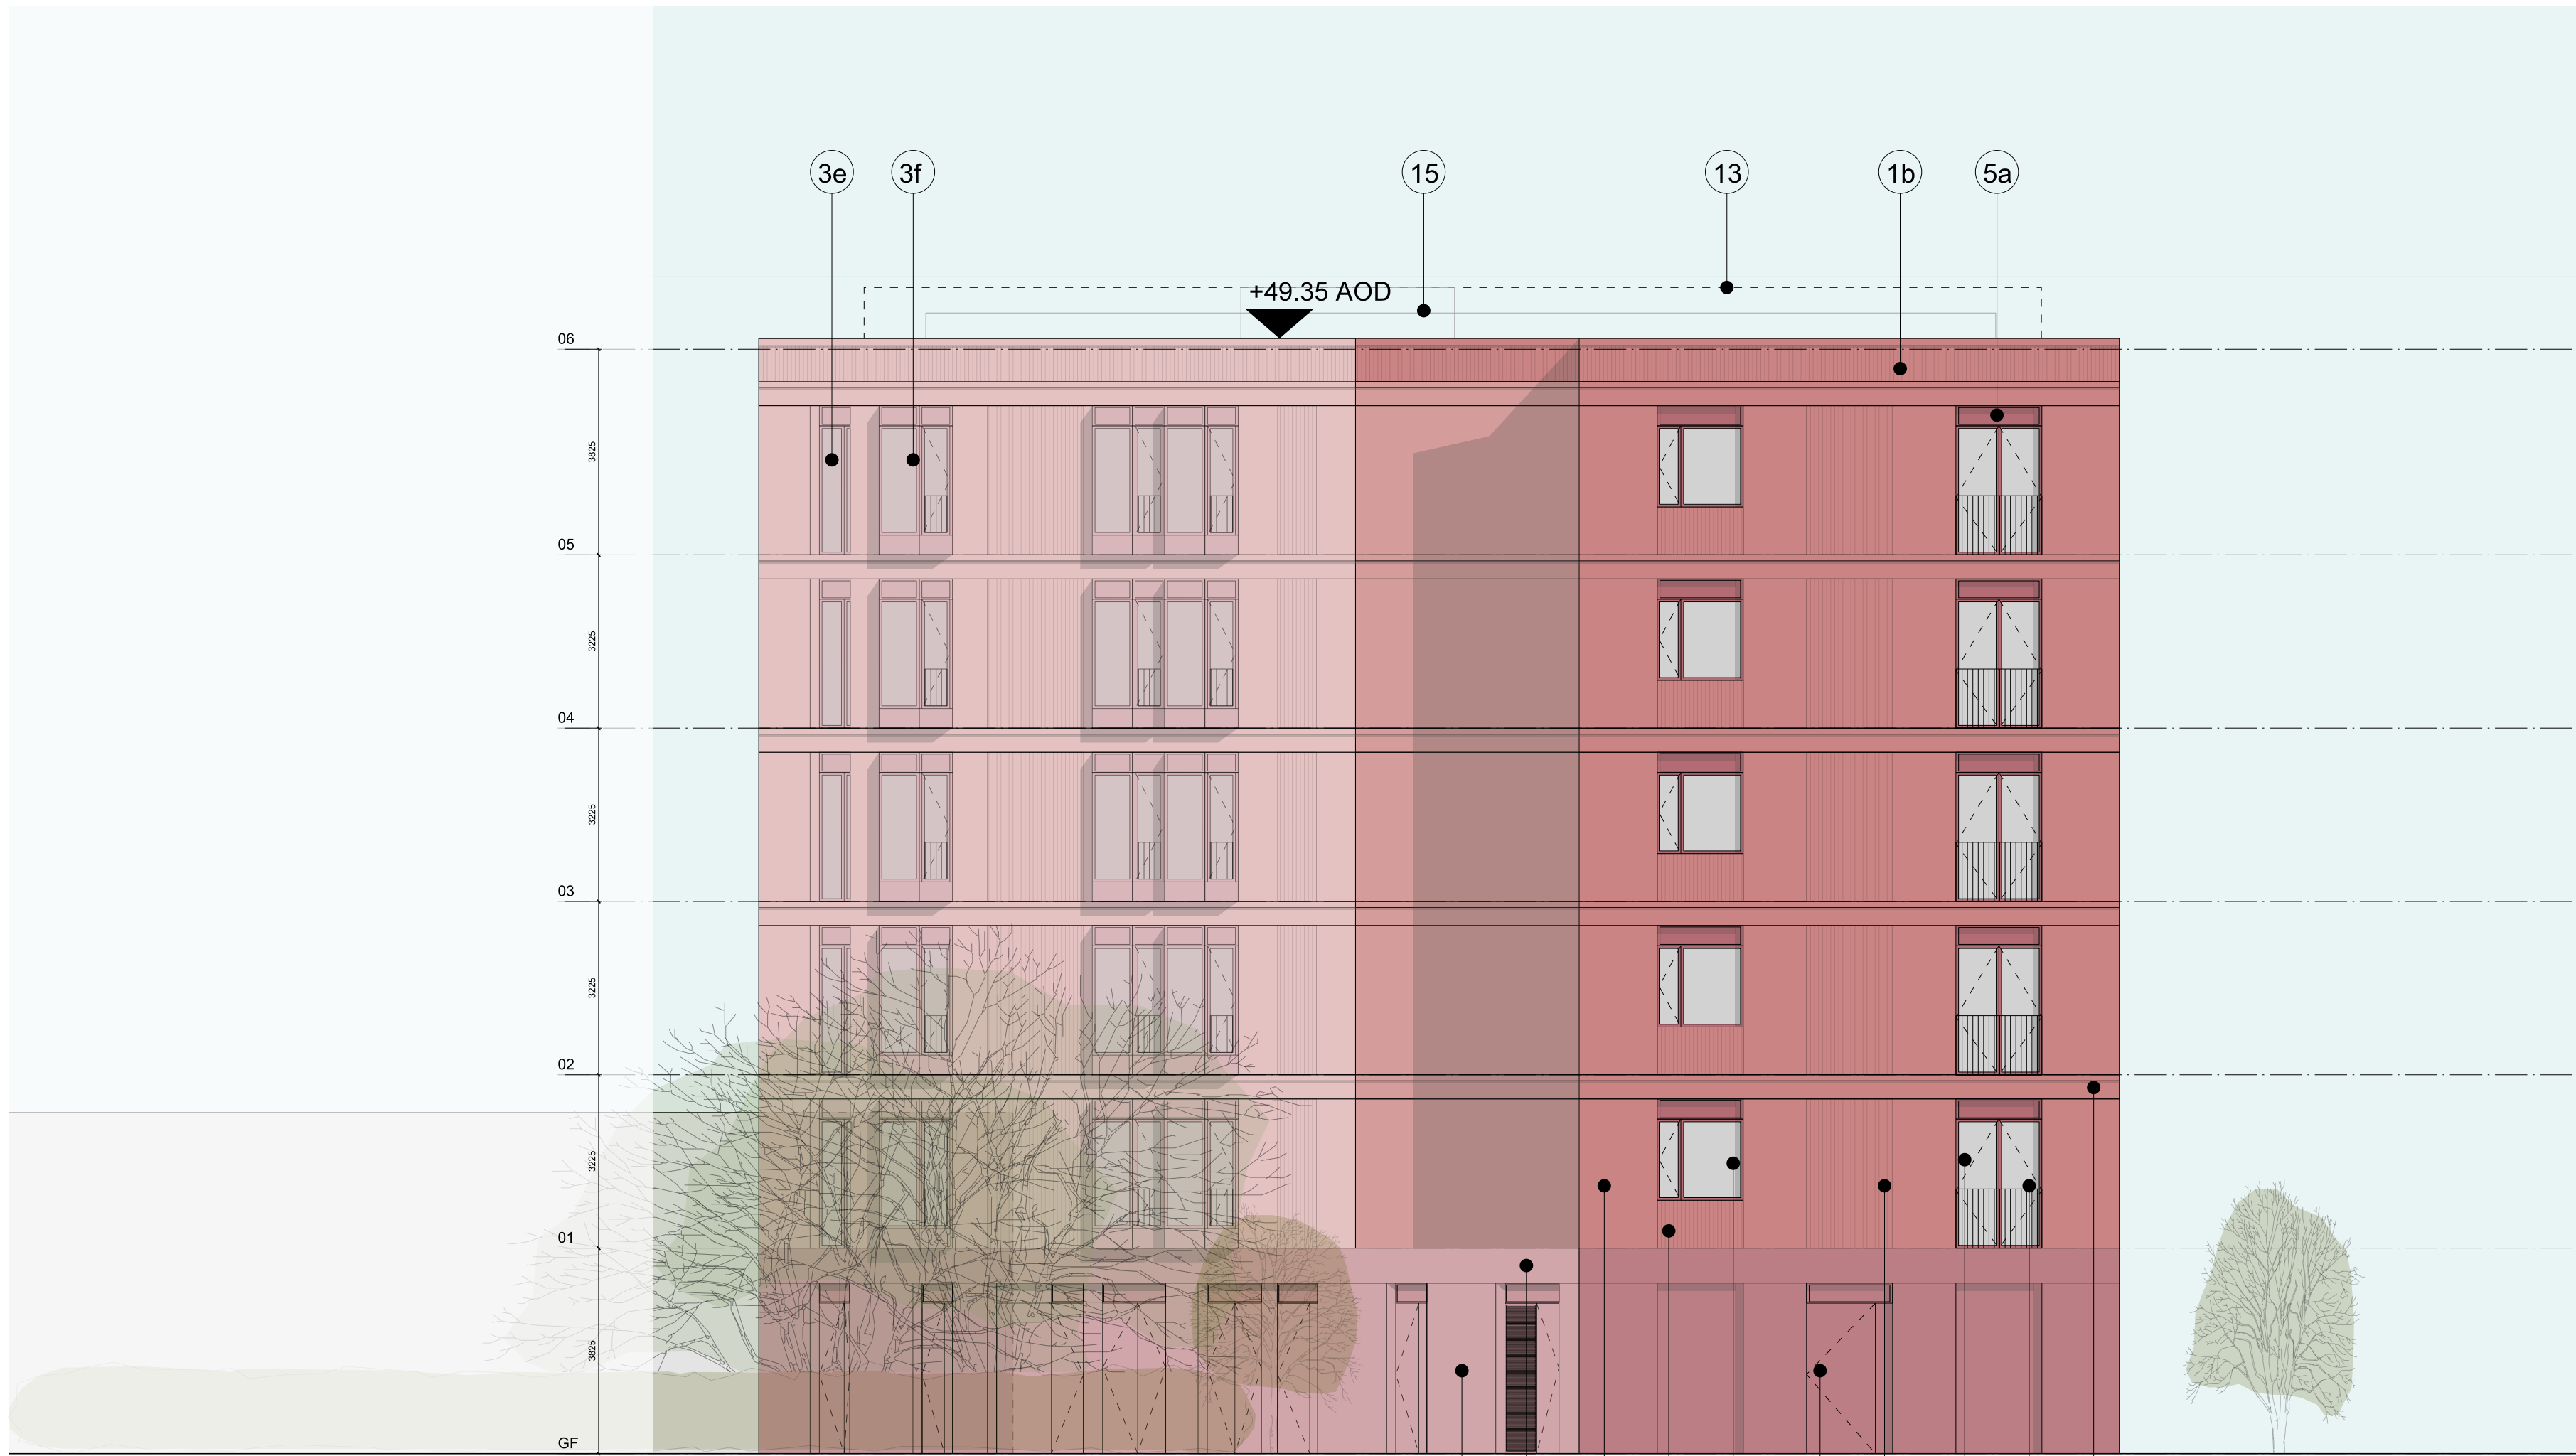

01 Elevations 01 - North block E  
North Elevation



02 Elevations 02 - North block E  
East Elevation



03 Elevations 03 - North block E  
South Elevation





04 Elevations 04 - North block E  
West Elevation

| Amendment                             | Date       |
|---------------------------------------|------------|
| P01 PLANNING ISSUE                    | 12.03.2025 |
| P02 PLANNING ISSUE - LIFT OVERUN TAGS | 09.05.2025 |

ELEVATION KEY

|                                              |   |                                           |                                                     |
|----------------------------------------------|---|-------------------------------------------|-----------------------------------------------------|
| 1a Brickwork standard coursing               | 3c PPC Aluminium windows dual-opener (centred)                                                                  | 4c PPC Aluminium glazed doors double-leaf | 10b PPC Aluminium Solid door with glazed side panel |
| 1b Brickwork alternative coursing            | 3d PPC Aluminium windows fully-glazed (shop-fronts)                                                             | 5a PPC Aluminium Spandrel Micro-Louvres   | 11 PPC Aluminium Roller shutter garage door         |
| 1c Brickwork specials                        | 3e PPC Aluminium windows fixed (opaque glazing)                                                                 | 5b PPC Aluminium Spandrel Solid           | 12 PPC Aluminium Micro-Louvre Panel                 |
| 2a Masonry stringer                          | 3f PPC Aluminium Projecting window (fitted glazing to boundary face / clear side hung opening glazing to sides) | 6 PPC Aluminium Balustrade                | 13 PPC Aluminium erectable roof level guarding      |
| 2b Masonry panel                             | 4a PPC Aluminium glazed doors single-leaf                                                                       | 7 PPC Aluminium Signage                   | 14 PPC Aluminium Perforated Screen                  |
| 2c Masonry panel (textured)                  | 4b PPC Aluminium glazed doors single-leaf with glazed side panel                                                | 8 Canvas Awning Canopy (retractable)      | 15 Roof level plant (smoke vent fans / PV)          |
| 3a PPC Aluminium window fixed                |   | 9 PPC Aluminium Micro-Louvred door        | 16 PPC Aluminium Balcony Soffit                     |
| 3b PPC Aluminium window single-opener (side) |   | 10a PPC Aluminium Solid door              | 17 Lift overun                                      |

 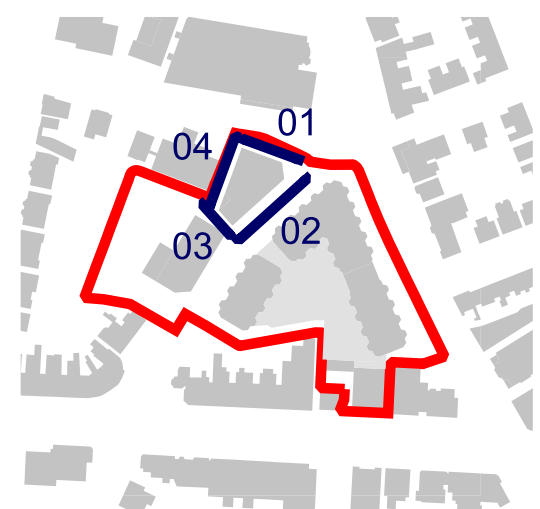

FeildenCleggBradleyStudios  
LLP  
Bath Brewery  
Toll Bridge Road  
Bath BA1 7DE  
t 01225 852545  
f 01225 852528  
e bath@fcbstudios.com

| Project Name                              | Job/Drawing No                                                    | Amendment                            |
|-------------------------------------------|-------------------------------------------------------------------|--------------------------------------|
| CHORLTON PRECINCT,<br>CHORLTON-CUM-HARDY, | 2104-FCBS-ZZ-ZZ-DR-A-0861P02                                      |                                      |
| Proposed Elevations:<br>North Block E     | Scale 1:100 @ A0<br>Date 12.03.2025<br>Drawn SD GROUP<br>Check AB |                                      |
| Do not scale                              | Original printed at A0                                            | All dimensions to be checked on site |