


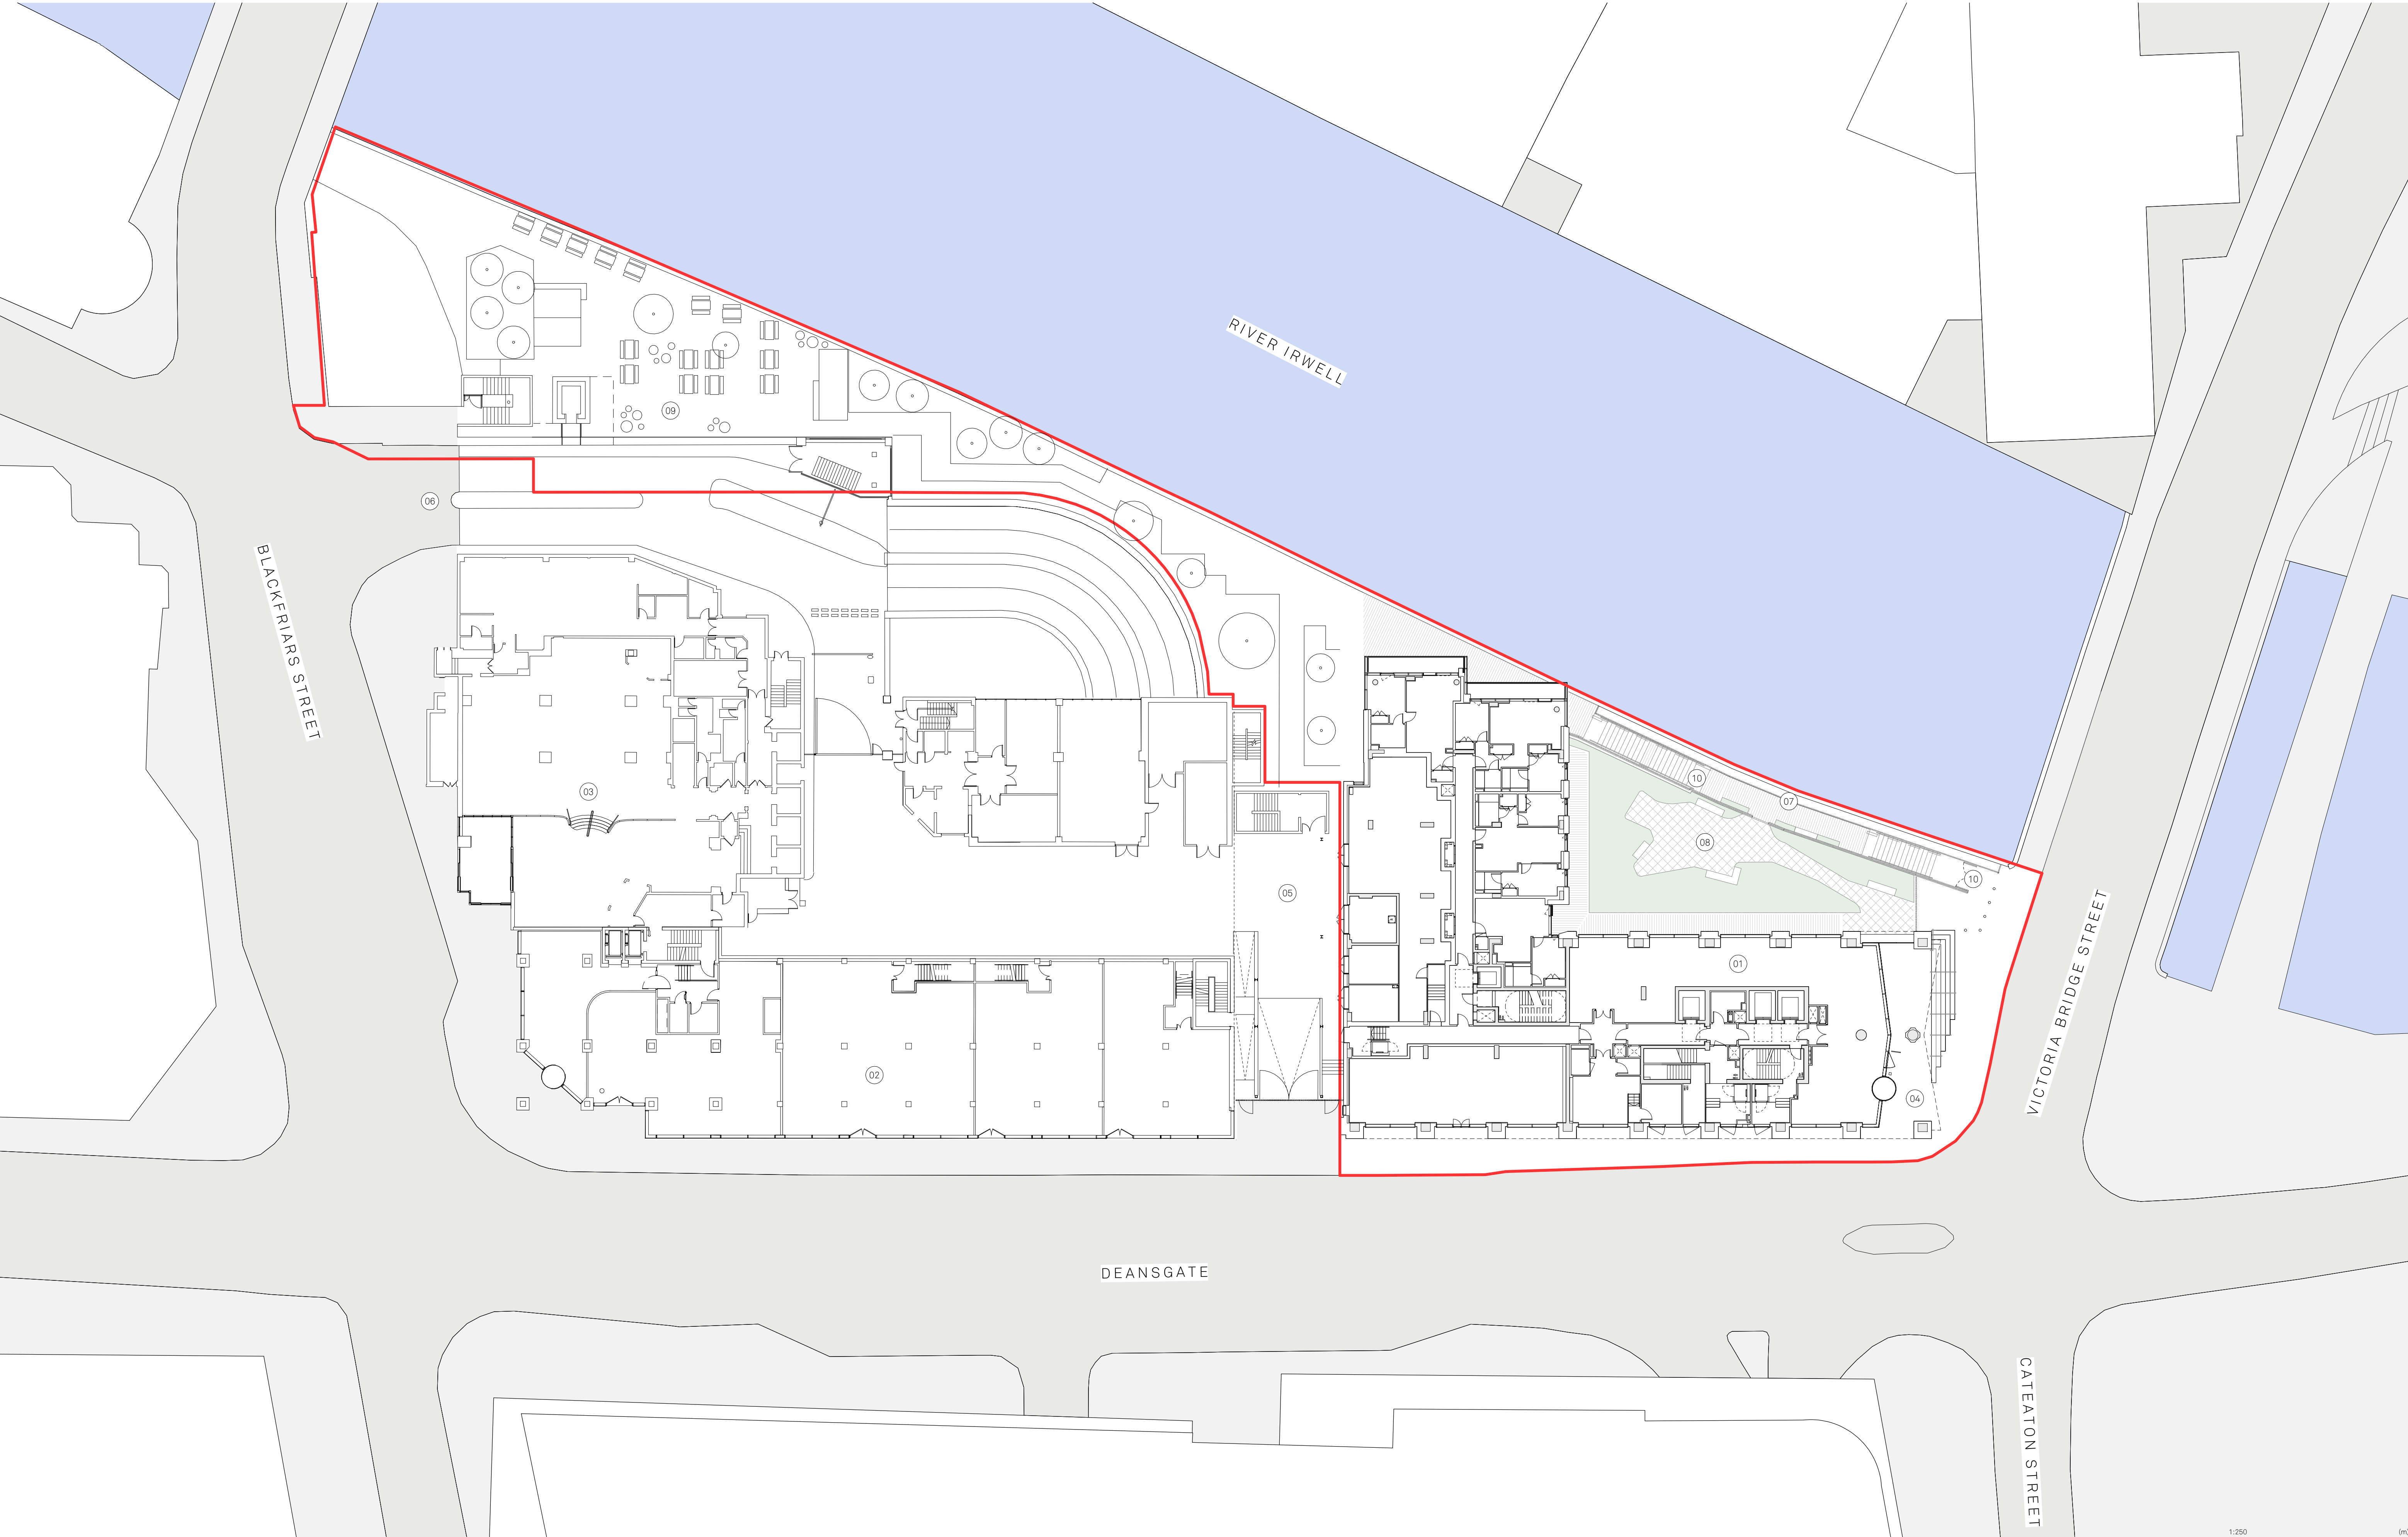

Notes

Site Application Boundary

- | | | | |
|------------------------|-----------------------------|---------------------------------|-------------------------|
| ① Residential Building | ④ Main residential entrance | ⑦ Public Route | ⑩ Accessible Stair Lift |
| ② Premier House | ⑤ Service Yard | ⑧ Residents Terrace | |
| ③ Hotel | ⑥ Car Park Entrance | ⑨ Riverside Leisure Space (F&B) | |

Project:
Renaissance Block 2
Residential Building

Title:
Masterplan
Ground floor plan

Scale:
1:250 @ A1

Drawn: ER
Checked: JC

Status: S73 App
Drawing No: 150_JMA_B2_02_2200

Rev: C
Details: 12/09/2025 - S73 Application

Jon Matthews Architects

Union, 2-10 Albert Square, Manchester, M2 6LW

0161 974 3690

Copyright of this drawing is vested in Jon Matthews Architects and it must not be copied or reproduced without written consent. Figured dimensions only are to be taken from this drawing. Do not scale from this drawing. For full company disclosure please visit www.jonmatthewsarchitects.com