


If in doubt, ask. All discrepancies to be reported to the architect before manufacture, fabrication
Drawings are to be read in conjunction with all relevant specifications and consultant information

This drawing is not to be reproduced without express permission of the architect and only used for the purposes shown within the titleblock status bar. This drawing and all associated designs indicated remain the copyright of the architect.

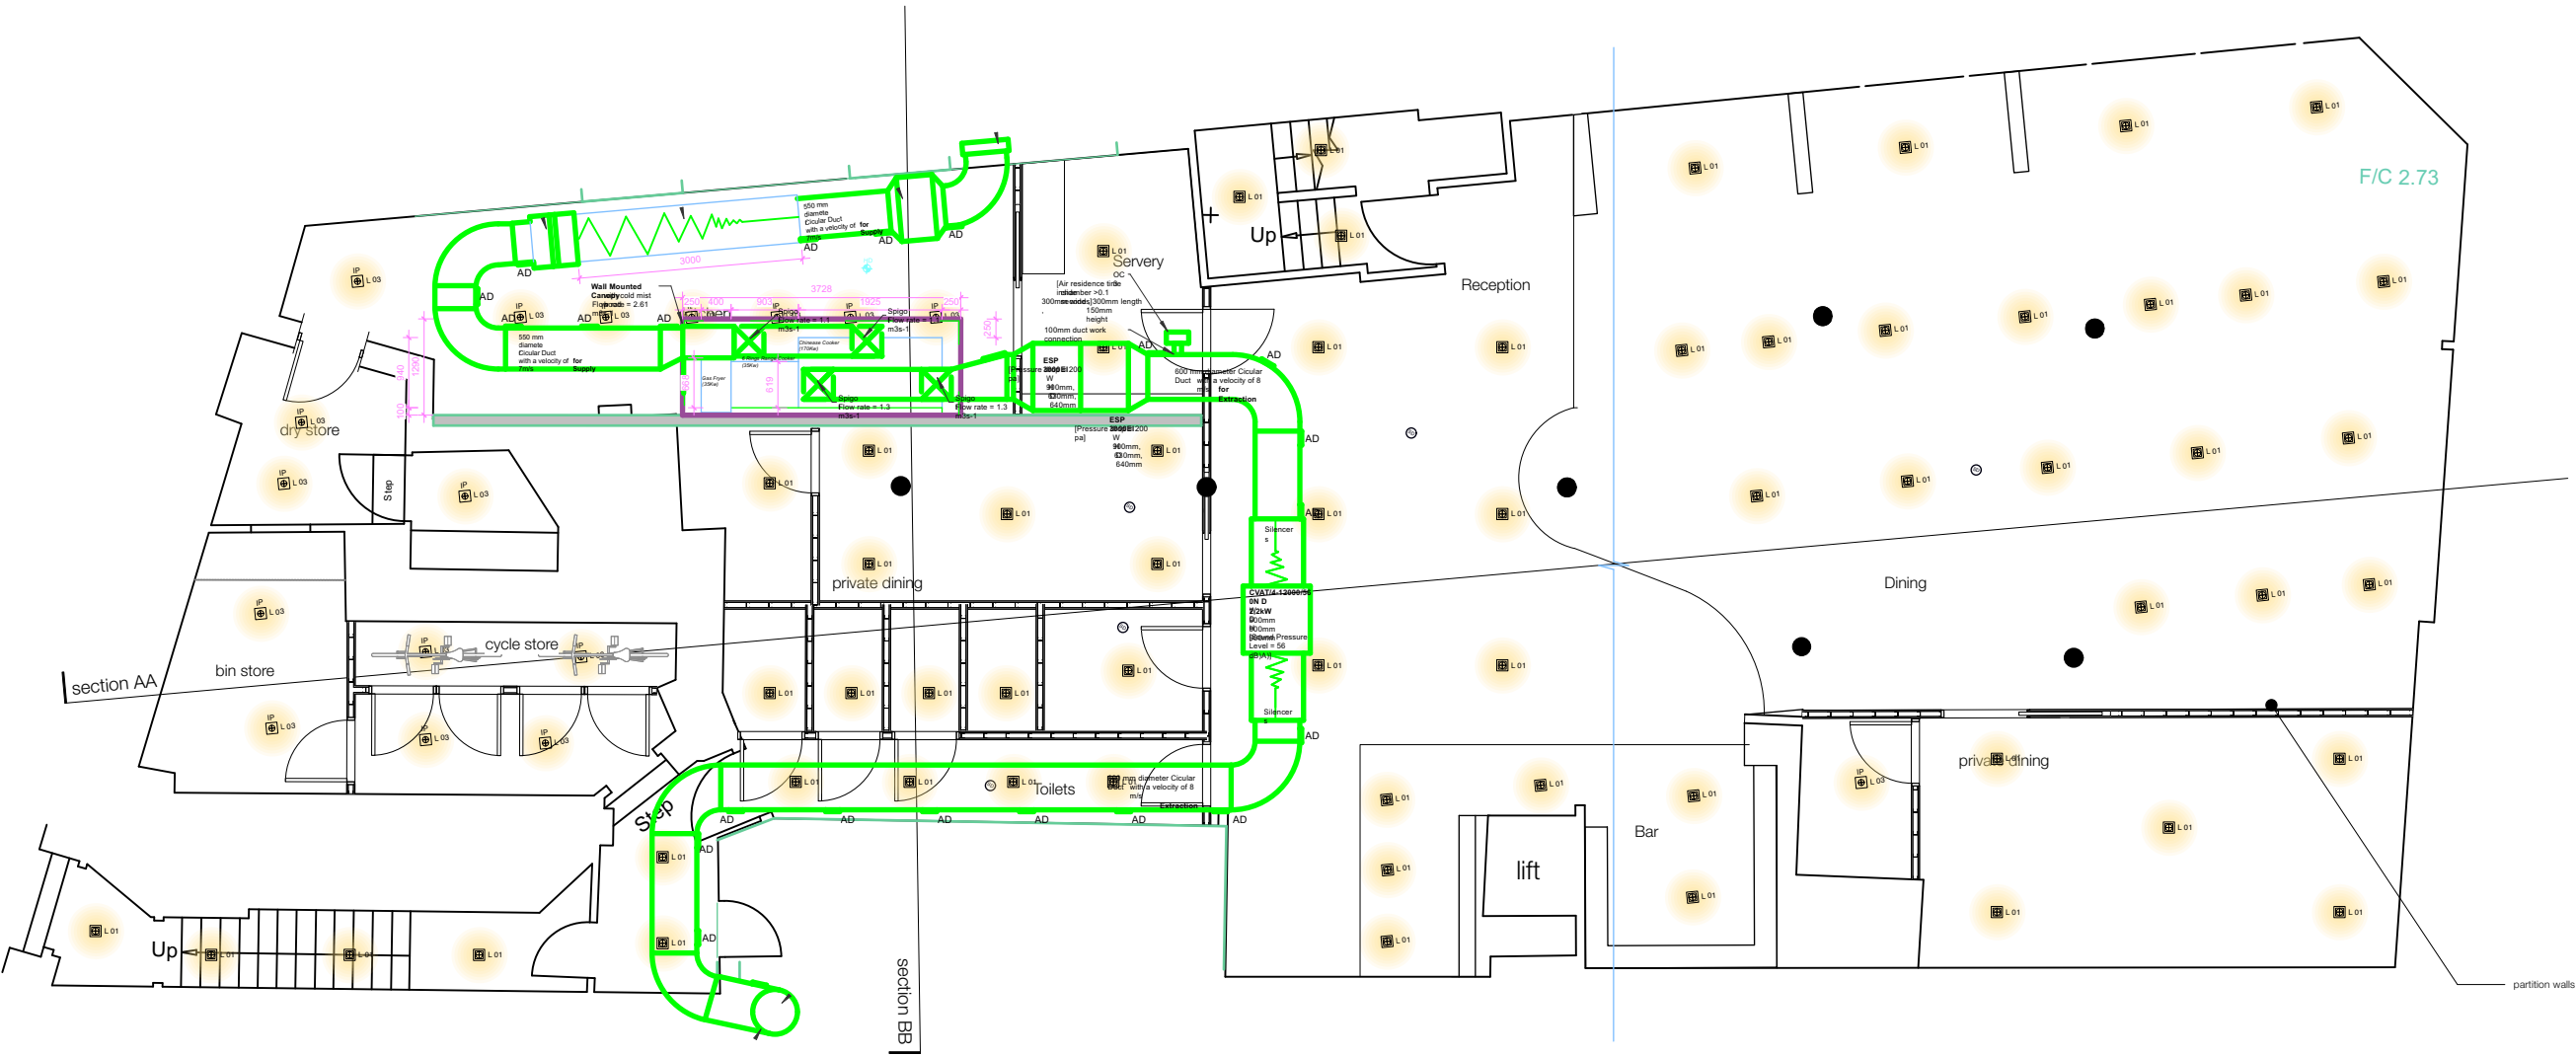

1 Proposed Basement Reflected Ceiling Plan
Scale: 1:100

2337-48 Princess Street

Proposed Basment Reflected Ceiling Plan

dwg 2337-102 rev B

scale 1:100 @ A3

issued for information only

date 07/03/2024 drawn MM checked MM

monclay architects

RIBA
Chartered Practice

monclay architects Ltd
Designworks
The Colony Winslow
Abingdon Road
SK9 4LY

info@monclayarchitects.com
01625 468 991