



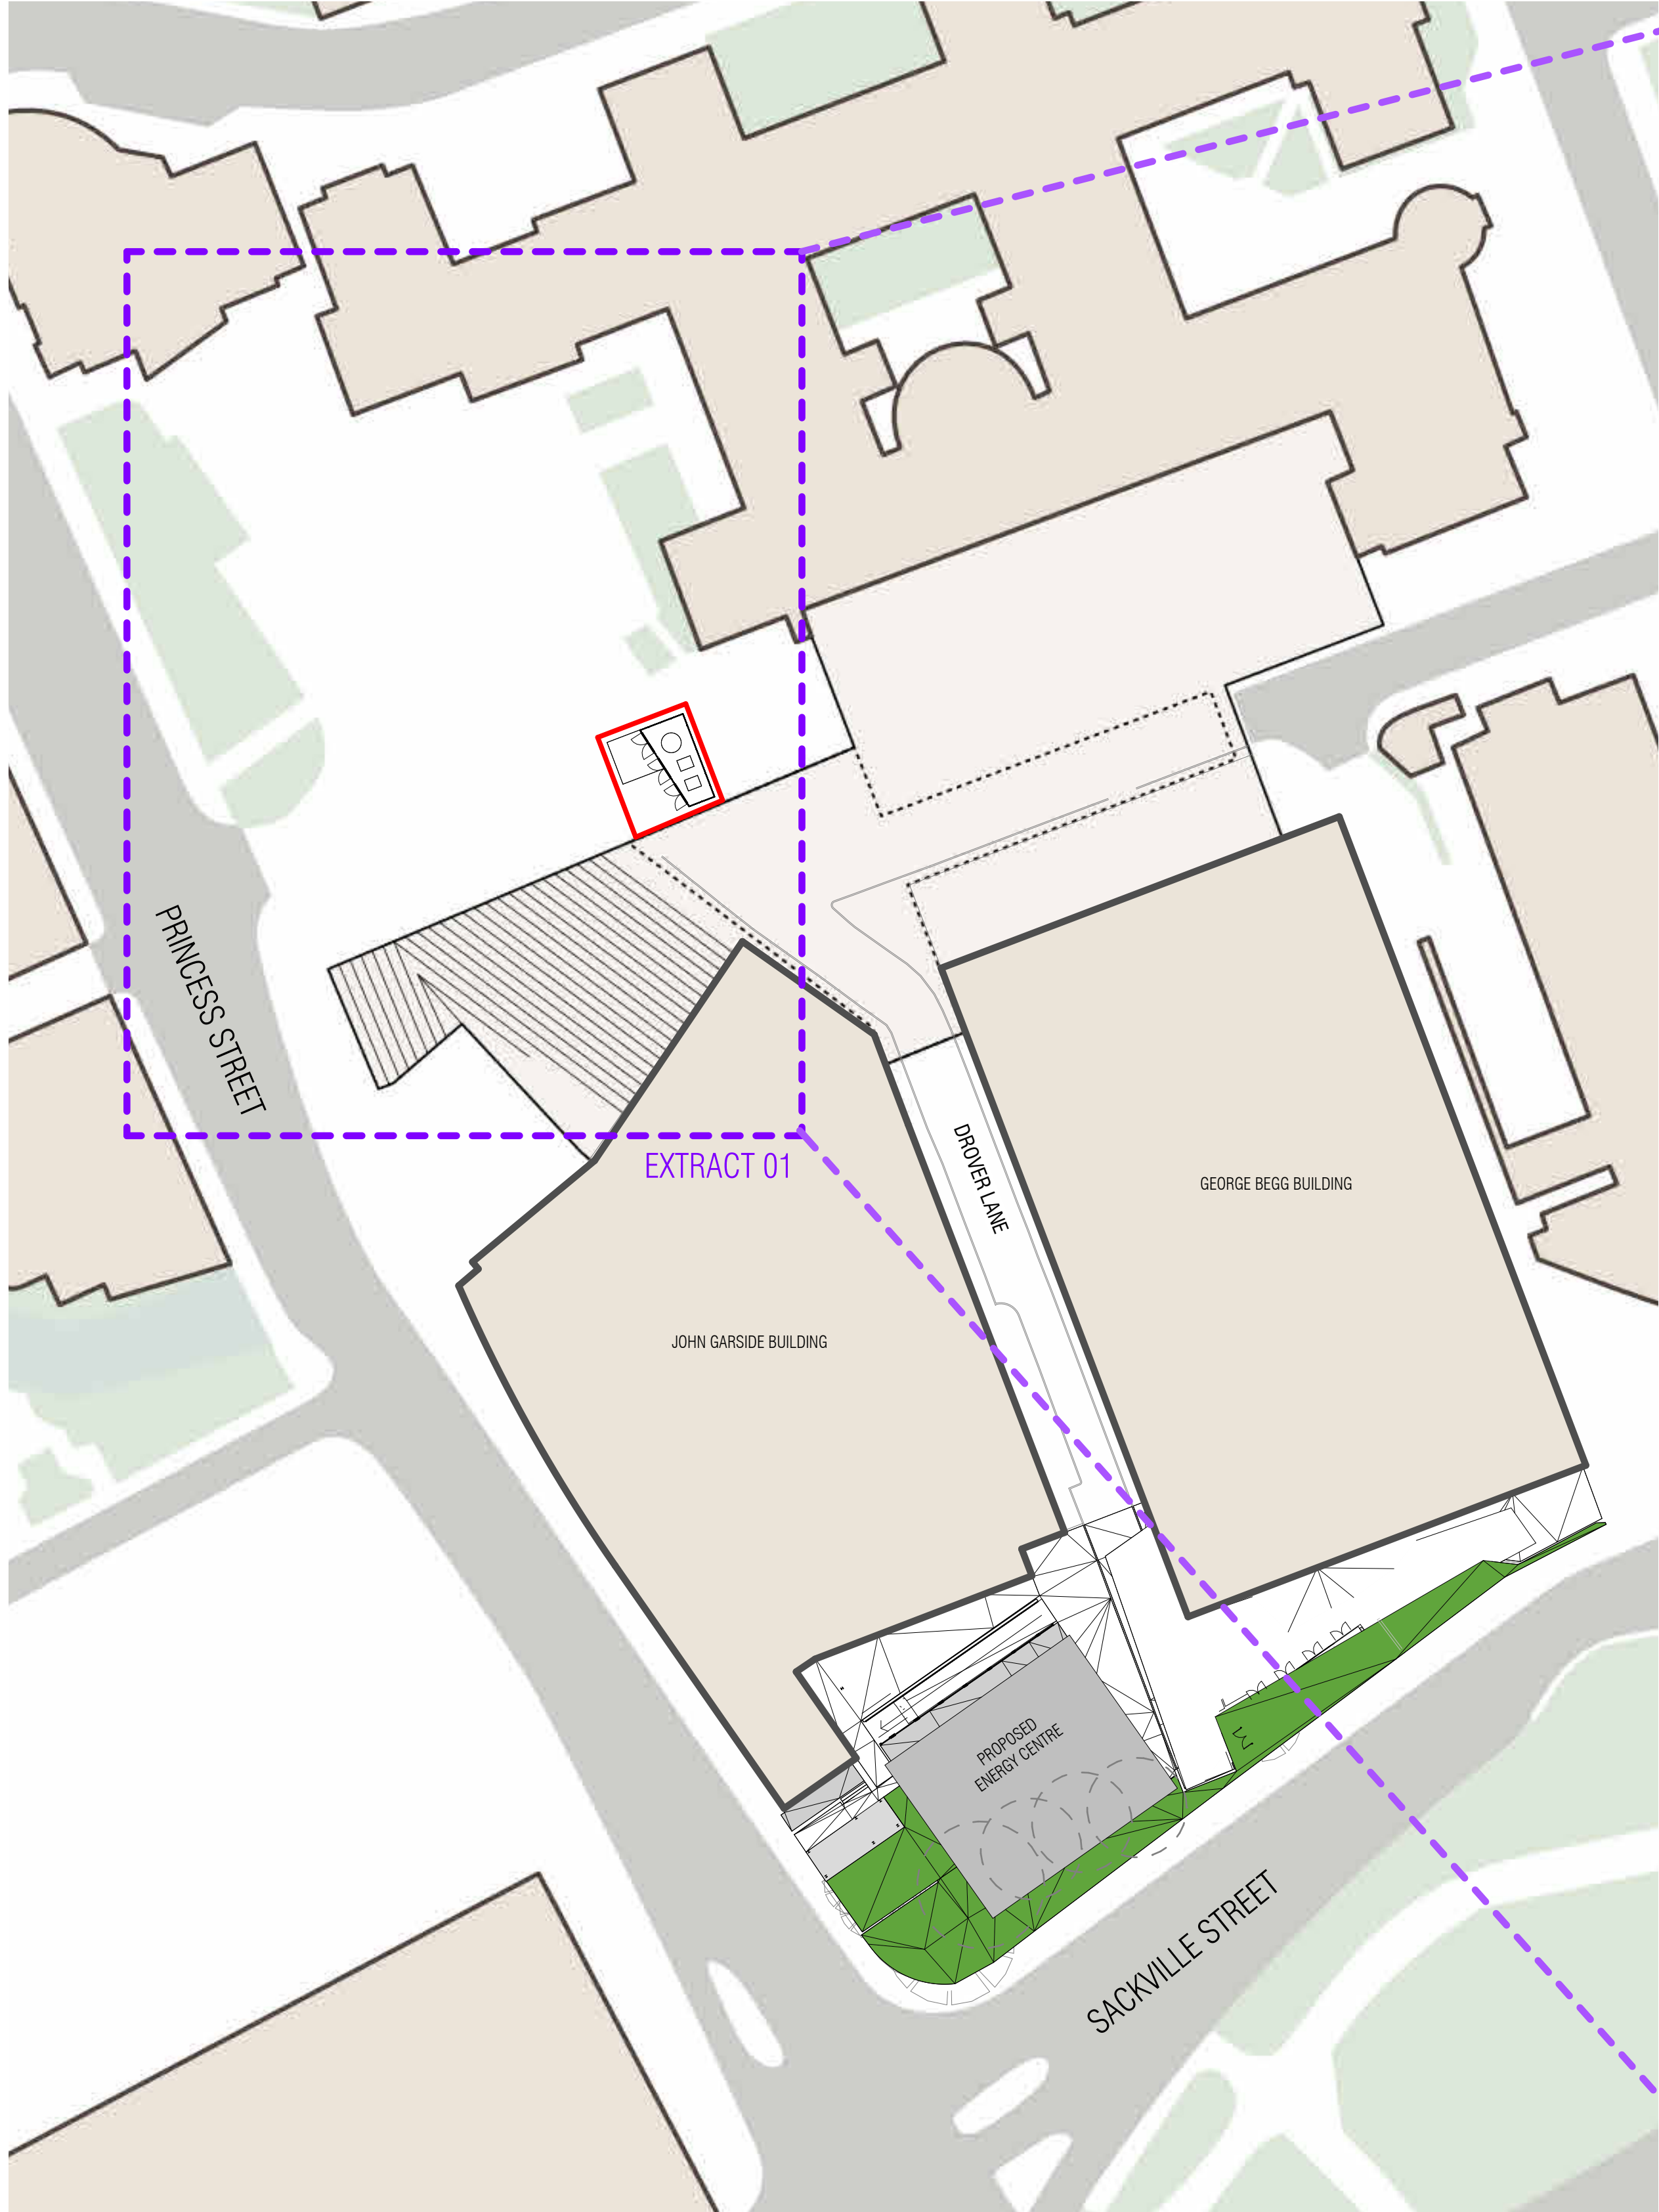

1 NMR Site Plan
1 : 500

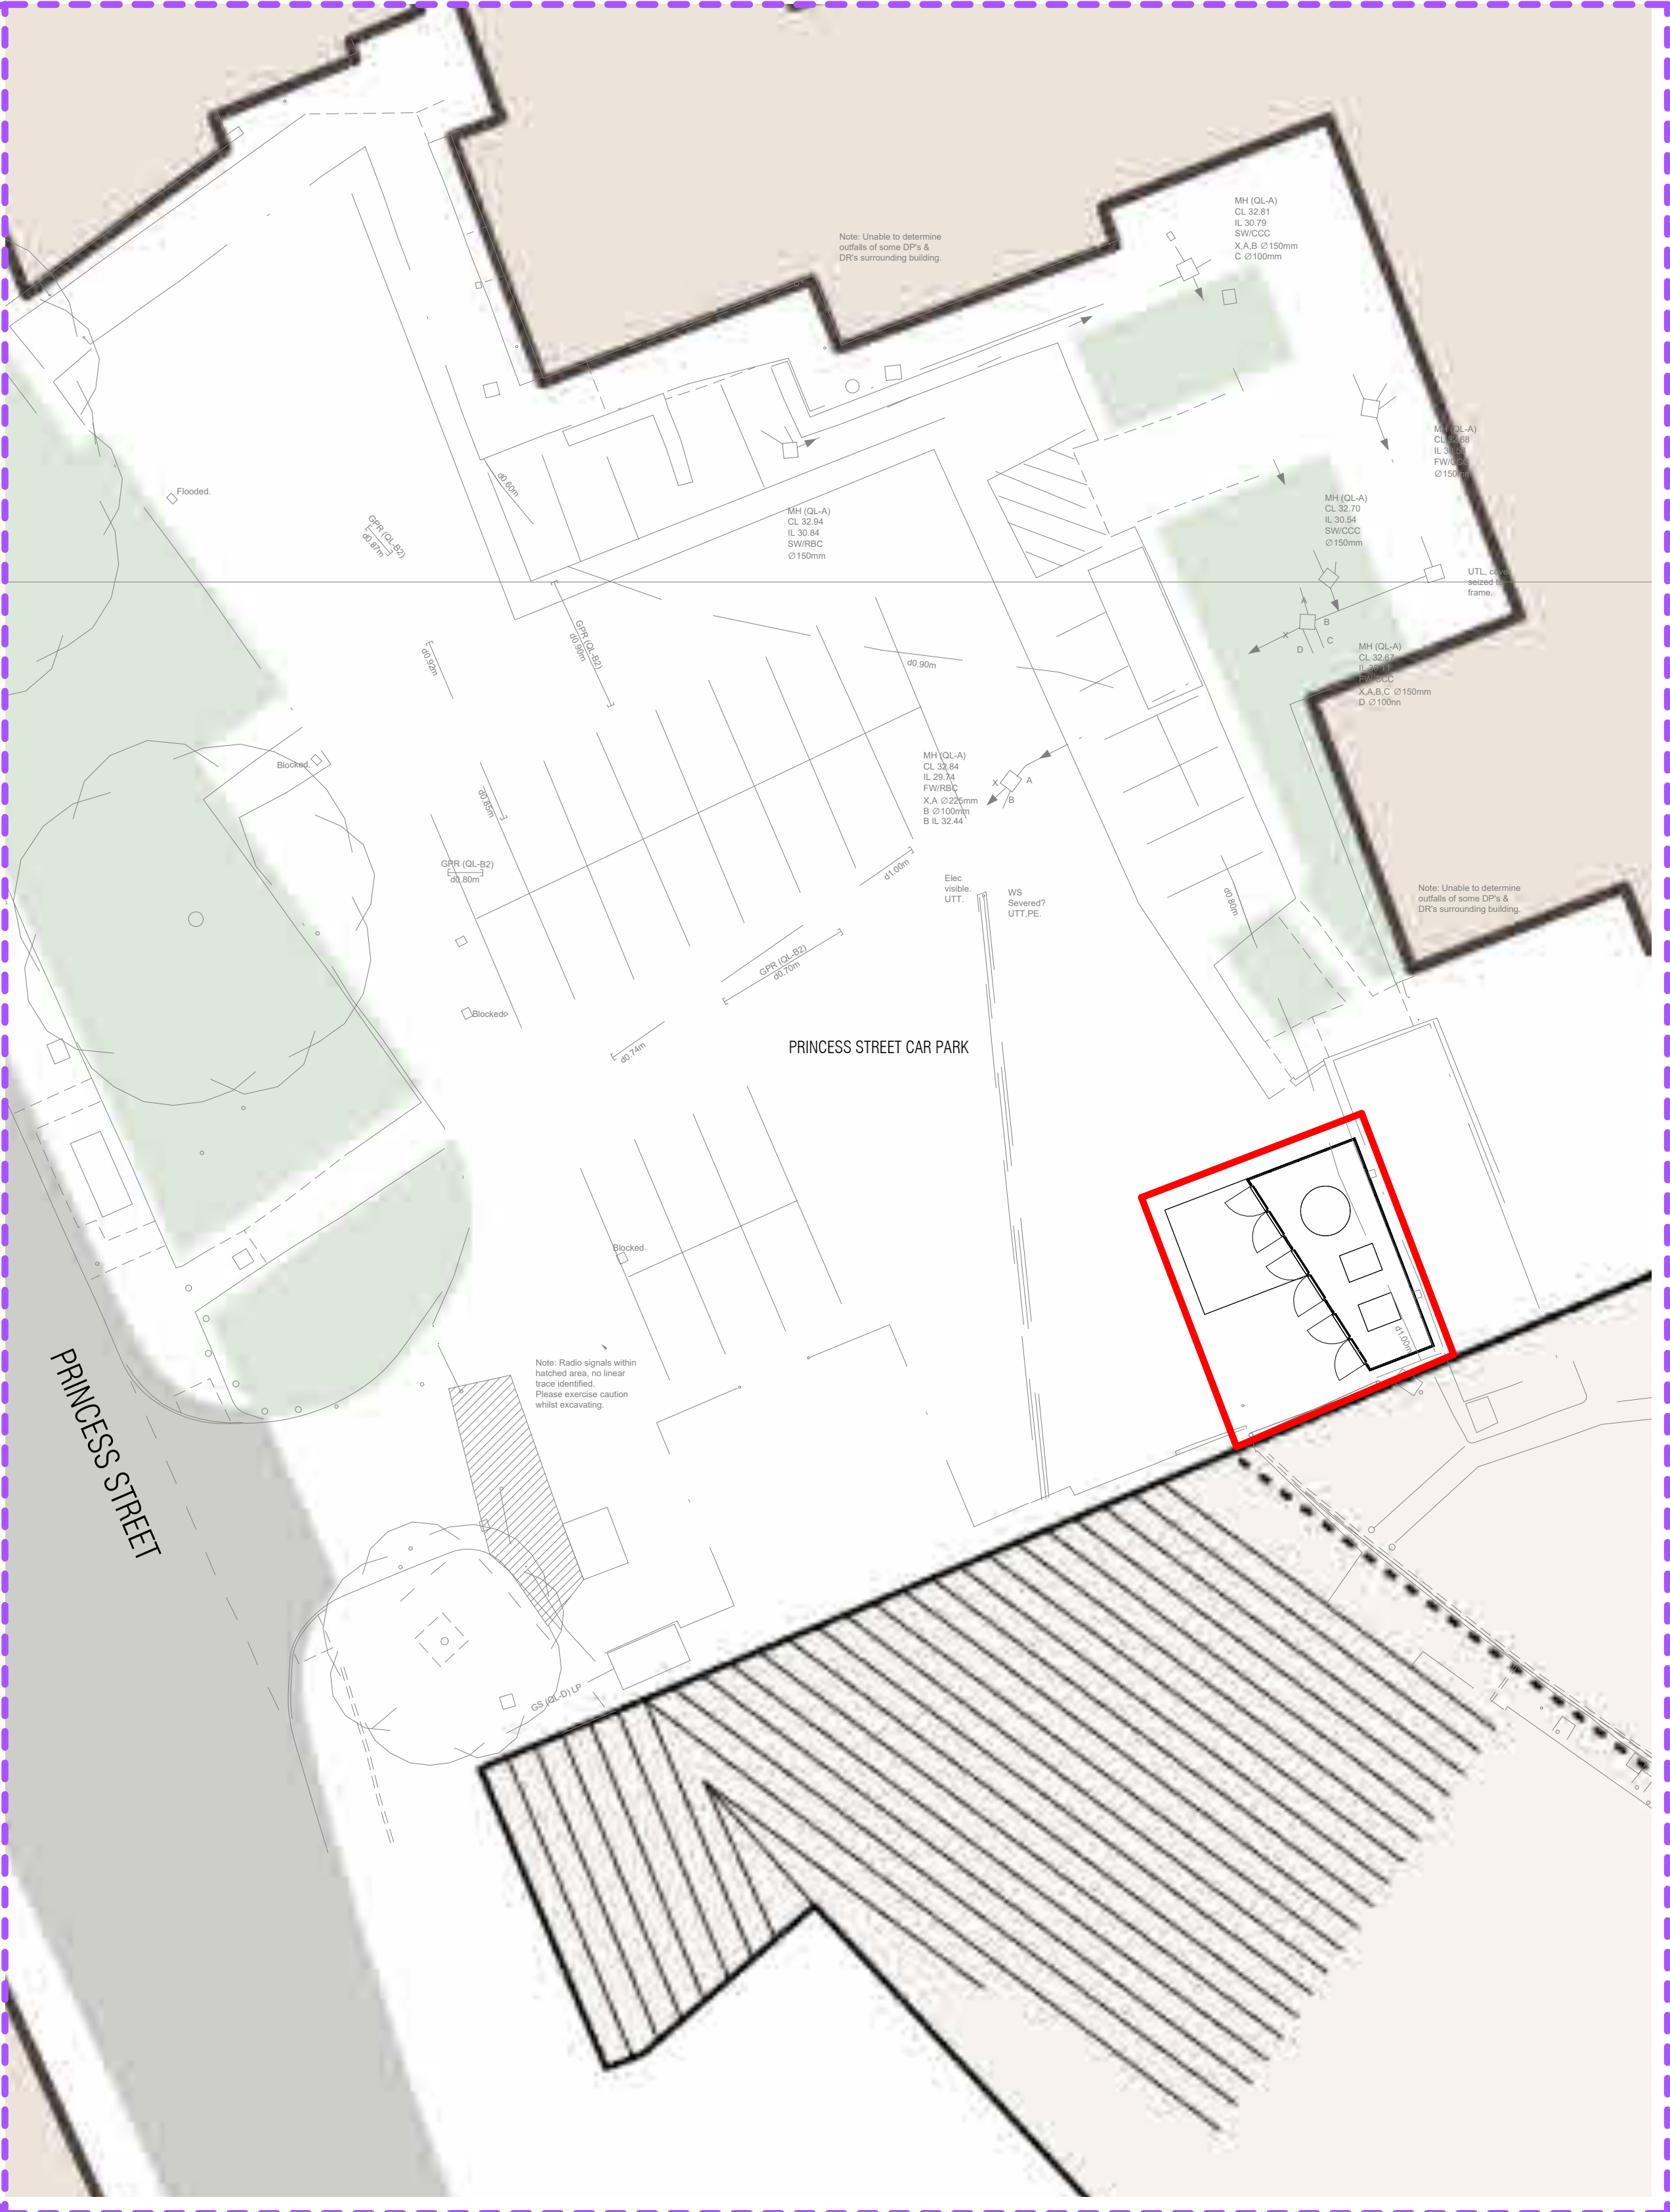

2 NMR Site Plan Extract 01
1 : 200

Drawing Numbering Key:
1. Project Name 2. Drawing Title 3. Scale 4. Date 5. Drawing No. 6. Project No. 7. Rev. 8. Drawing Title

This drawing is copyright and owned by Wilson Mason Architects and may not be reproduced or used unless accepted in writing.

DO NOT SCALE this drawing (printed or electronic versions). Principal Contractor and Contractors must check all dimensions from site. This drawing is to be read in conjunction with all other Architects drawings and information and all other consultants' drawings and information.

All BIM elements other than Architecture, have been imported from the relevant consultant's BIM model; reference should be made to the individual consultant's drawings for their specific elements of work.

Discrepancies and / or ambiguities within this drawing, between it and information given elsewhere, must be reported immediately to Wilson Mason for clarification before proceeding.

All works are to be carried out in accordance with the latest CDM Safety Standards, Building Regulations, British Standards and Industry regulatory codes of practice and guidance unless specifically directed otherwise.

The Principal Contractor and Contractors are to ensure all works are carried out in accordance with current manufacturers specific requirements.

Responsibility for the reproduction of this drawing in paper form, or if issued in electronic format, lies with the recipient to check that all information has been replicated in full and is correct when compared to the original paper or electronic image. Graphical representations of coordinated equipment on this drawing are approximations only. Please refer to the Specifications and / or Details for actual sizes and / or specific contractor construction information.

This original document is issued for the purpose indicated below and contains information of confidential nature. Further copies and circulation will be strictly in accordance with the confidentiality agreement under the contract.

This Drawing Should be Printed in Colour

KEY
Indicates Site boundary and Location of Temporary Gas Storage

NOTES
FOR FURTHER INFORMATION REGARDING ENCLOSURE LAYOUT AND DETAIL, REFER TO DRAWING 10-103
Please Note:
This drawing must be read in conjunction with landscape architect design.

PR6	Removal of Liquid Providers	18/08/25	JL	KC
PR5	Upgrade to Temporary Gas Store	13/08/25	JL	KC
PR4	PCSA Issue	13/08/25	AW	KC
PR3	Stage 4 drawing issue	18/11/24	AW	KC
PR2	Block Retention Dam to Structural Concrete Thickening	16/10/24	OH	KC
PR1	Issued For Planning	30/08/24	OH	KC

Rev. Description date drawn checked

client: The University of Manchester

project: The University of Manchester North Campus Energy Centre

title: Temporary NMR Gas Storage Site Plan

project no: 7228 scale: As indicated@A1 drawn by: OH checked by: KC date: 09/24/24

drawing no: MEC-WMA-XX-XX-DR-A-00-013 Status: D2 Rev: P06

WILSON MASON
architecture and interior design

North: Spring Lane, Upland House, Samesbury, Lancashire, PR5 0UX
Tel: 01772 977455
E: north@wilsonmason.co.uk

London: 12 Albemarle Way, London, EC1V 4JB
Tel: 020 7637 1501
E: london@wilsonmason.co.uk

W: www.wilsonmason.co.uk.