


Planning

	/	/		/
REV	DESCRIPTION		DATE	


56 Albert Rd
Levenshulme
Manchester
M19 2AB

DESCRIPTION
Change of Use: Basement conversion forming a one bedroom flat, internal alterations forming a one bedroom flat at second floor & a third flat at second floor inc. dormer extension

DRAWING TITLE Existing Elevations	
DATE: 02/09/2025	DRAWN BY: TC
SCALE: 1:100	CLIENT: TE
DRAWING NUMBER 03	REVISION: /

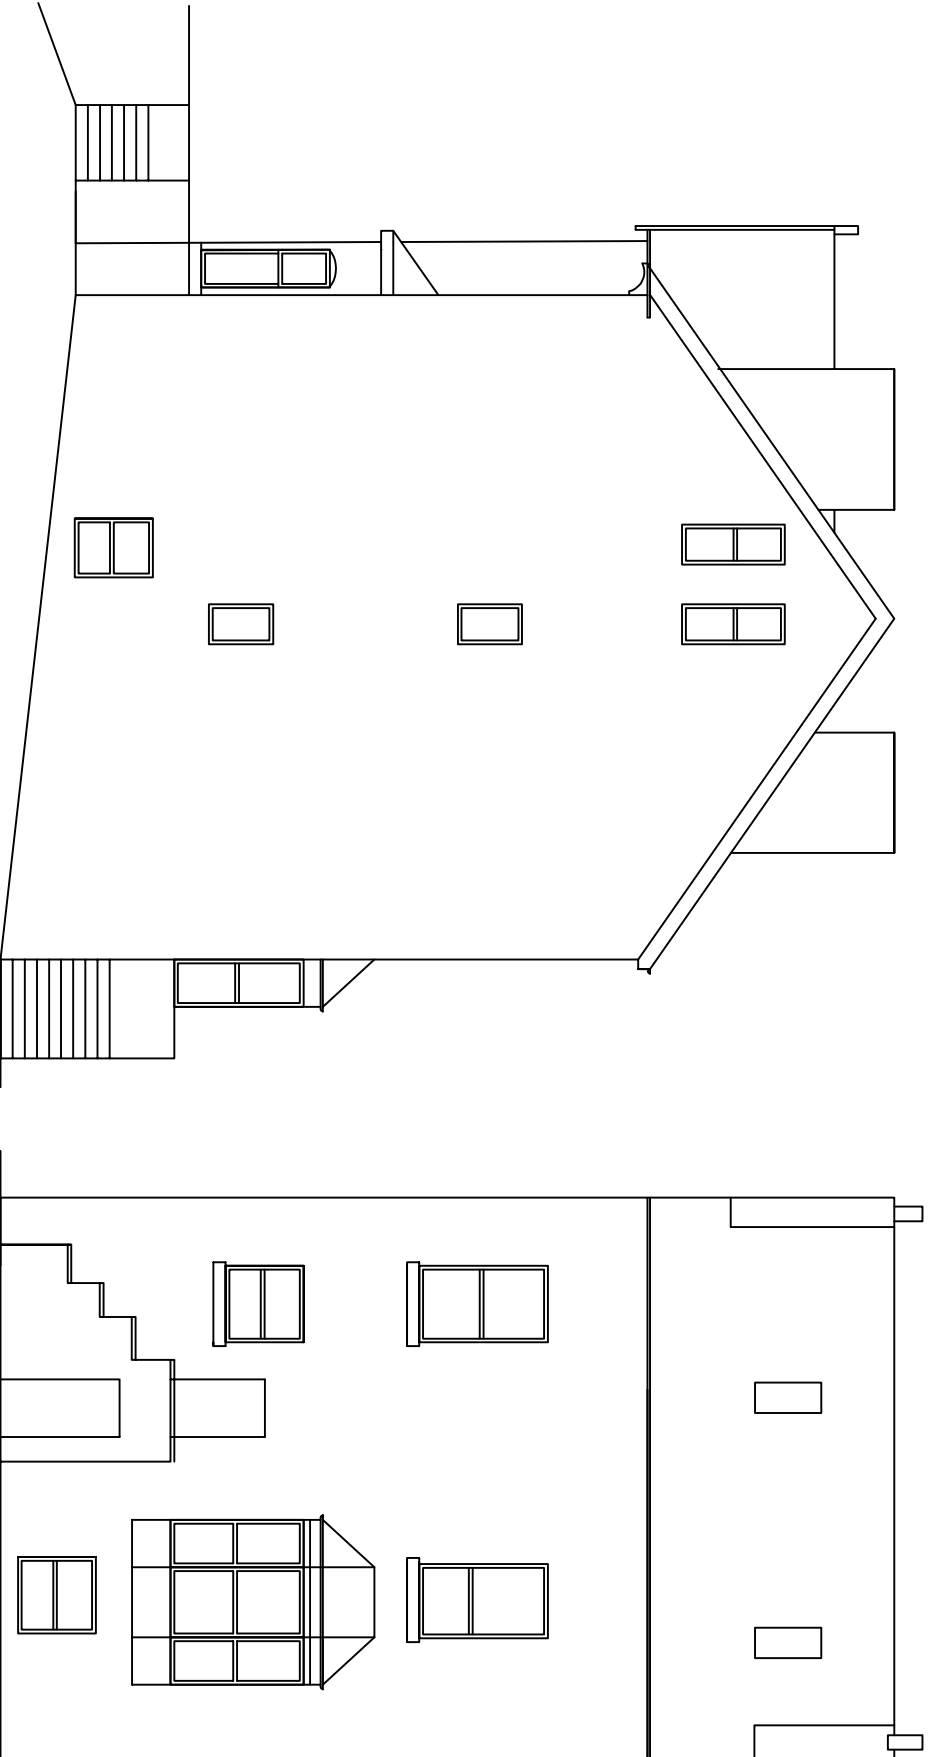

Side Elevation

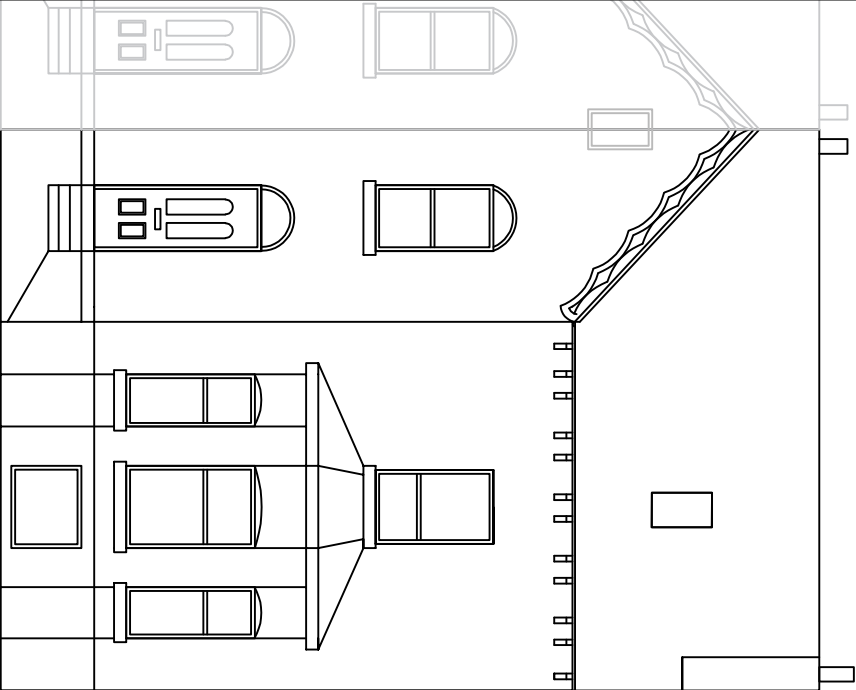

Front Elevation