



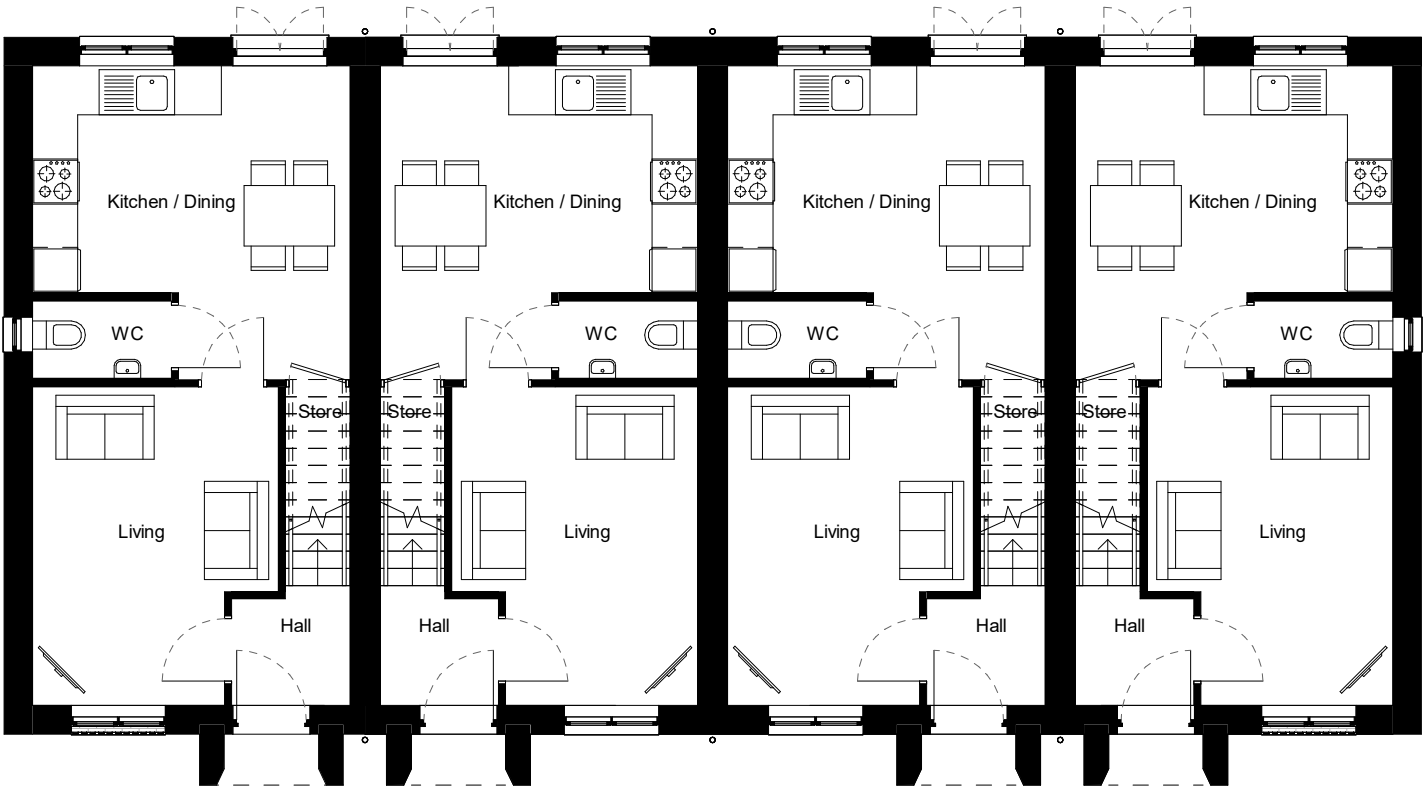

Ground Floor Plan
1 : 100

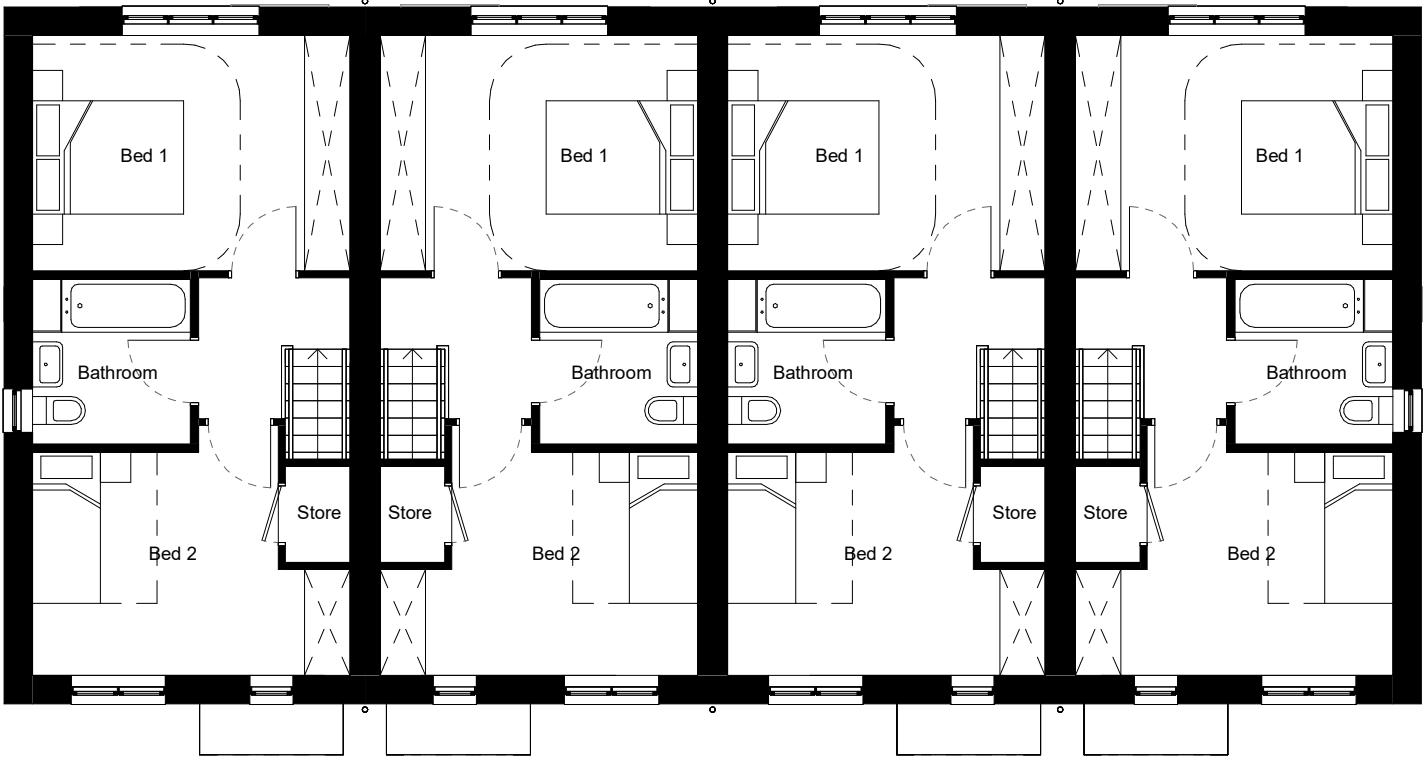

First Floor Plan
1 : 100

Notes

Do not scale from this drawing.
All contractors must visit the site and be responsible for taking and checking dimensions.
All construction information should be taken from figured dimensions only.
Any discrepancies between drawings, specifications and site conditions must be brought to the attention of the supervising officer.
This drawing & the works depicted are the copyright of JTP.

This drawing is prepared for the specific project stage in the Drawing Status section below and it is not intended to be used for any other purpose. Whilst all reasonable efforts are used to ensure drawings are accurate, JTP accept no liability for any reliance placed on, or use made of, this plan by anyone for purposes other than those stated in the Drawing Status below.

Area Schedule - Ashburn		
Level	Area (sq.m.)	Area (sq.ft.)
00	35.52	382
01	35.52	382
Total	71.04	765

Plot Nos : 013-016
Handed Plot Nos. : 041-044

Note : All the house Internal layouts are based on Keepmoat's standard house types.

P02	25.07.25	Amendments to Materials, Layout, and Detailing	SAK	JC
P01	10.04.25	For Planning	SAK	JC

Rev	Date	Description	Drawn	Chkd
-----	------	-------------	-------	------

Drawing Status
For Planning

Client



Project
Land at Crabtree Lane

Drawing Title
Ashburn T1 - 4 Unit Terrace - Plans 1

Scale @A3	1 : 100	Job Ref.	02292
Drawing No. 02292_JTP_HT_ASH_ZZ_DR_A_1300 Revision: P02			
Scale Bar			
0 1 2 3 m			