



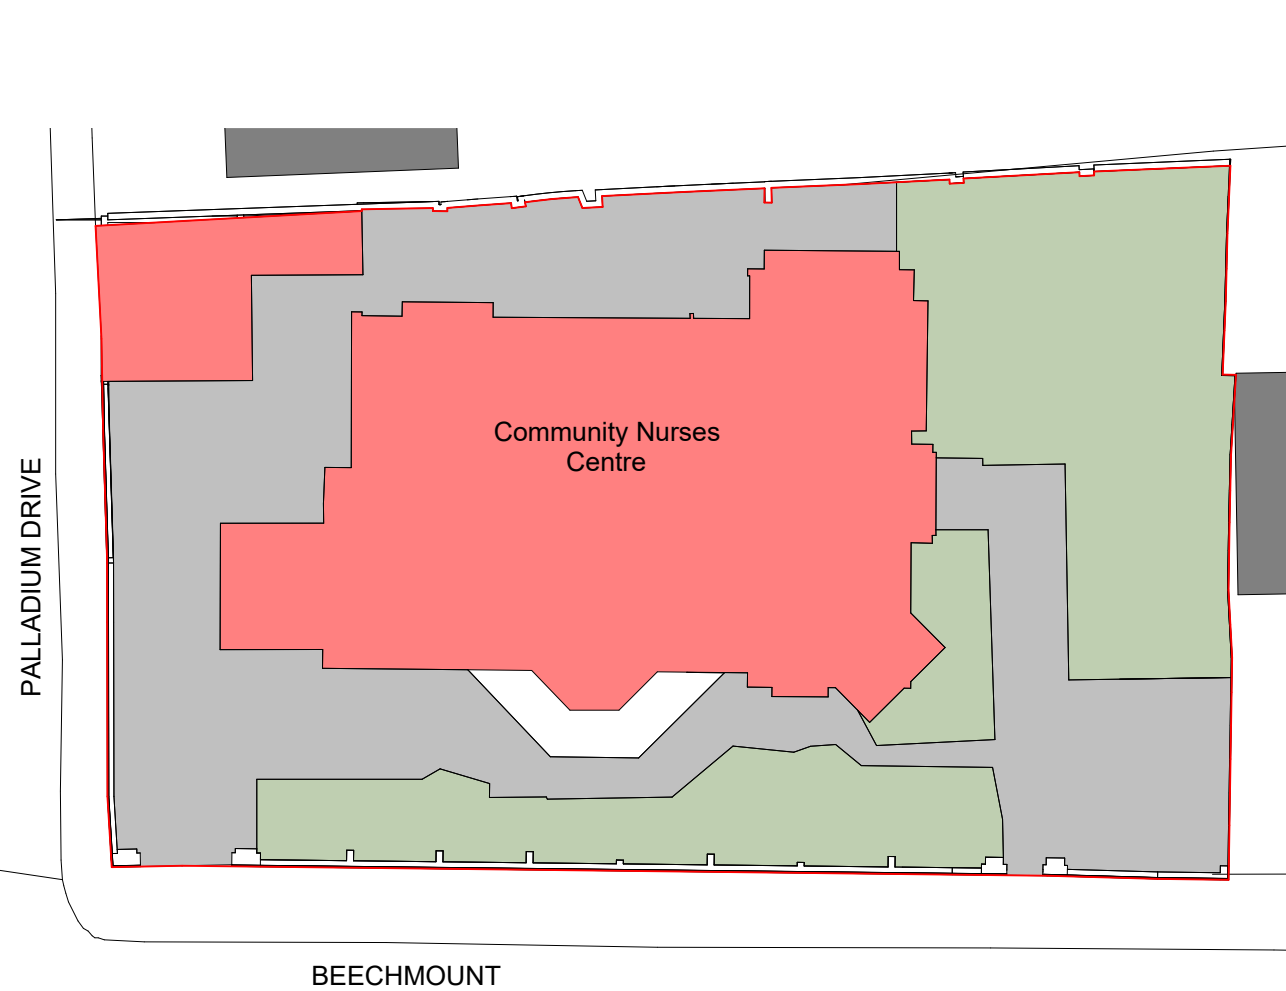


1 Site - Existing
1 : 250

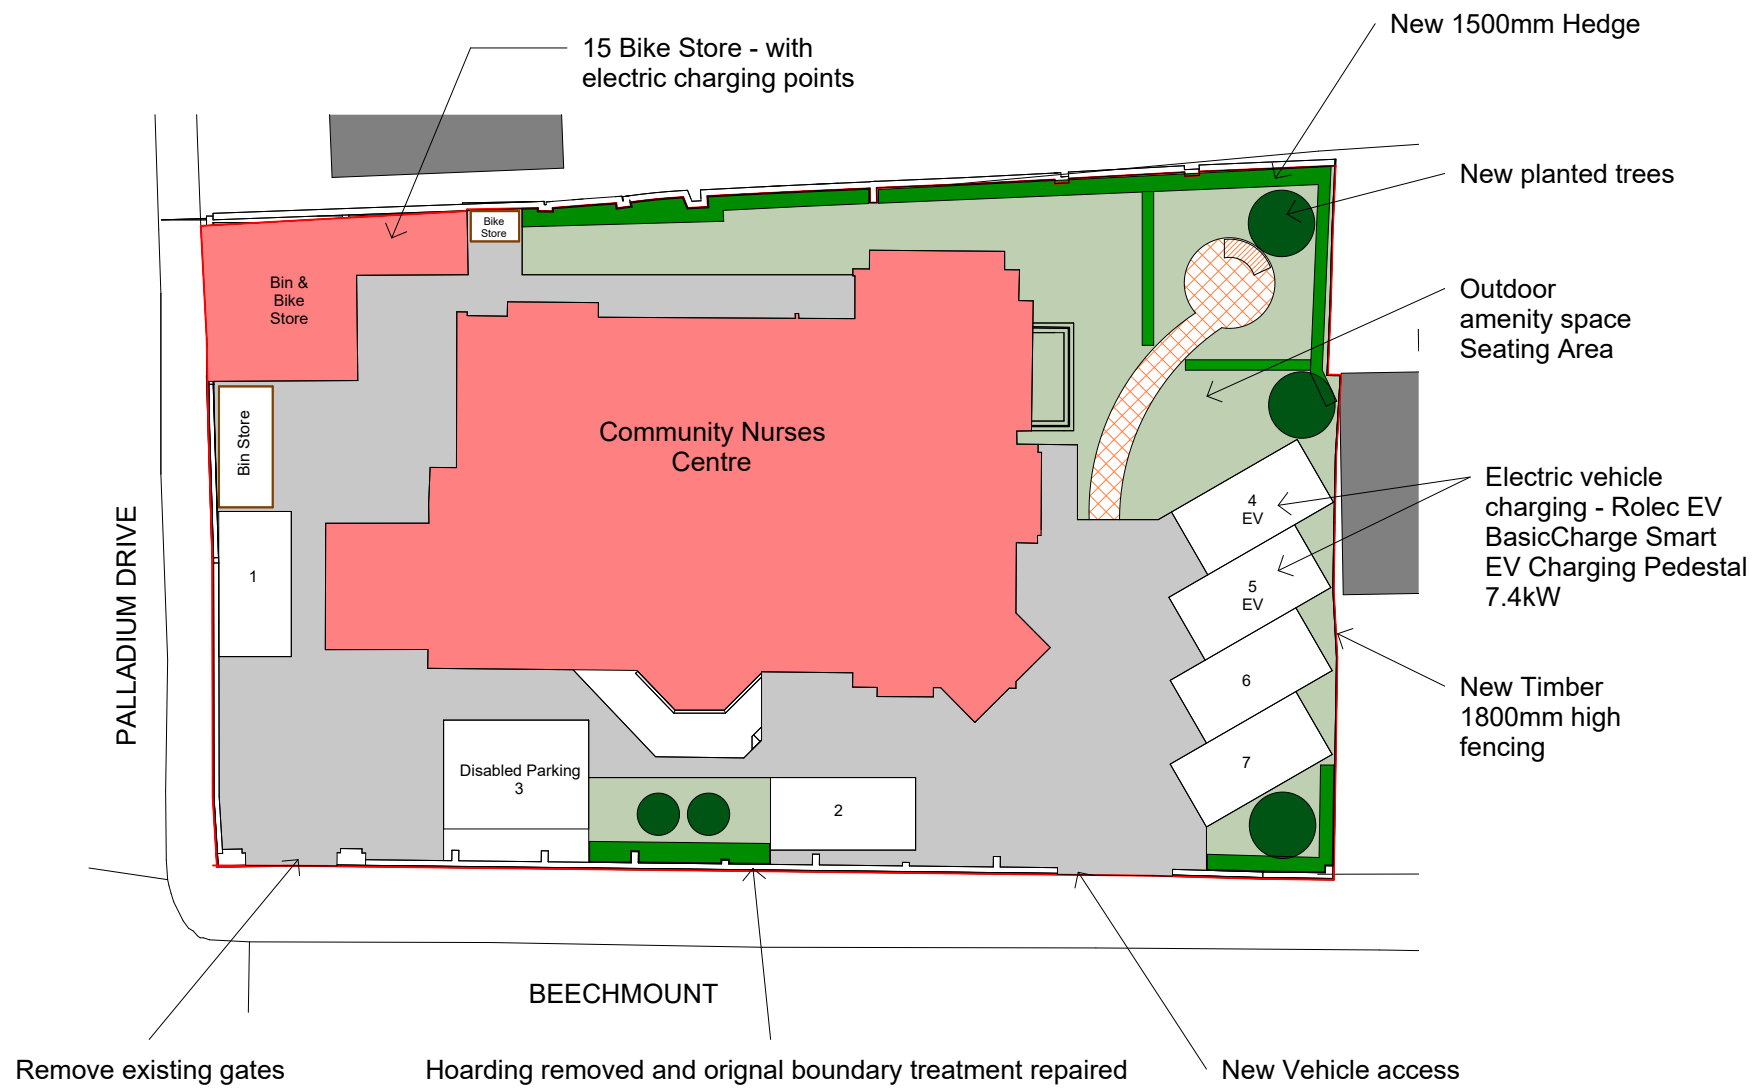

2 Site - Proposed
1 : 250

Please note that the proposed site plan is the same as the one previously approved under planning application Ref No. 138316/FO/2023.

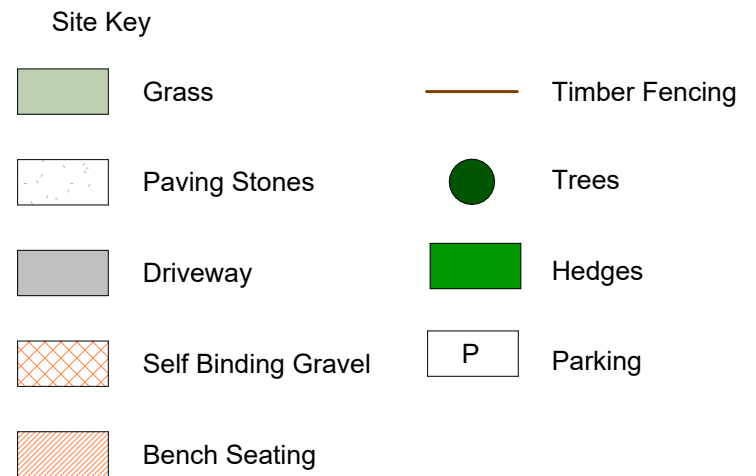

PROJECT	Community Nurses Centre		PROJECT NUMBER		DRAWING NUMBER		REV	3	3	Planning - Bin and Bike	06/08/2025						
TITLE	Site Existing and Proposed		GSS23079.2		502								2	BUILDING REGS	07/07/2025	S T U D I O S	
CLIENT	Harron		DRAWN BY	CHECKED BY	DATE	SCALE (@ A1)	1						Revised Plans	07/04/2025	www.goldsketch.co.uk		info@goldsketch.co.uk
									No.	Description	Date						
									STATUS			BUILDING REGS			NOTES		
© COPYRIGHT : ALL RIGHTS RESERVED. THIS DRAWING MUST NOT BE REPRODUCED WITHOUT PRIOR WRITTEN CONSENT. DRAWING TO BE USED FOR THE STATUS INDICATED ONLY. ALL DIMENSIONS AND SETTINGS OUT SHALL BE CHECKED AND CONFIRMED ON SITE. ANY DISCREPANCIES TO BE REPORTED TO THE DESIGNER PRIOR TO THE COMMENCEMENT OF ANY WORK. ALL WORK AND MATERIALS TO BE IN ACCORDANCE WITH CURRENT STATUTORY LEGISLATION, RELEVANT CODES OF PRACTICE AND BRITISH STANDARDS. ALL DIMENSIONS ON THIS DRAWING ARE IN MILLIMETRES (UNLESS OTHERWISE STATED).																	