




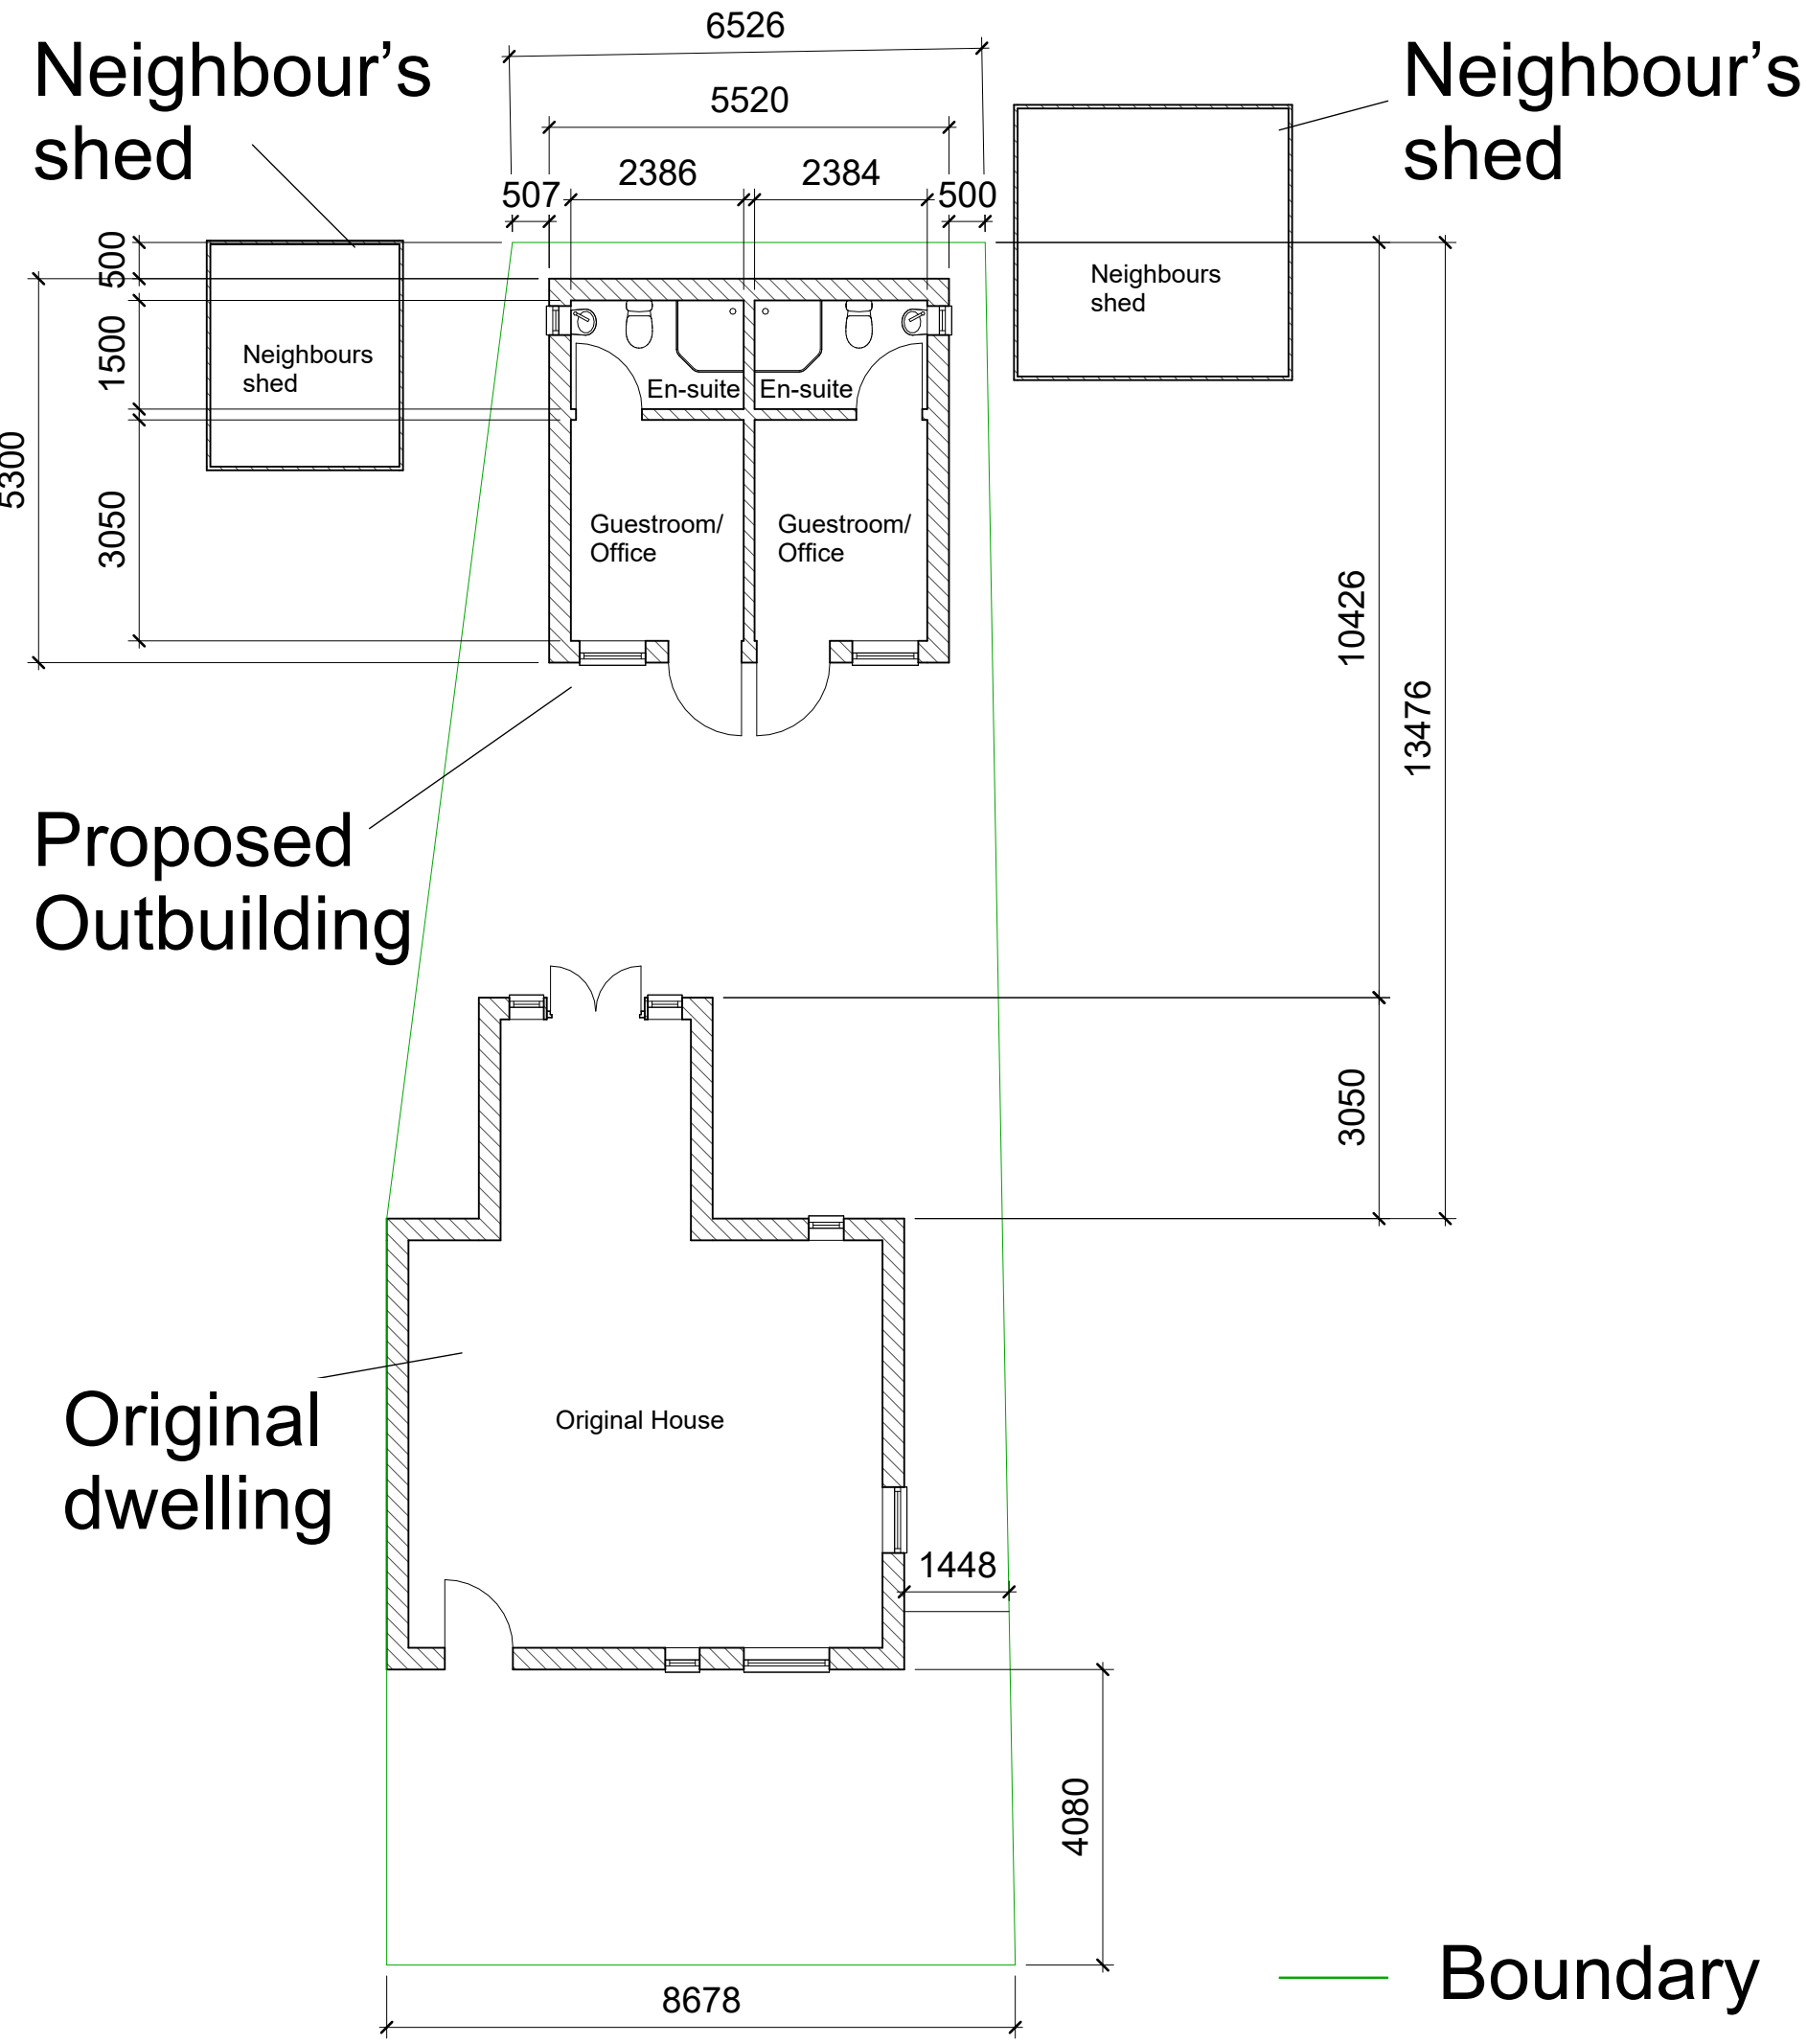



Proposed Ground Floor Plan
1 : 100

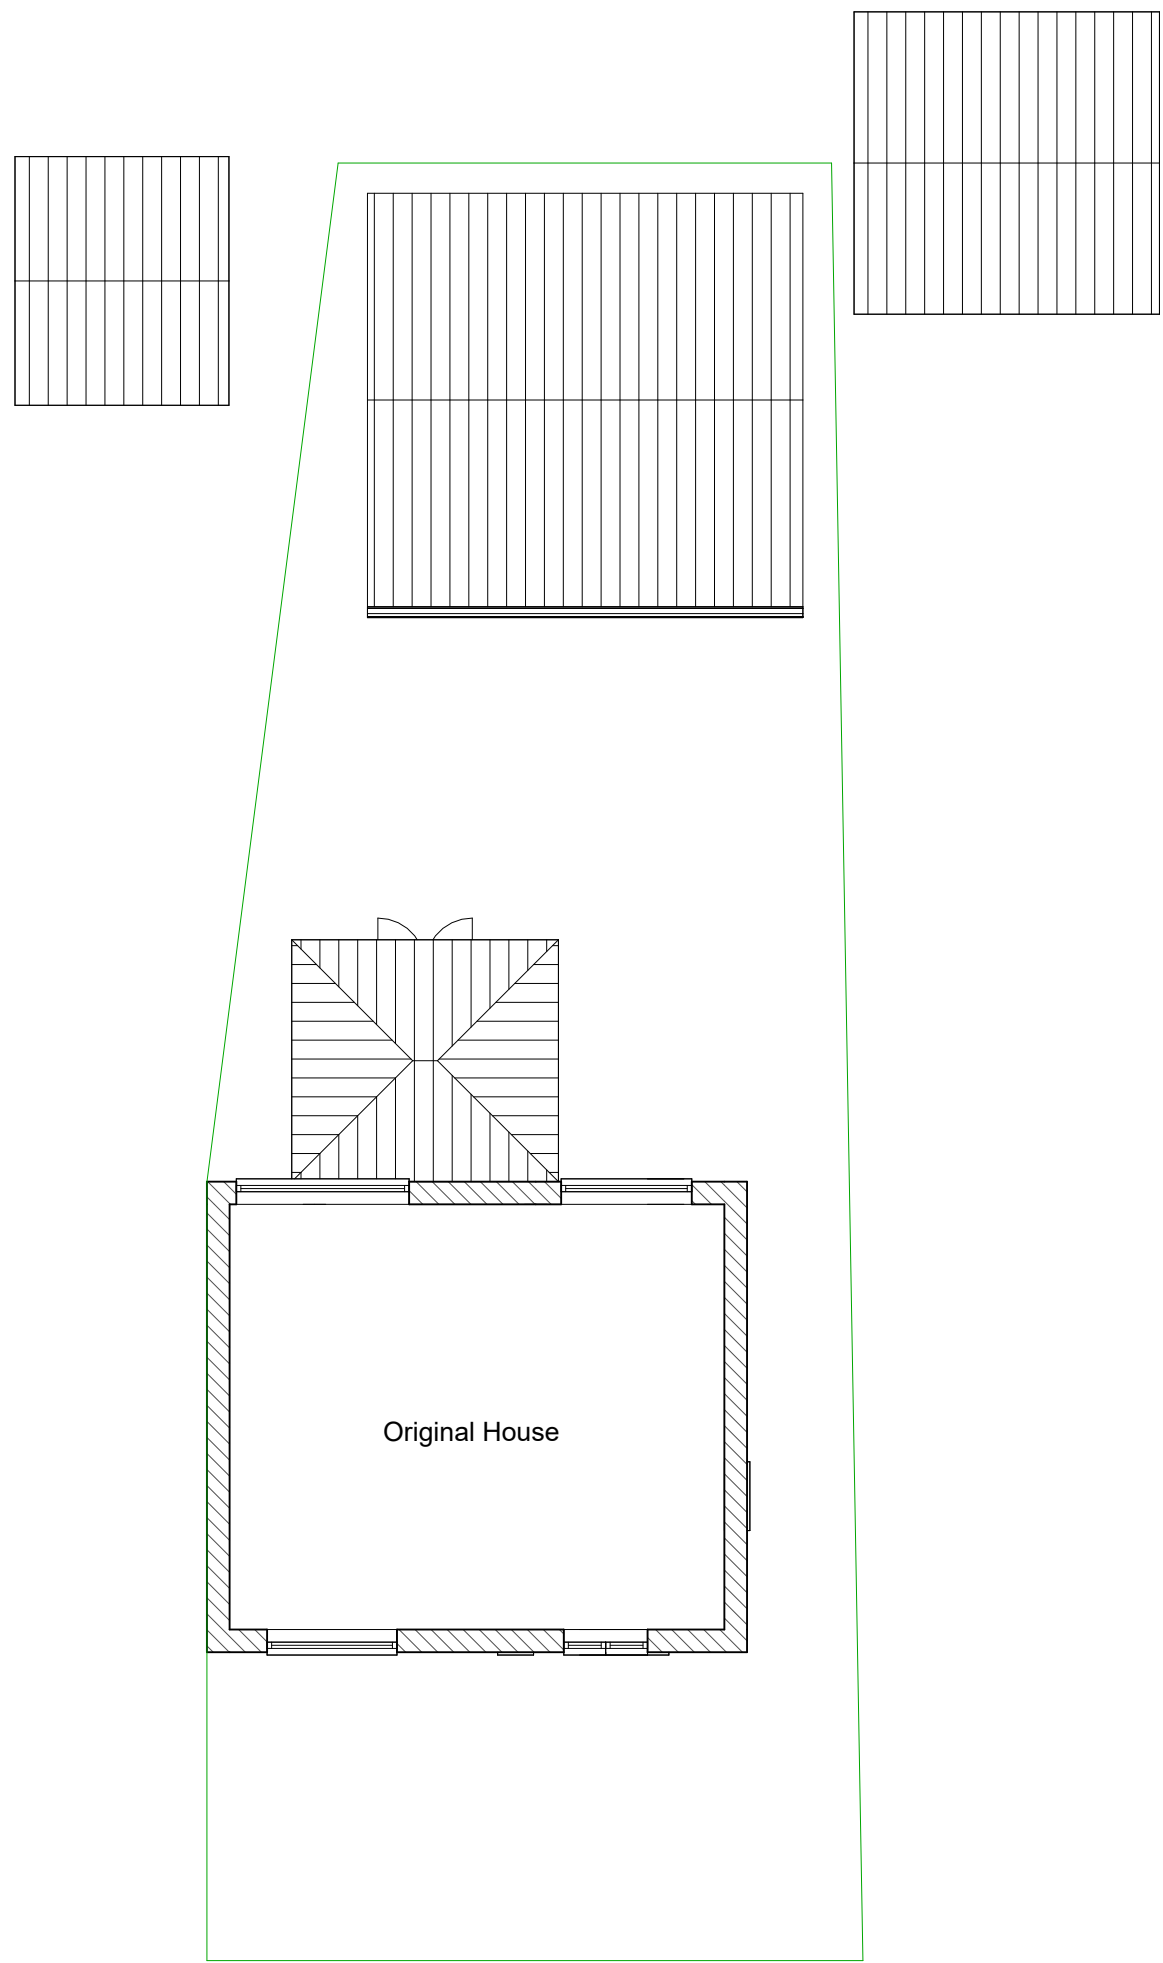


Proposed First Floor Plan
1 : 100

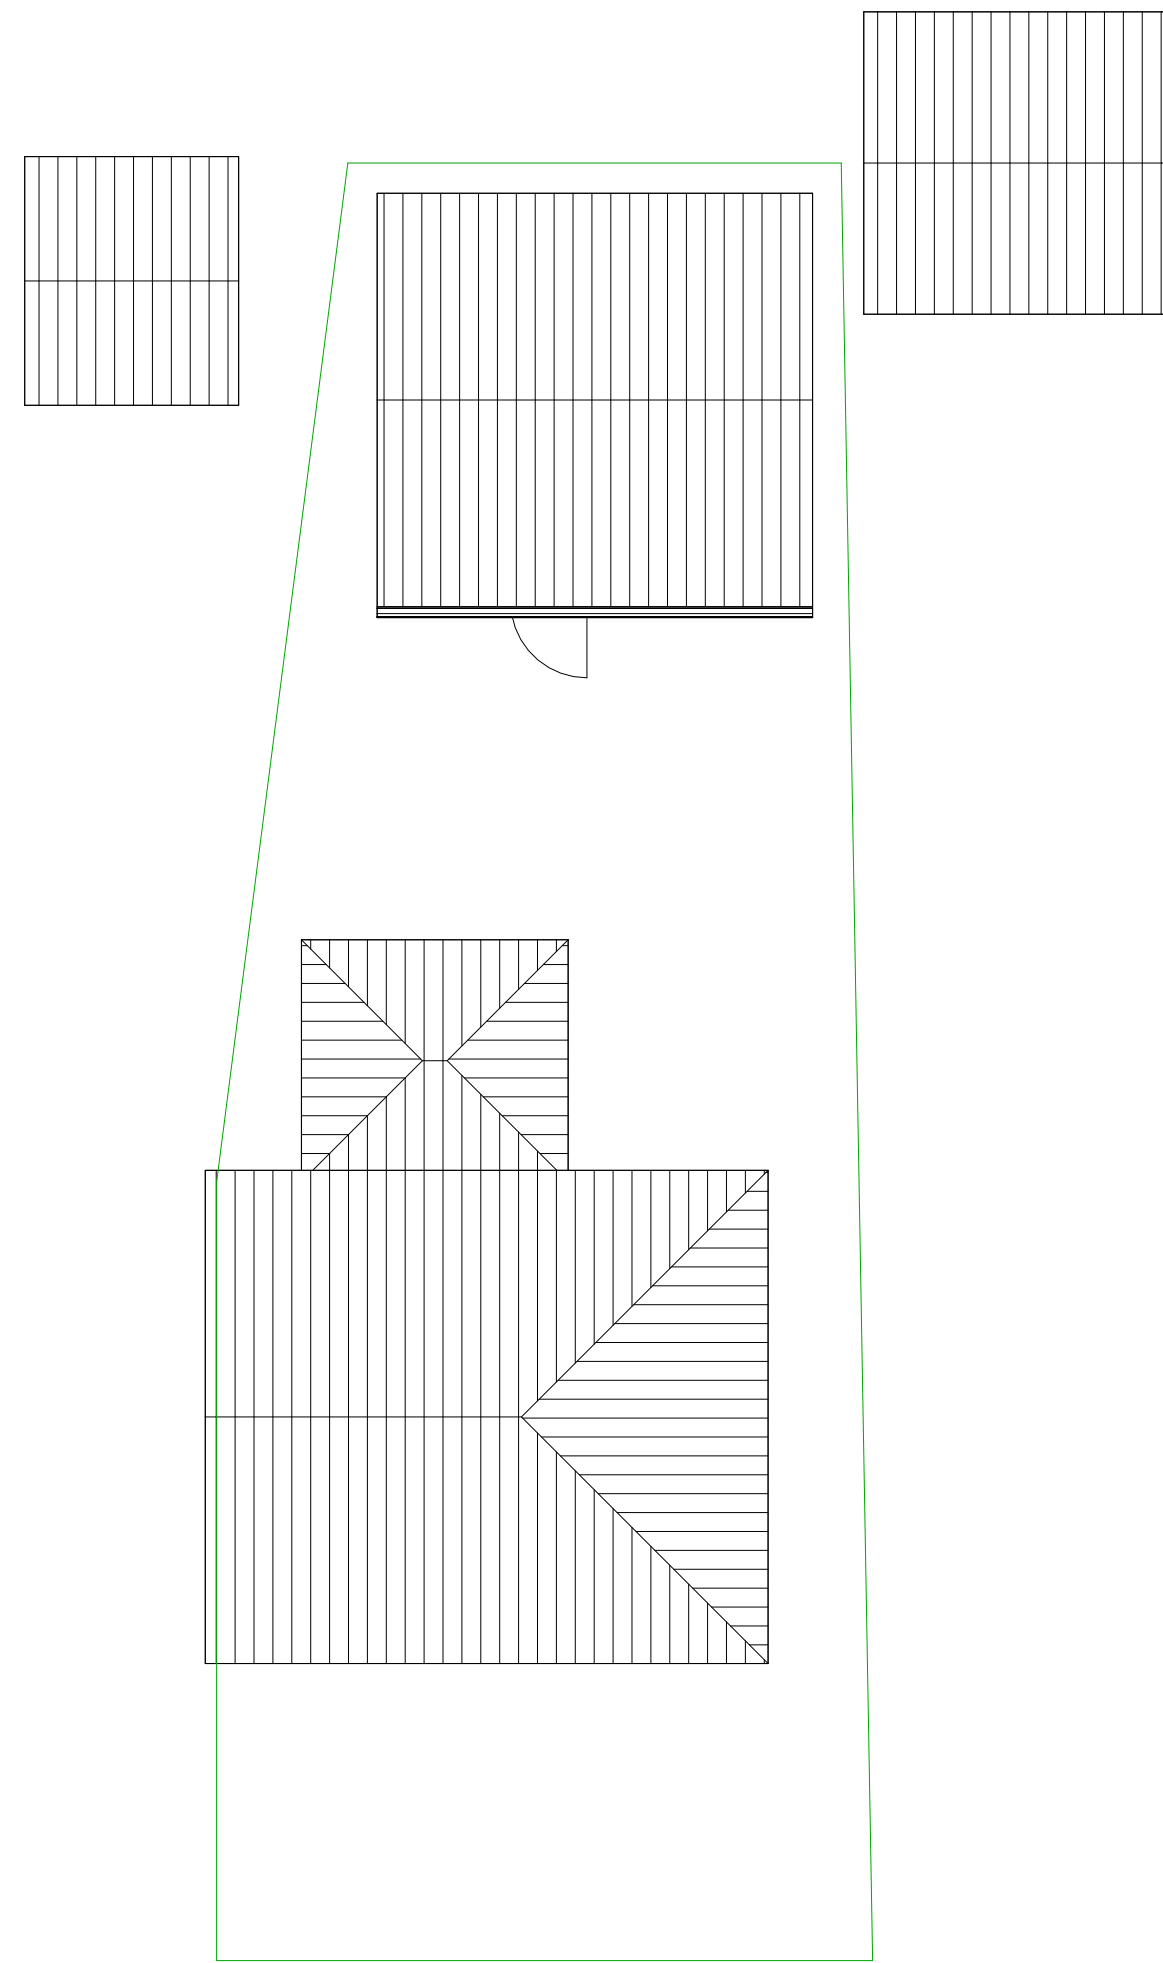

Roof Plan
1 : 100

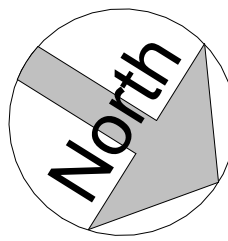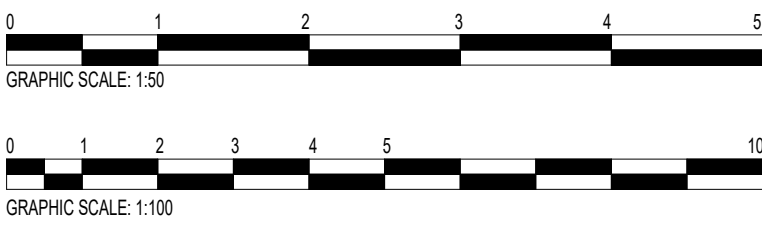


Slate roof tiles

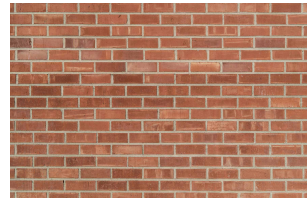


Red brick walls

All external materials to match existing dwelling.


uPVC window frame
Double glazed windows

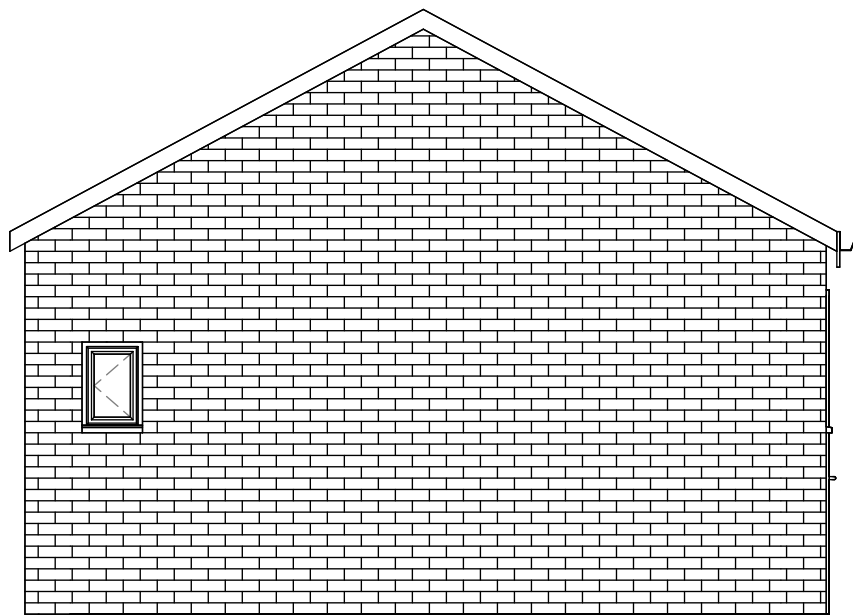


Proposed South Elevation
1 : 50

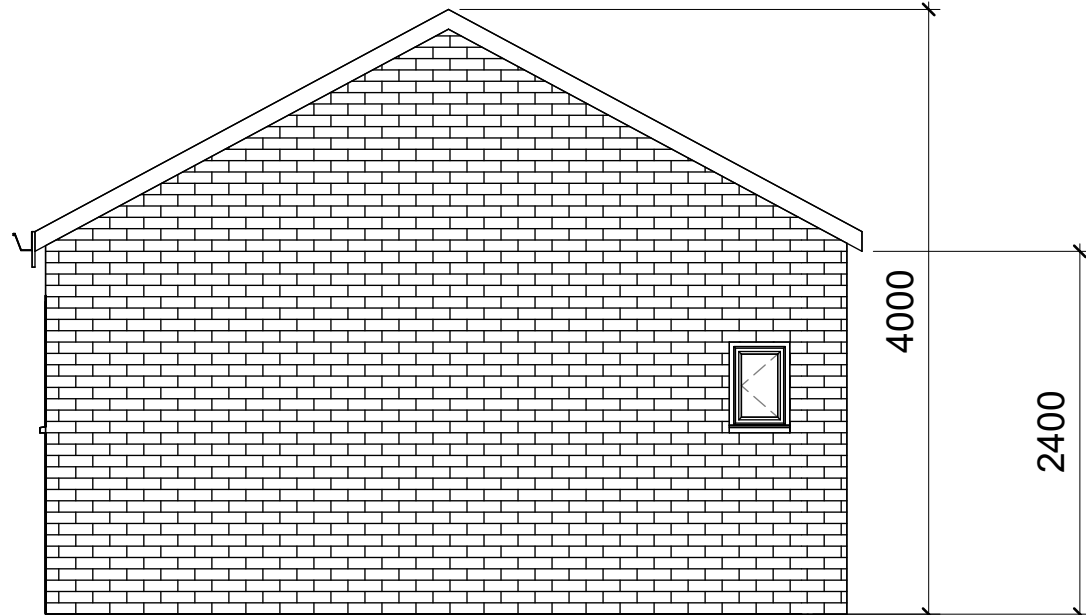


Proposed North Elevation
1 : 50

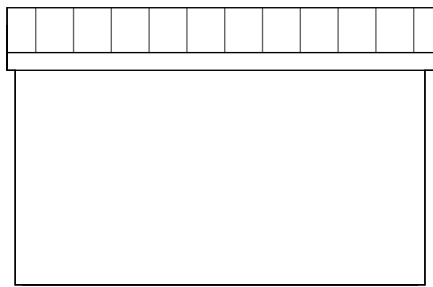


Neighbours shed

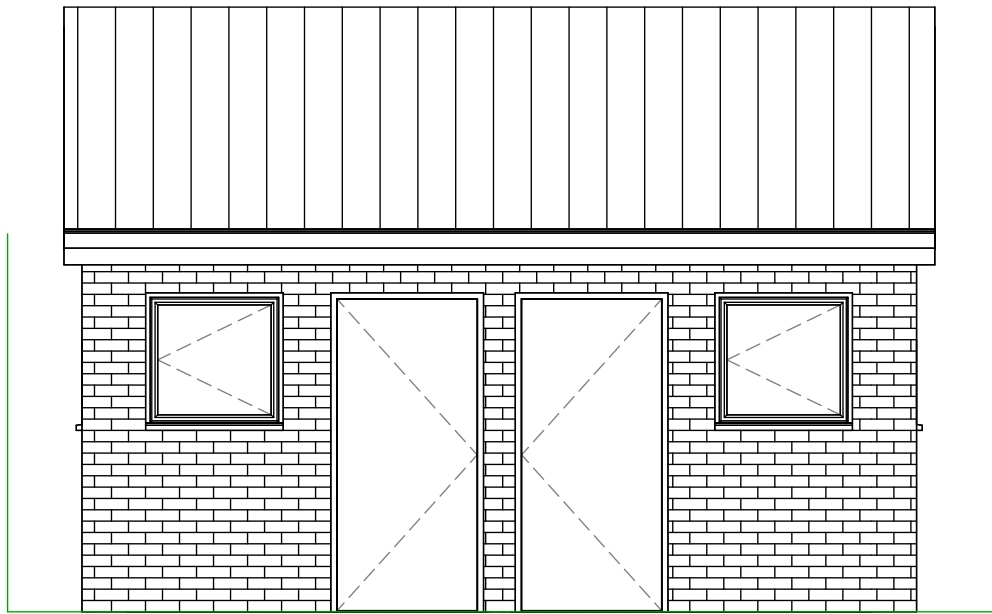


Proposed East Elevation
1 : 50

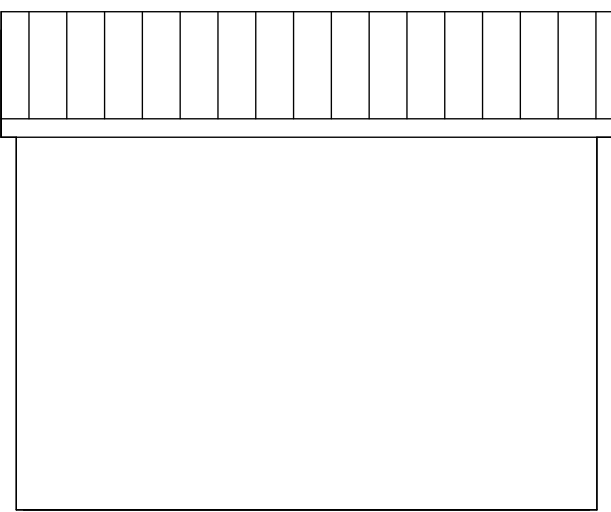

Neighbours shed

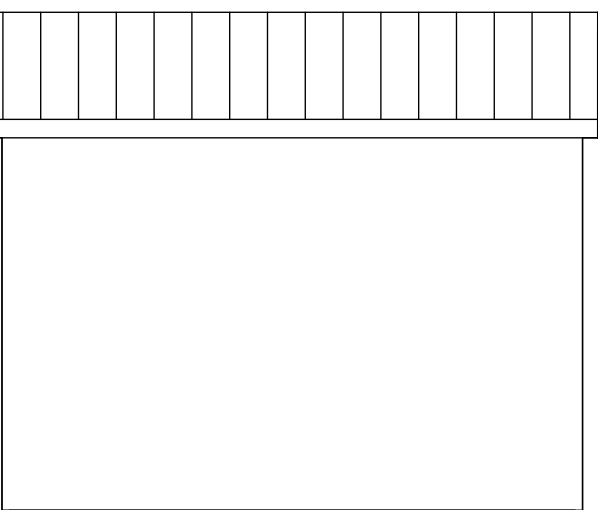

Neighbours shed

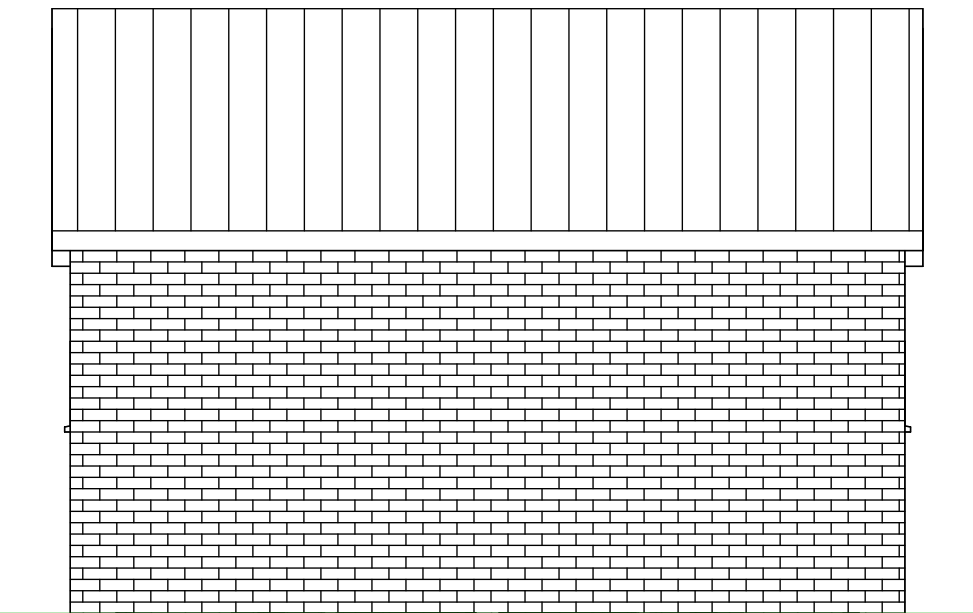

Proposed West Elevation
1 : 50

Important

This drawing is copyright and remains the property of the architectural designer. Do not measure from this drawing, except for the purpose of planning. All dimensions to be checked on site. Positions of anything existing must be confirmed on site prior to proceeding. Any structural elements drawn are indicative and should be calculated by a structural engineer.

Notes

Contractor to be very cautious about using the dimensions on this drawing due to the angles of the walls and where the dimensions have been taken from. All measurements to be taken on site personally. Drawings for design purposes only.

Area

Total Site: 190 Sqm
Original Property: 54 Sqm
Proposed Extension: 29 Sqm

PROJECT	
Proposed Outbuilding	
DRAWING TITLE	
Proposed Plans and Elevations	
CLIENT	
Eyitayo Akingbala	
DRAWN BY Mohammad Ali Naqvi	DATE 08/07/25
SCALE (@ A1) As indicated	
DRAWING NUMBER A1001	