


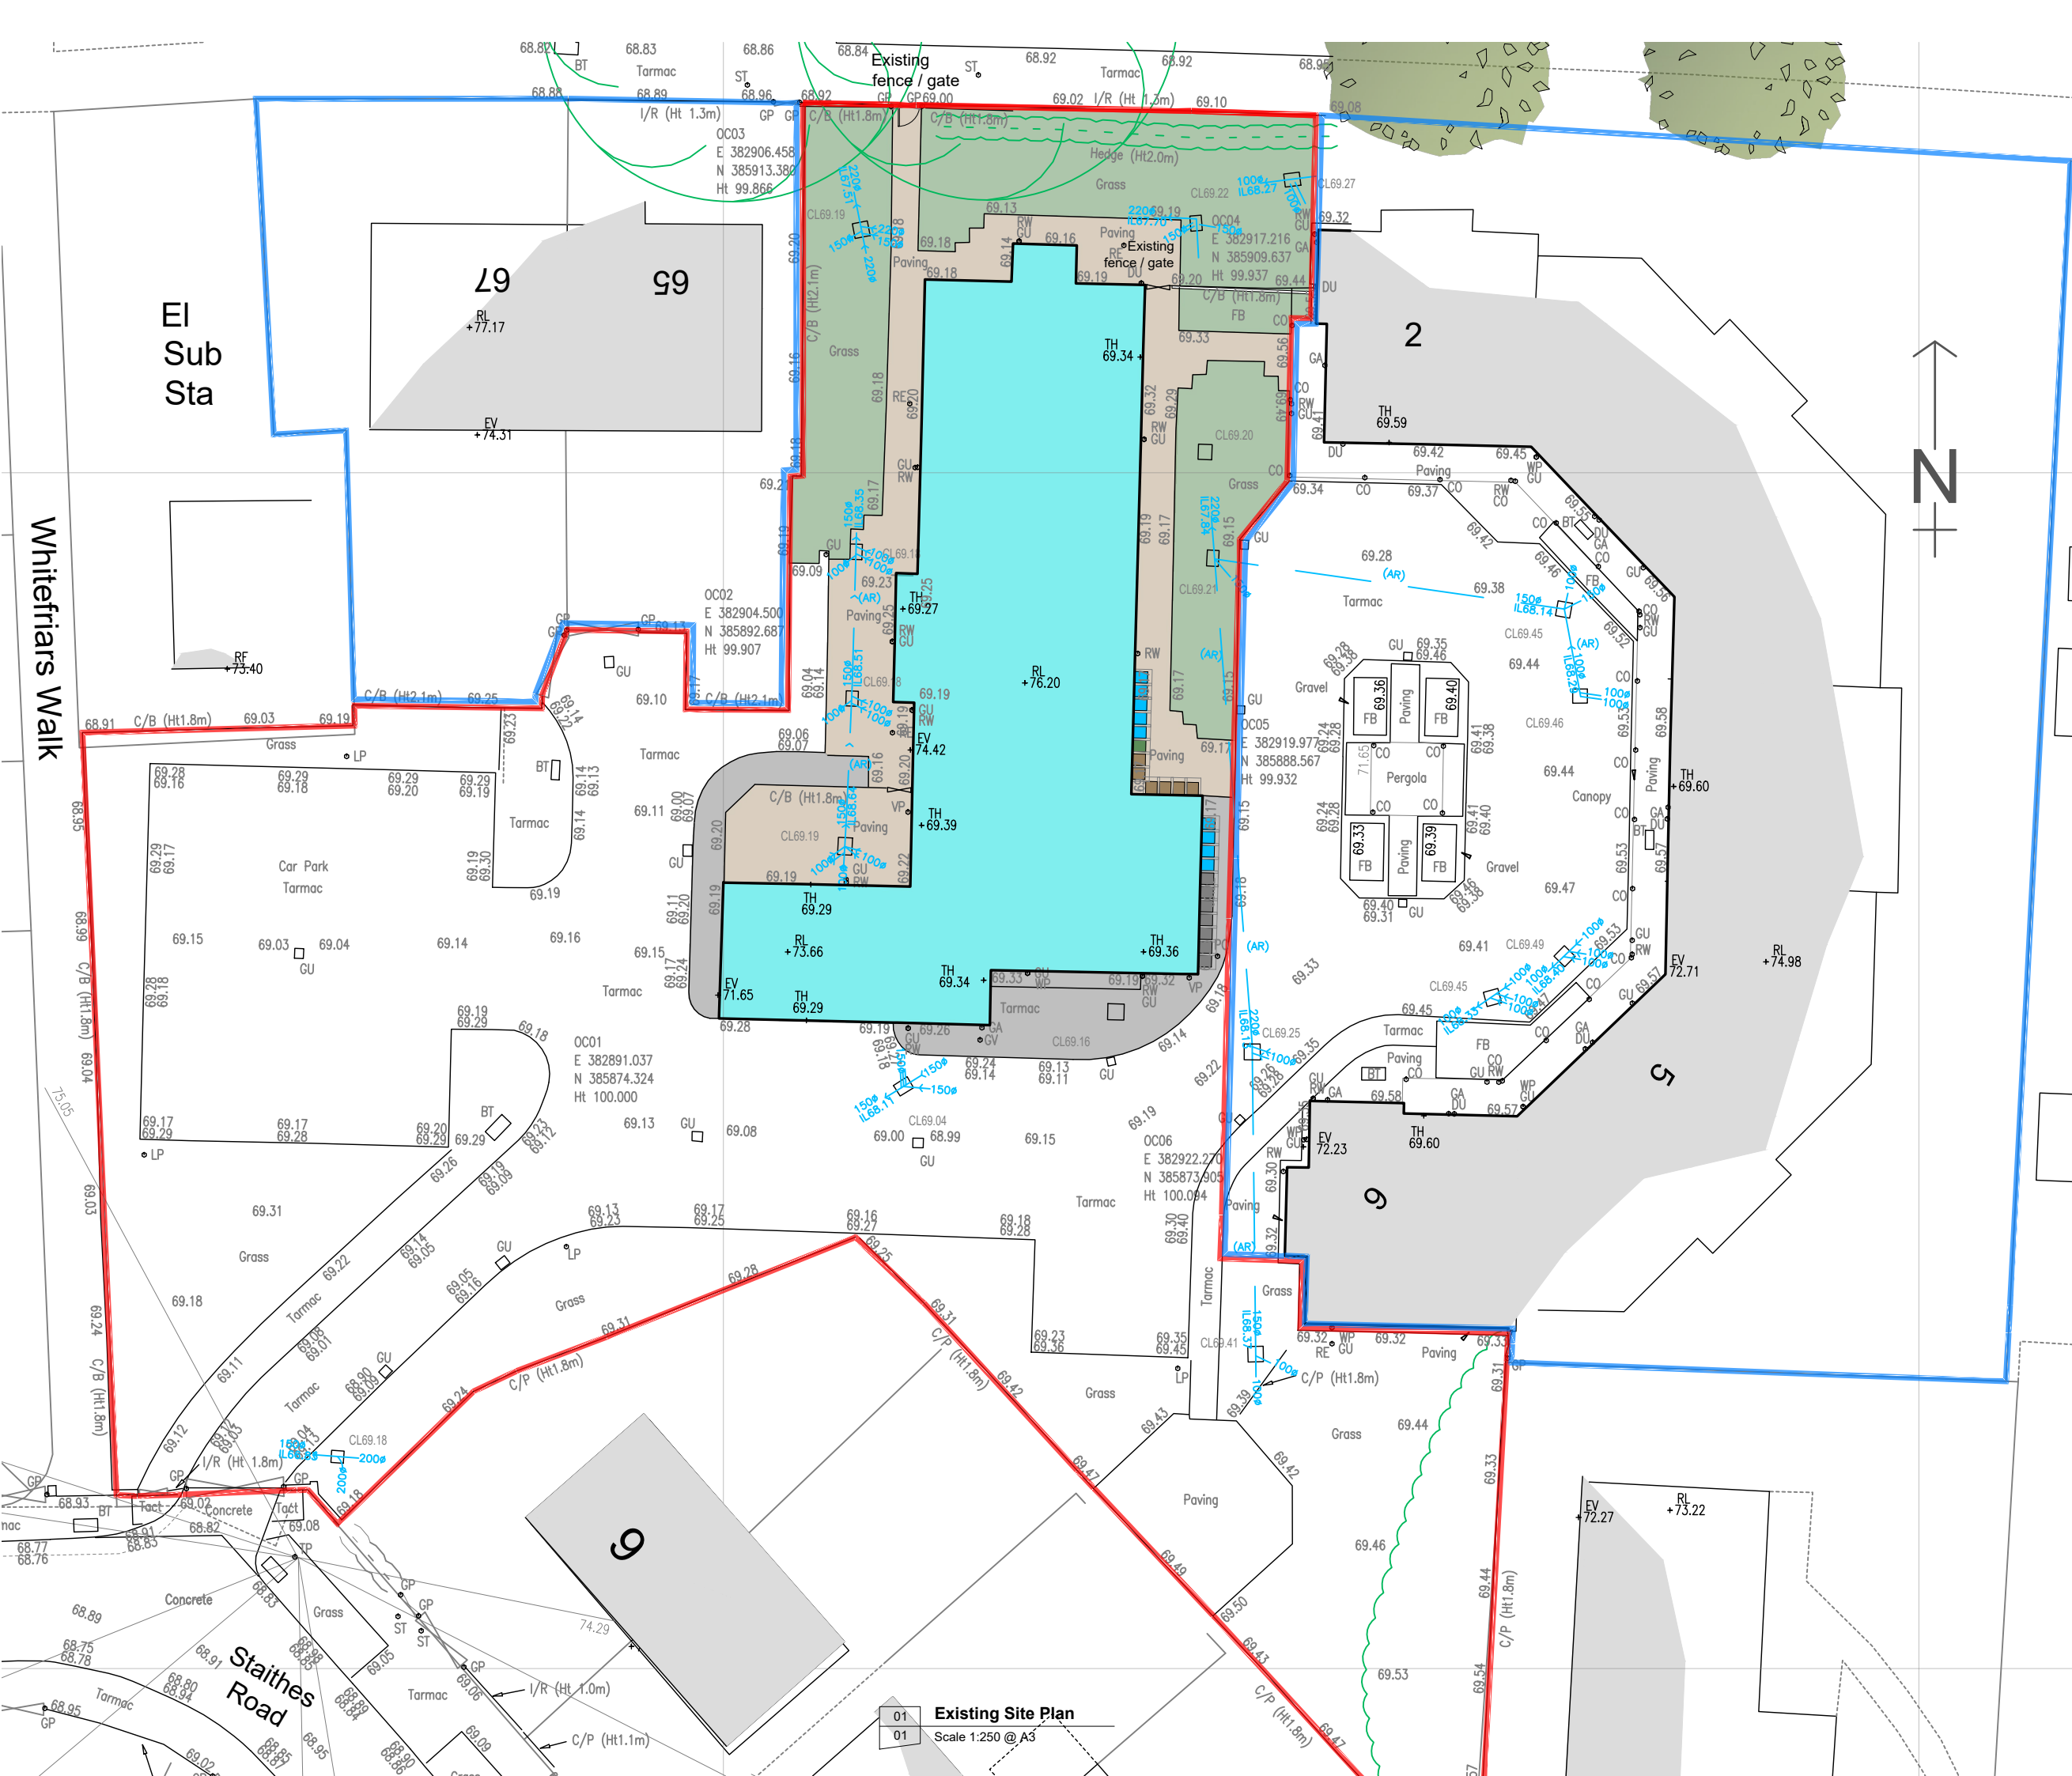

General Notes
01: Dimensions must not be scaled from this drawing. If in doubt, please ask.
02: All dimensions are in millimetres unless noted otherwise.
03: All dimensions should be verified on site before proceeding with the work.
04: TADW Architects shall be notified in writing of any discrepancies.
05: © TADW Limited (UK) 2015

Legend

Issue	Description	Date	Drawn	Checked
P3	Development site boundary updated	08.07.25	KM	MH
P2	Existing plan shown on topographical survey	22.05.25	KM	MH
P1	Issued for comments	21.03.25	KM	MH

Drawing Status
P - Planning | T - Tender | C - Construction | R - As Record

For Comments



Six St. Petersgate Stockport Cheshire SK1 1HD
Ph 0161 477 6158 Fx 0161 480 8342 mail@tadw.co.uk www.tadw.co.uk

Client **Great Places Housing Group**

Job **Cornish Close, Wythenshawe**

Title **Existing Site Plan**

Scale **1:250 @ A3**

Note - Prints from PDF files may not be to scale, check accuracy against scale

Job Number 241350	Drawing Number 01	Issue P3
-----------------------------	-----------------------------	--------------------

01 Existing Site Plan
01 Scale 1:250 @ A3