



Location Plan
1 : 1250

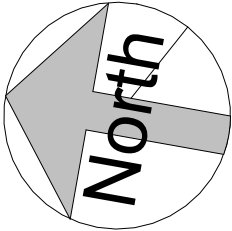

Site Plan
1 : 200

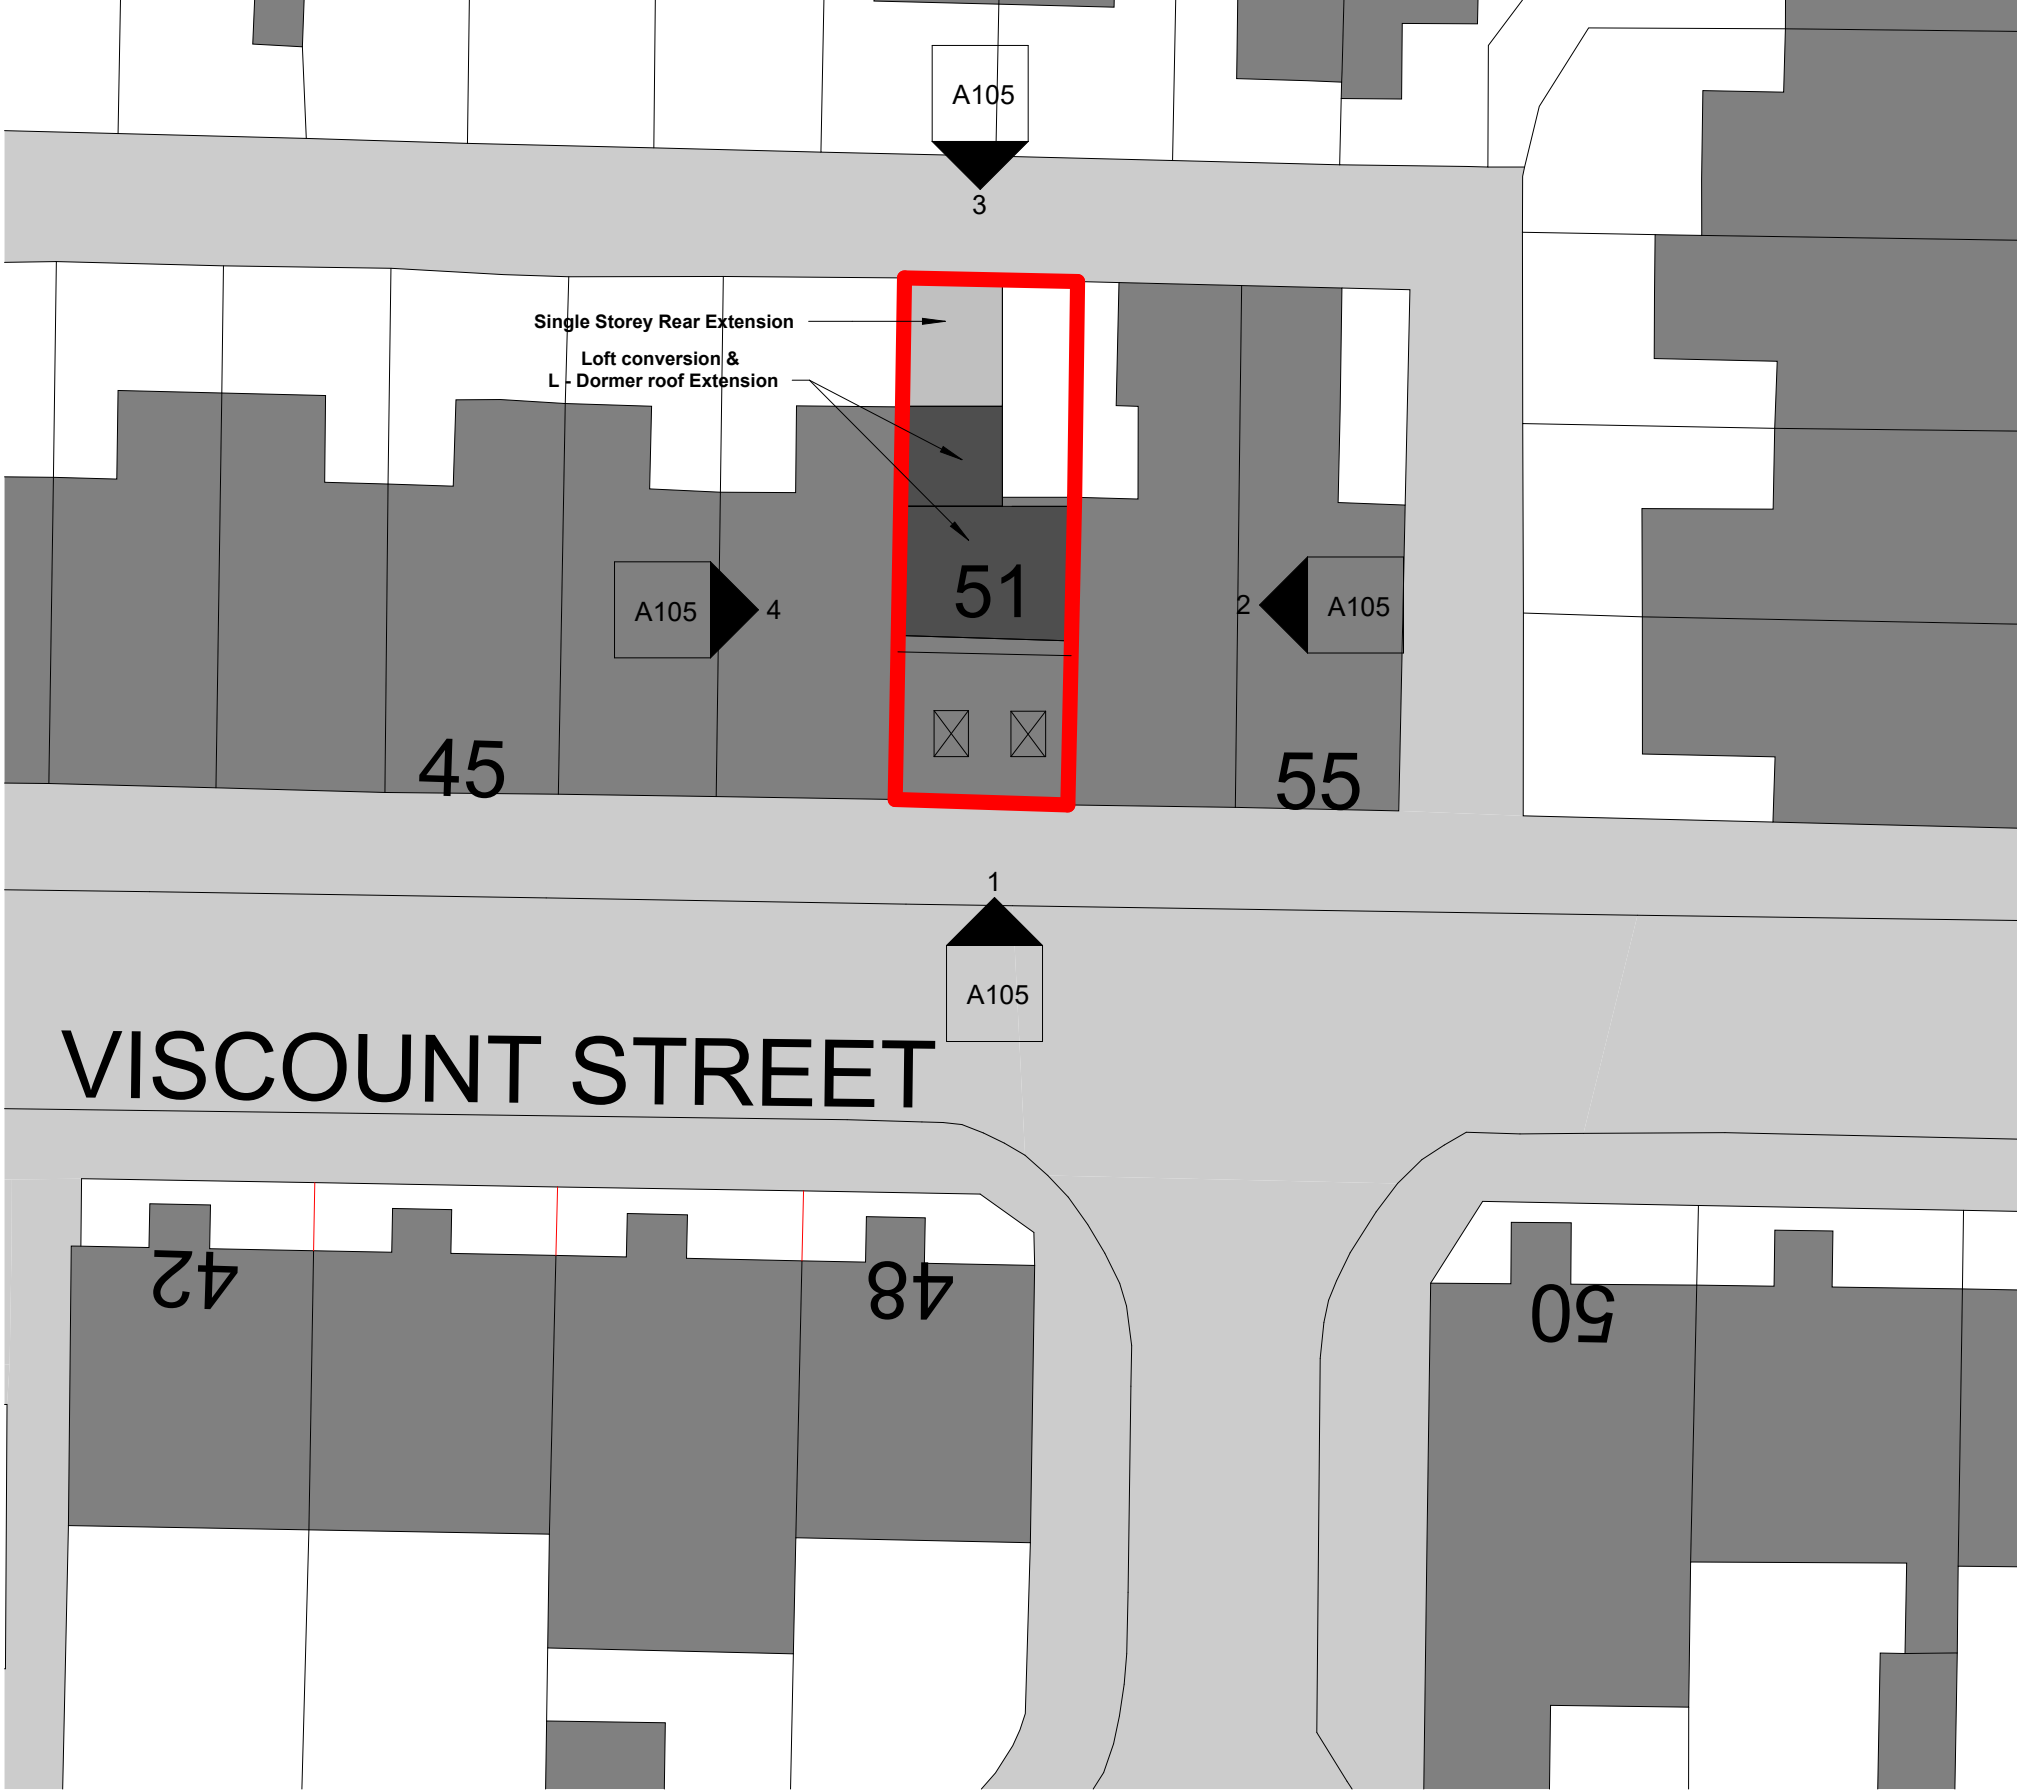

COPYRIGHT © ALL RIGHTS RESERVED BY VIKAS ALYAS LTD. DO NOT SCALE FROM DRAWING. DRAWING INDICATES DESIGN INTENT ONLY. REPORT ANY DISCREPANCIES TO CLIENT / VA LTD. NOT TO BE USED FOR CONSTRUCTION UNLESS STATED SO. TO BE READ IN CONJUNCTION WITH OTHER DRAWINGS OR SPECIFICATION WHERE PROVIDED.

ARCHITEK
BUILDING DESIGN CONSULTANCY

0161 511 8479
vikas@architek.uk
916 Stockport Road, Levenshulme, Manchester, M19 3AB

No.	Description	Date
P1	Issue to Planning	19.03.2025
P2	Updates to Plans	17.10.2025

PROJECT		ADDRESS		CLIENT		
Single storey Rear extension & Loft Conversion and L-Dormer roof extension		51 Viscount St, Manchester M14 5UH		Tahir Rahman		
Manchester City Council		SHEET		Date 17.10.2025	Project number 1324	Scale (@ A3) As indicated
PURPOSE OF ISSUE		Location and Site Plan		Drawn by NM	DRAWING NUMBER	
Planning				Checked by VA	A101	REV P2