



Manchester Fort

Specsavers Opticians

Unit 9

Manchester Fort Shopping Centre

Cheltham Hill

Manchester

Issue 02 - 07/08/2025



DESIGN




CORPORATE
SIGNAGE




DIGITAL
SIGNAGE



AFTERSALES
CARE

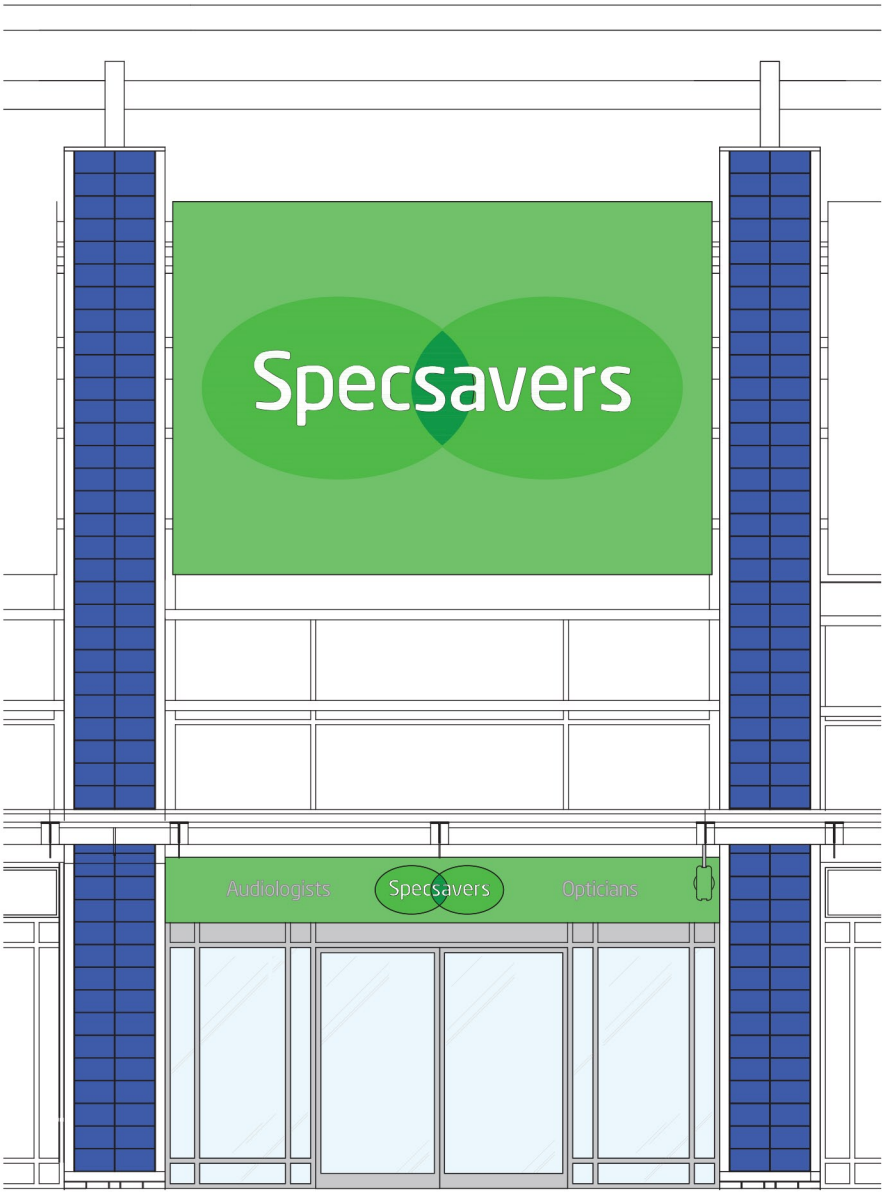

EXISTING SHOP-FRONT ELEVATION -
SCALE 1:75 @ A0

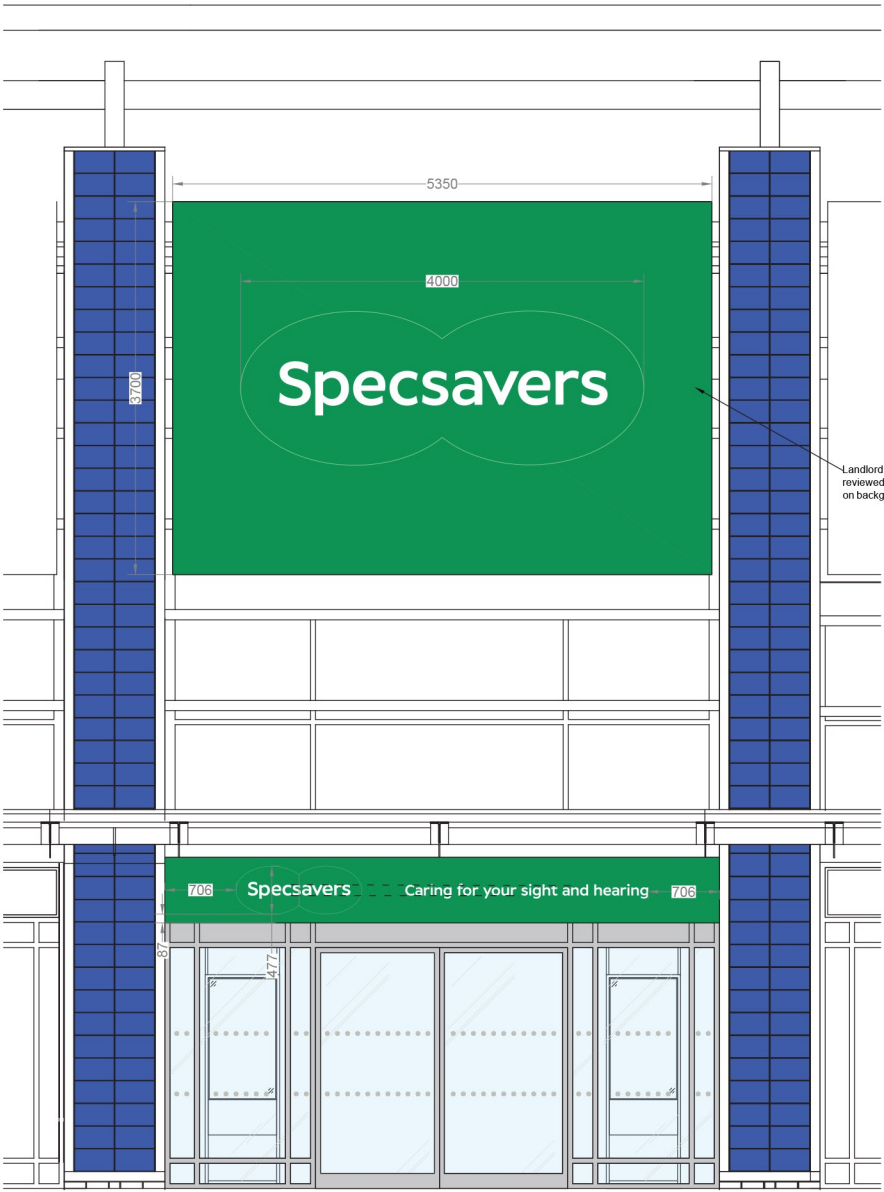

PROPOSED SHOP-FRONT ELEVATION -
SCALE 1:75 @ A0

- 1

Internally Illuminated Fascia Sign
- 2

High Level Internally Illuminated Fascia Sign
- 3

D/S Internally Illuminated Projection Sign
- 4

Manifestation Dots



Site
Specsavers
Manchester Fort

Job Number
128372B
Drawing Location
W:\Sales\Specsavers\

Page
2

Scale
as shown @ A3
Issue / Rev
Issue 02

Drawn by
BI
Checked by
BF

Sales Rep
JS
Date
07/08/2025



BUTTERFIELD SIGNS LTD
174 Sunbridge Rd
Bradford West Yorkshire
BD1 2RZ
Tel: 01274 722244
Fax: 01274 848996
Web: www.butterfieldsigns.co.uk



Sign 1 - Internally Illuminated Fascia Sign - Scale 1:25

1No. Face panels to be laser cut 2.5mm aluminium with 50mm returns and 25mm step top.
All panels to be powder coated externally Green PM2418c.
To be fixed using 40x40mm extruded aluminium angle for fixing support.

1No. Set of strapline lettering to be CNC router cut 20mm Opal 1T77 acrylic,
leaving a retaining lip, then pushed through. Illuminated using LEDs.

1No. 'Specsavers' premium logo's manufactured from: 5mm Opal 050 acrylic face,
3mm Opal 050 acrylic returns (at 30mm deep). Complete with blackout colour matched metamark
Green vinyl to face & rear 18mm of returns. (N.B Only partial return illumination).
To be fixed over 10mm White foamex backtray.
Complete with set of 'Specsavers' letters to be 20mm 1T77 acrylic pushed through (see section through).
All to be illuminated via LEDs.
To be fixed to aluminium face panel using M5 threaded rods.

Height from ground to underside of sign is: 2635mm approx
Note : Illumination will not exceed 300cdm

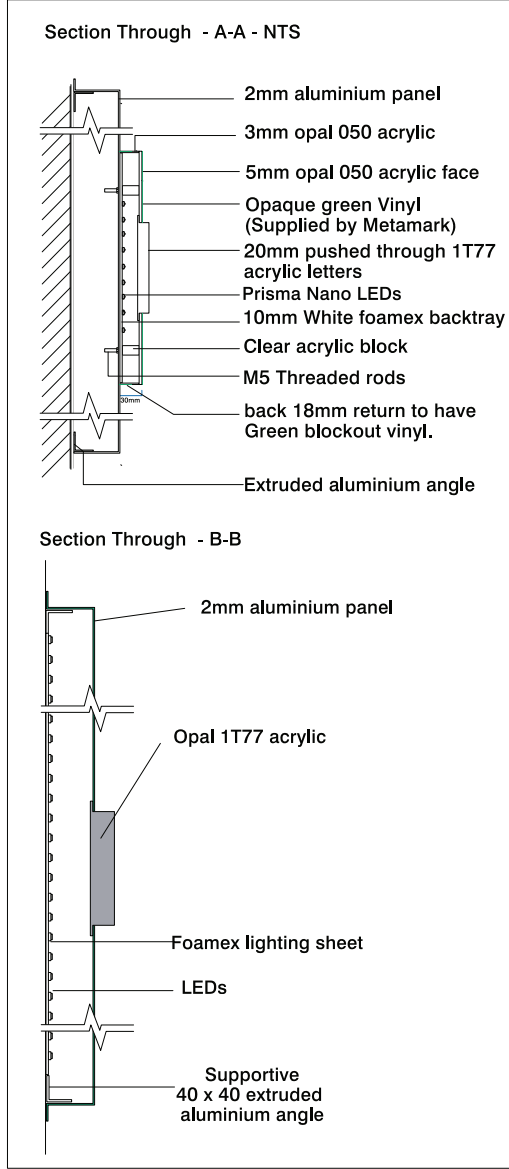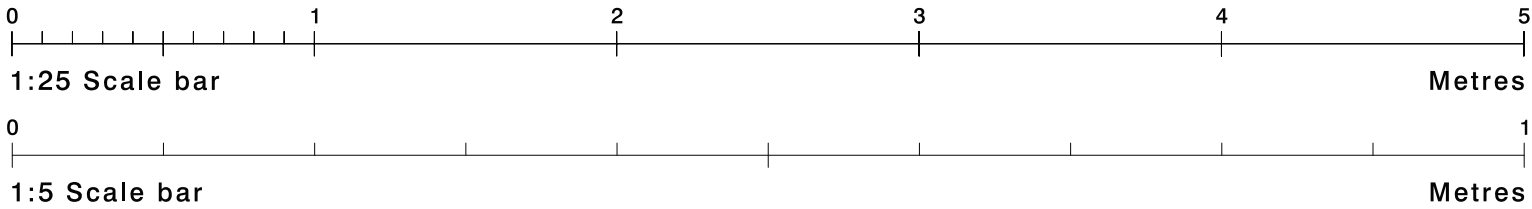

Site
Specsavers
Manchester Fort

Job Number
128372B

Page
3

Drawing Location
W:\Sales\Specsavers\

Scale
as shown @ A3
Issue / Rev
Issue 02

Drawn by
BI
Checked by
BF

Sales Rep
JS
Date
07/08/2025





BUTTERFIELD SIGNS LTD
174 Sunbridge Rd
Bradford West Yorkshire
BD1 2RZ
Tel: 01274 722244
Fax: 01274 848996
Web: www.butterfieldsigns.co.uk

Sign 2 - High Level Internally Illuminated Fascia Sign - Scale 1:50

1No. Back panel to be laser cut 2mm aluminium with 30mm returns, to be powder coated externally Green PM2418c.
Fixed to substrate using aluminium angle.

1No. Built up individual stainless steel “SPECSAVERS” letters and built up stainless steel outer shape at 60mm deep returns finished white RAL 9010.
5mm opal acrylic faces complete with white 80mm returns.
Internally illuminated via white LED's.
Letters fixed to green back panel via M5 threaded allthread nut and bolted.

Height from ground to underside of sign 6088mm approx.
Note : Illumination will not exceed 300cdm

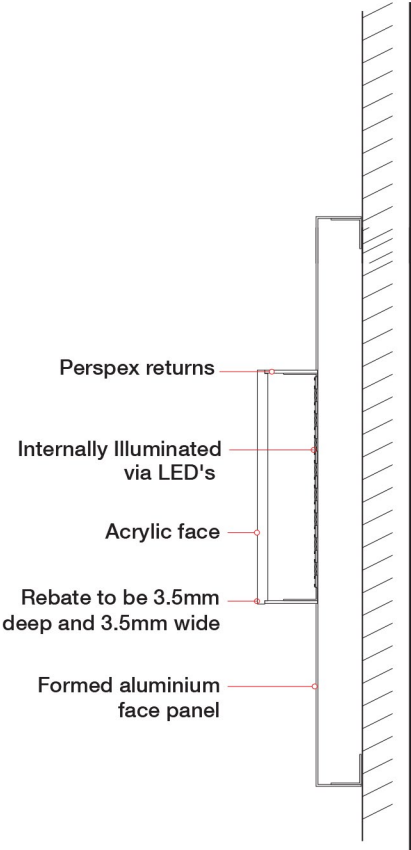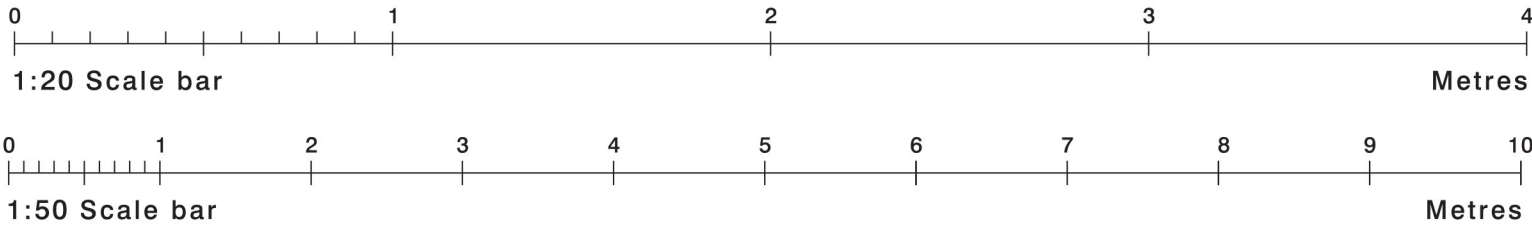

Site
Specsavers
Manchester Fort

Job Number
128372B
Drawing Location
W:\Sales\Specsavers\

Page
4

Scale
as shown @ A3
Issue / Rev
Issue 02

Drawn by
BI
Checked by
BF

Sales Rep
JS
Date
07/08/2025




BUTTERFIELD SIGNS LTD
174 Sunbridge Rd
Bradford West Yorkshire
BD1 2RZ
Tel: 01274 722244
Fax: 01274 848996
Web: www.butterfieldsigns.co.uk


Sign 3 - D/S Internally Illuminated Hanging Projection Sign - Scale:1:10

Face panels to be laser cut 2.5mm flat aluminium powder coated externally green PM2418c.
Logo 'lozenge' to be 20mm 1T77 acrylic, pushed through (leaving a retaining lip), complete with C3 green vinyl applied to face (to allow for edge illumination only).
N.B 'Specsavers' letters to be weeded from vinyl.
Complete with 1No. Set of 5mm Opal 050 acrylic letters bonded to face.


All to be illuminated using LEDs.

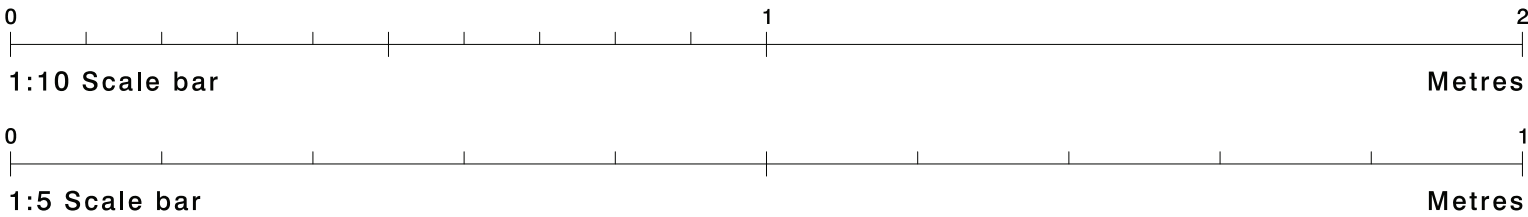

Front view

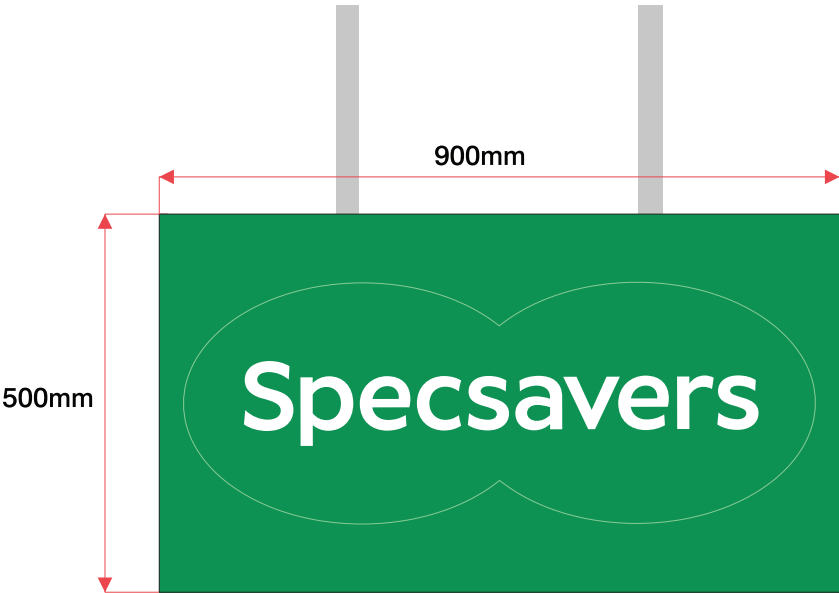


Rear view

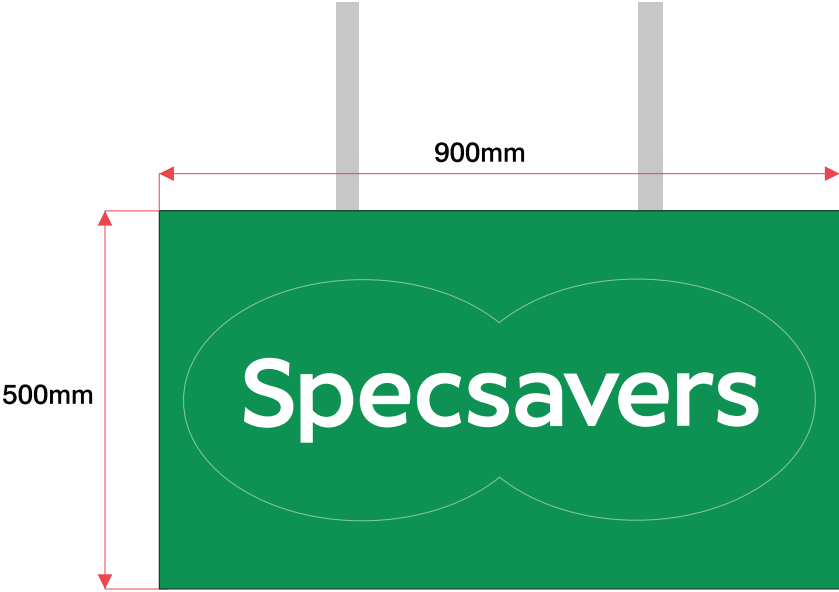

Sign 4 - Manifestation Dots - Scale 1:10

1No. Set plot cut frosted vinyl manifestation dots.
Reverse applied to glazing.

Front view

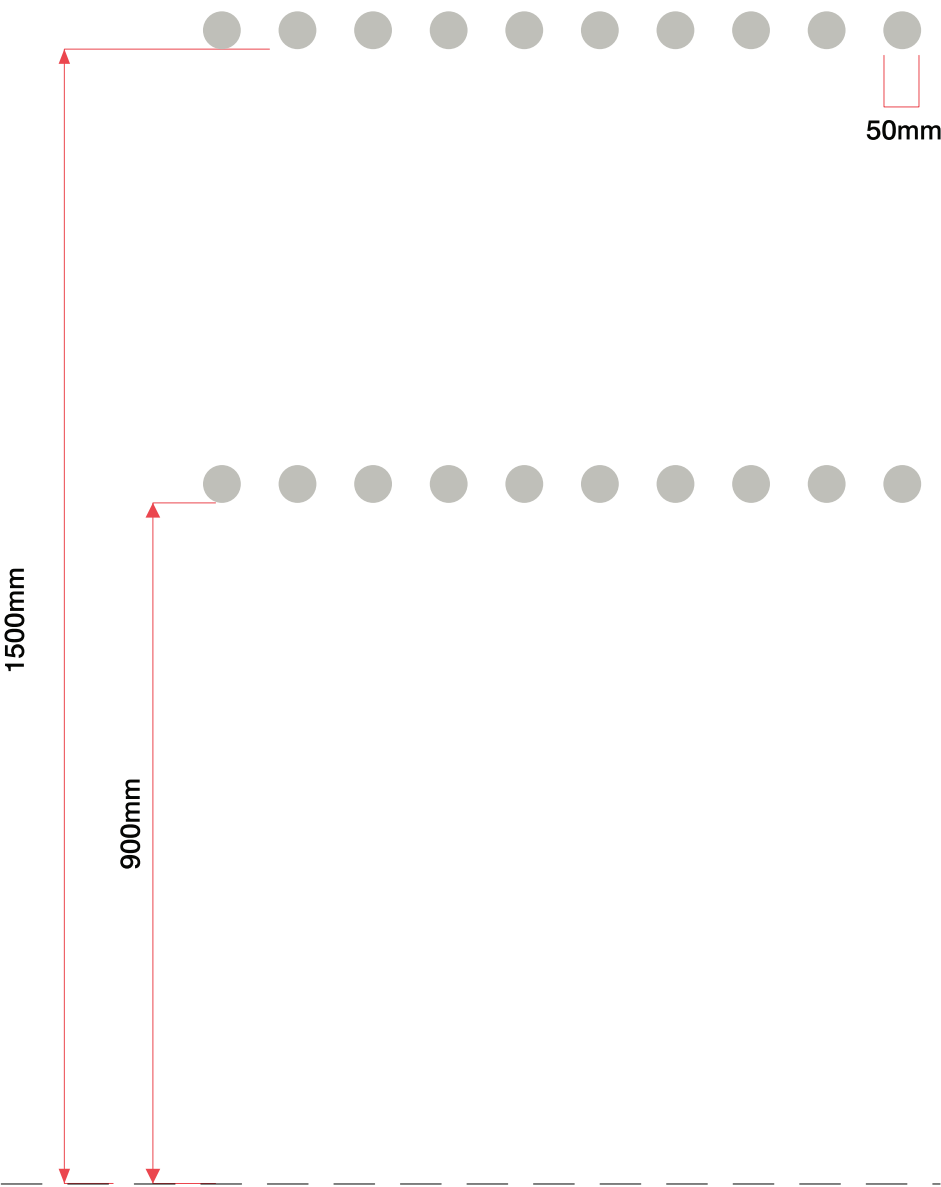

Site
Specsavers
Manchester Fort

Job Number
128372B
Drawing Location
W:\Sales\Specsavers\

Page
5

Scale
as shown @ A3
Issue / Rev
Issue 02

Drawn by
BI
Checked by
BF

Sales Rep
JS
Date
07/08/2025



BUTTERFIELD SIGNS LTD
174 Sunbridge Rd
Bradford West Yorkshire
BD1 2RZ
Tel: 01274 722244
Fax: 01274 848996
Web: www.butterfieldsigns.co.uk