




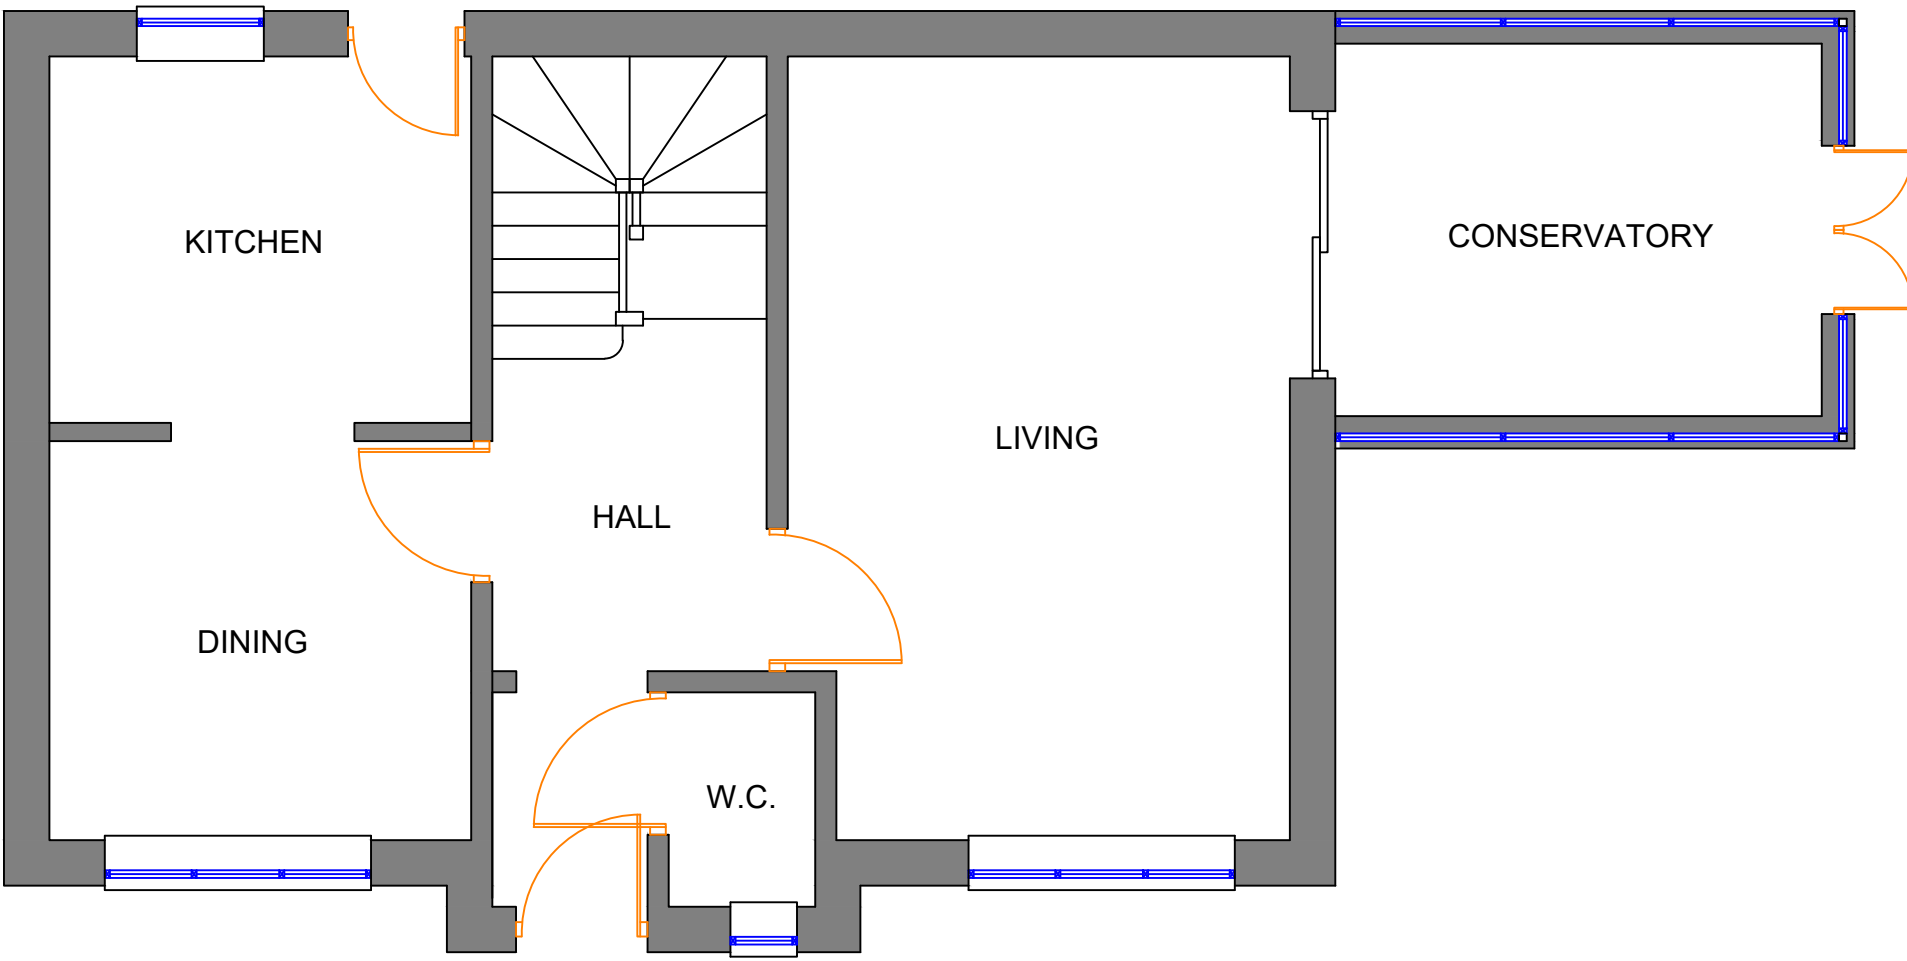


Existing Ground Floor Plan (1:50)

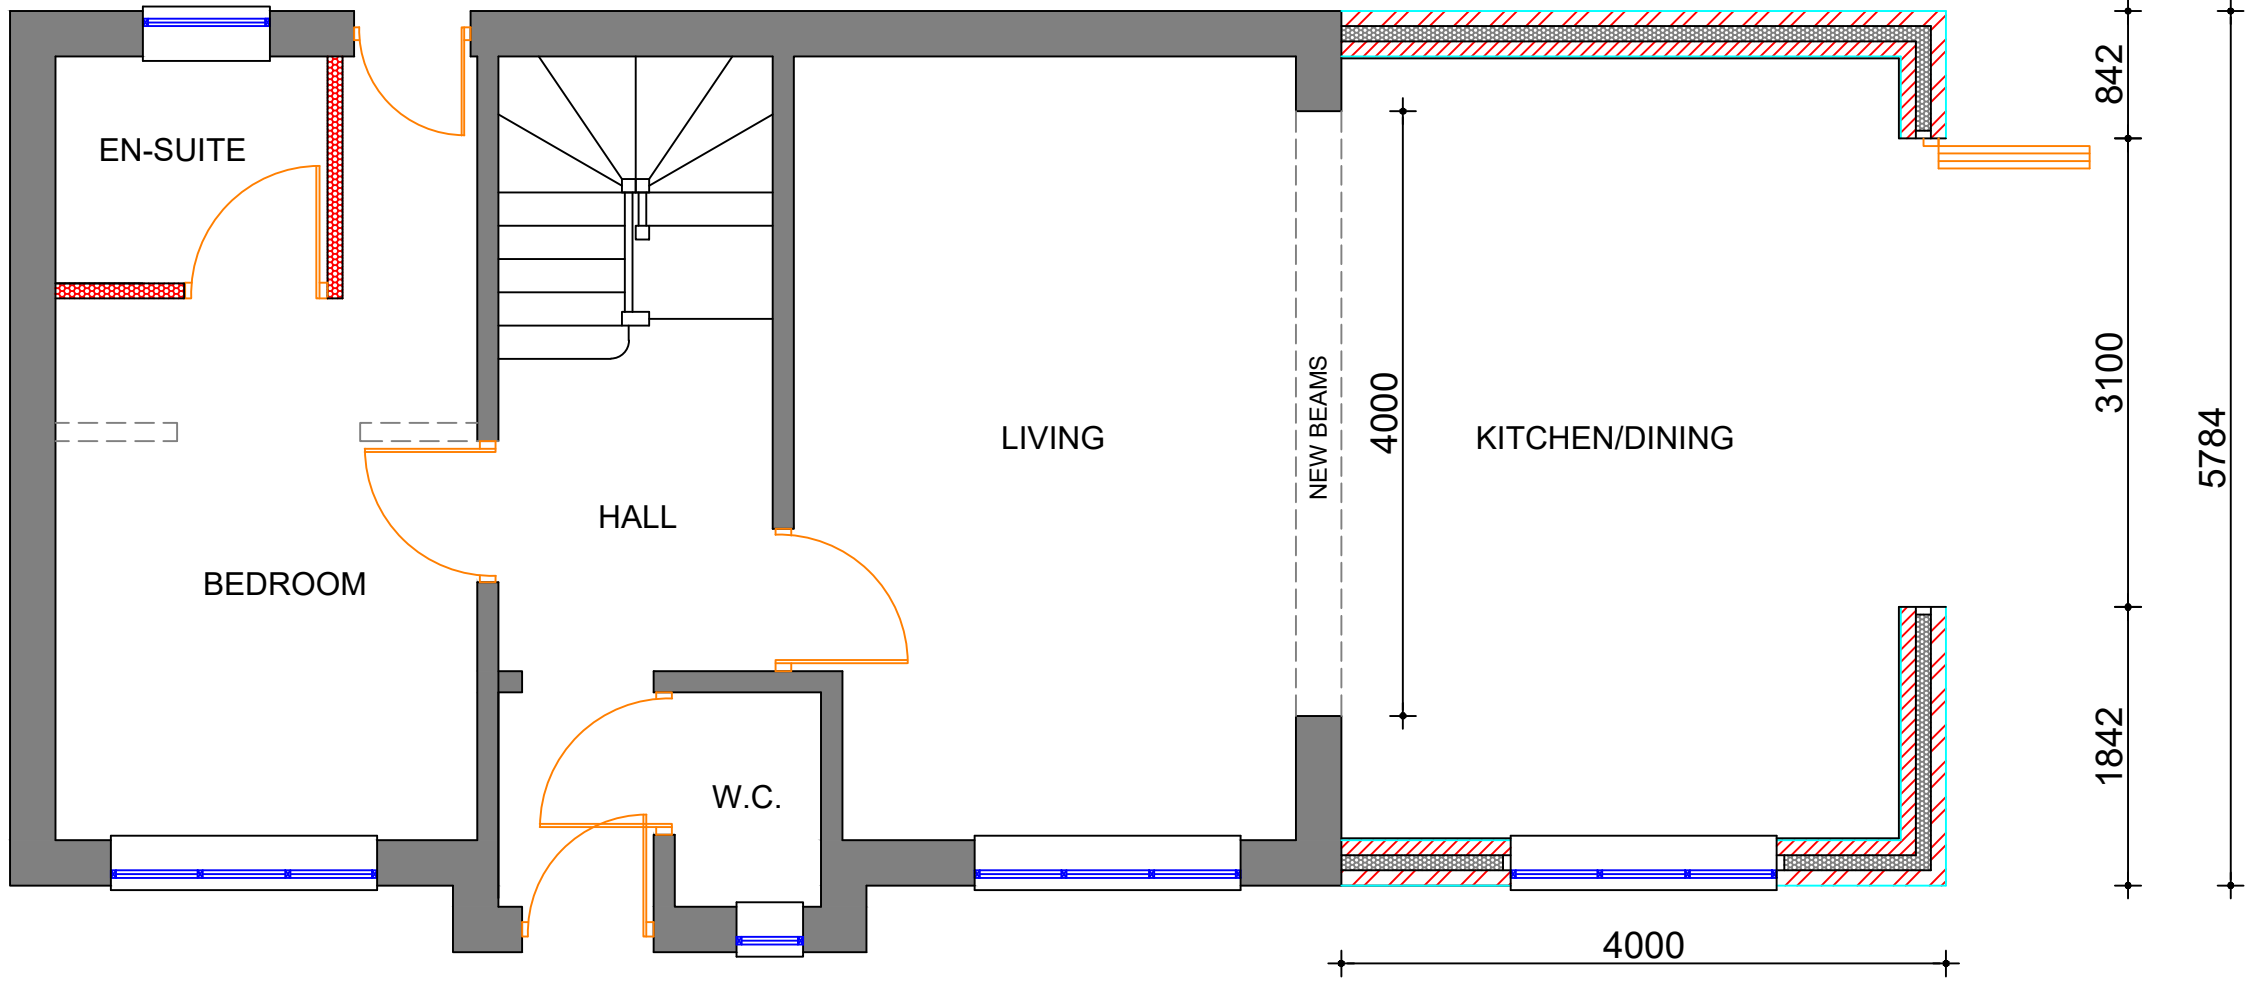


Proposed Ground Floor Plan (1:50)

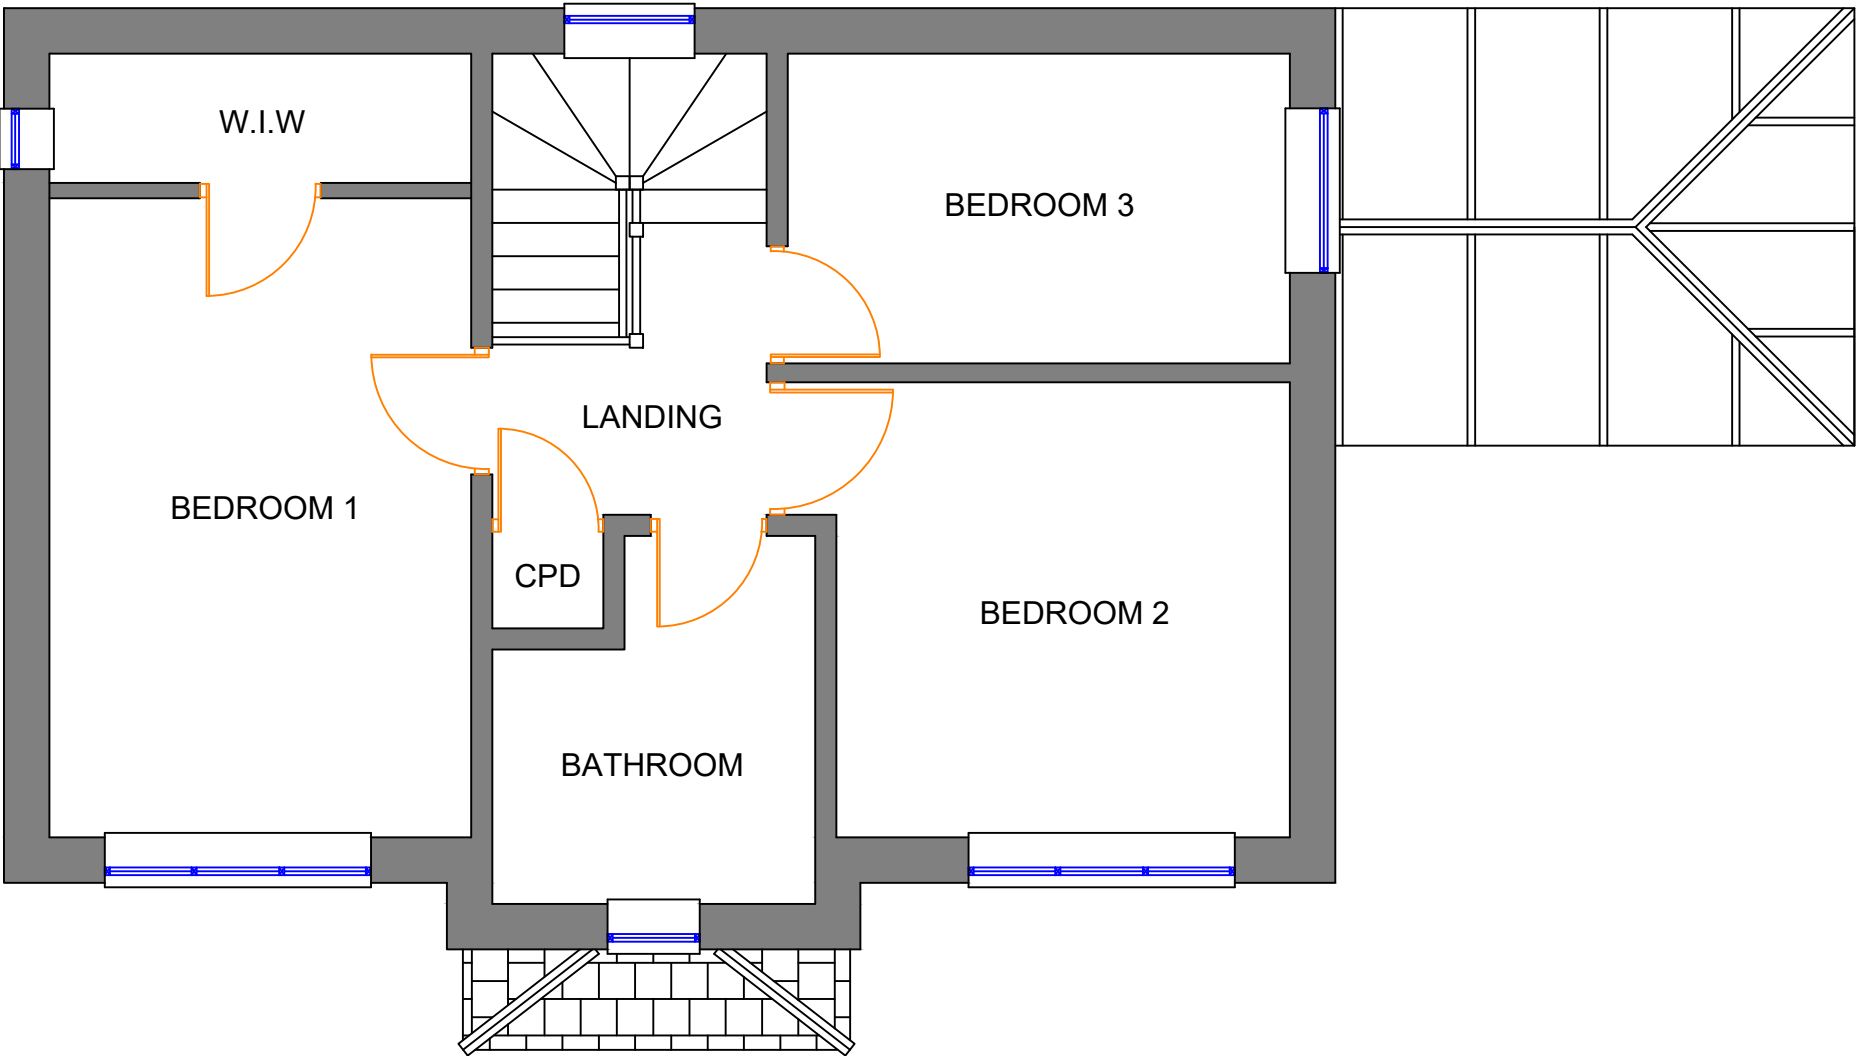


Existing First Floor Plan (1:50)

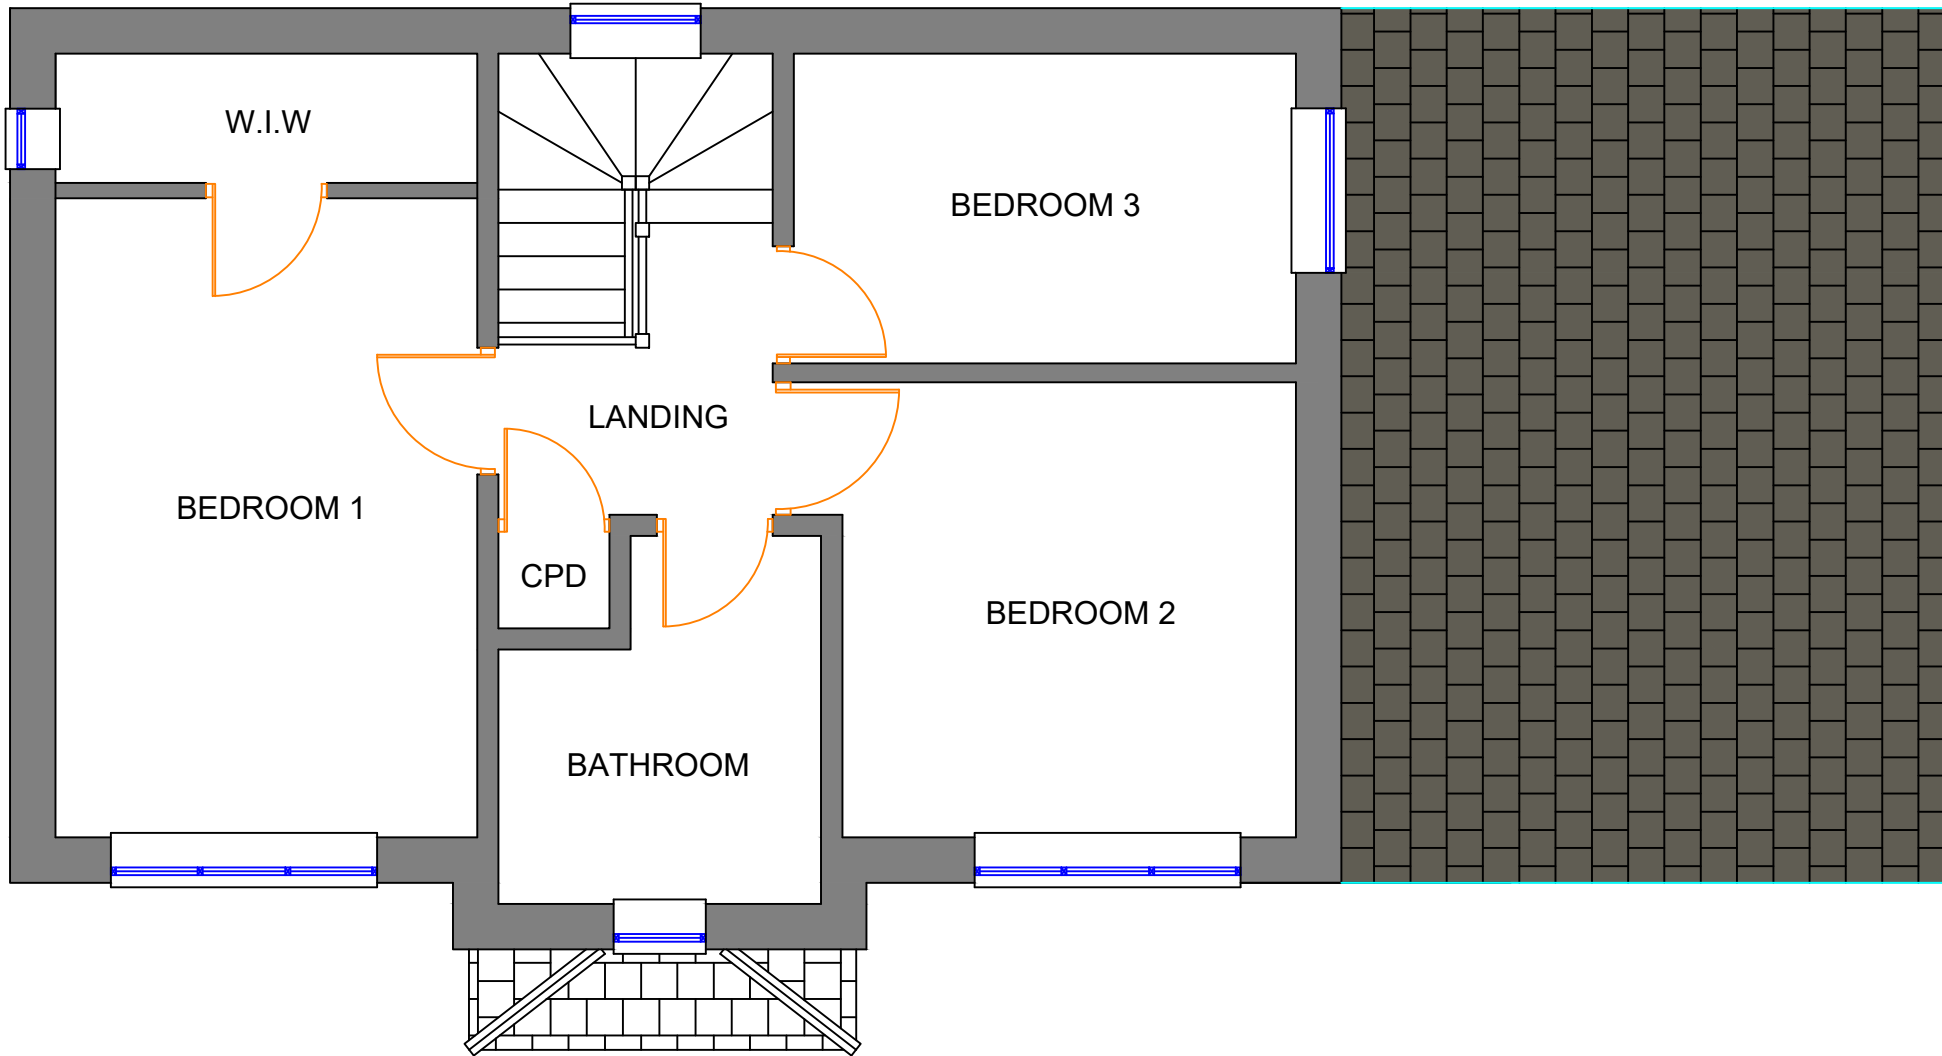

Proposed First Floor Plan (1:50)

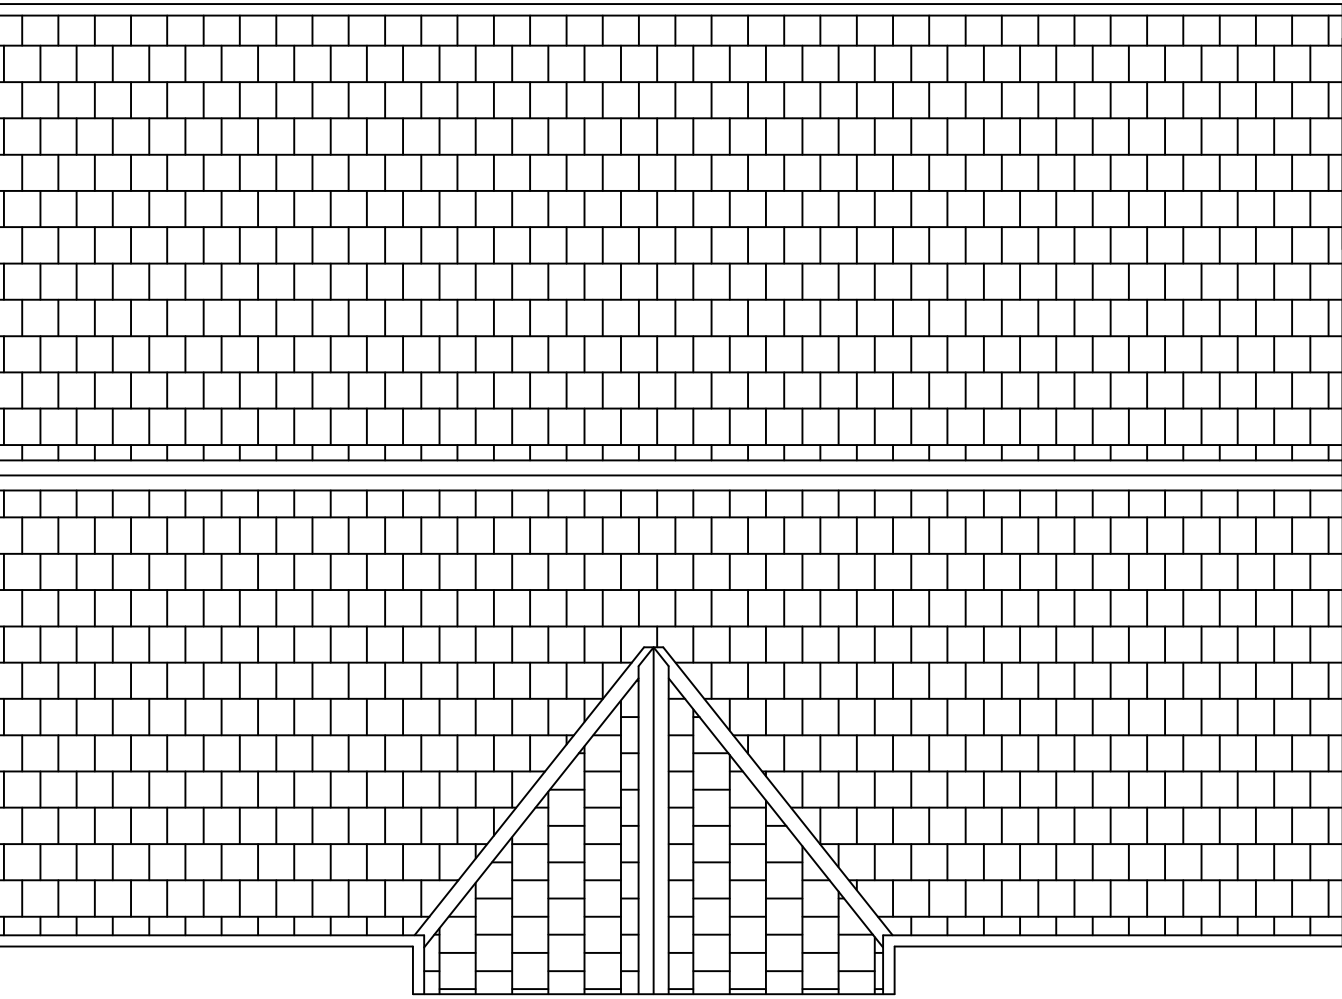

Existing Roof Plan (1:50)

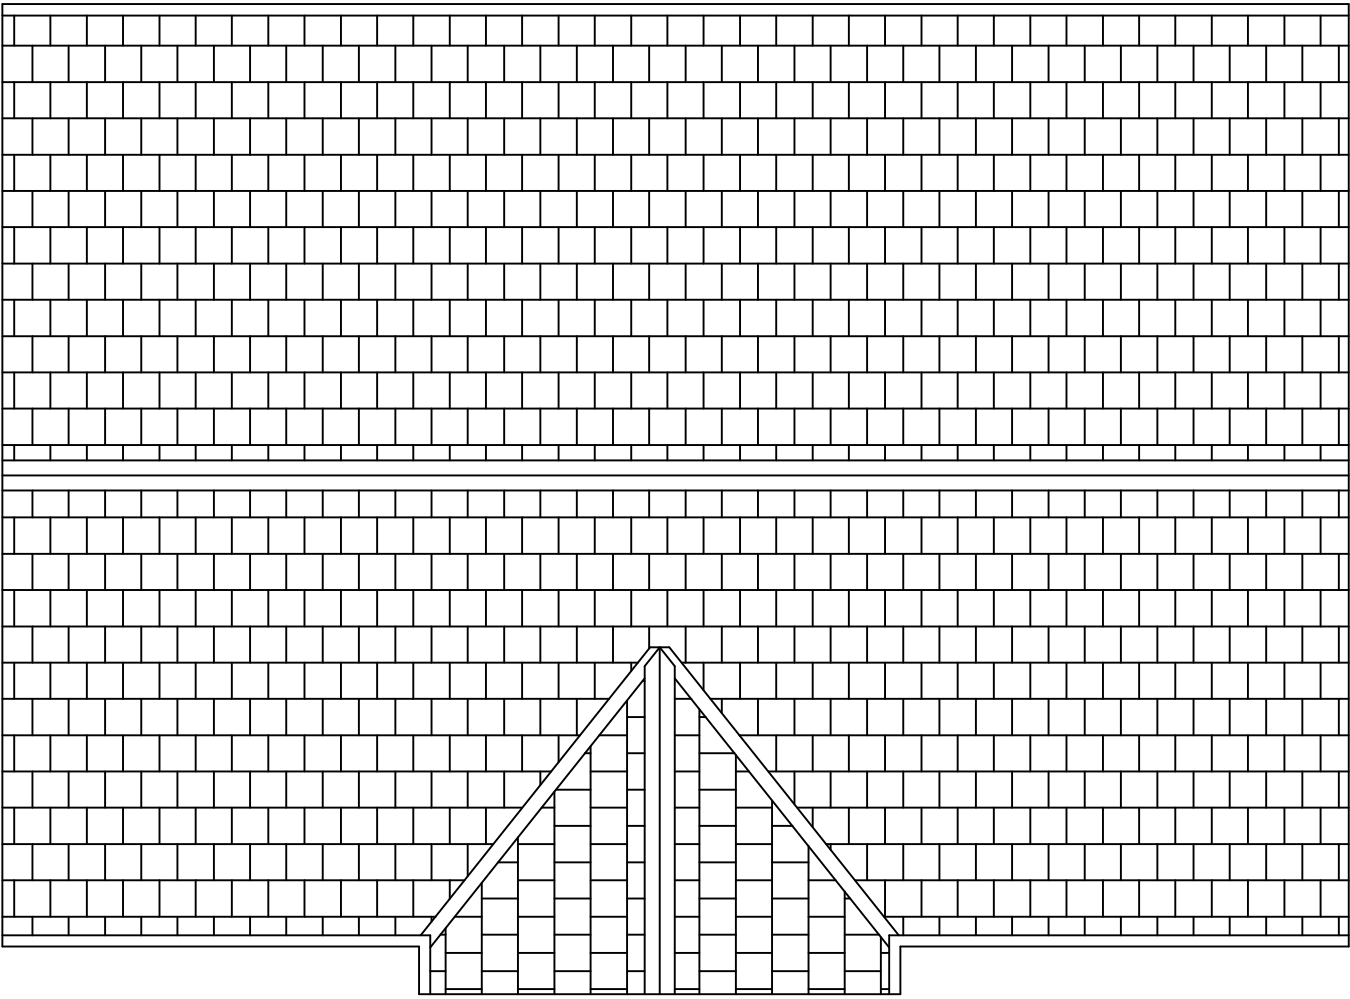

Proposed Roof Plan (1:50)
(No Change)

SCALE AS SHOWN AT A1

GENERAL NOTES

1. All dimensions are in millimetres unless otherwise noted.

2. This drawing is not to be copied or disclosed by or forwarded on to any unauthorised persons without prior written consent of Gamble King and Noone Limited.

3. Do not scale from this drawing and is only to be used for Local Authority Approval purposes only.

Client

Majestic Construction Ltd

Job

93 Slack Road
Crumpsall
M9 8NJ

Drg

Existing and Proposed Floor Plans

Drawn	Date	Scale
F.Cadell	Feb. 2025	As Shown
Job No.	D25.02.07	Drg No.
		P01

Gamble King and Noone Ltd

Consulting Structural Engineers & Building Surveyors.

5 Queen Street
Oldham
OL1 1RD
Tel: 0161 652 1183
Mobile: 07756 902 604
07725 145 369