



PROPOSED SIDE ELEVATION

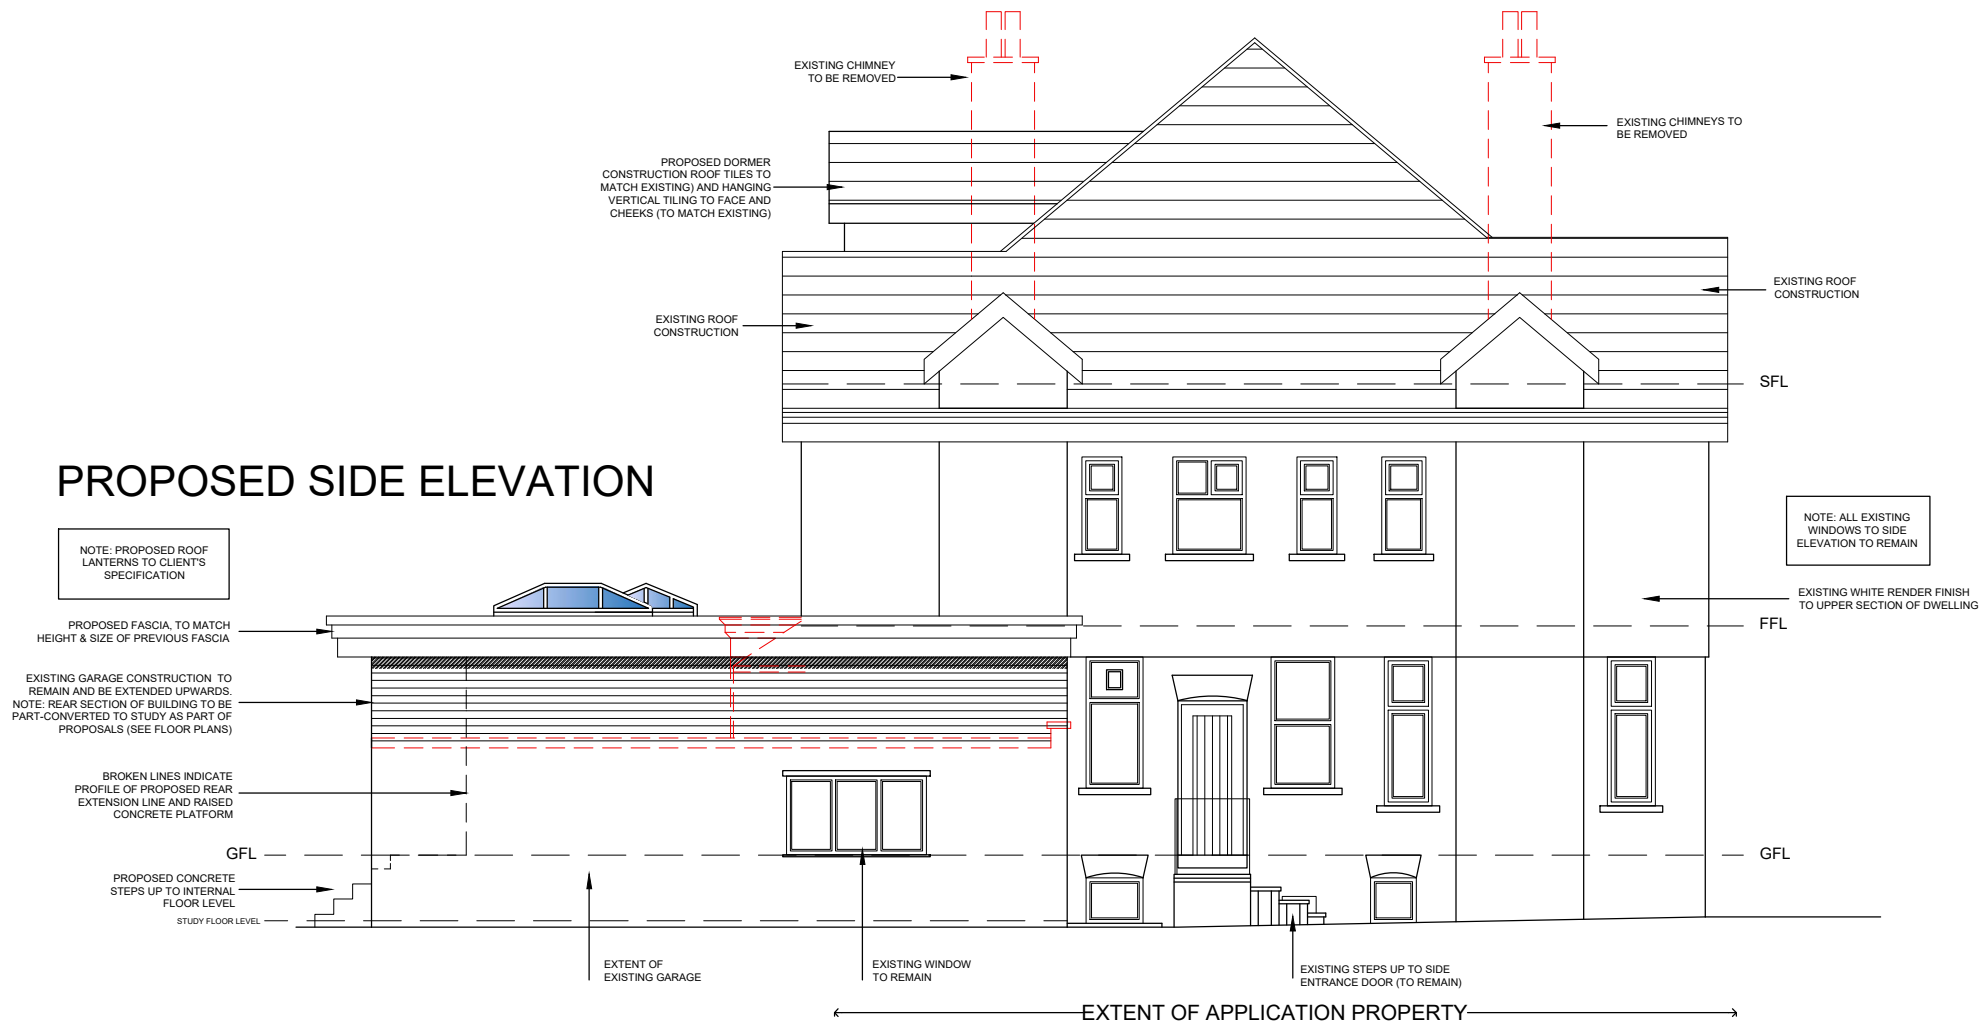

PROPOSED REAR ELEVATION

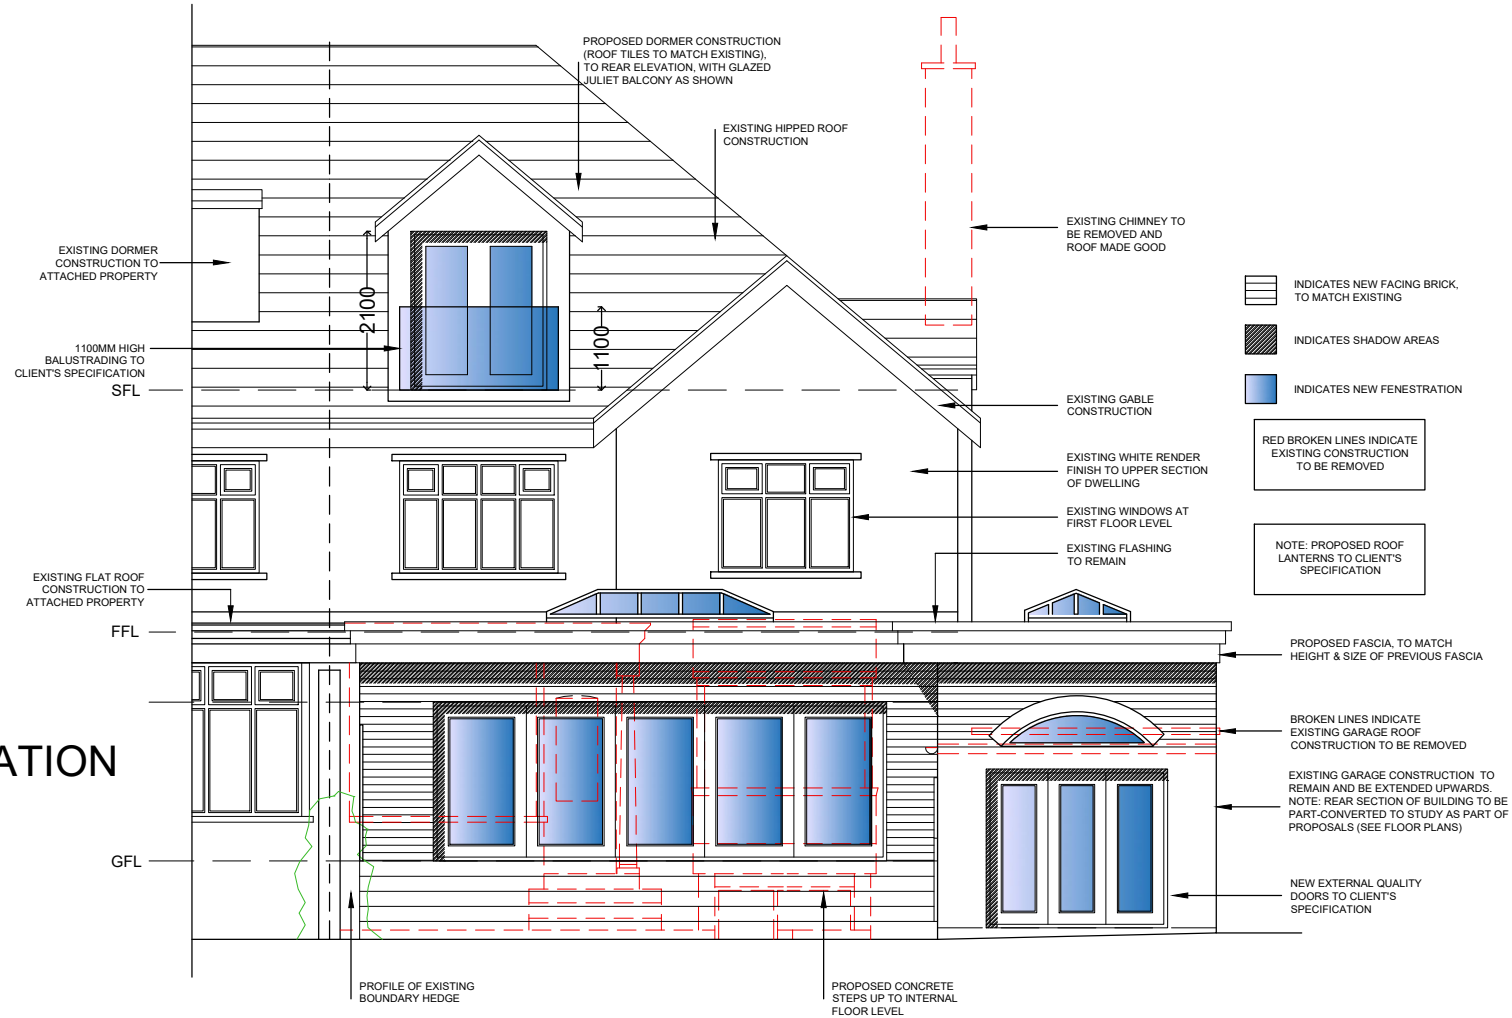

REV	DESCRIPTION
A	MATERIALS TO DORMER CONSTRUCTION & PORTHOLE WINDOW ADDED - 03.07.25 R.S.P.
PROPOSED REAR AND SIDE ELEVATIONS	
PROPOSED EXTENSION & ALTERATIONS TO DWELLING 8 PINE ROAD, DIDSBURY, M20 6UY	
CLIENT:	BROWN
DWG NO:	PL K1175/04
SCALE:	1/100 @ A3
DRAWN BY:	R.S.P.
DATE:	21/05/25
REV:	A
MICHIGAN HOUSE, 17-19 CHORLEY NEW ROAD, BOLTON, BL1 4QR TEL: 01204 392233 FAX: 01204 528505 WWW.NEILPIKEARCHITECTS.CO.UK EMAIL: INFO@NEILPIKEARCHITECTS.CO.UK	
COPYRIGHT OF THIS DRAWING REMAINS WITH THE ARCHITECT. DO NOT SCALE FROM THIS DRAWING. WORK TO FIGURED DIMENSIONS. CHECK ALL DIMENSIONS ON SITE. IN THE EVENT OF ANY DISCREPANCY REFER QUERY TO THE ARCHITECTS.	

