


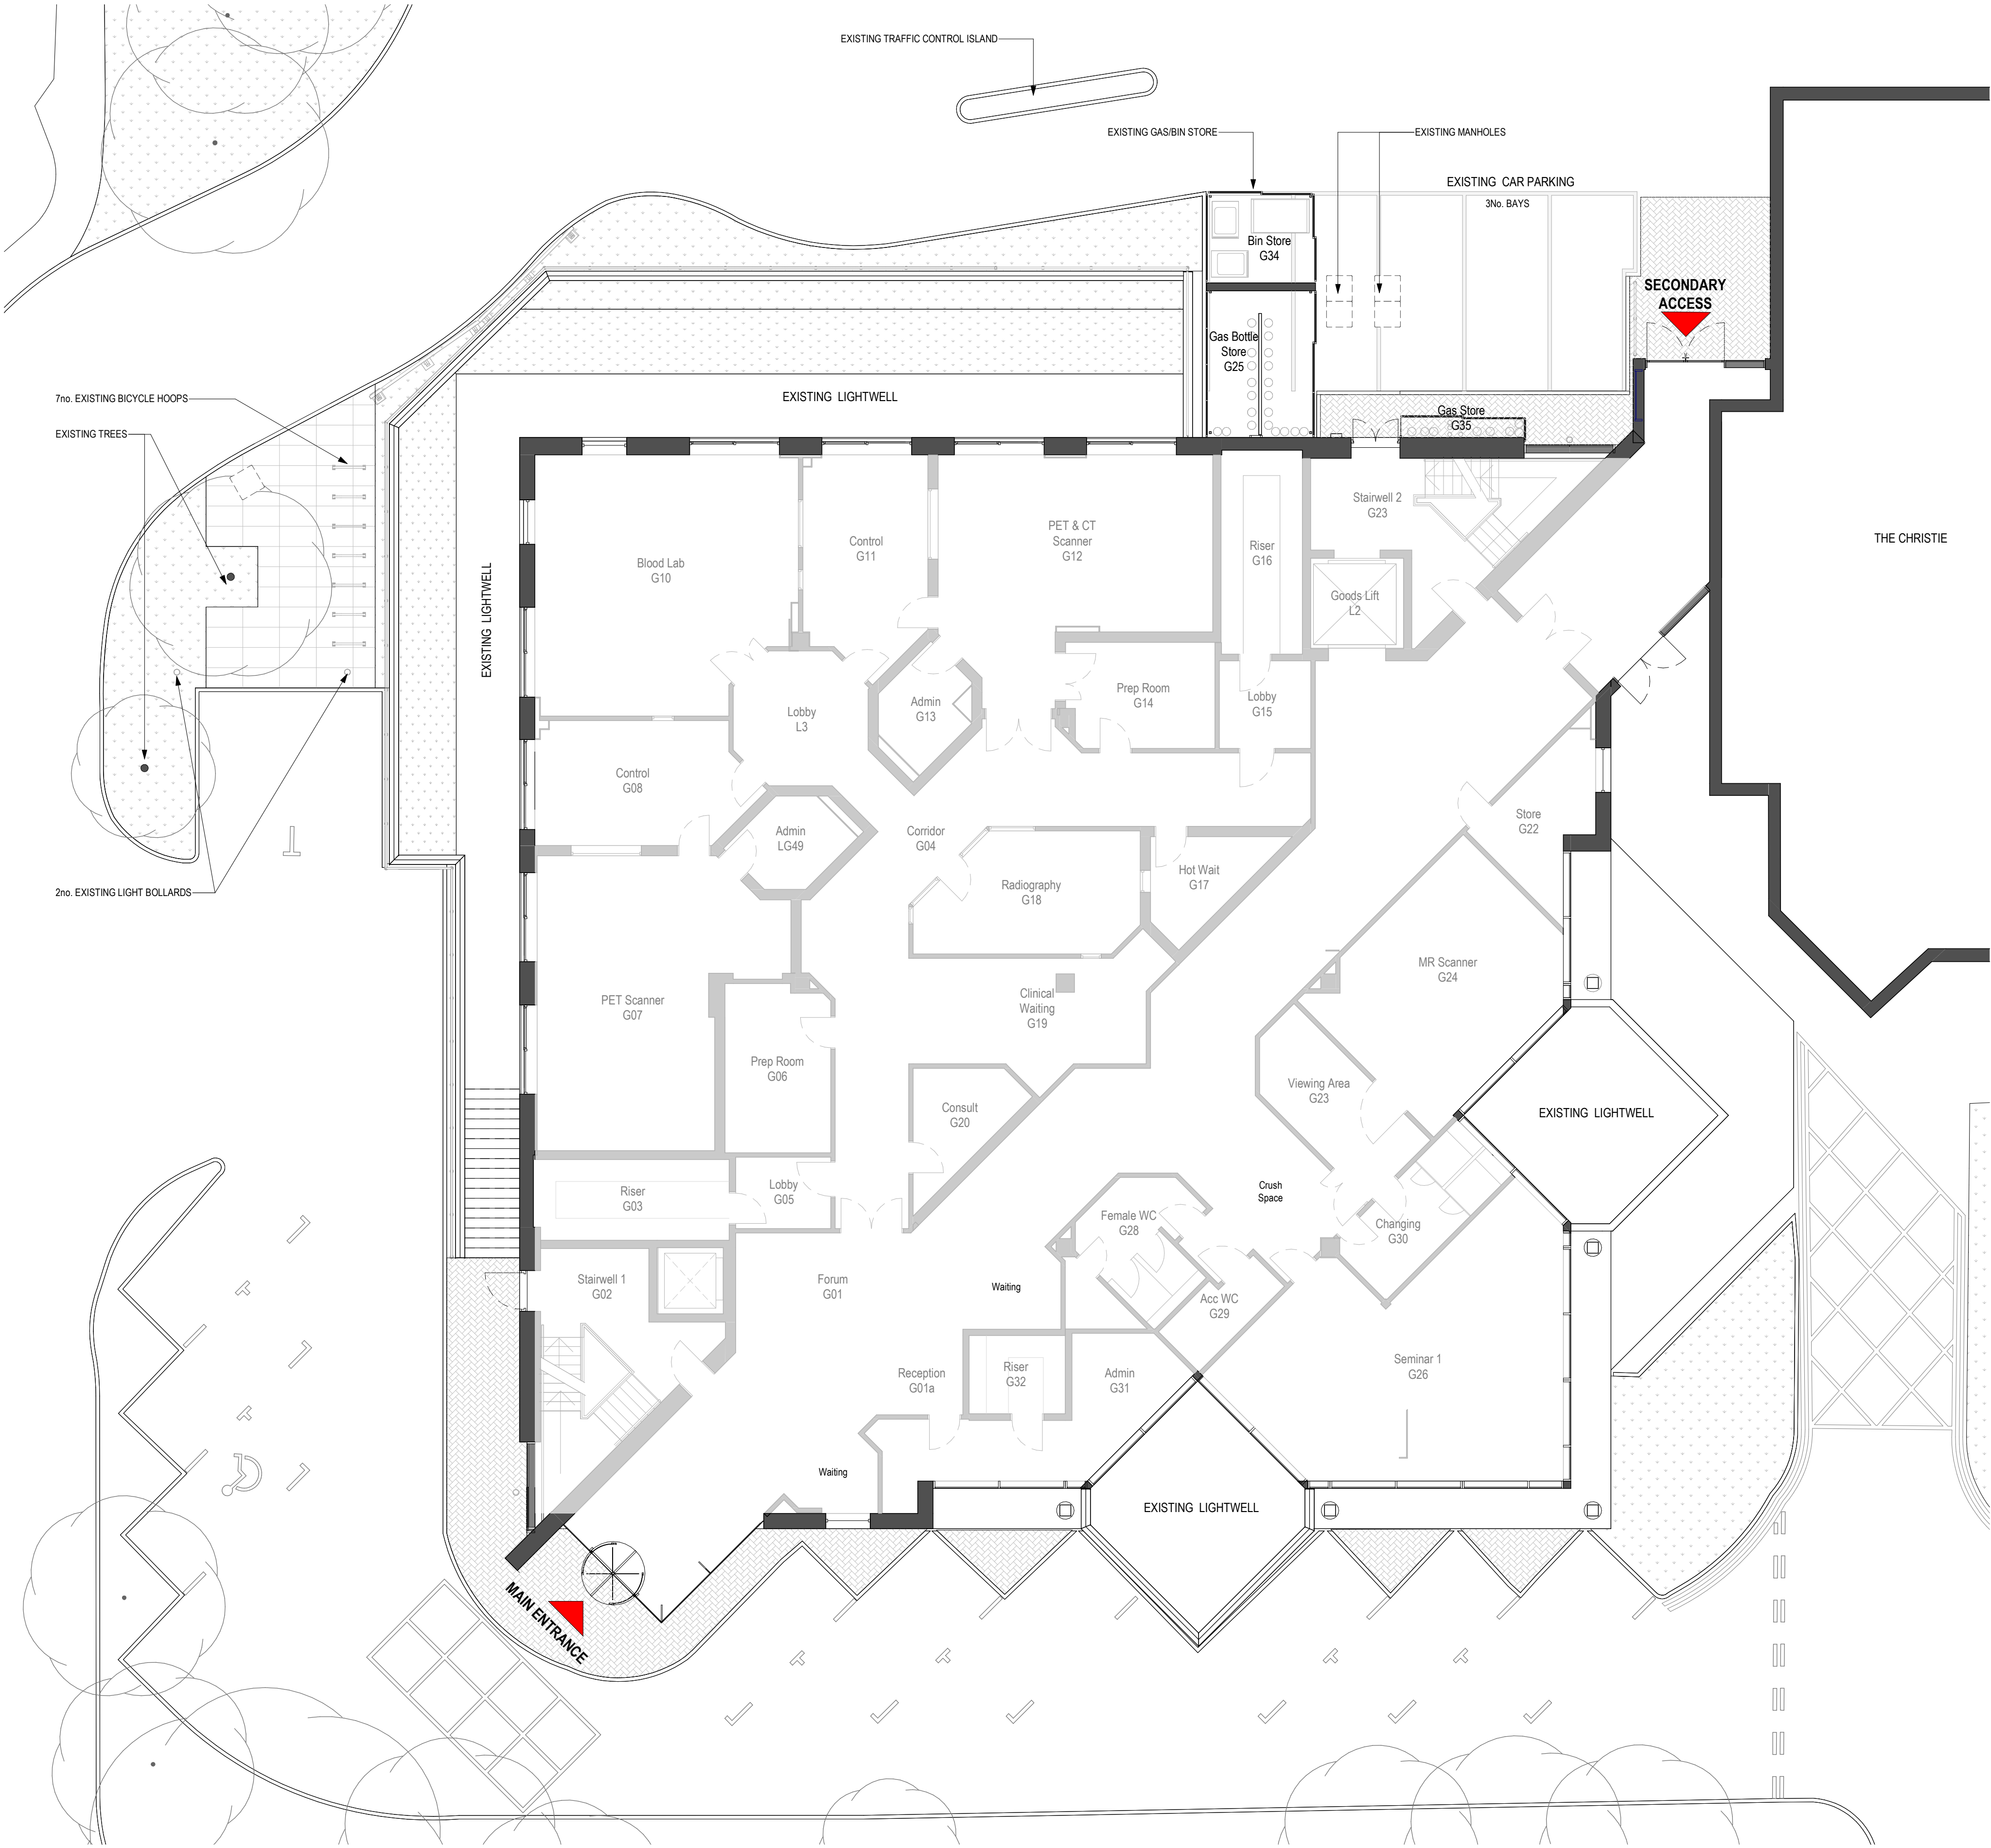

Level 0 Existing Ground Floor Plan

1 : 100 @ A1

Material Legend

- Existing Walls
- Existing Paving slabs
- Existing Brick Paving
- Existing Turf

P02	Issued for planning approval	25.09.25	SA	FW
P01	Issued for comment	13.12.24	SA	FW

Revision	Description	Date	Drawn	Checked
----------	-------------	------	-------	---------

Halliday Meecham Architects Limited

111 Piccadilly Manchester M1 2HY
+44 (0)161 661 5566

4 Devonshire Street London W1W 5DT
+44 (0)203 440 5175

hma@hallidaymeecham.com
www.hallidaymeecham.com



Client:	University of Manchester			
Project:	Wolfson Molecular Imaging Centre			
Phase/ Location:	27 Palatine Rd, Withington, Manchester M20 3LJ			
Drawing:	Existing Ground Floor Plan			

Scale @ A1	Scale @ A3	Date:	Drawn:	Checked:	Job No.	Drawing No.
1:100	1:200	25.02.25	MT	SA	5682	00121

	Scale	Stage / Suitability:		Status:
		Planning		

Drawing Ref.	5682-HMA-WMIC-L0-DR-A-00121	Revision	P02
--------------	-----------------------------	----------	-----