



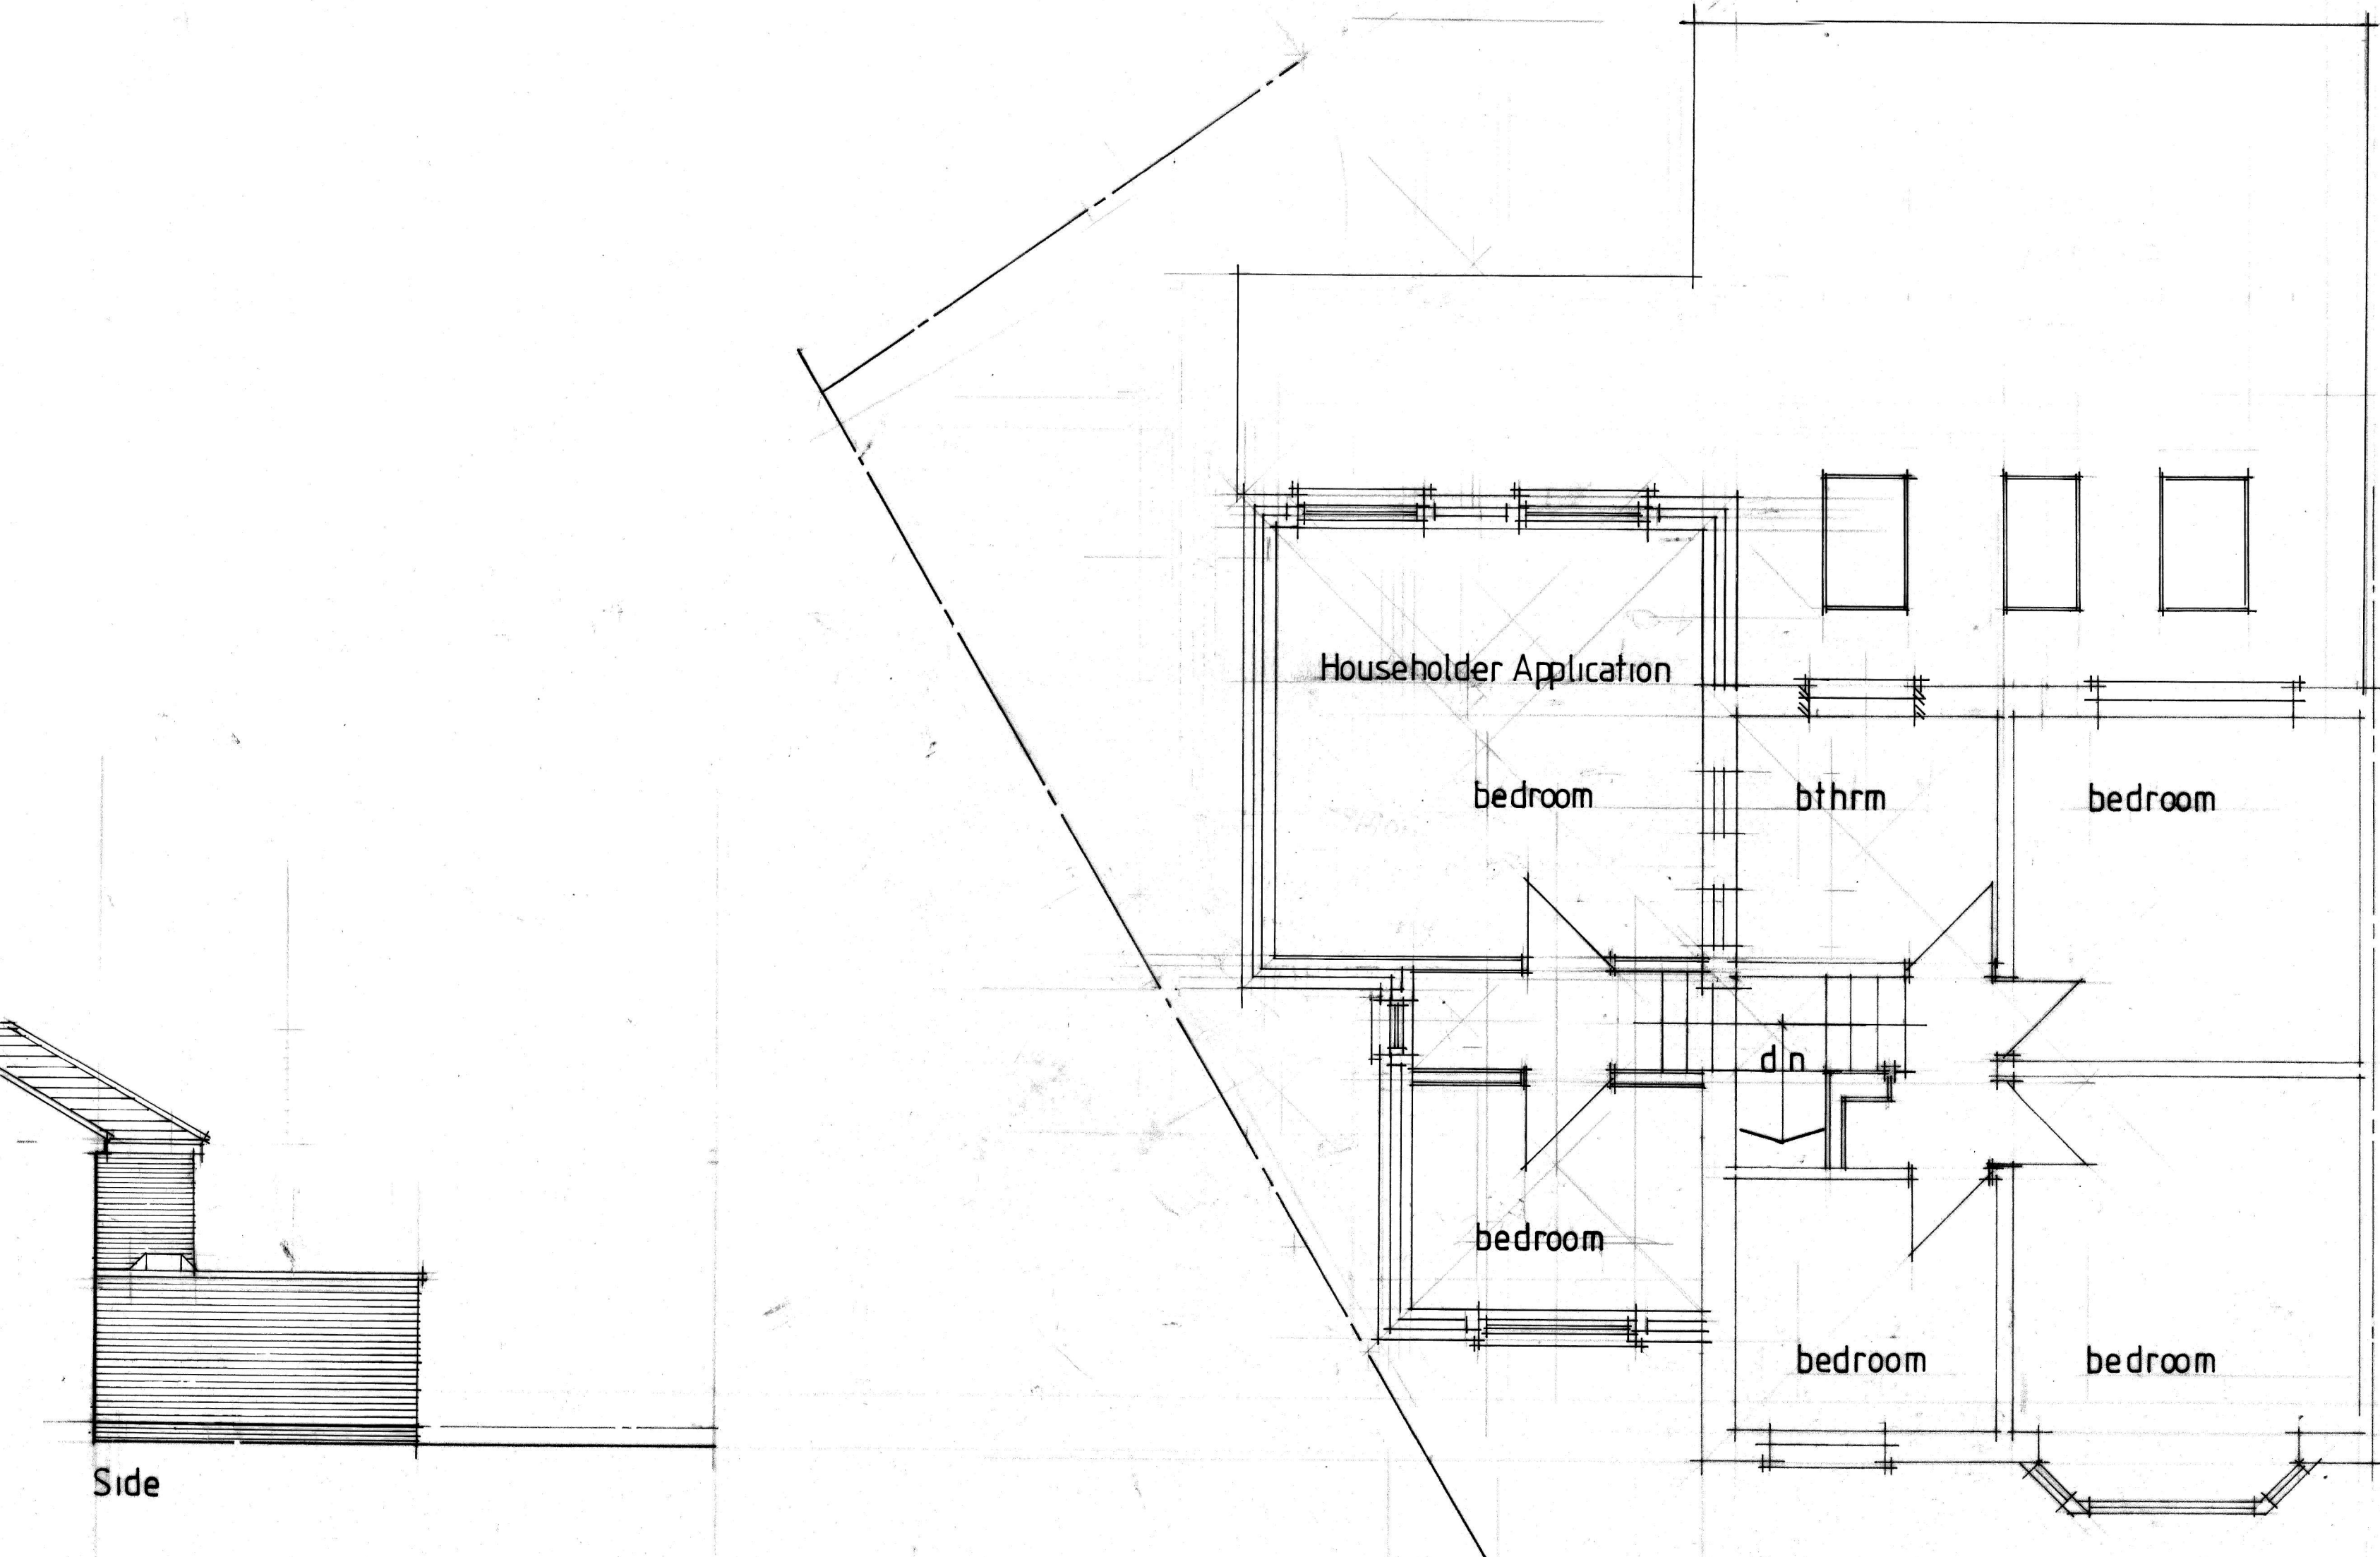

Side

First Floor


Scale Bars

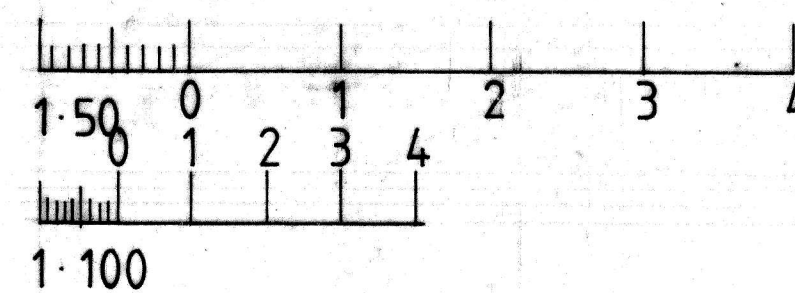

Front



Rear

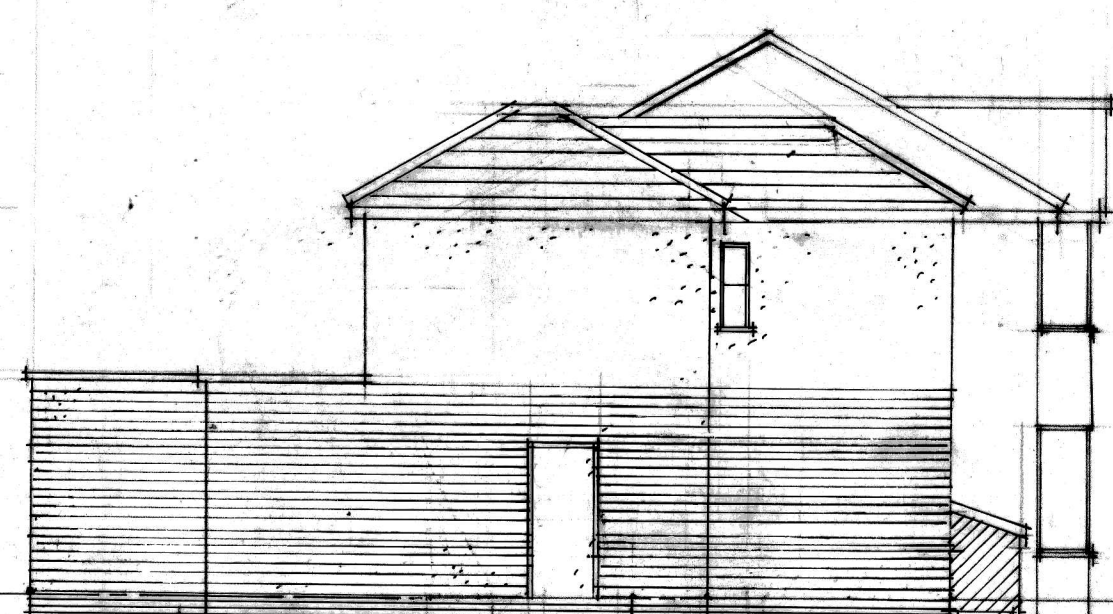

Side

No: 4A	Revision: BURNAGE MCR REMOVAL ELEVATION AND PLANS TO SUIT A REVISED PLAN	Date: 25/07/25	Initial: CTW
Project: 57 Burnside Drive Burnage MCr			
Title: Floor Plans and Elevations (propd)			
Scale: 1:100	Date: July 2025	Initial: CTW	
Drg. No:	4A		