



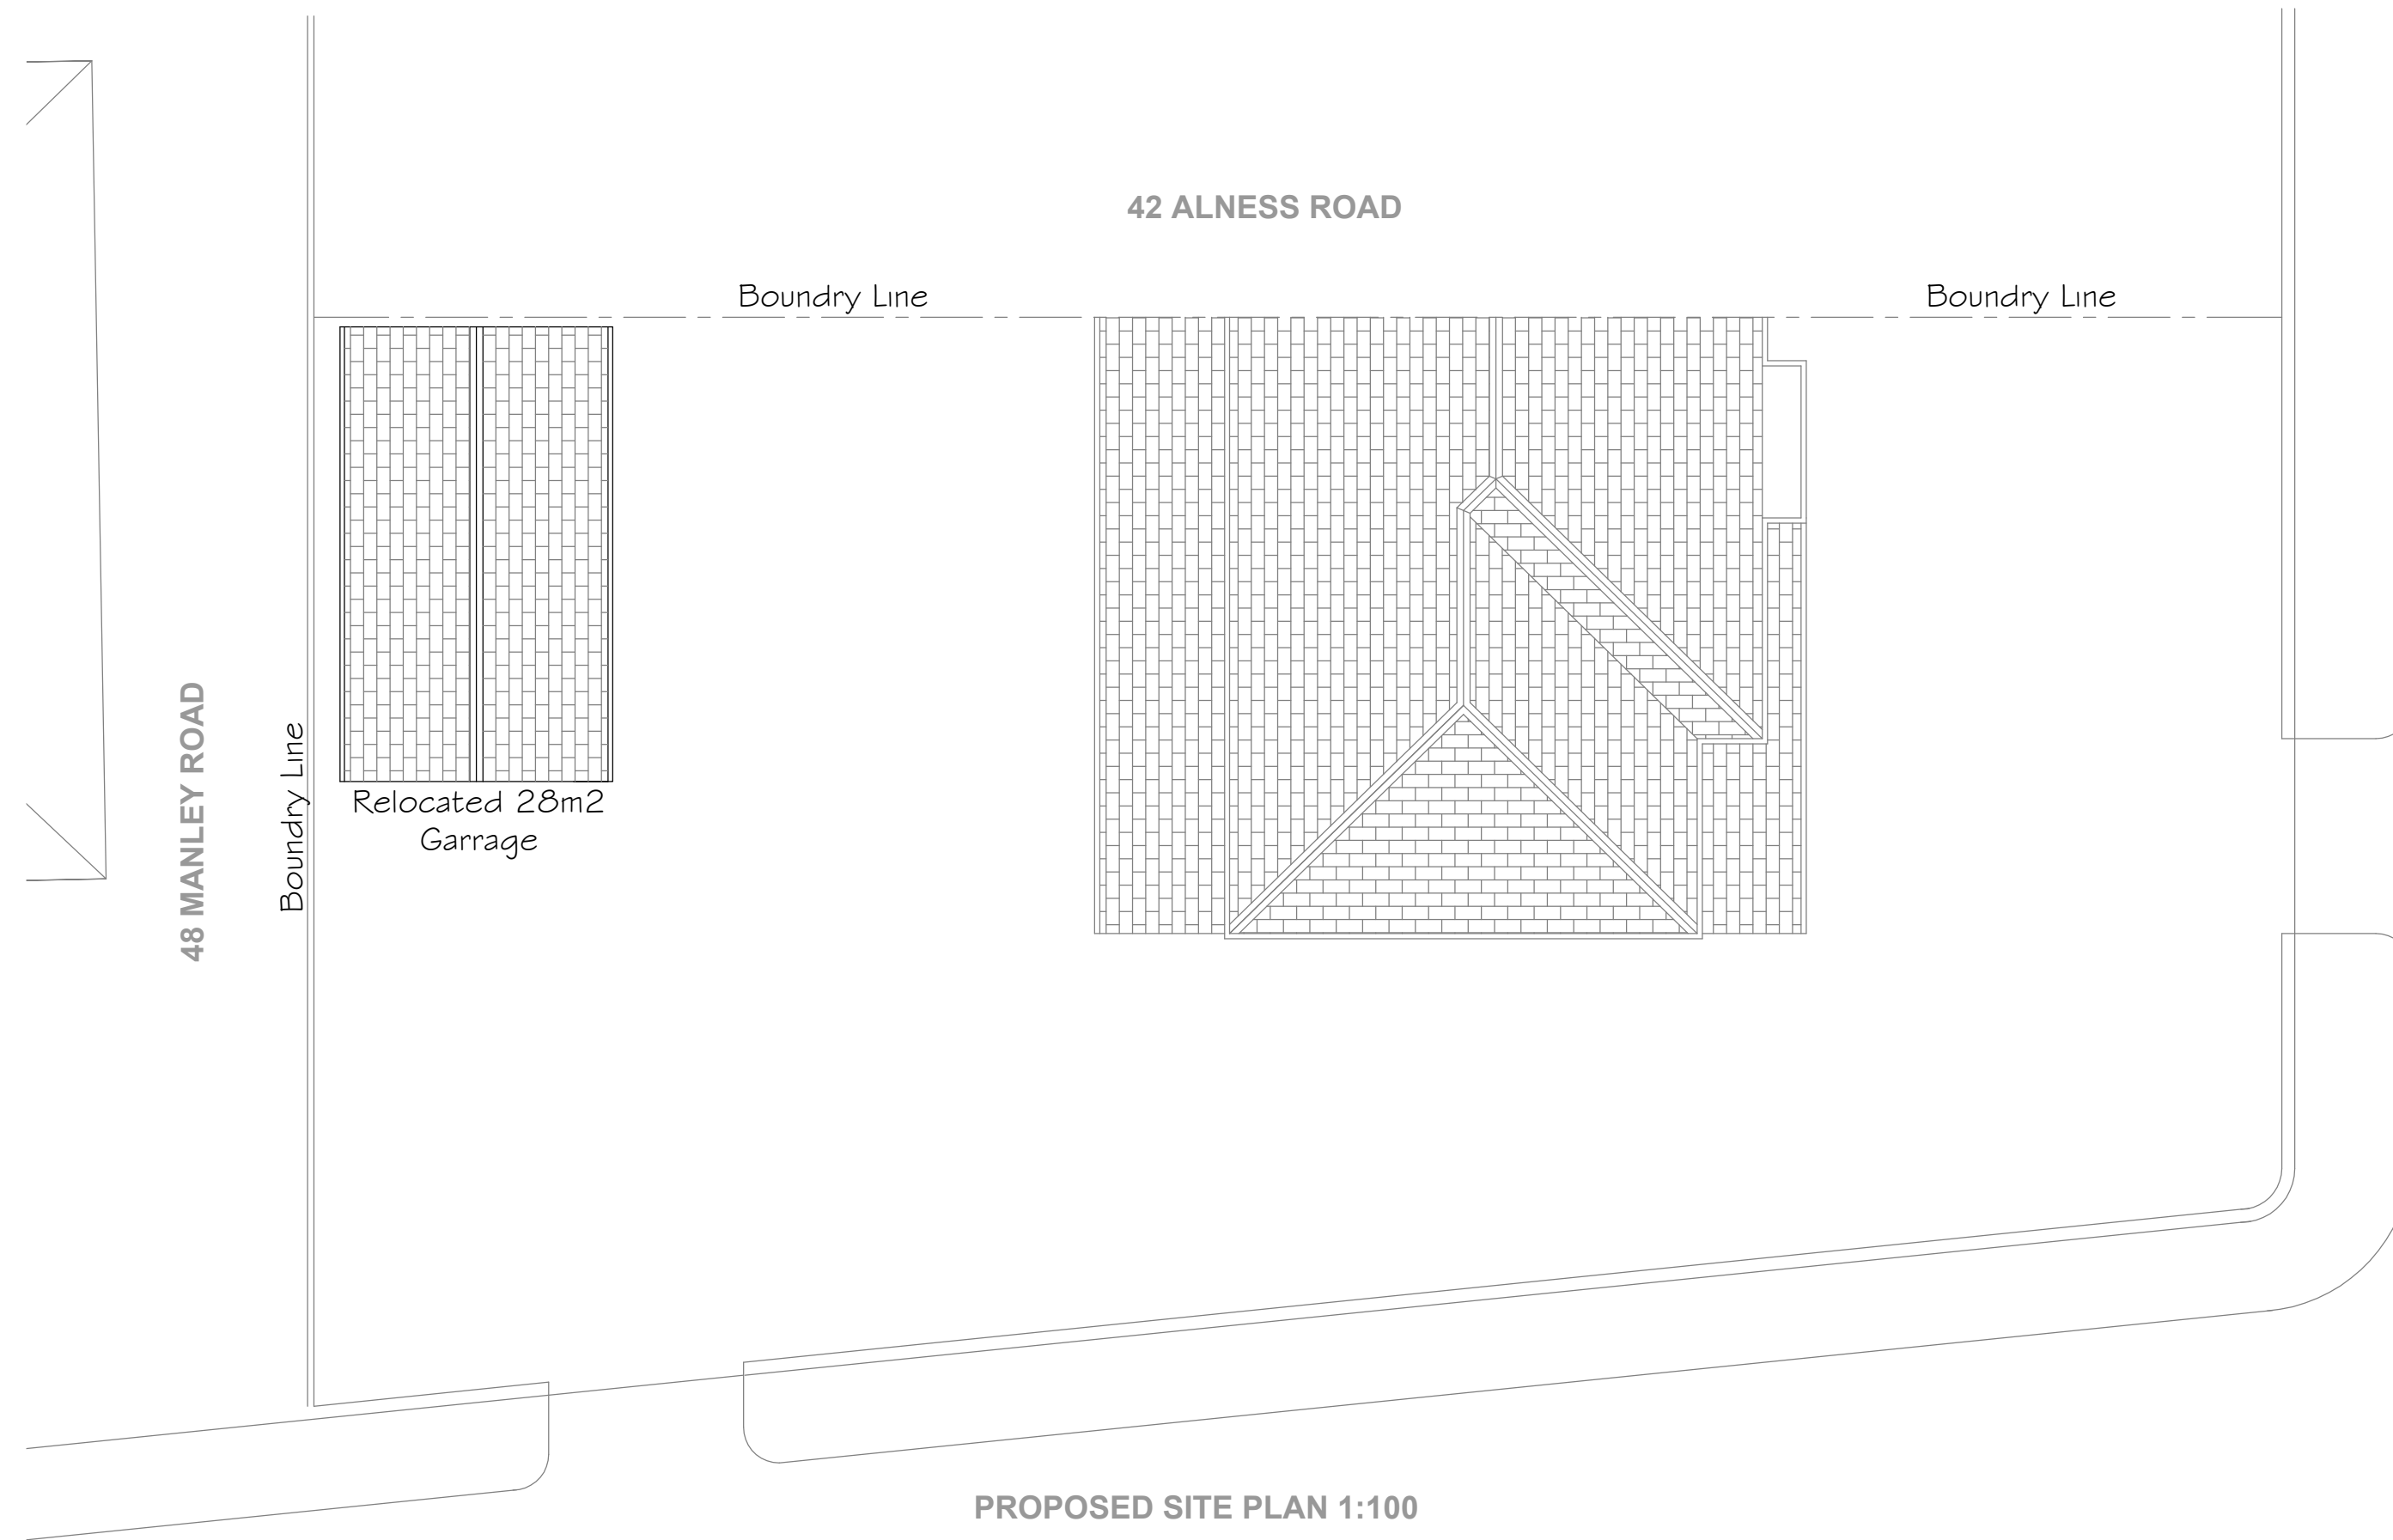

PROPOSED SITE PLAN 1:100

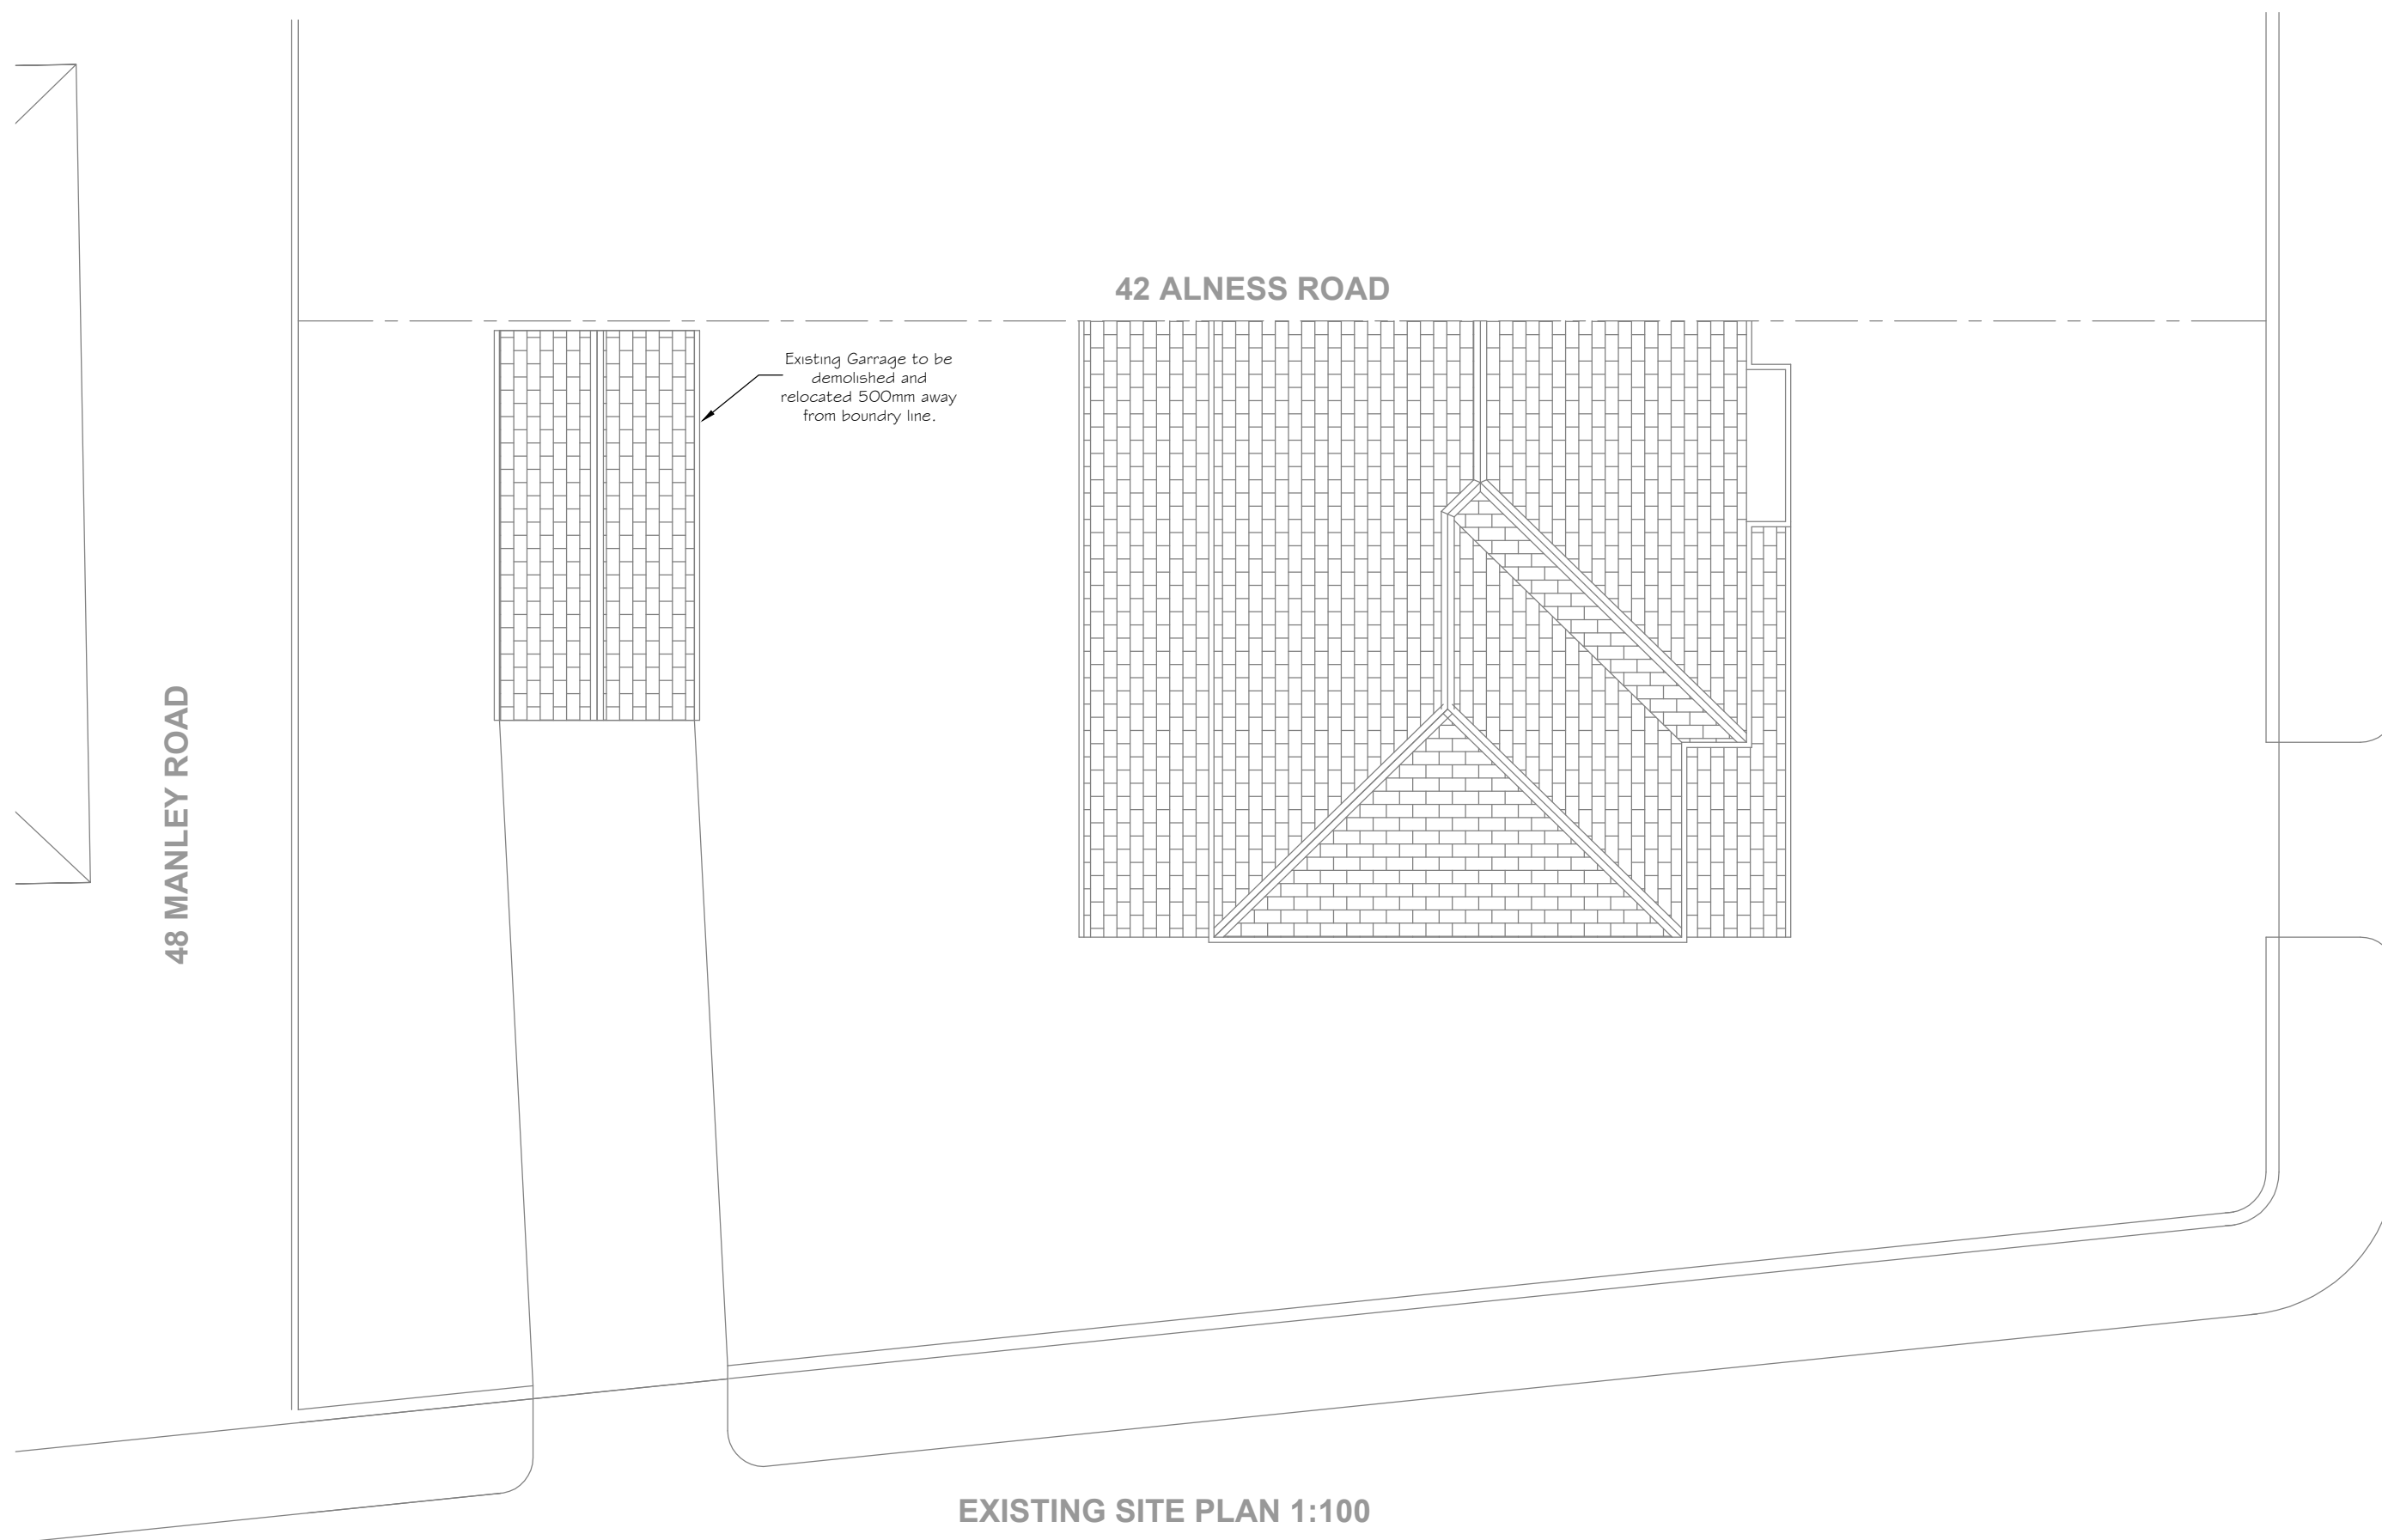


EXISTING SITE PLAN 1:100




EXISTING VIEW FROM
MANLEY ROAD 1:100




EXISTING VIEW FROM 42
ALNESS ROAD 1:100

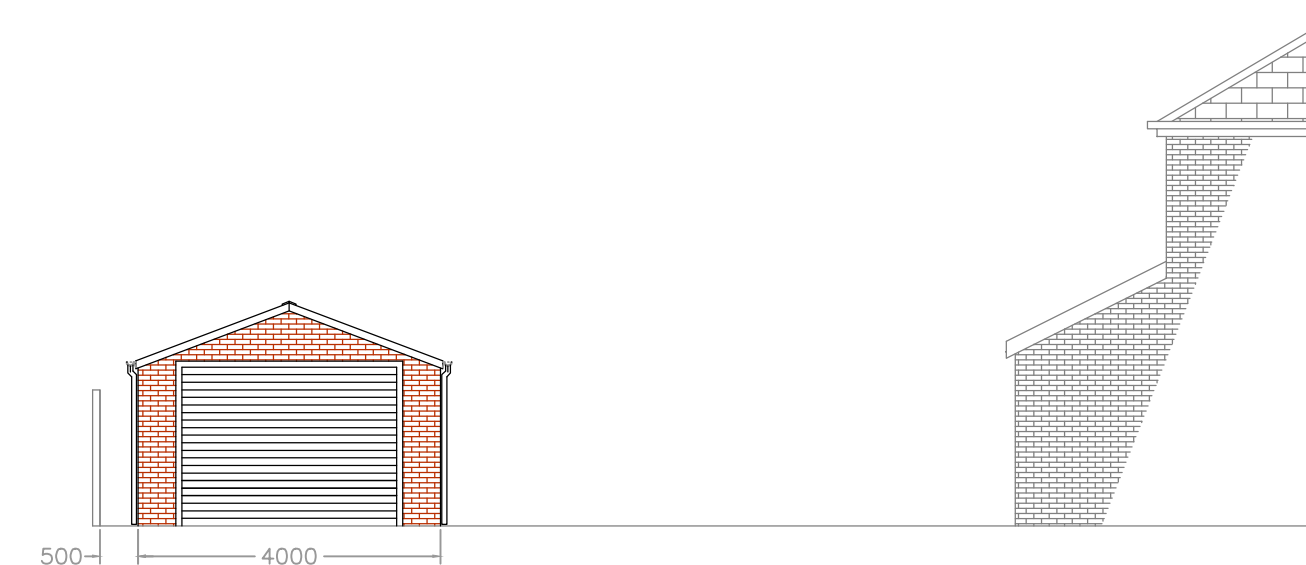

PROPOSED VIEW FROM
MANLEY ROAD 1:100

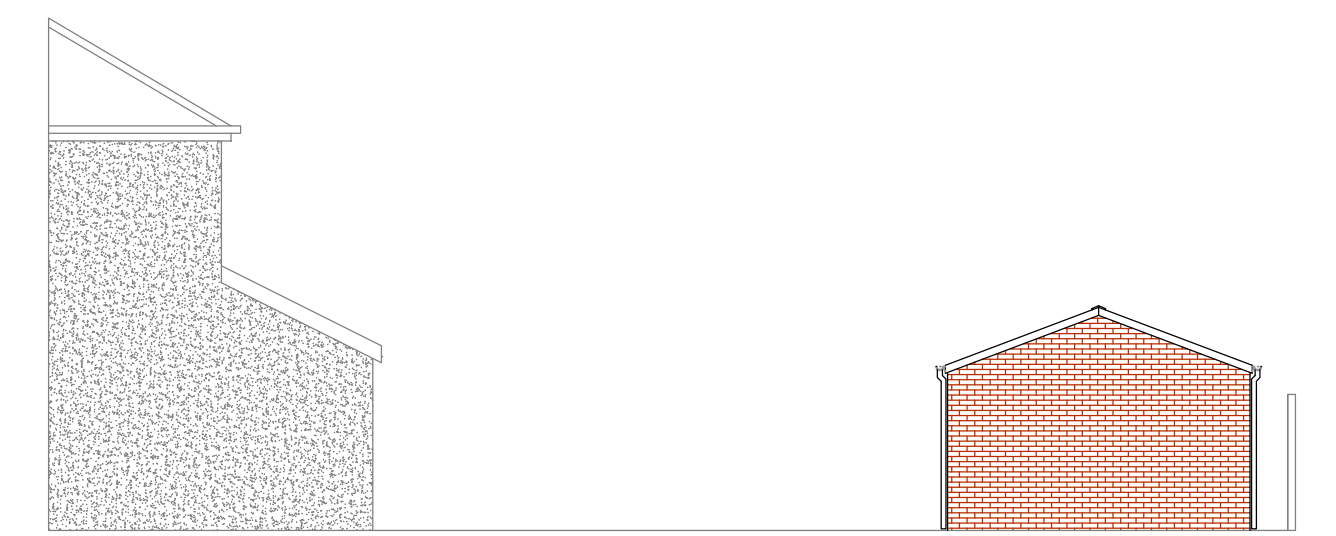


PROPOSED VIEW FROM 42
ALNESS ROAD 1:100

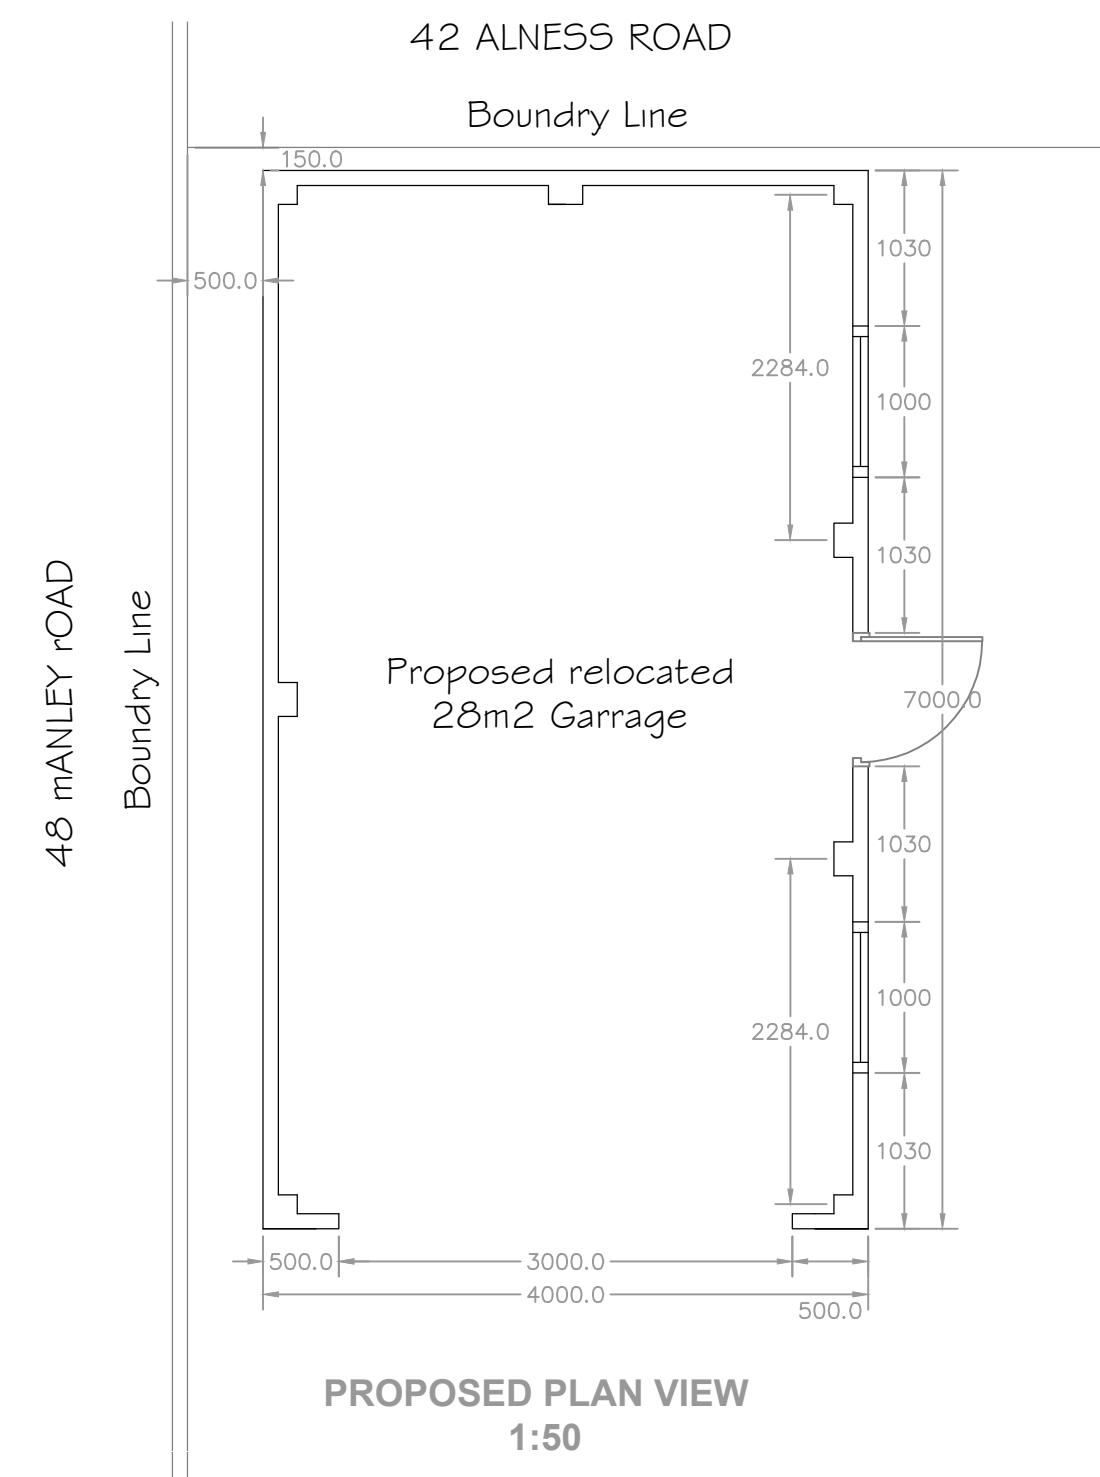

PROPOSED PLAN VIEW
1:50



EXISTING SIDE VIEW FROM
48 MANLEY ROAD 1:100

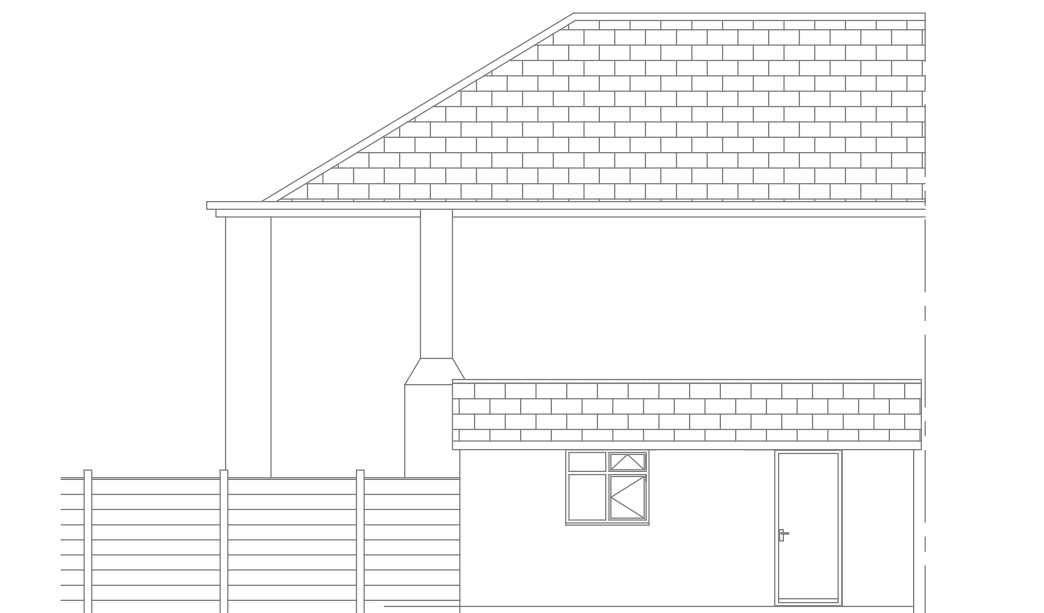

EXISTING SIDE VIEW IN THE
DIRECTION OF MANLEY
ROAD 1:100

1:100 SCALE BAR (M)




1:50 SCALE BAR (M)



ALL DIEMSIONS ARE SUBJECT TO SITE MEASURE.



PROPOSED SIDE VIEW FROM
48 MANLEY ROAD 1:100

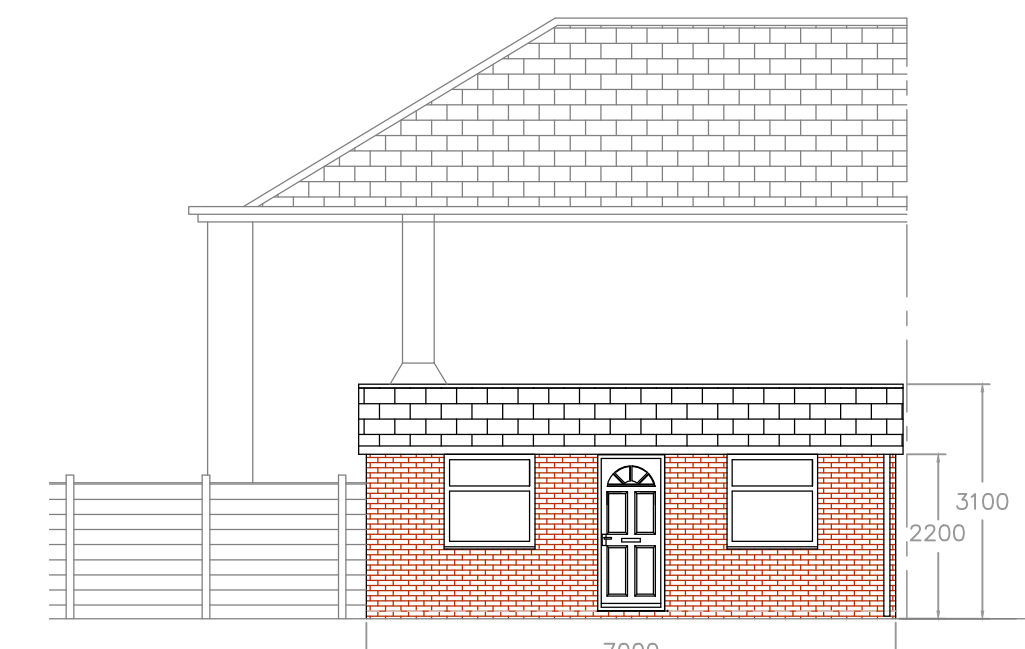

PROPOSED SIDE VIEW OF
GARRAGE 1:100

J & Sons Architectural Services

PROPOSED ENLARGEMENT AND RELOCATION
OF EXISTING GARRAGE AT
44 ALNESS ROAD,
MANCHESTER.

Drawn FJ	Checked JJ	Approved MY	Date 06/25
Scale SHOWN	Drawing No. 08-06-025	Revision	-