




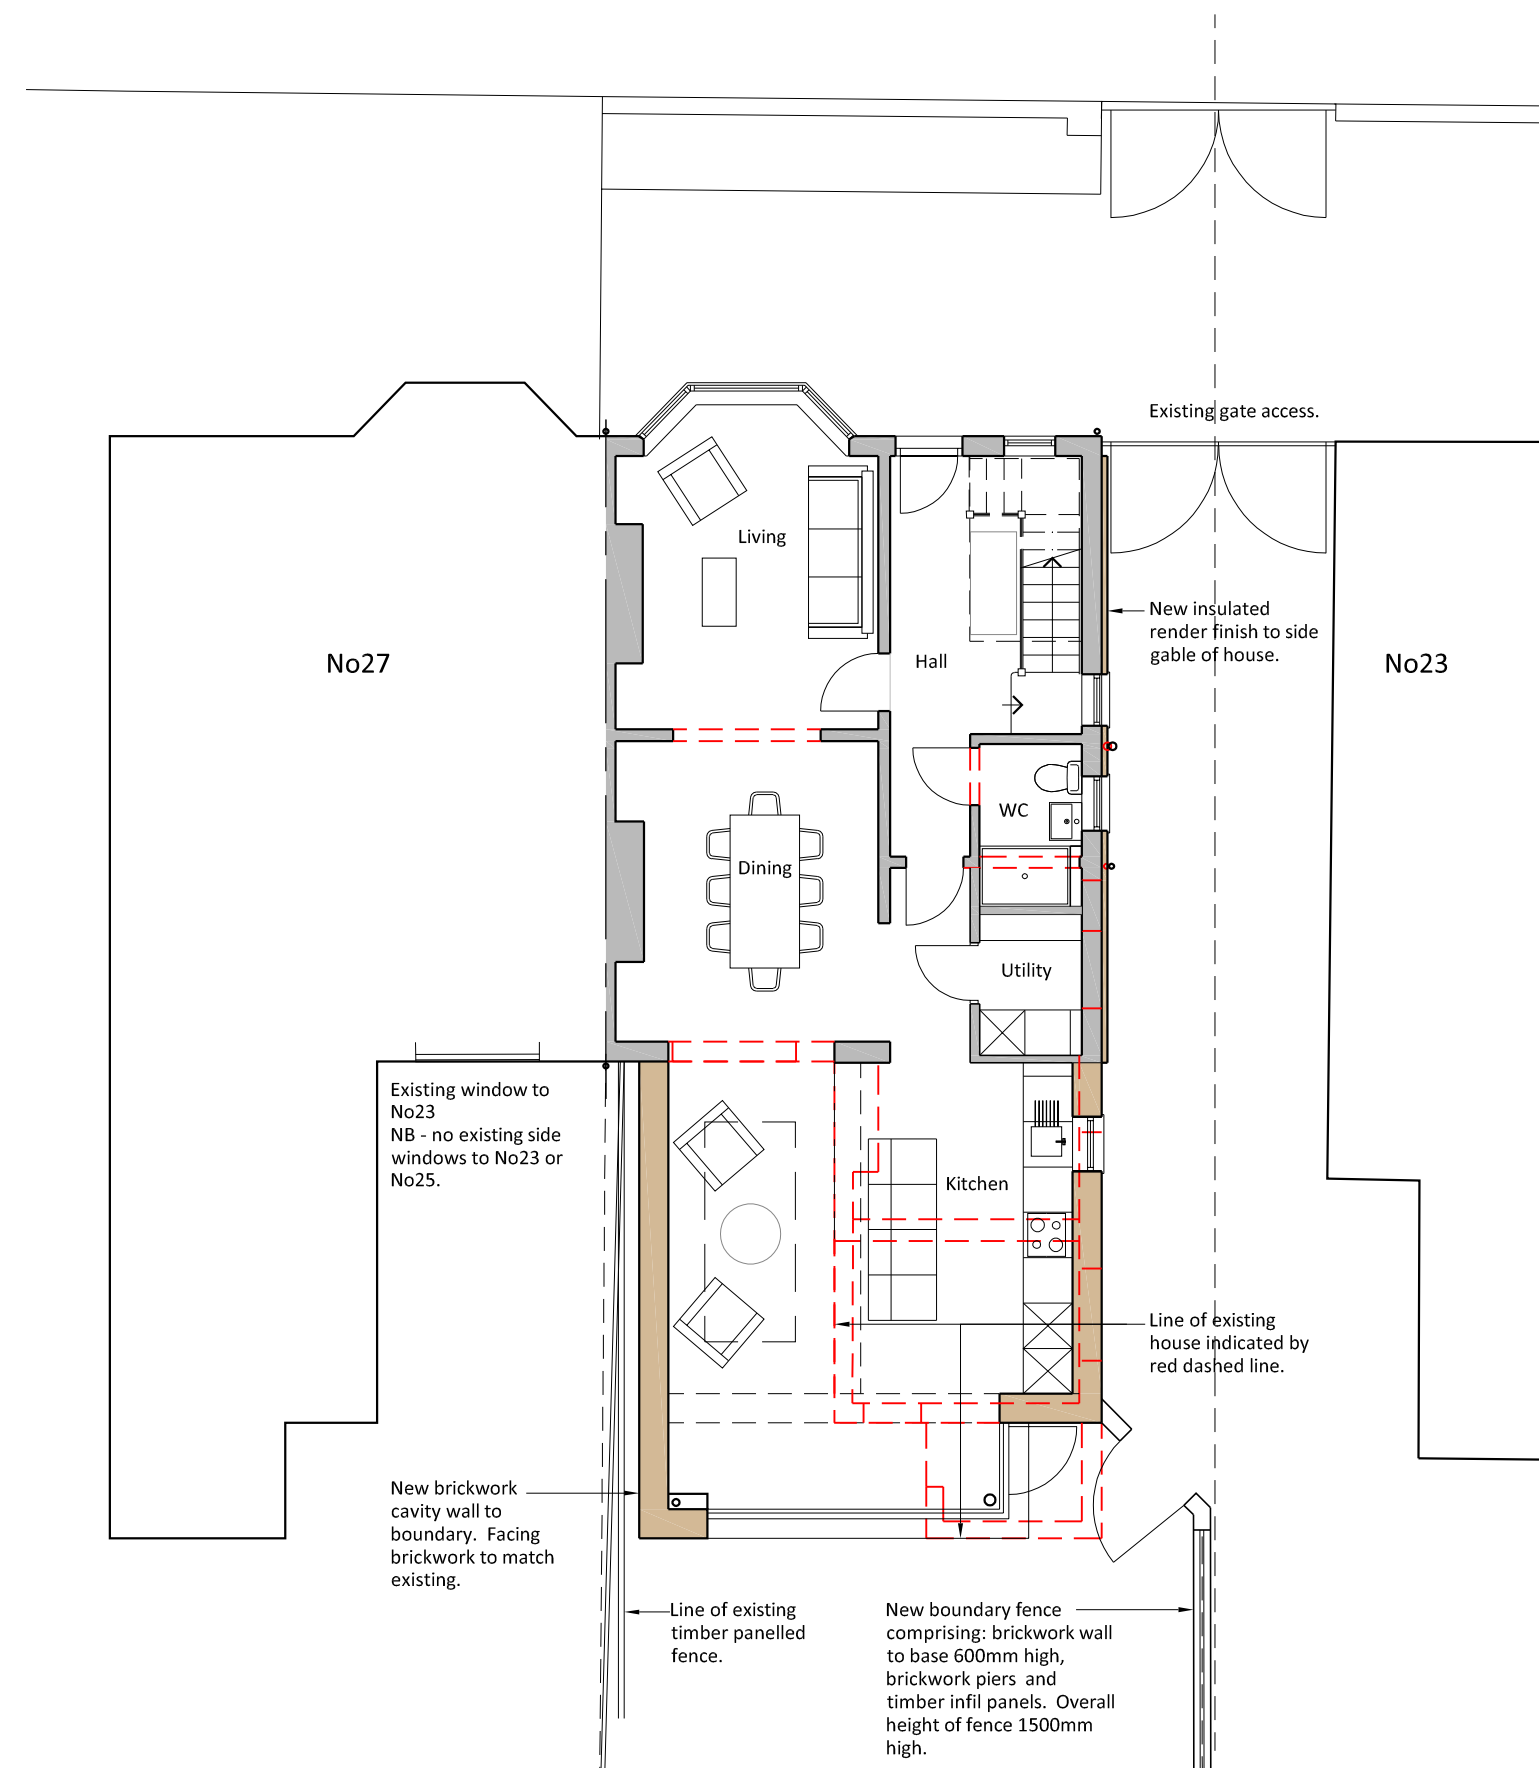


Proposed Ground Floor Plan
1:100

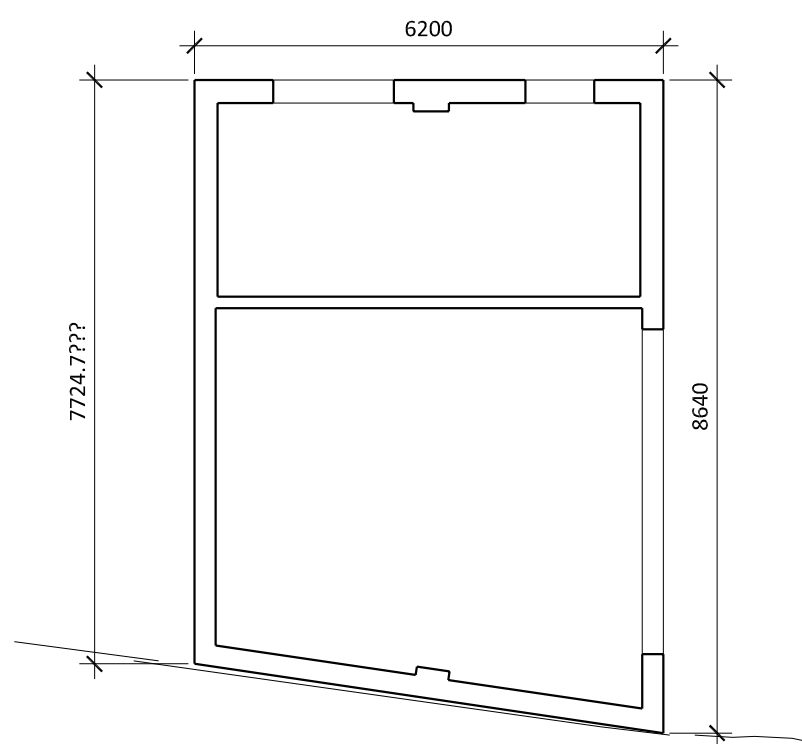


Garage - Existing Plan
1:100

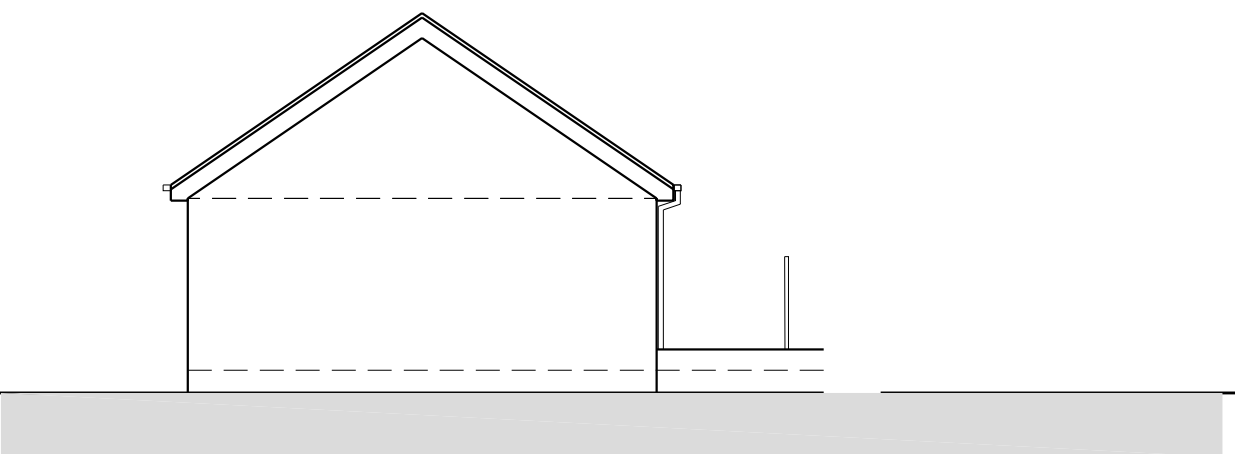


Garage - Existing Elevations 1:100

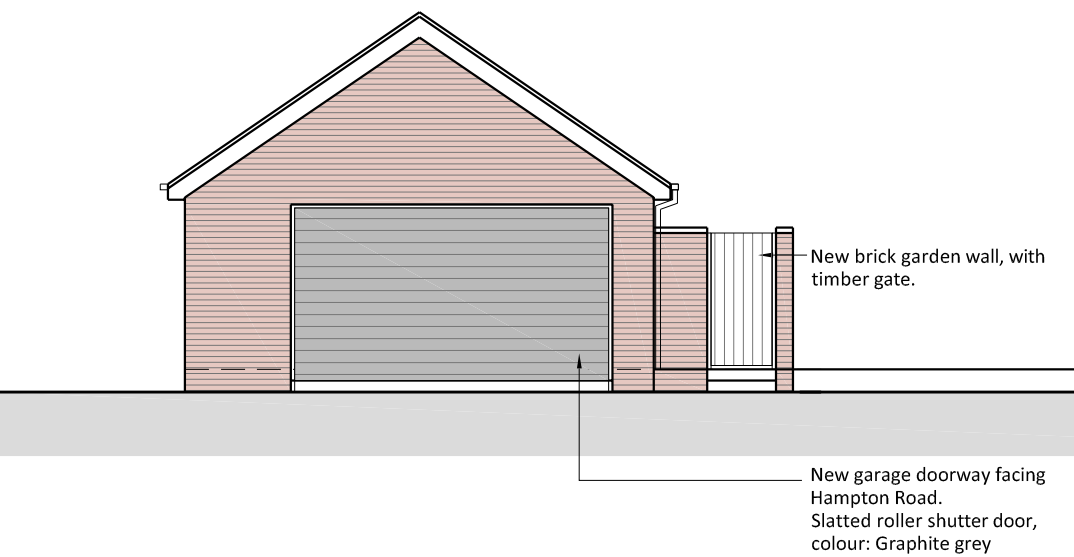


Garage - Proposed Elevation to Hampton Road
1:100

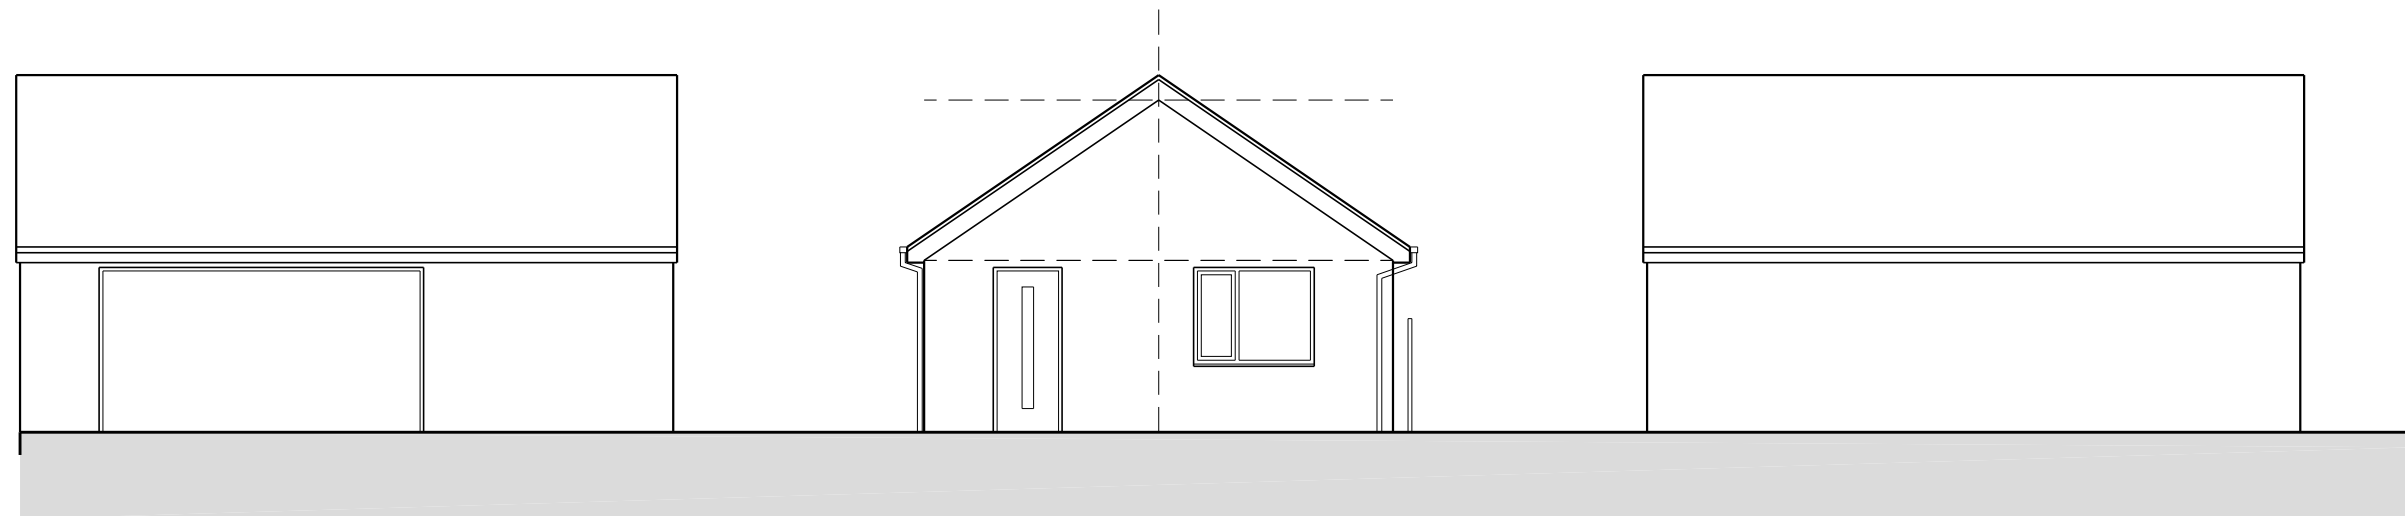


Garage - Proposed Elevation facing No23
1:100

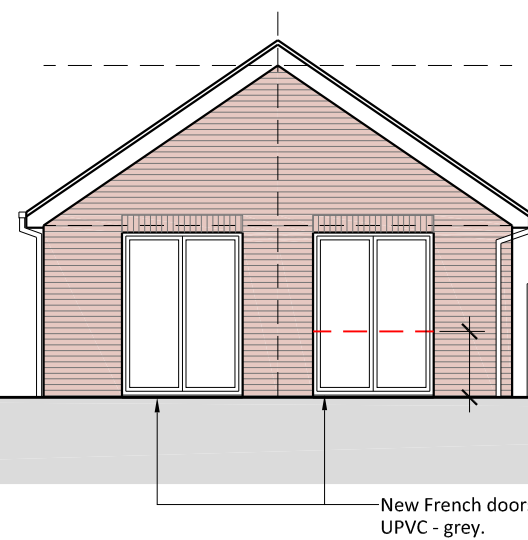


Garage - Proposed Elevation facing
north to garden
1:100

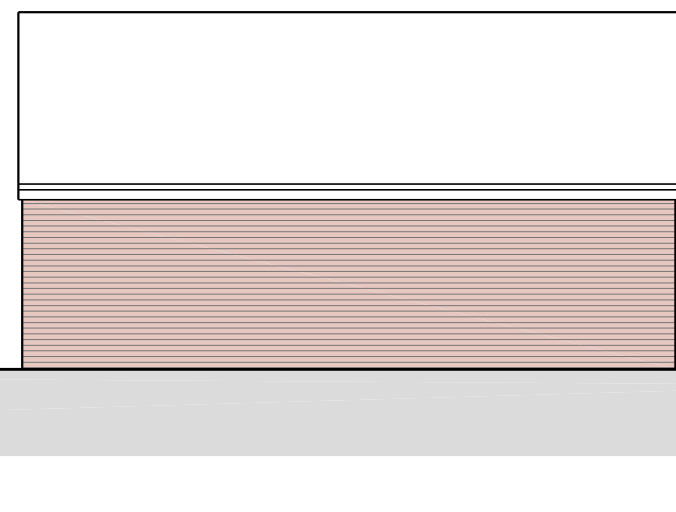

Garage Elevation - elevation
facing No27
1:100

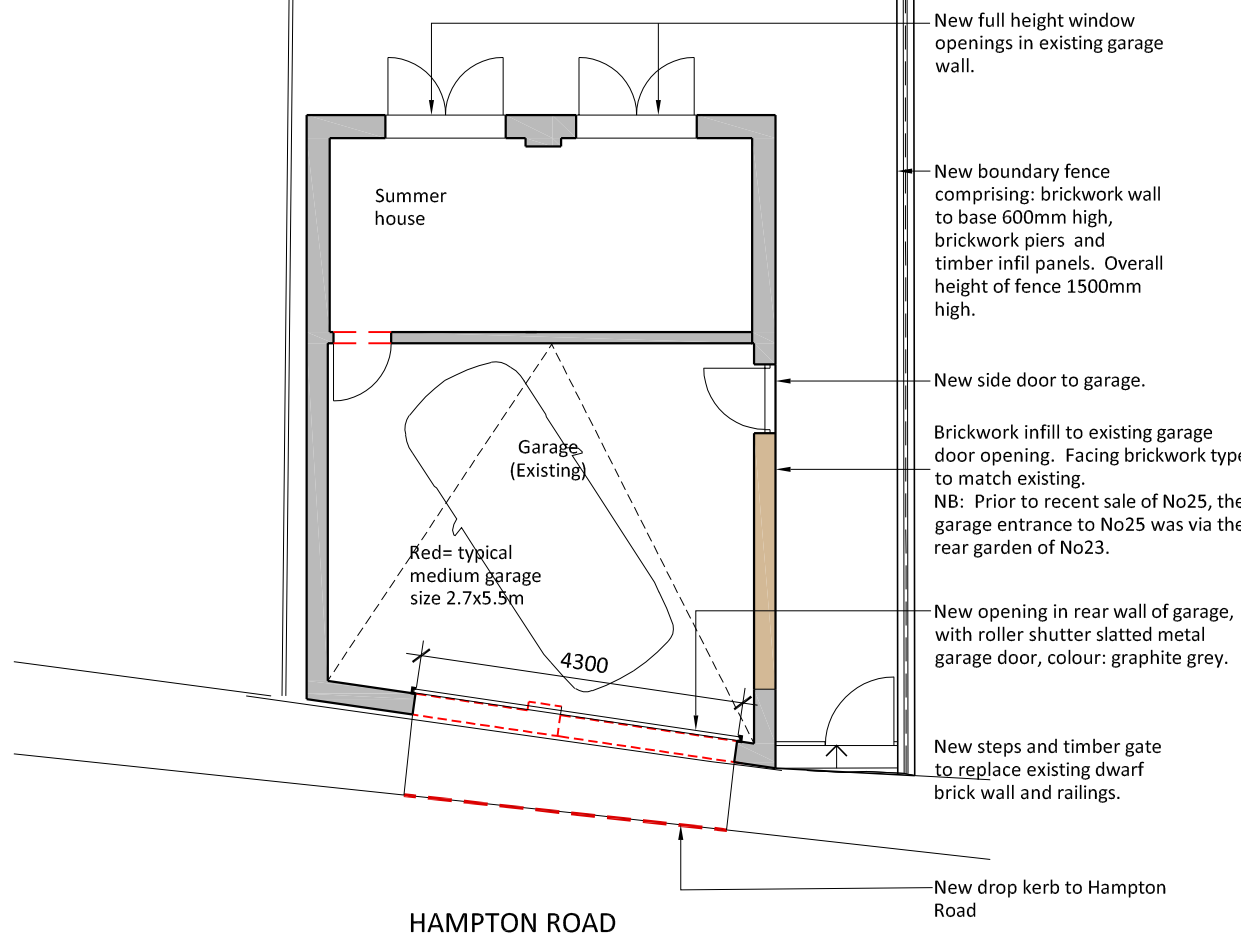

Garage Plan - Proposed Alterations to
Existing Garage
1:100

 

0 1 2 3 5
SCALE M

P1 28.11.2022 PLANNING APPLICATION
GB

rev date/ints description

project

EXTENSIONS & ALTERATIONS

location

25 DARESBURY ROAD

client

MR B COX

drawing title

PROPOSED ALTERATIONS TO EXISTING
GARAGE

dwg purpose

PLANNING

scale 1:100

drawn GB

@ sheet size A1

date Nov 2022

21002-003

drawing number

P1

revision