


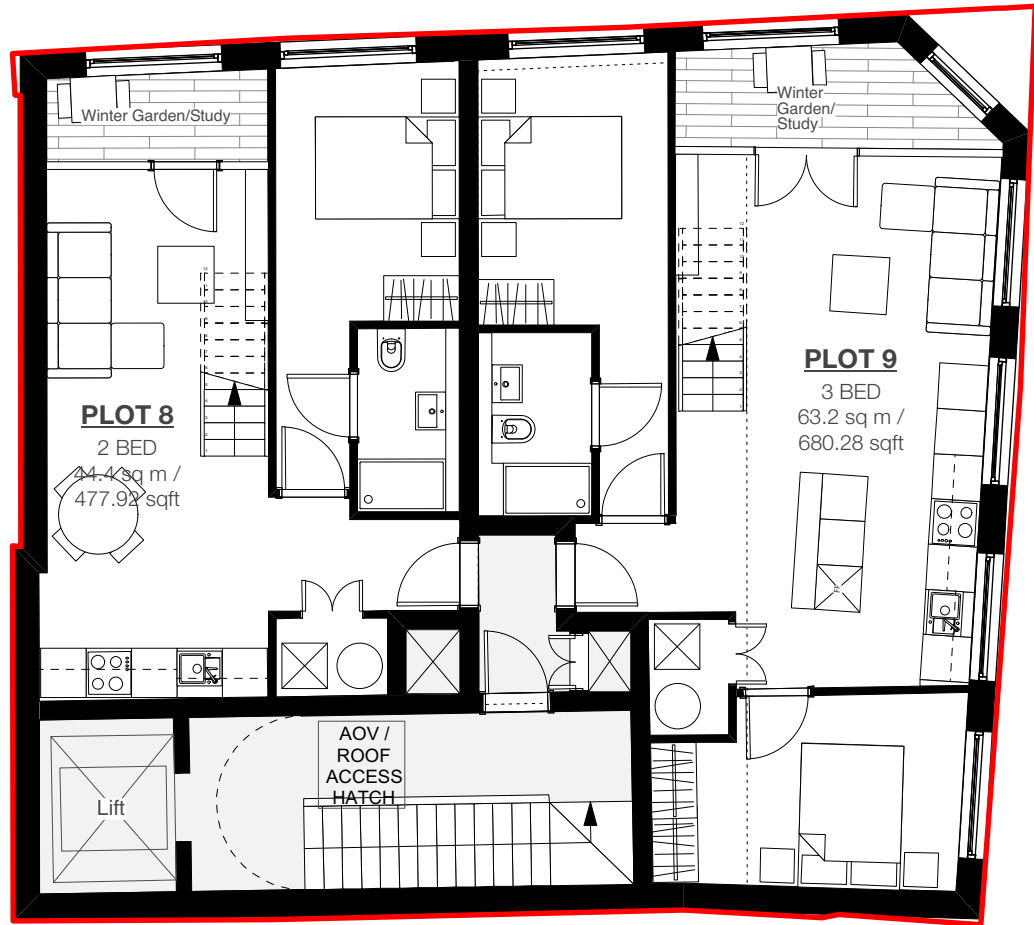

FOURTH FLOOR PLAN
1:100@A3



FOURTH FLOOR MEZZANINE PLAN
1:100@A3

4TH FLOOR PLANS

1:100@A3



© Copyright Ollier Smurthwaite Architects

PLANNING

REVISION	DATE	DESCRIPTION
C	25/07/25	MEZZANINE PLAN BELOW FADED
B	22/07/25	AMENDMENTS FOLLOWING FIRE COMMENTS, VENTED LOBBIES TO ALL APARTMENTS
A	15/07/25	GENERAL AMENDMENTS

CLIENT: TORSION HOMES	
PROJECT: PROPOSED RESIDENTIAL DEVELOPMENT	
ADDRESS: LITTLE PETER STREET, MANCHESTER	
DRAWING TITLE: 4TH FLOOR PLANS	
SCALE: 1:100@A3	DATE: JUNE 2025
DRAWING NO: A886_P_115C	

OLLIER SMURTHWAITE ARCHITECTS

40 King Street, Manchester, M2 6BA

T 0161 883 0838

F 0161 883 0839

E mail@olliersmurthwaite.com