



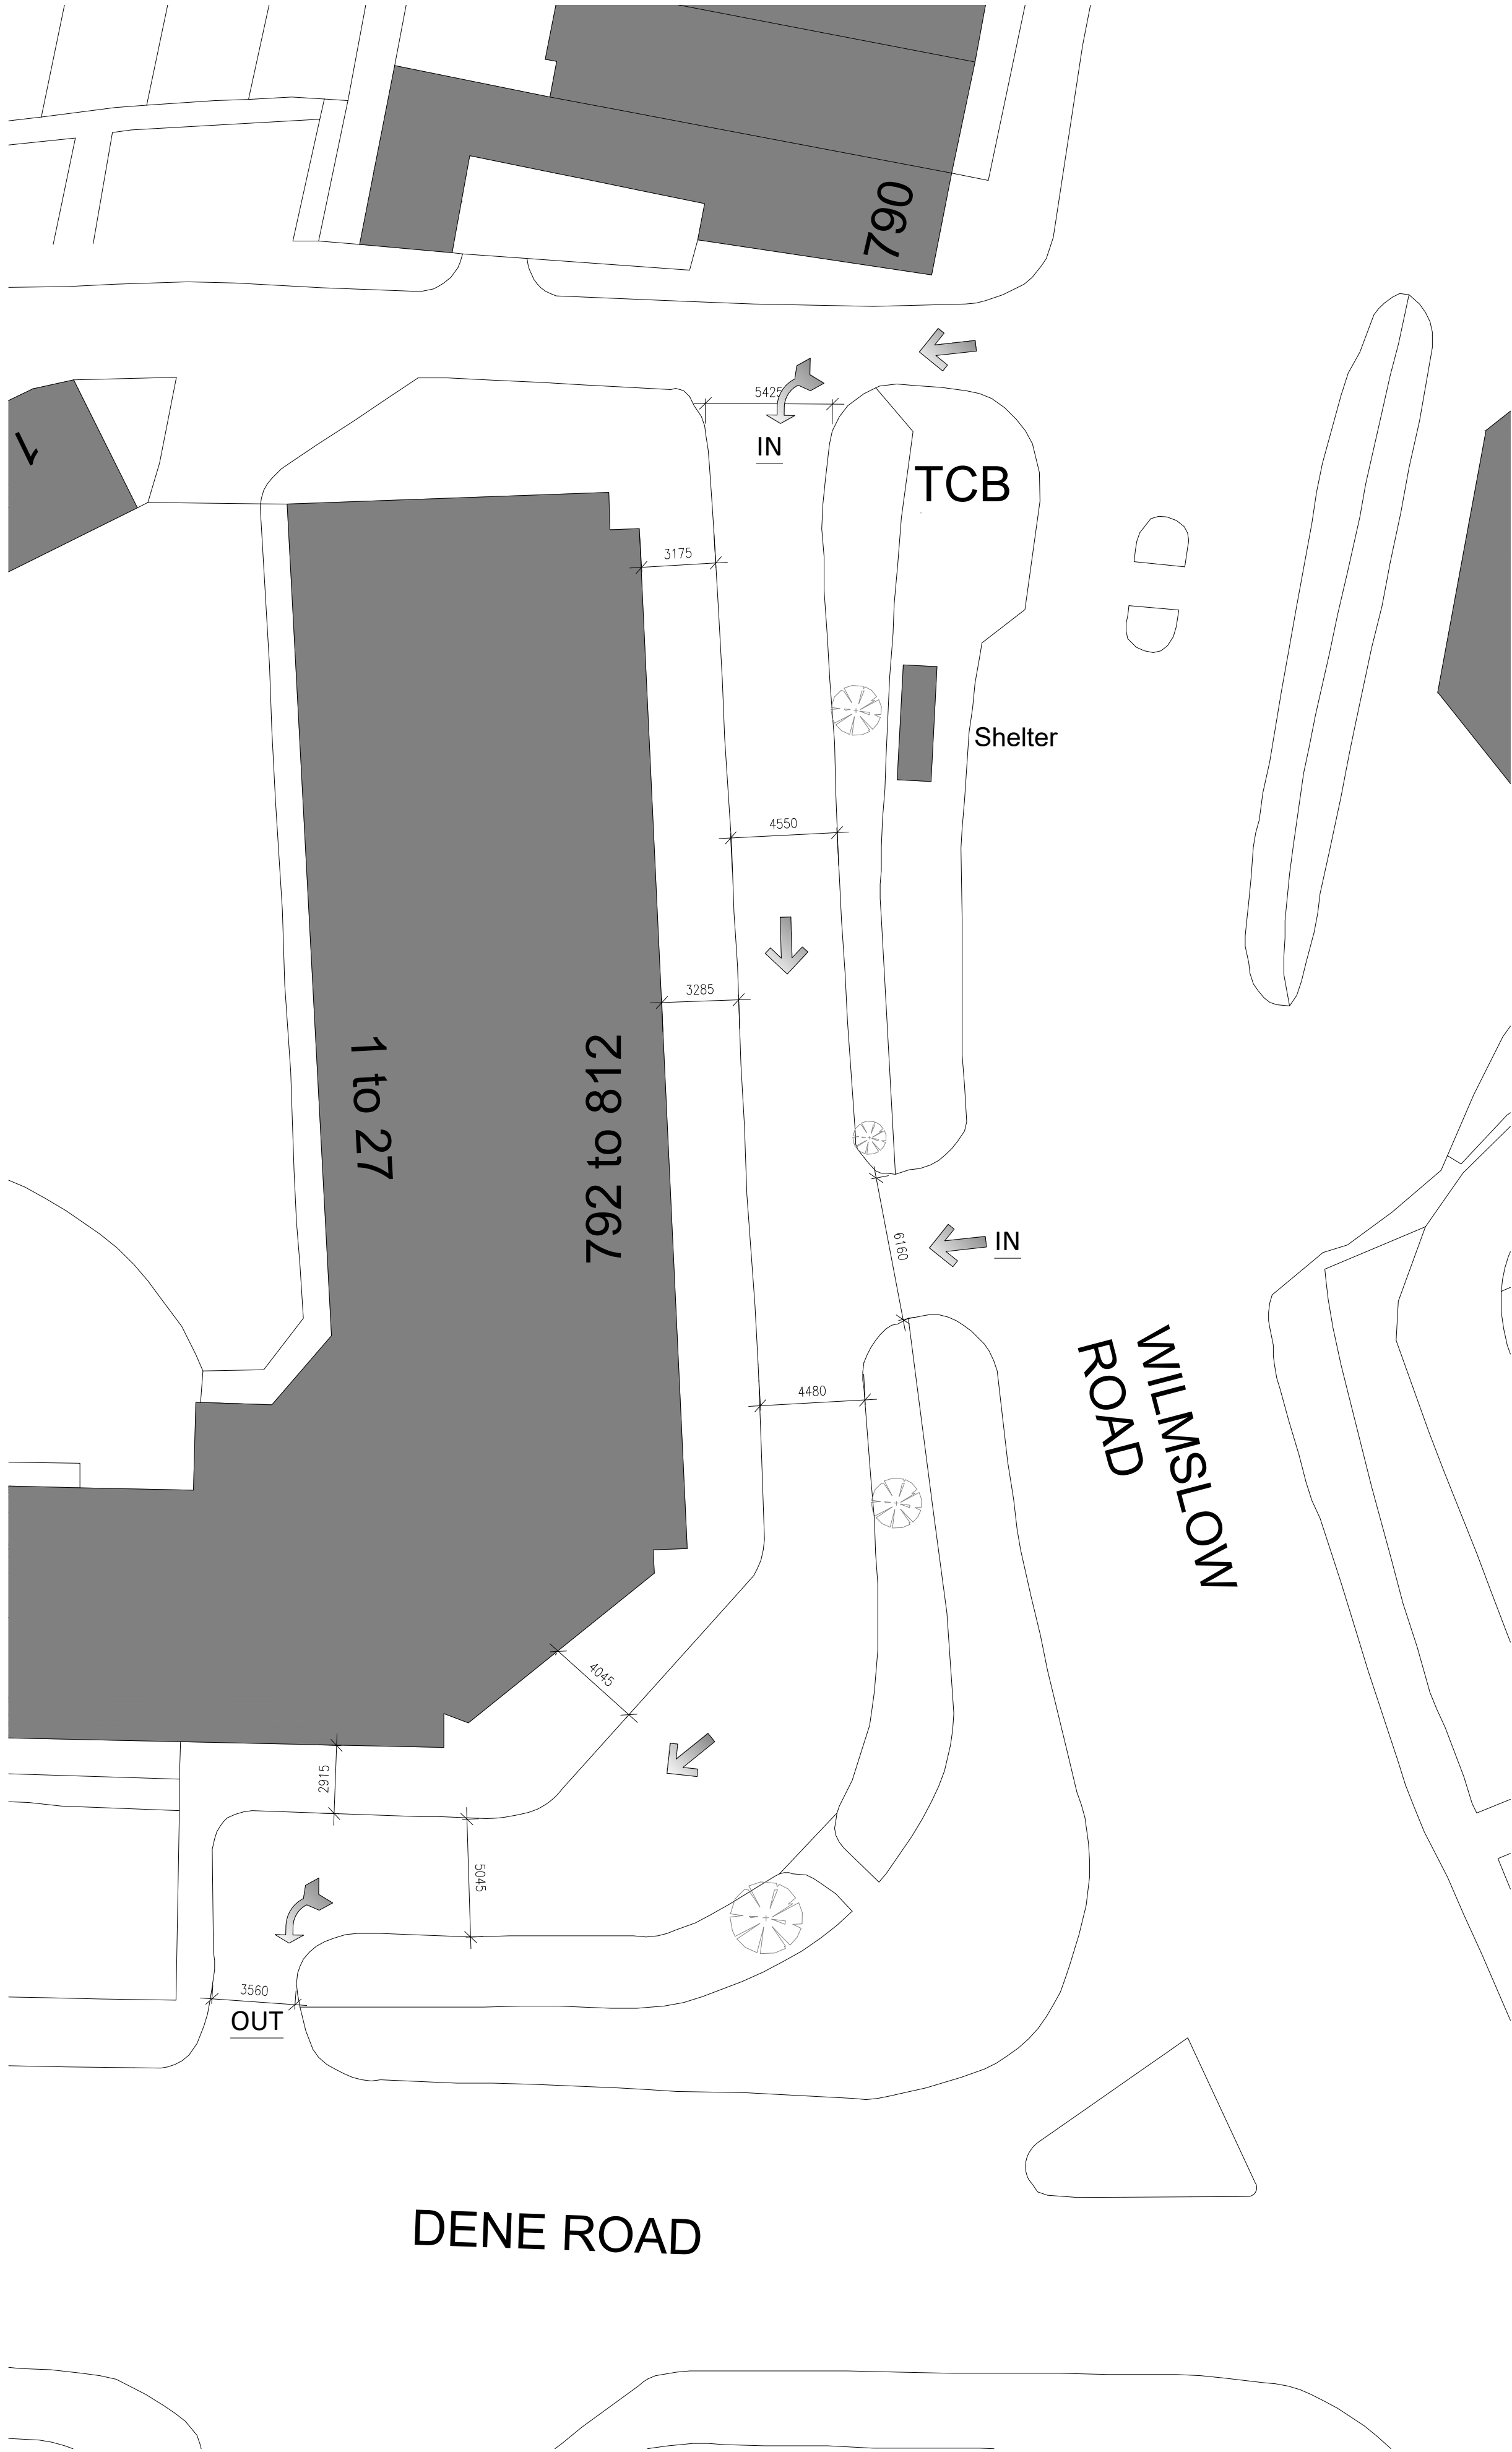

01 SITE PLAN - EXISTING
105 SCALE - 1:200 @ A1 PLAN

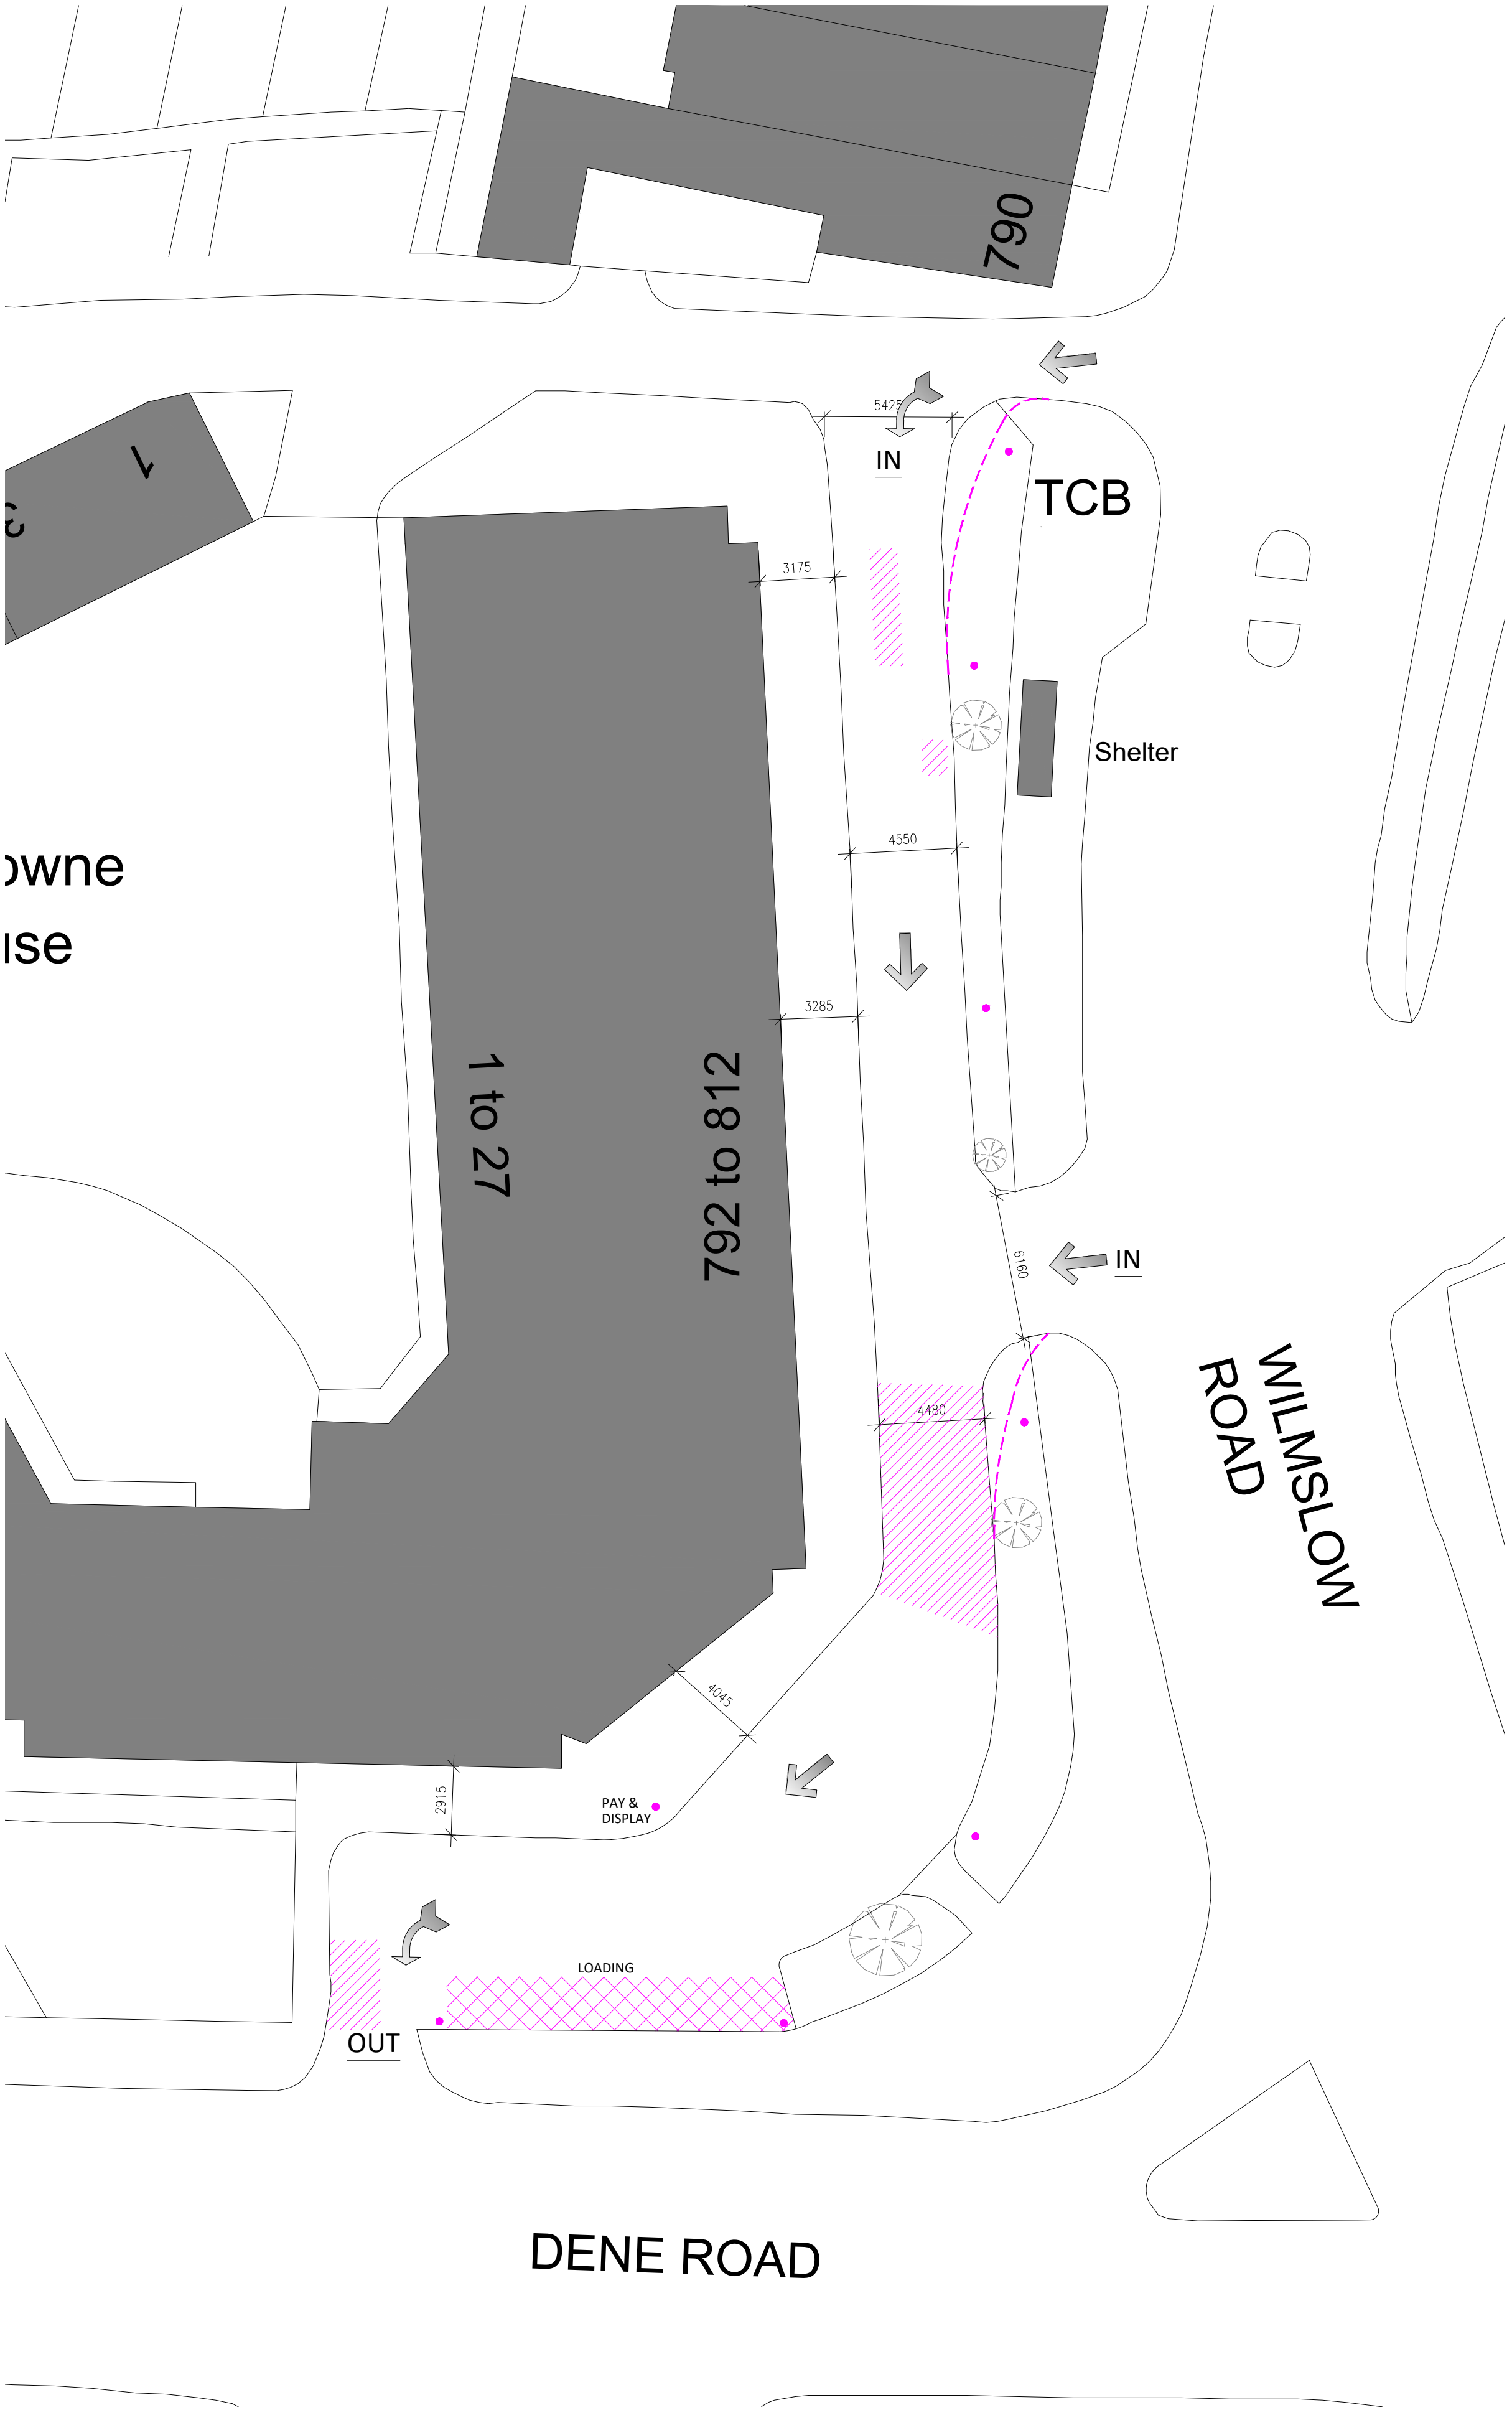

02 SITE PLAN - PROPOSED
105 SCALE - 1:200 @ A1 PLAN

DO NOT SCALE FROM THIS DRAWING.
ALL DIMENSIONS TO BE CHECKED ON SITE.
(DRAWINGS MAYBE SCALED FOR LOCAL AUTHORITY & PLANNING PURPOSE ONLY)
COPYRIGHT PROTECTED.



FOR PLANNING
DO NOT USE FOR CONSTRUCTION

LINE DENOTES NEW KERB LINE



ROAD REPAIR AREAS



LOADING / PARKING BAY



PARKING SIGN POSTS

1.03	23/04/25	ISSUED FOR REVIEW	ARB	FWE
1.02	23/04/25	Updated to suit client comments	ARB	FWE
1.02	23/04/25	ISSUED FOR REVIEW	ARB	FWE
1.01	30/04/24	Updated to suit client comments	ARB	FWE
1.01	30/04/24	ISSUED FOR REVIEW	ARB	FWE
1.00	13/02/24	Issued for client comment.	ARB	FWE
REV	DATE	DESCRIPTION	DRAWN	CHECKED

CLIENT				
WREN PROPERTIES LIMITED				
PROJECT				
LANDSDOWNE HOUSE WILMSLOW ROAD, DIDSBURY M20 6UJ				
DRAWING REFERENCE				
EXISTING AND PROPOSED SITE PLAN				
JOB REFERENCE	DRAWING SCALE	DATE	DRAWN	CHECKED
24 - 202	1:200@A1	13/02/24	FWE	ARB
DRAWING REFERENCE			STAGE	REV
105			01	03