




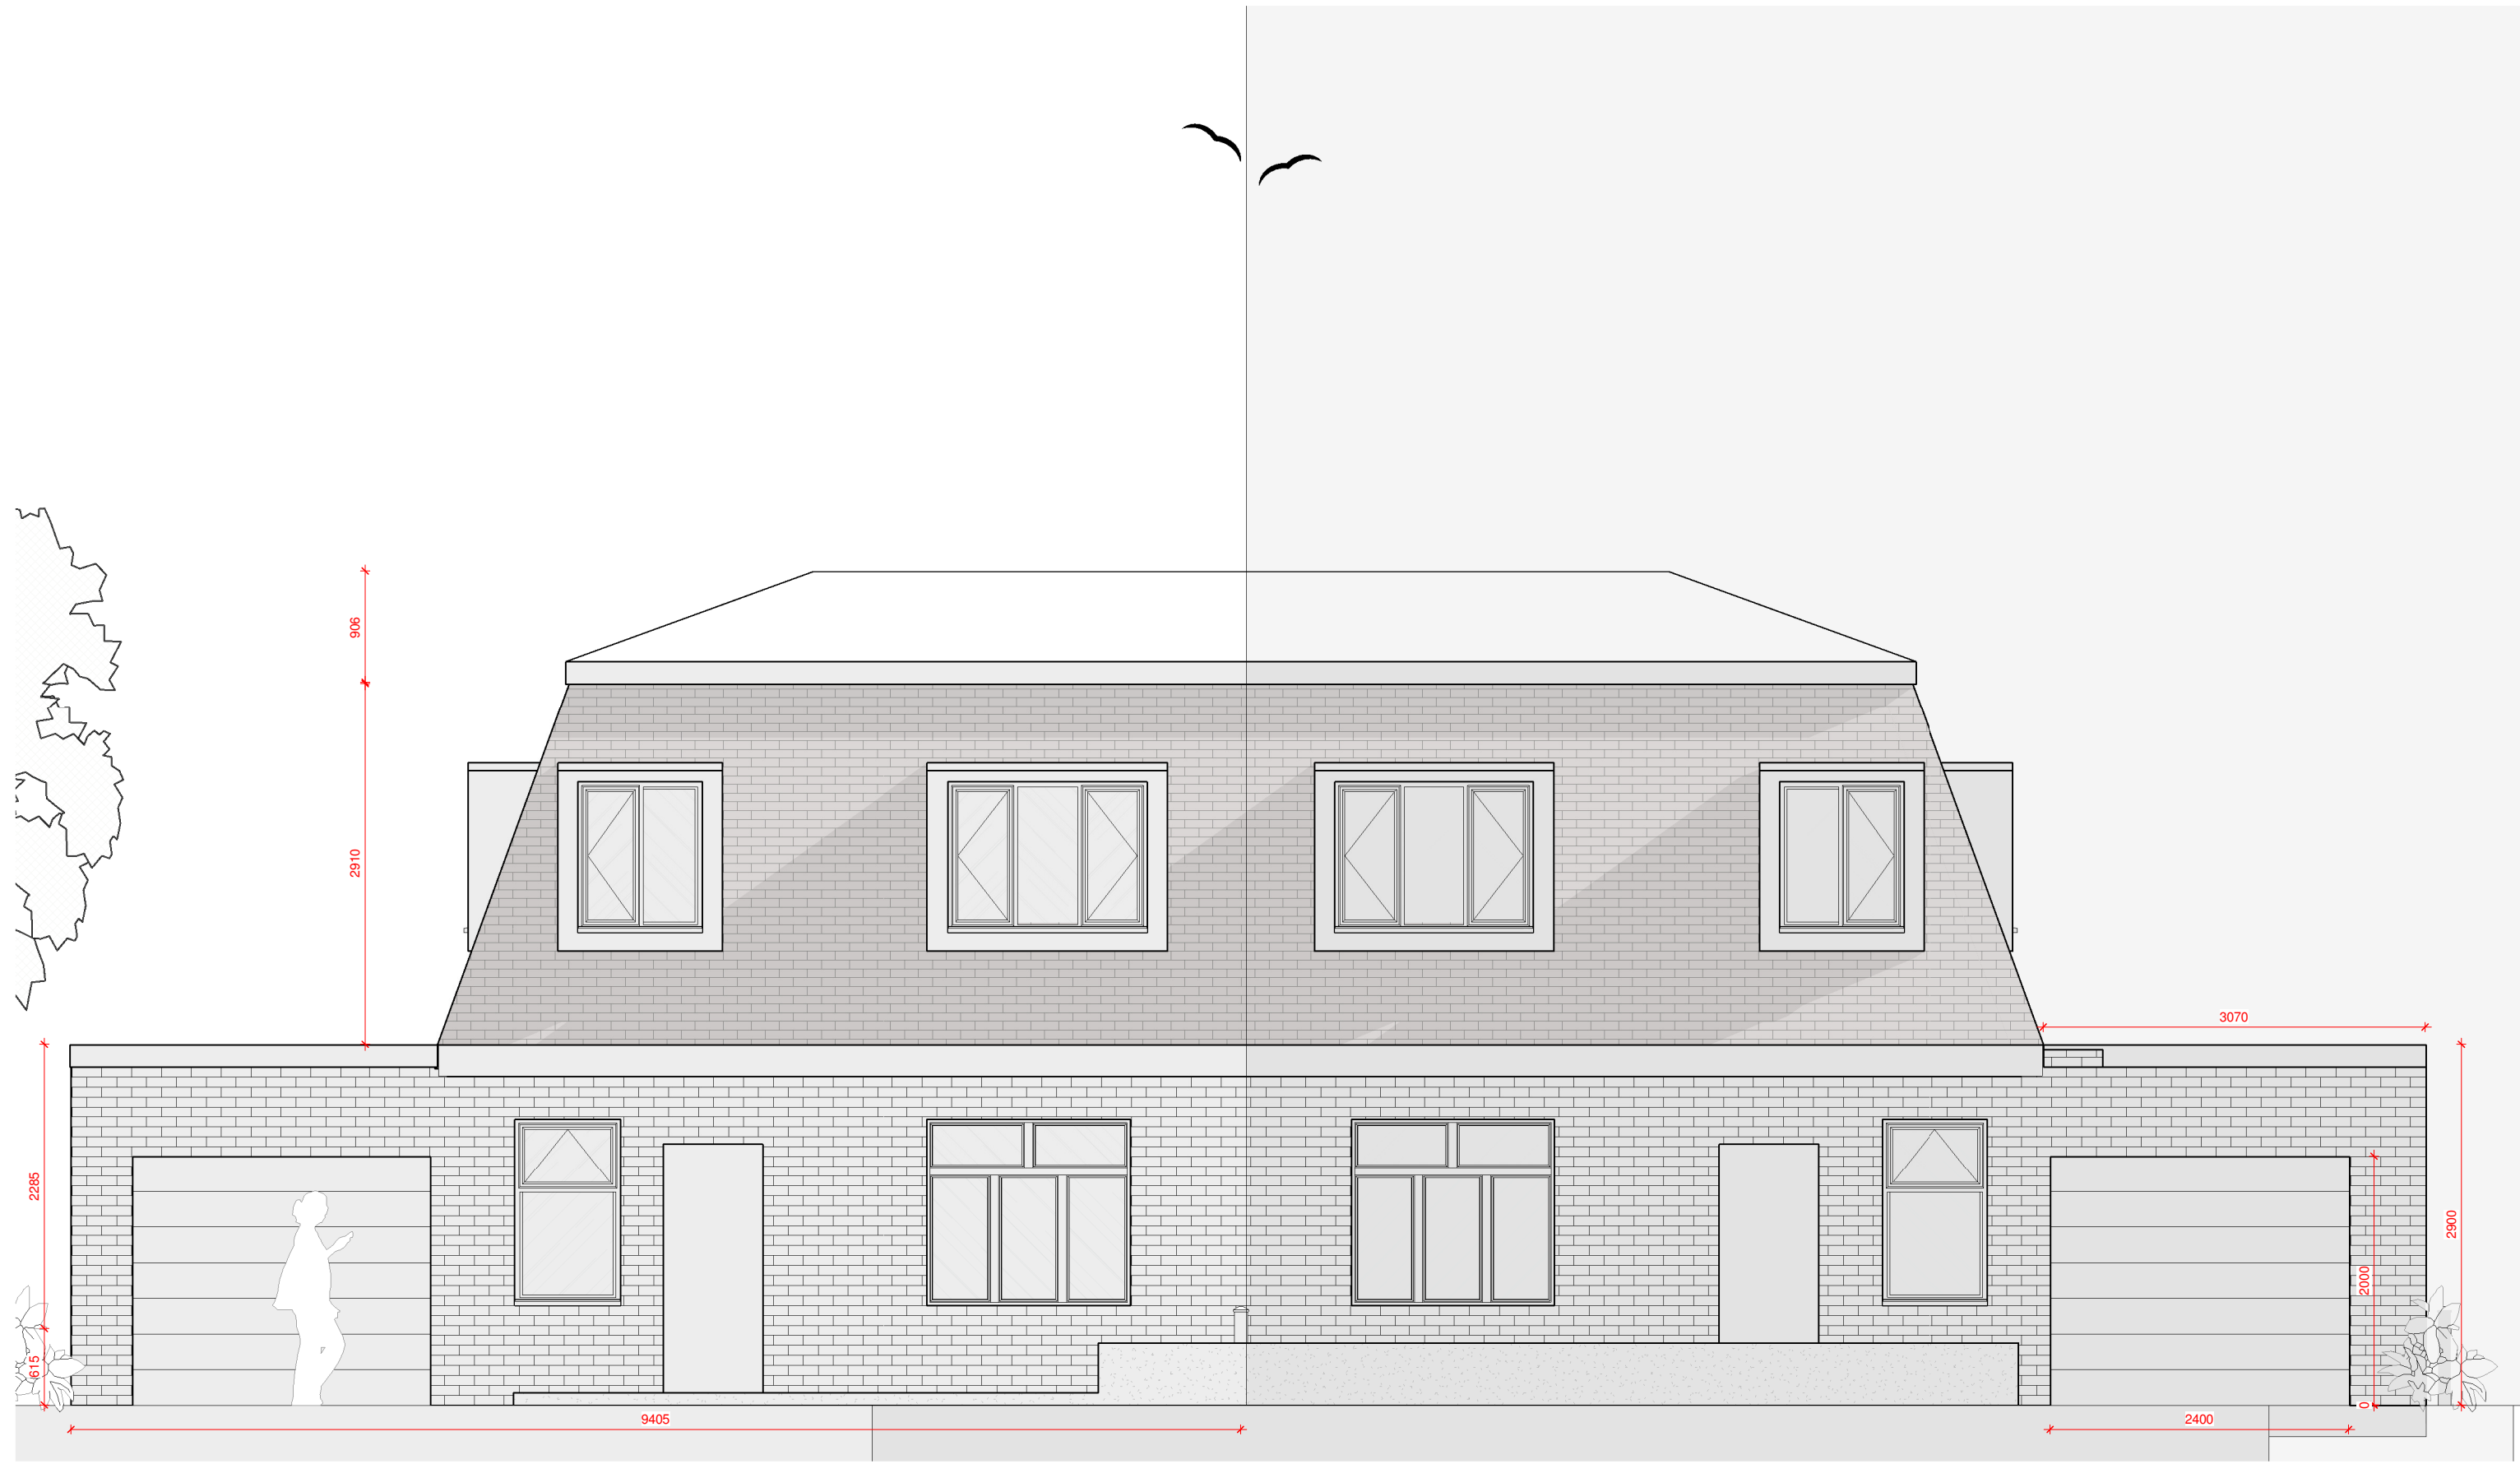


1 Front Elevation
1 : 50

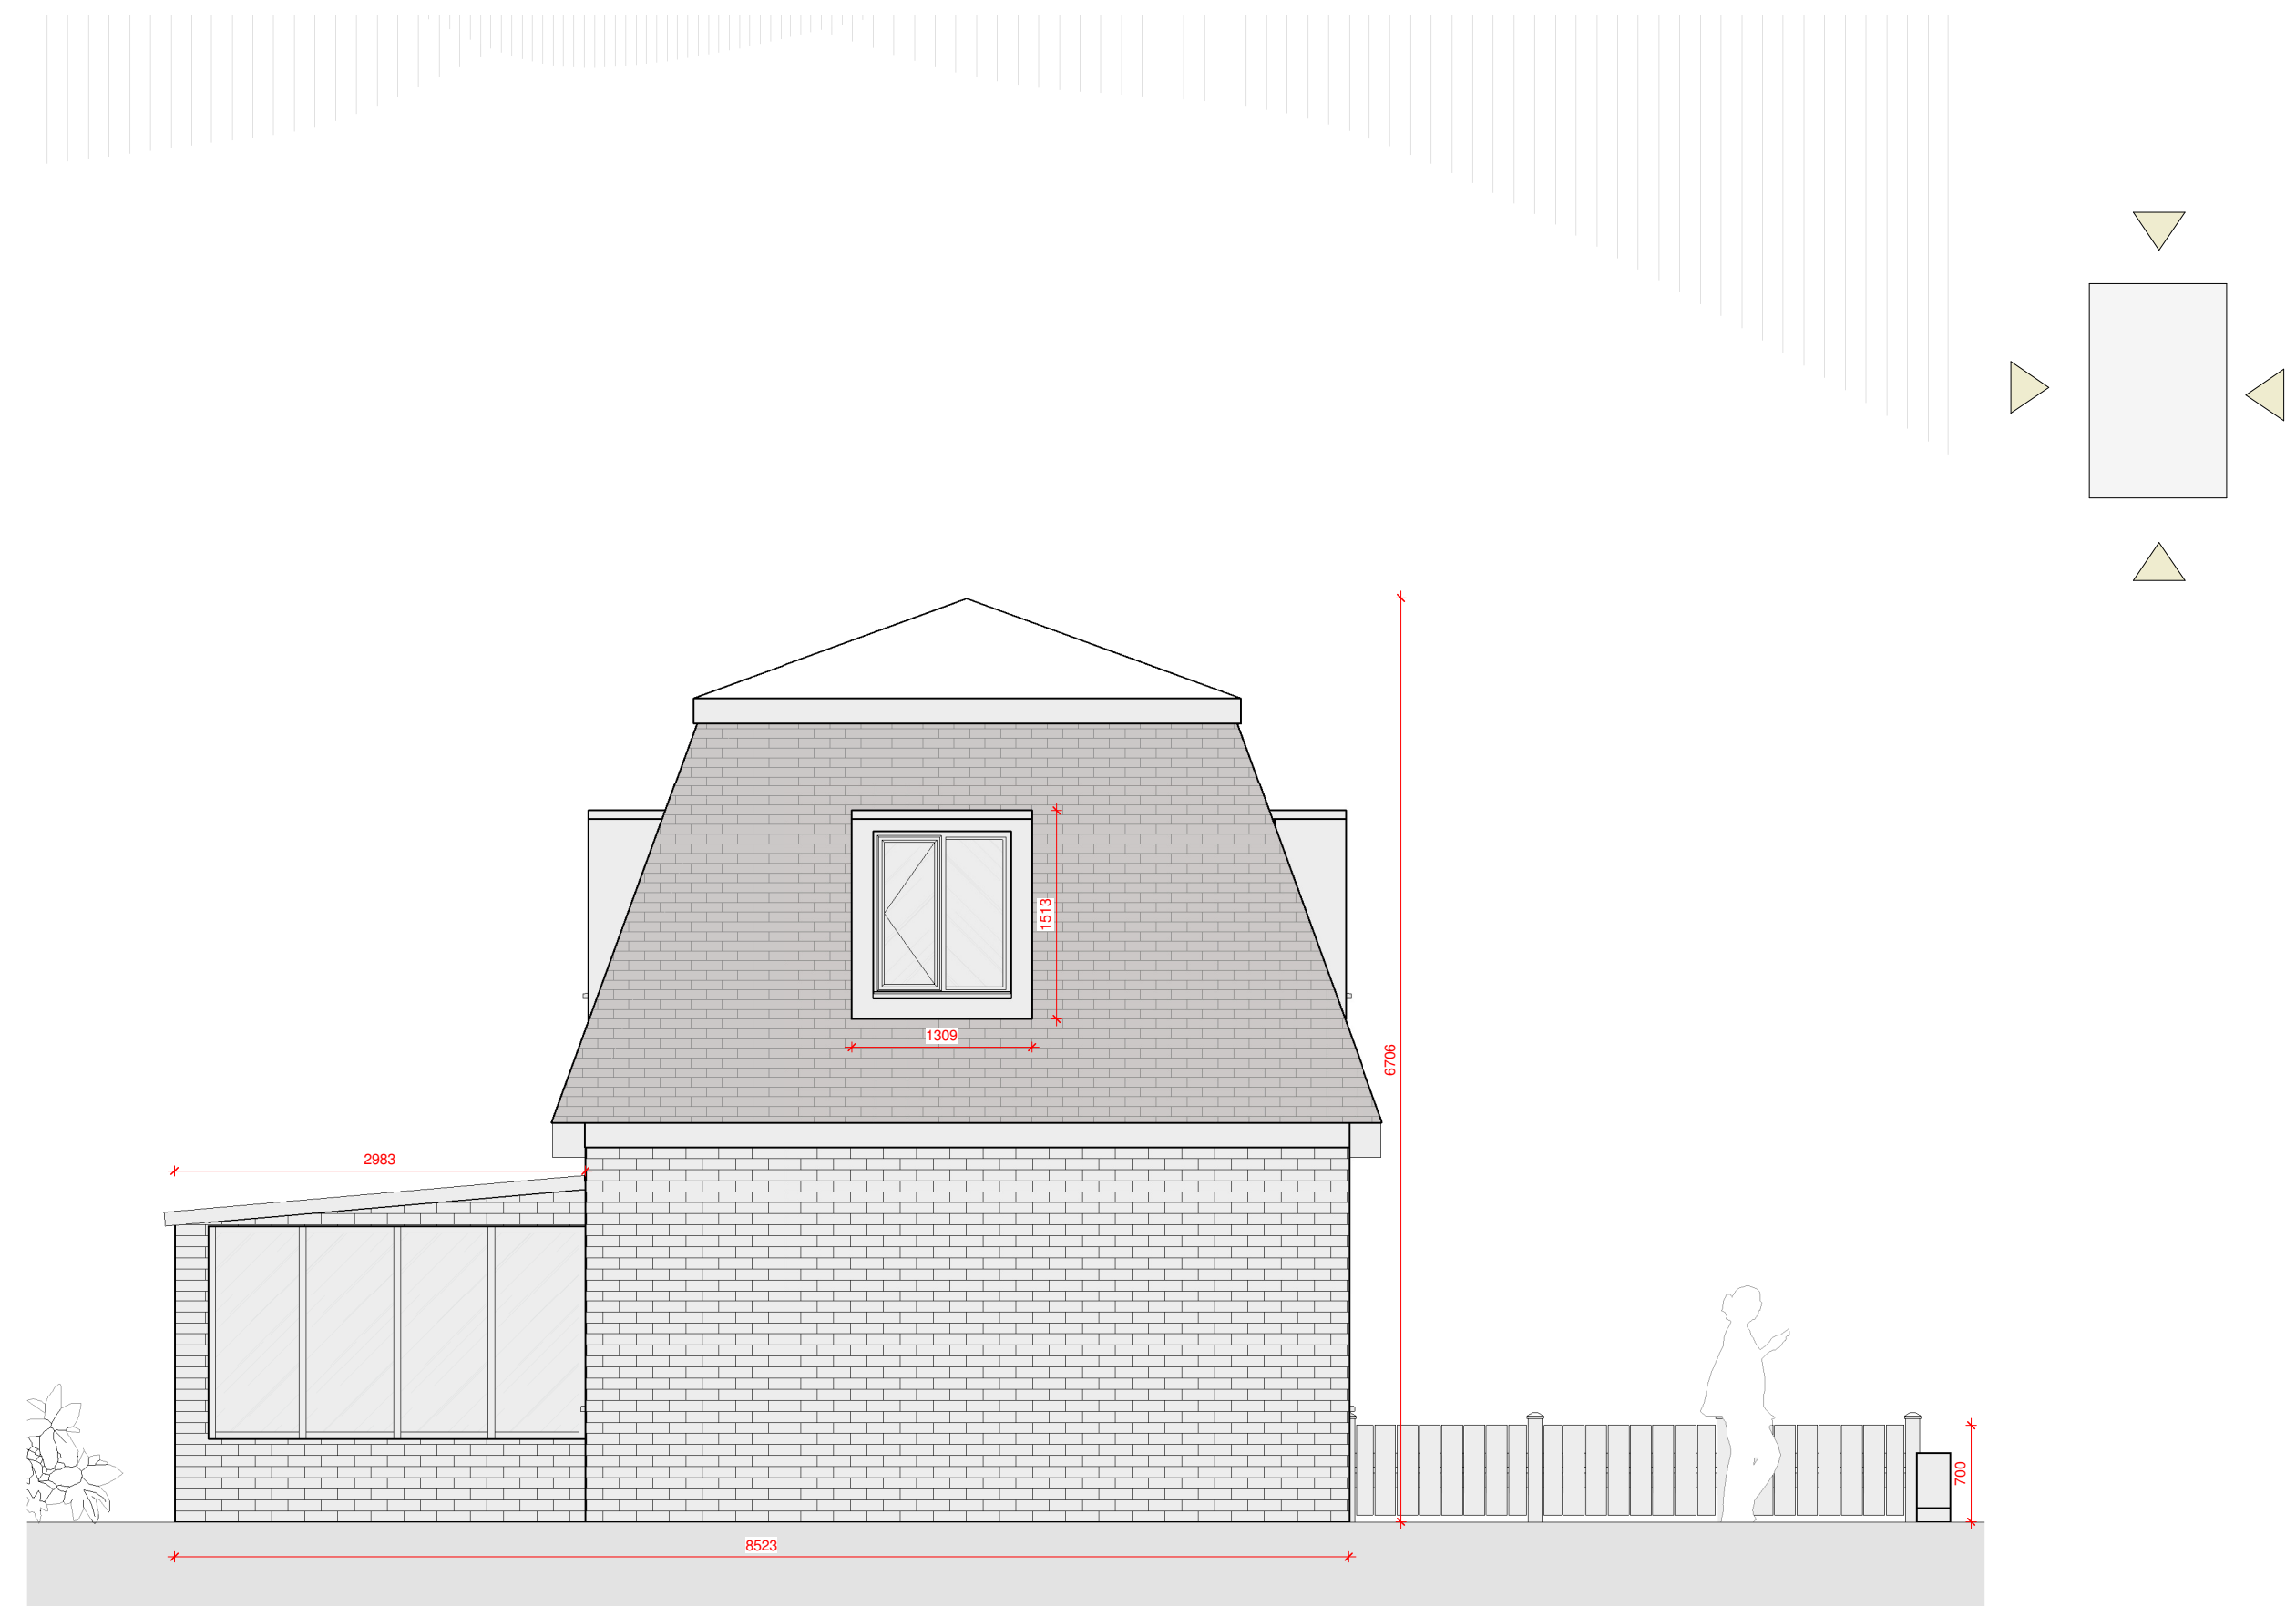

2 East Elevation1
1 : 50

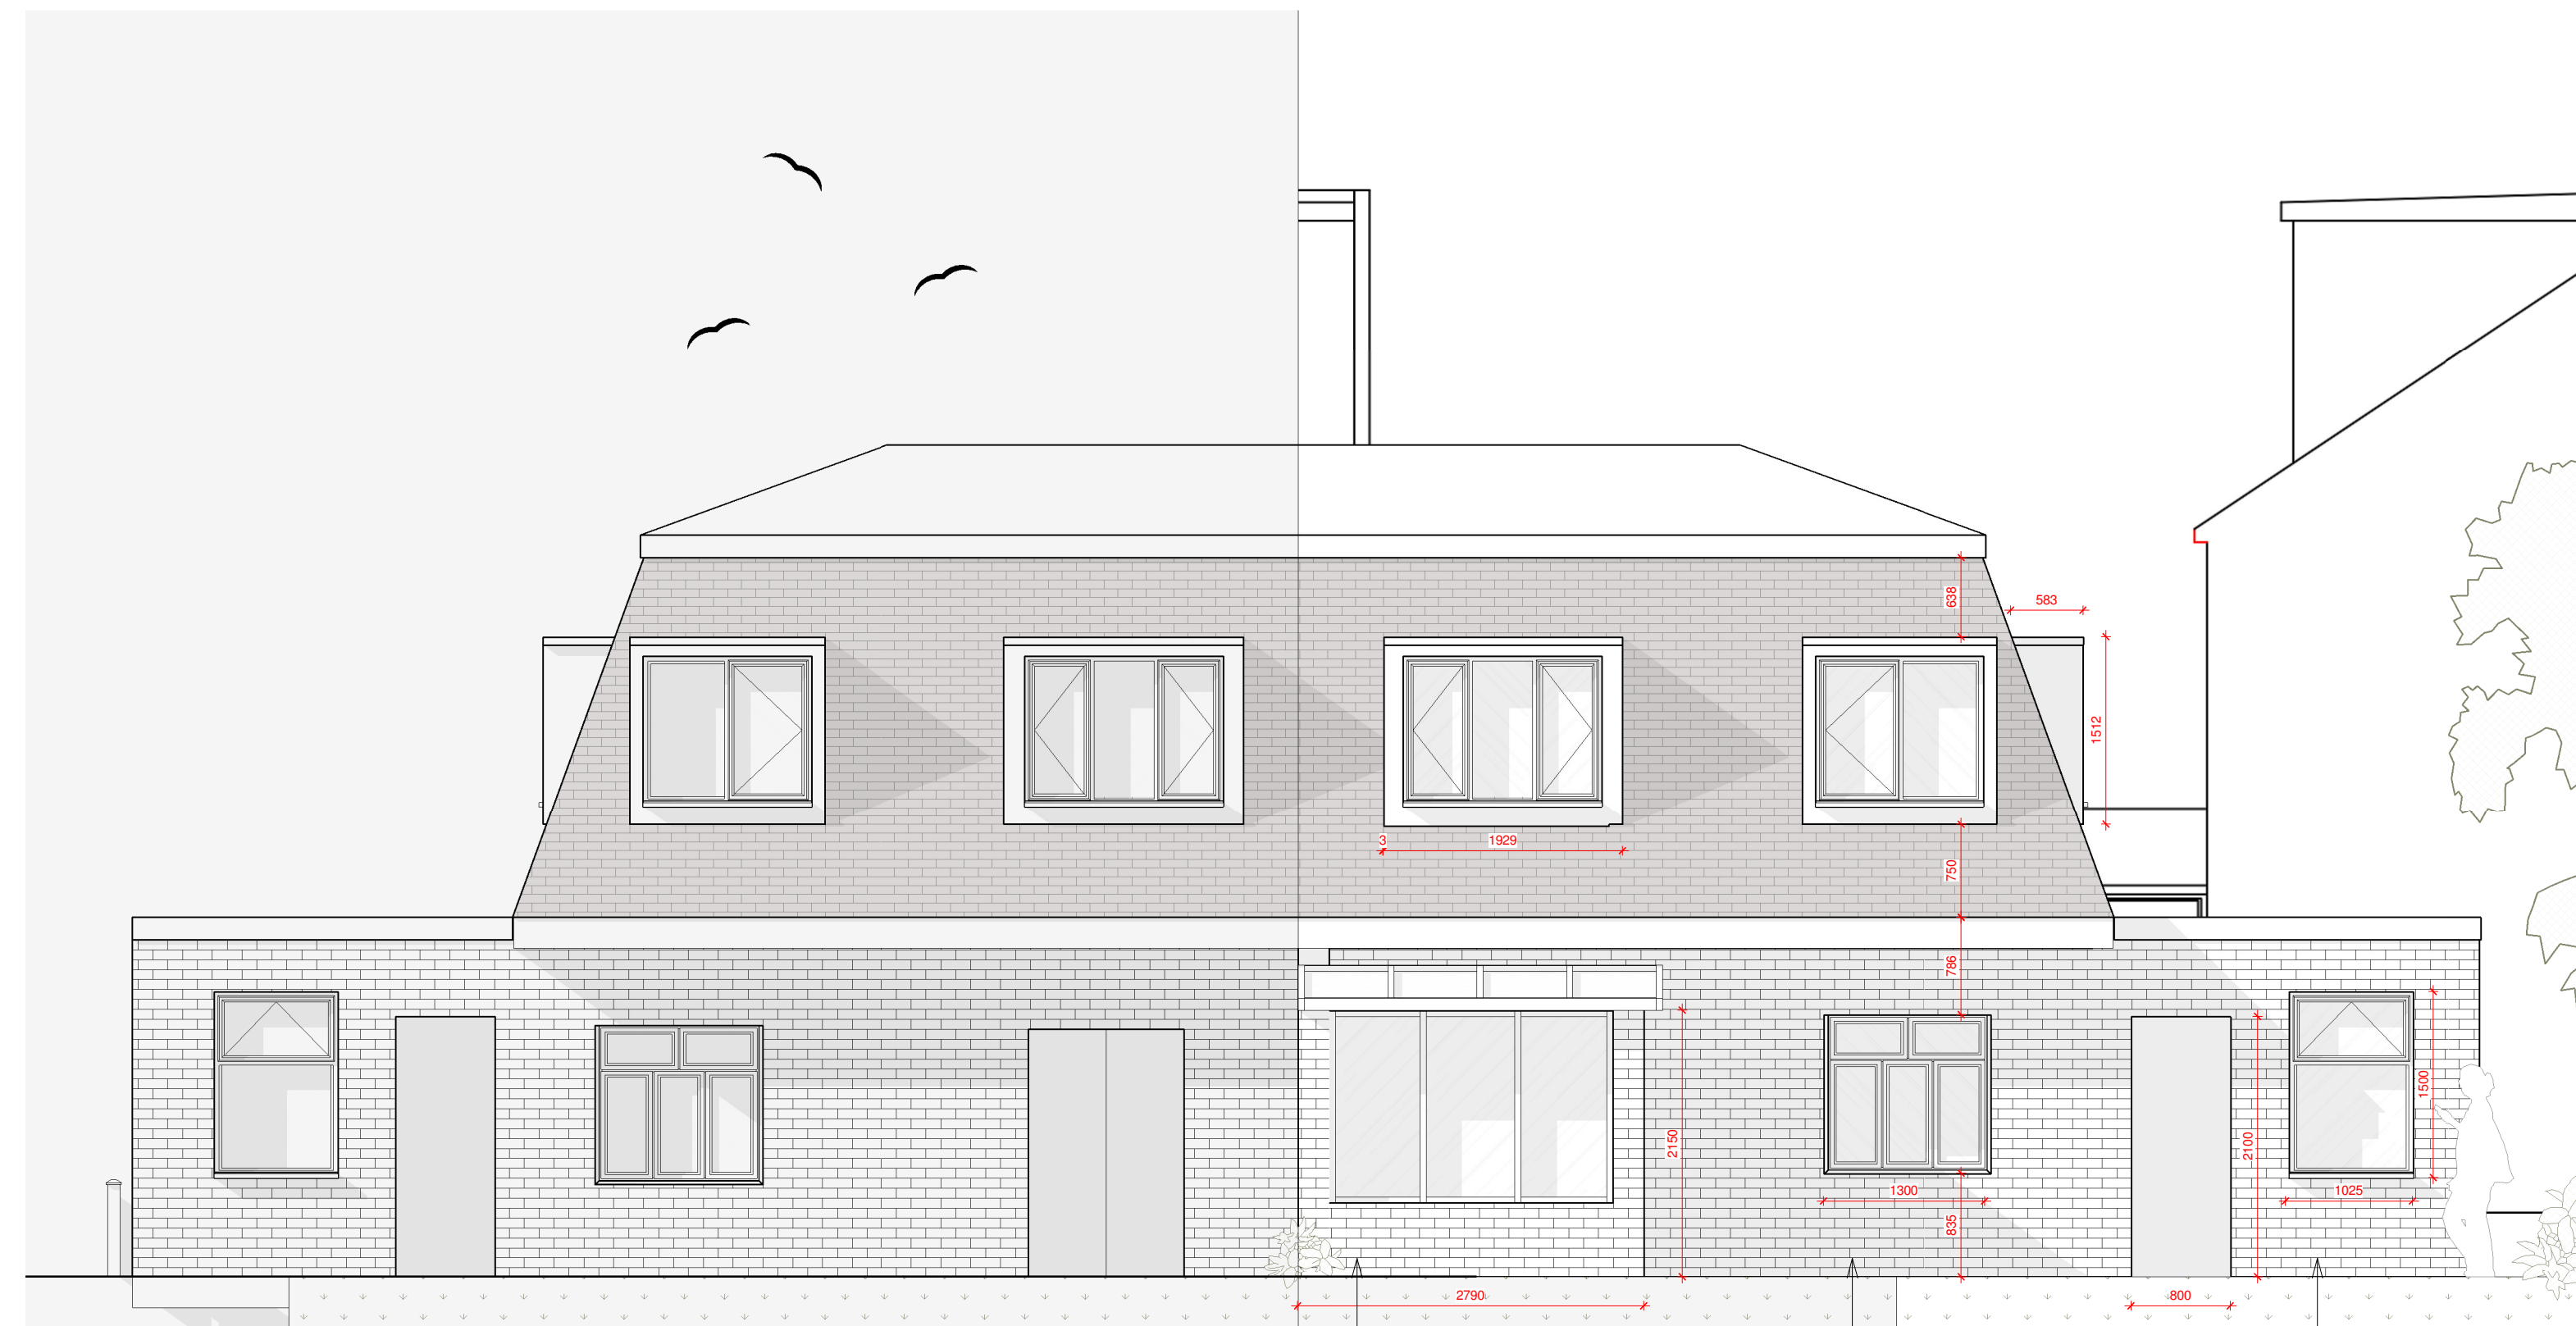


3 South Elevation
1 : 50

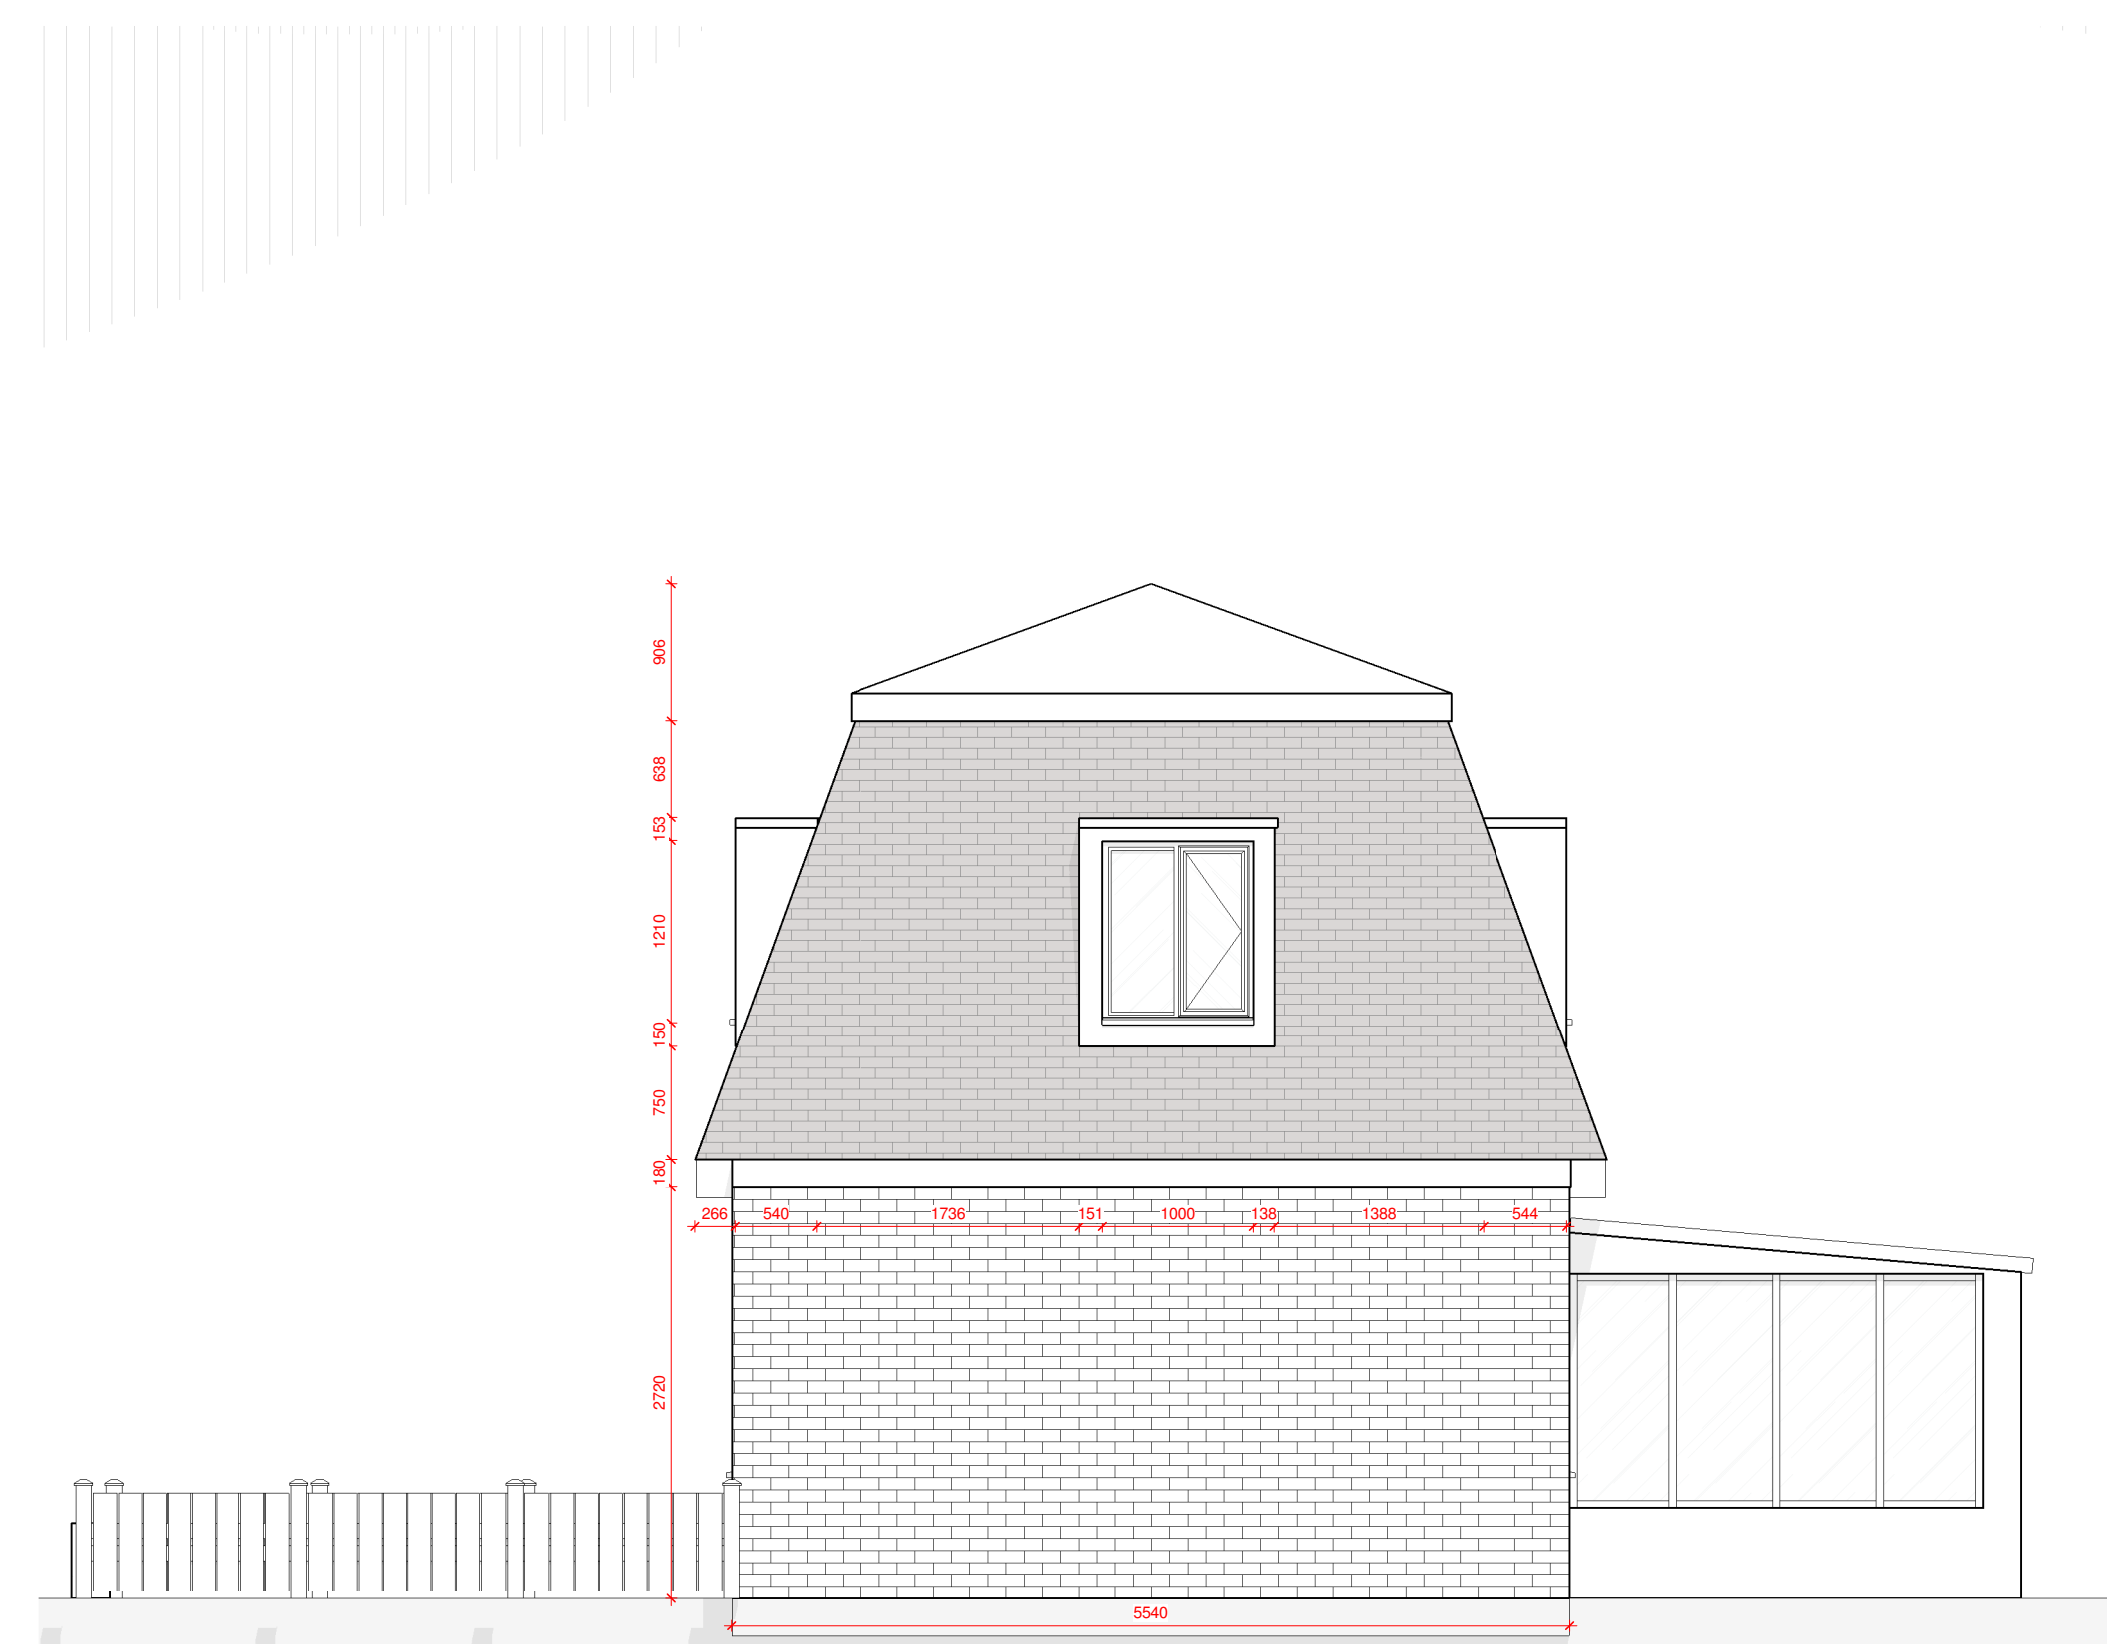

4 West Elevation
1 : 50

SCALE 1 : 50
0 1m 2m 3m

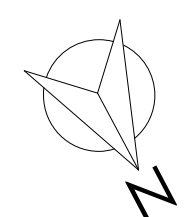

A Planning/ 1st Issue 10/10/25
Rev Description By Date

MOUSE
Architects

111 Ivygreen RD, Chorlton

PROJECT:
Existing Elevations

DRAWING TITLE:

DRAWING STATUS: Planning

DRAWN: FA I CHECKED: MM

APPROVED: MM I DATE: 01/10/25

1:50 SCALE 111_3 DRAWING NUMBER A REV: (A1)