


All Dimensions should be checked on site.
Any drawing errors should be brought to the attention of the architect.
COPYRIGHT D@C Design Ltd

REVISIONS:

REV: DETAILS OF REVISION

DATE

FIRST FLOOR AS EXISTING

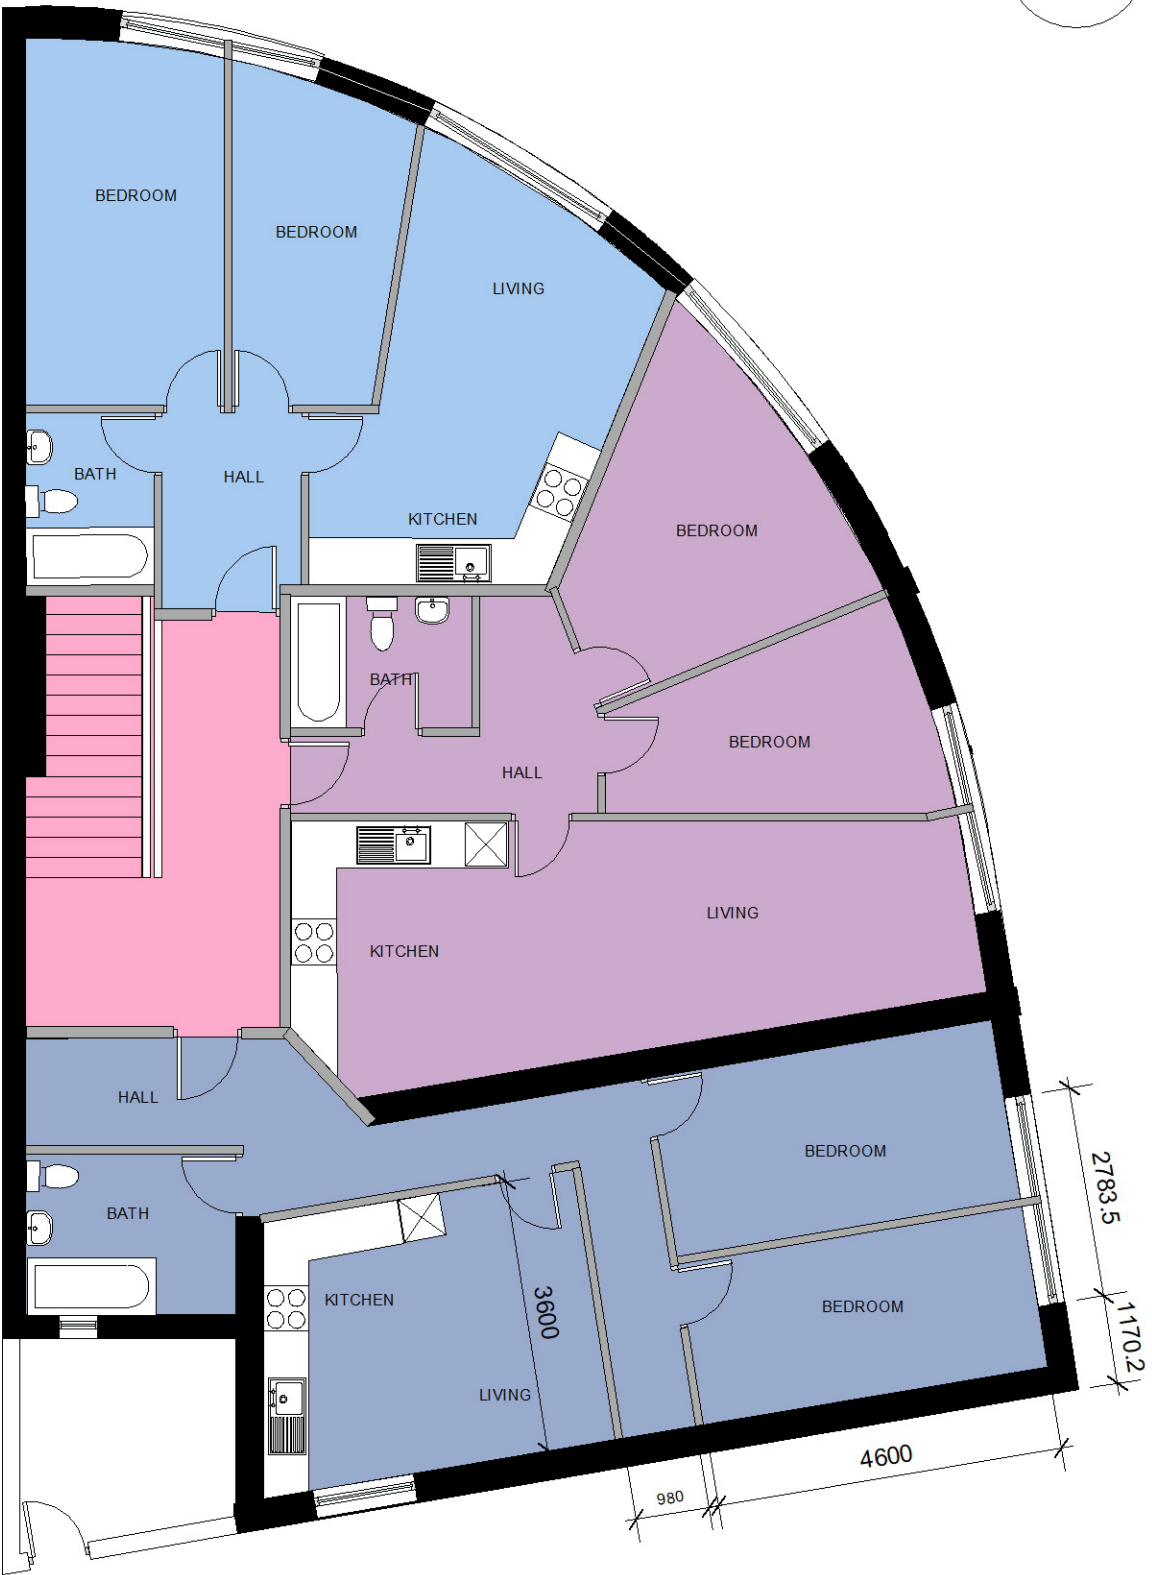

0m 2m 4m 5m
SCALE


D@C DESIGN
ARCHITECTURE & PLANNING
0776 452 3545 0161 425 3934

CLIENT: Mr H Rahman
SCALE: 1:100 @ A3
DATE: June 2025

DRAWING: UPPER FLOOR PLANS - AS EXISTING

JOB TITLE: ROOF EXTENSION & CANOPY _ 332 SLADE LANE & 267, 269 MOSELEY ROAD, LEVENSHULME, M19 2LJ

SECOND FLOOR AS EXISTING

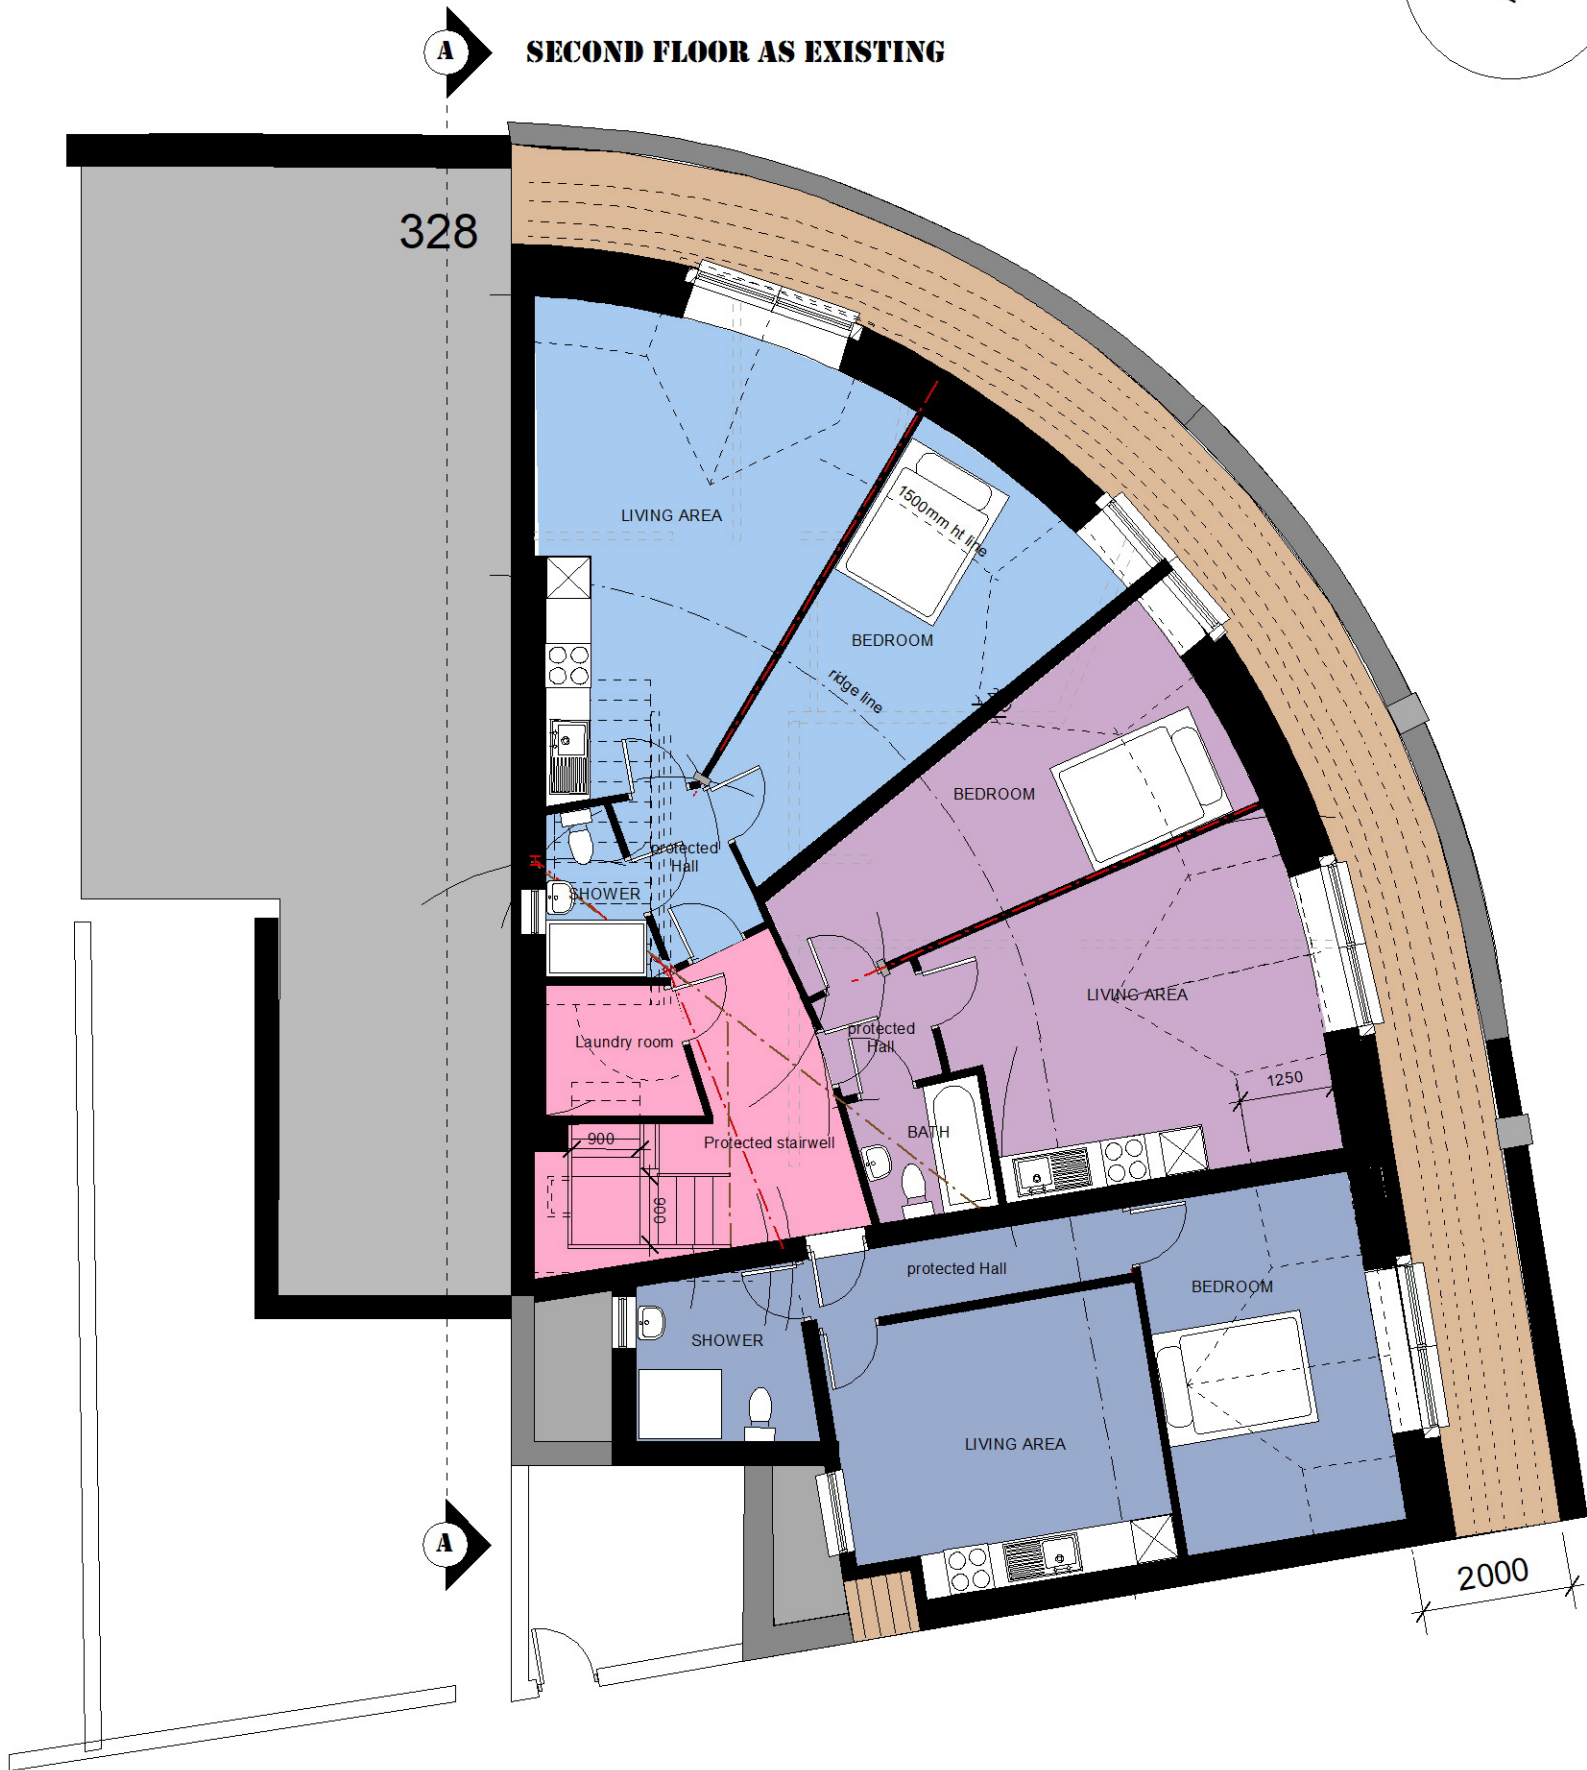

P03