


Dashed red indicates existing
services, fittings etc to be
carefully removed.
Refer to NBS:

Existing fittings to be carefully
removed such as notice boards,
shelves, blind fixings, brackets
etc.

Existing services to be carefully
removed as indicated on MEP
drawings including any
associated brackets, clips etc.


Existing door and frame to be
removed and replaced with new
doorset - refer to door schedule

Remove existing skirtings and
prepare floor to take levelling
screed

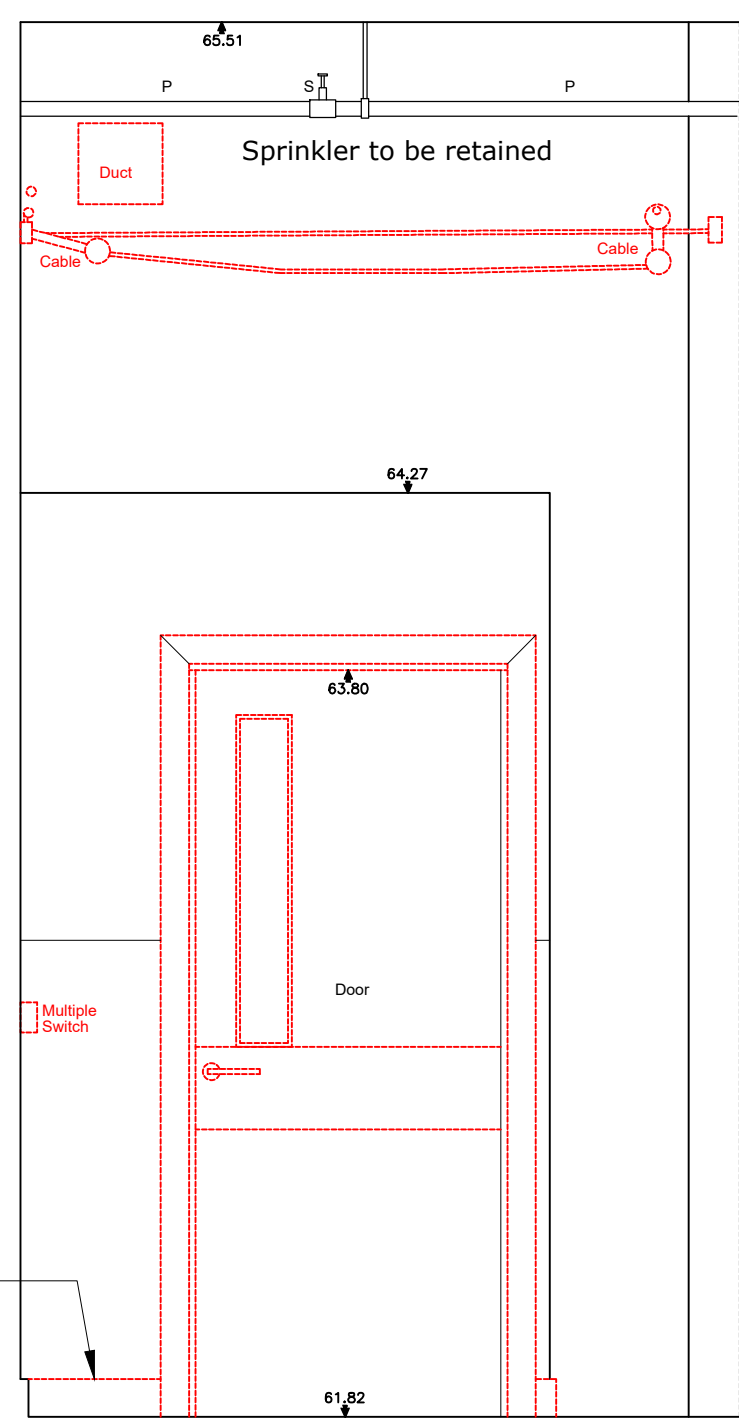

01 Existing Elevation C-C

SCALE: 1:20

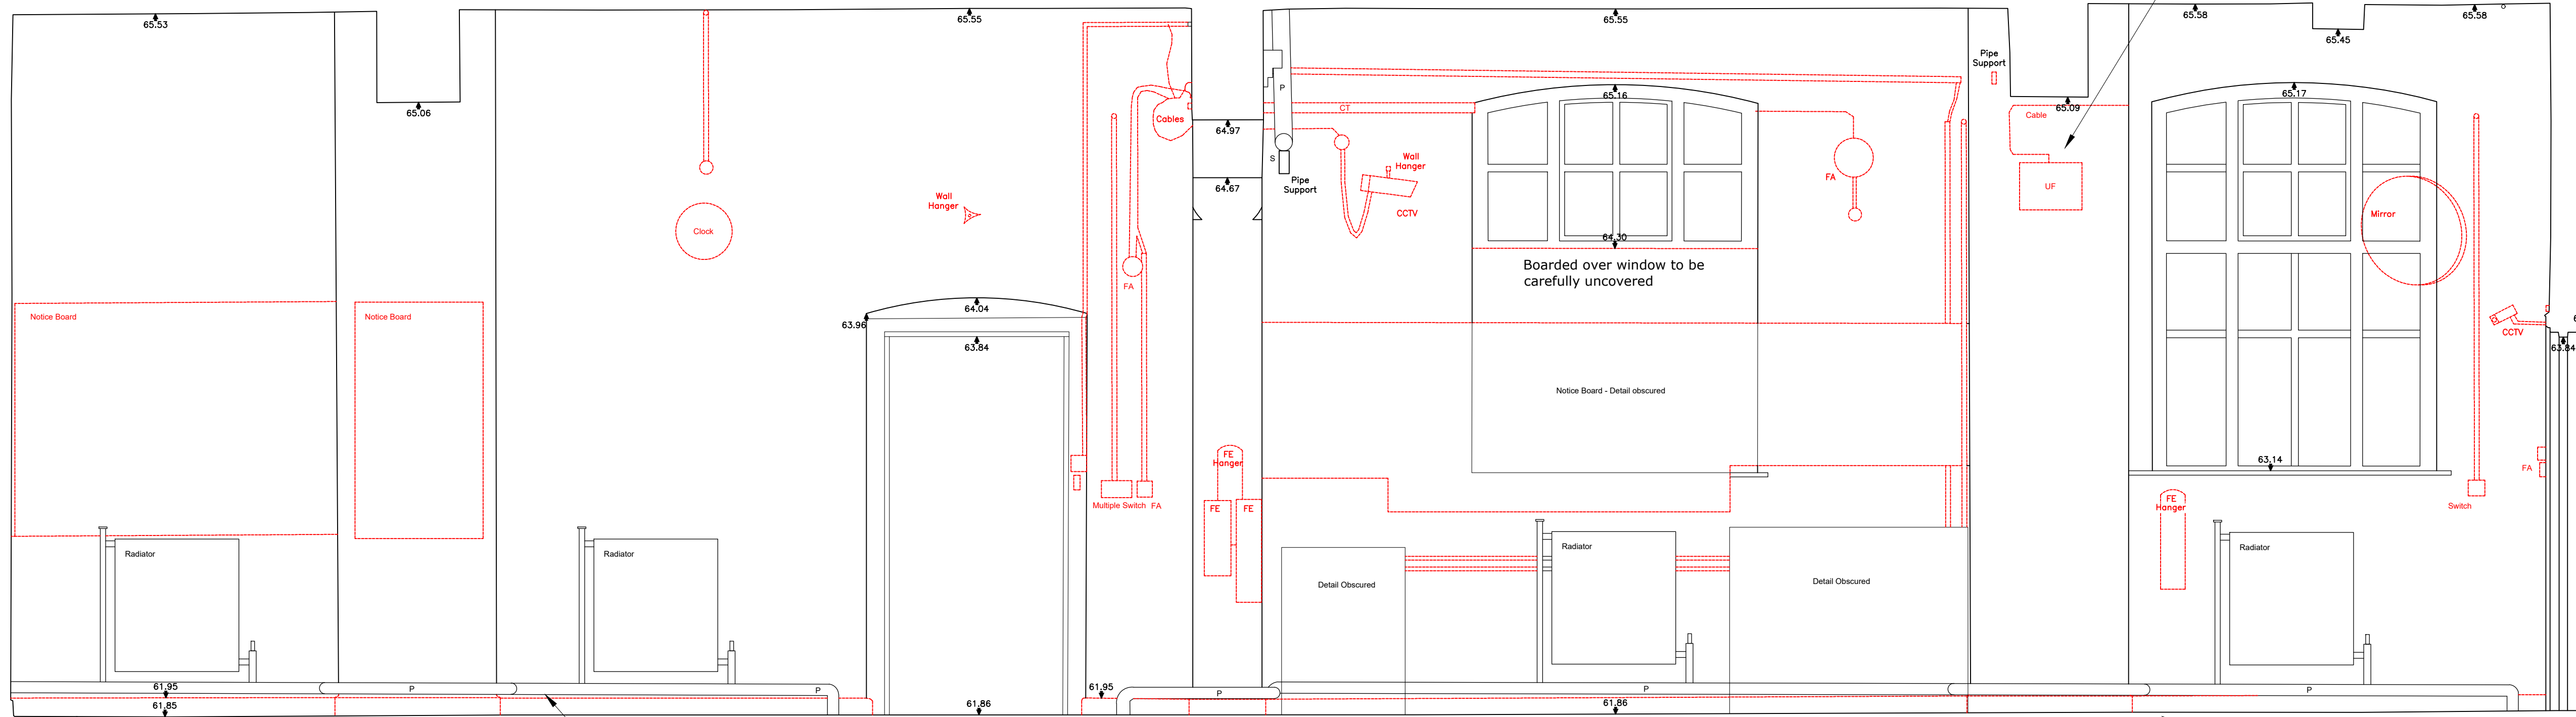


Remove existing skirtings, retain and
prepare floor to take levelling
screed

Radiators and pipework
to be retained


Existing door and frame to be
removed and replaced with new
doorset - refer to door schedule

Remove existing skirtings, retain and
prepare floor to take levelling
screed

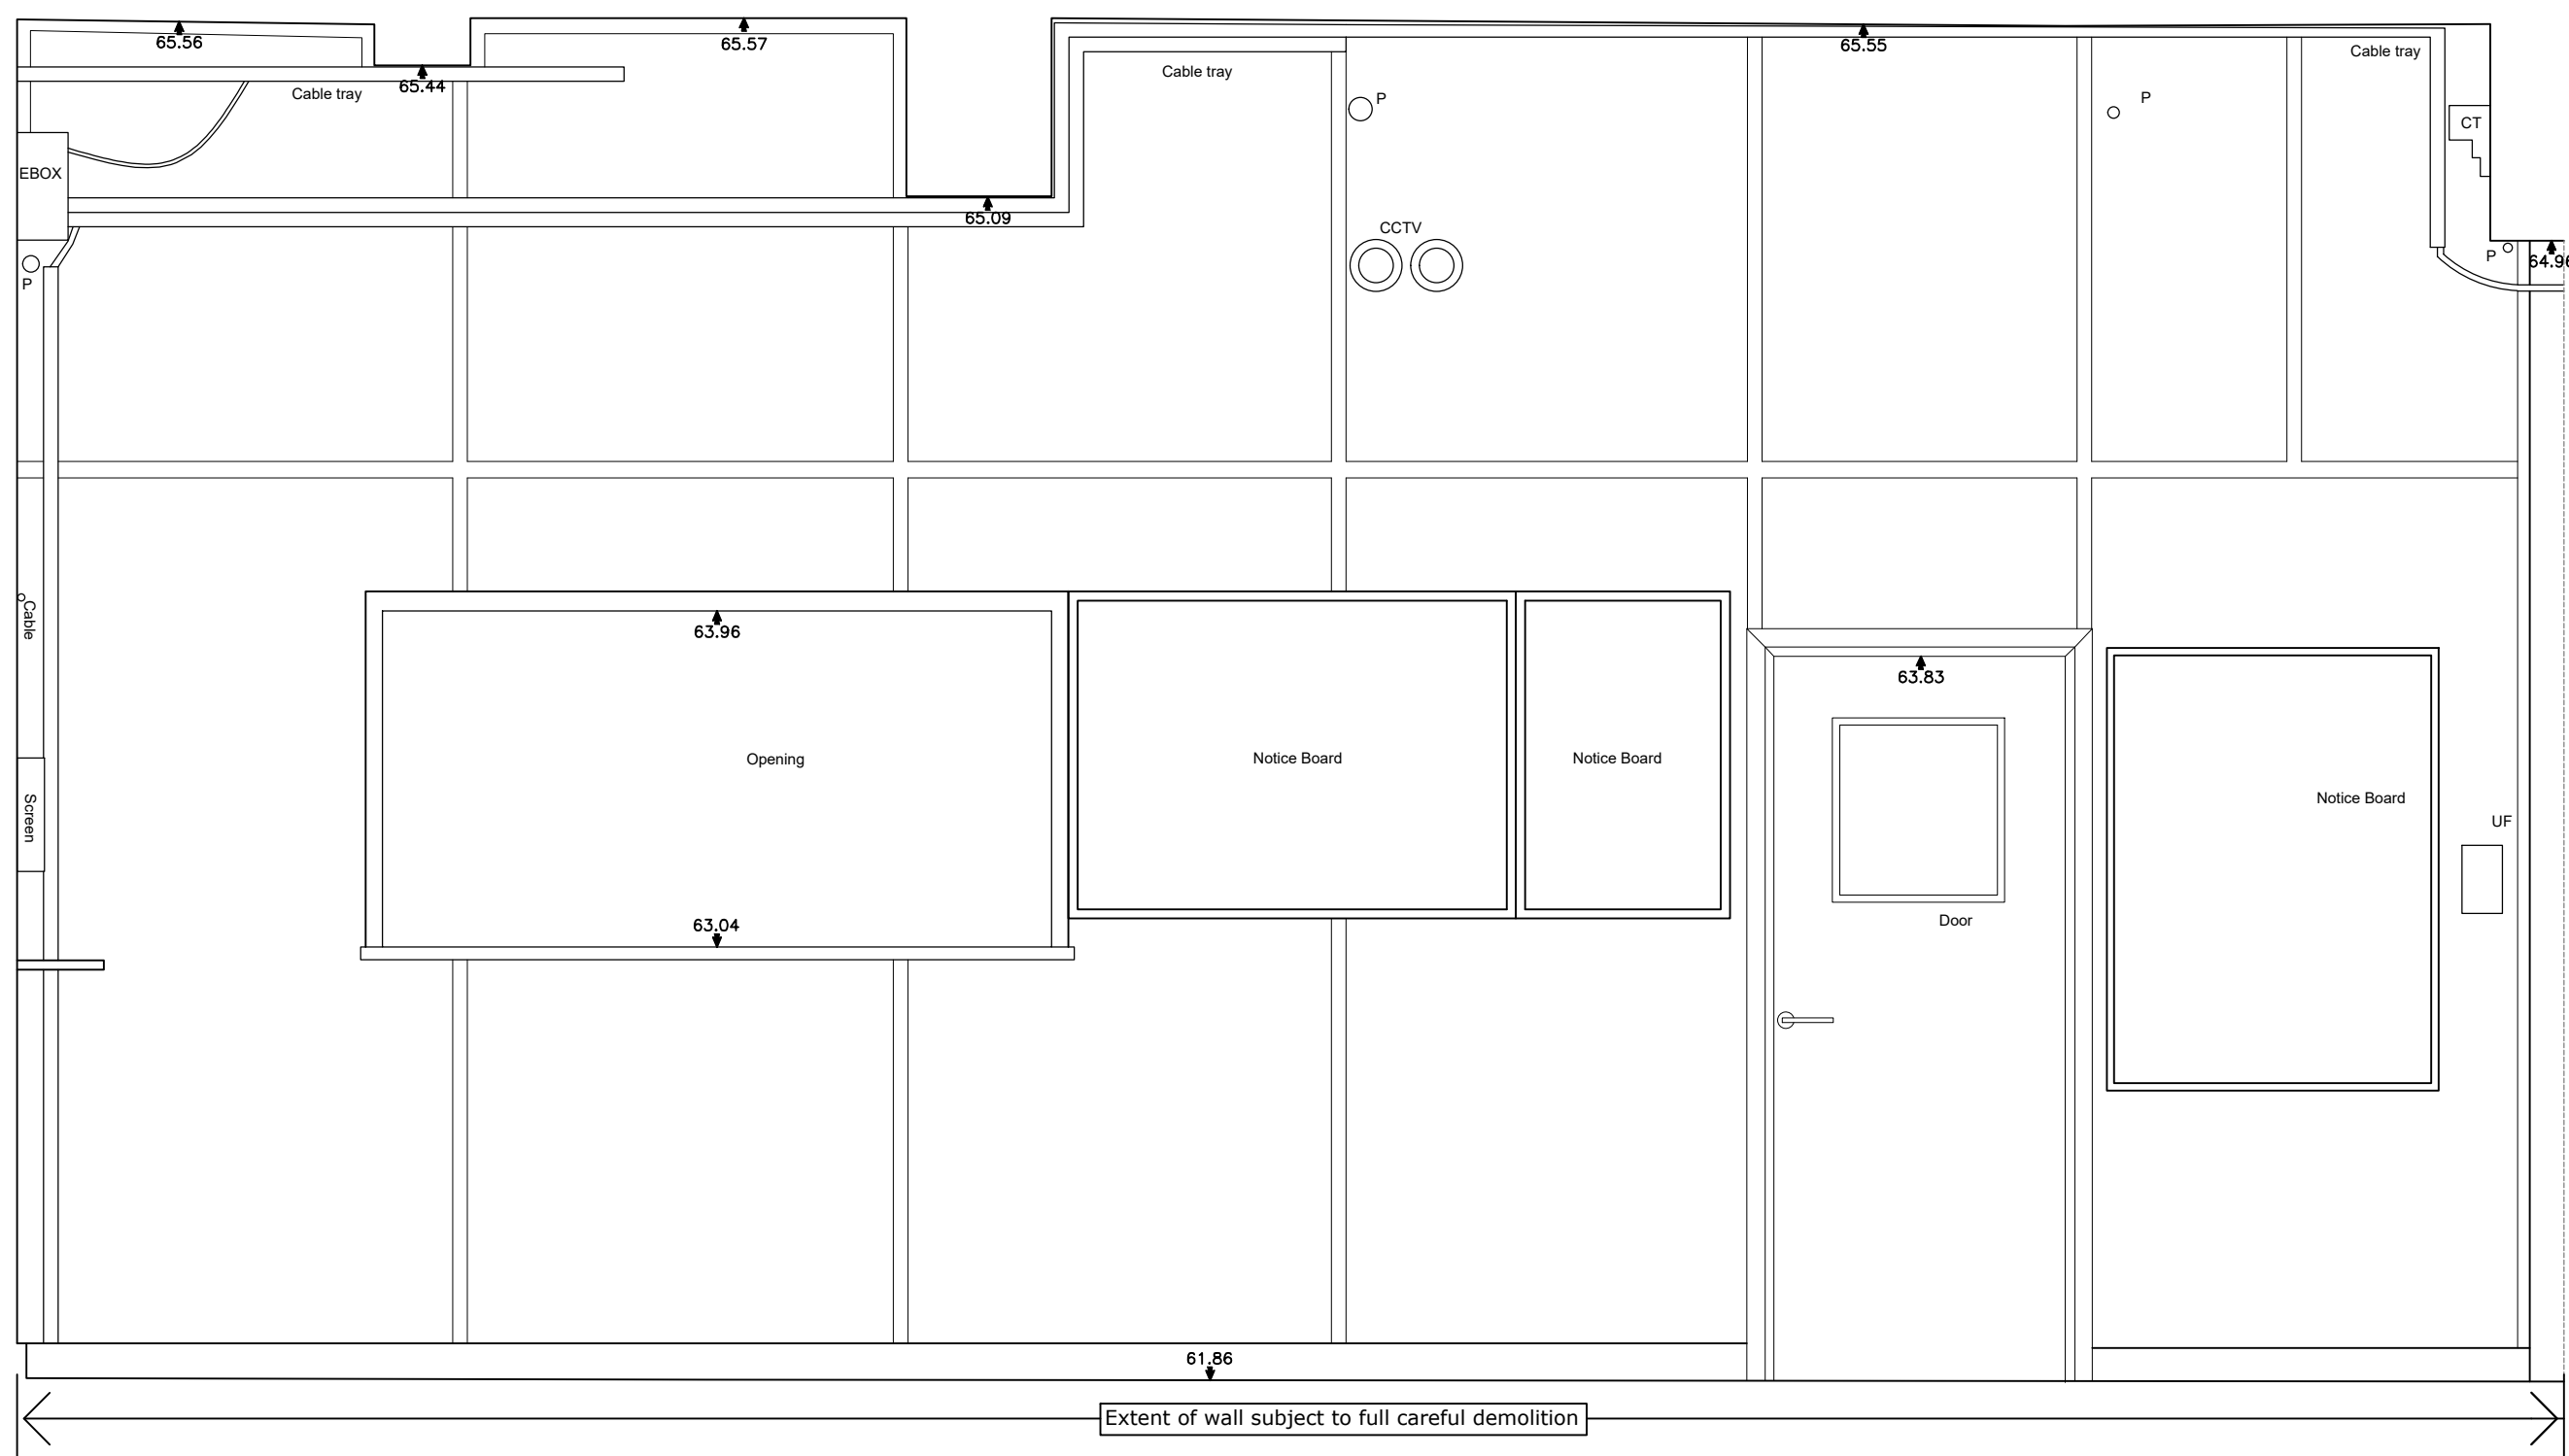

02 Existing Elevation D-D

SCALE: 1:20

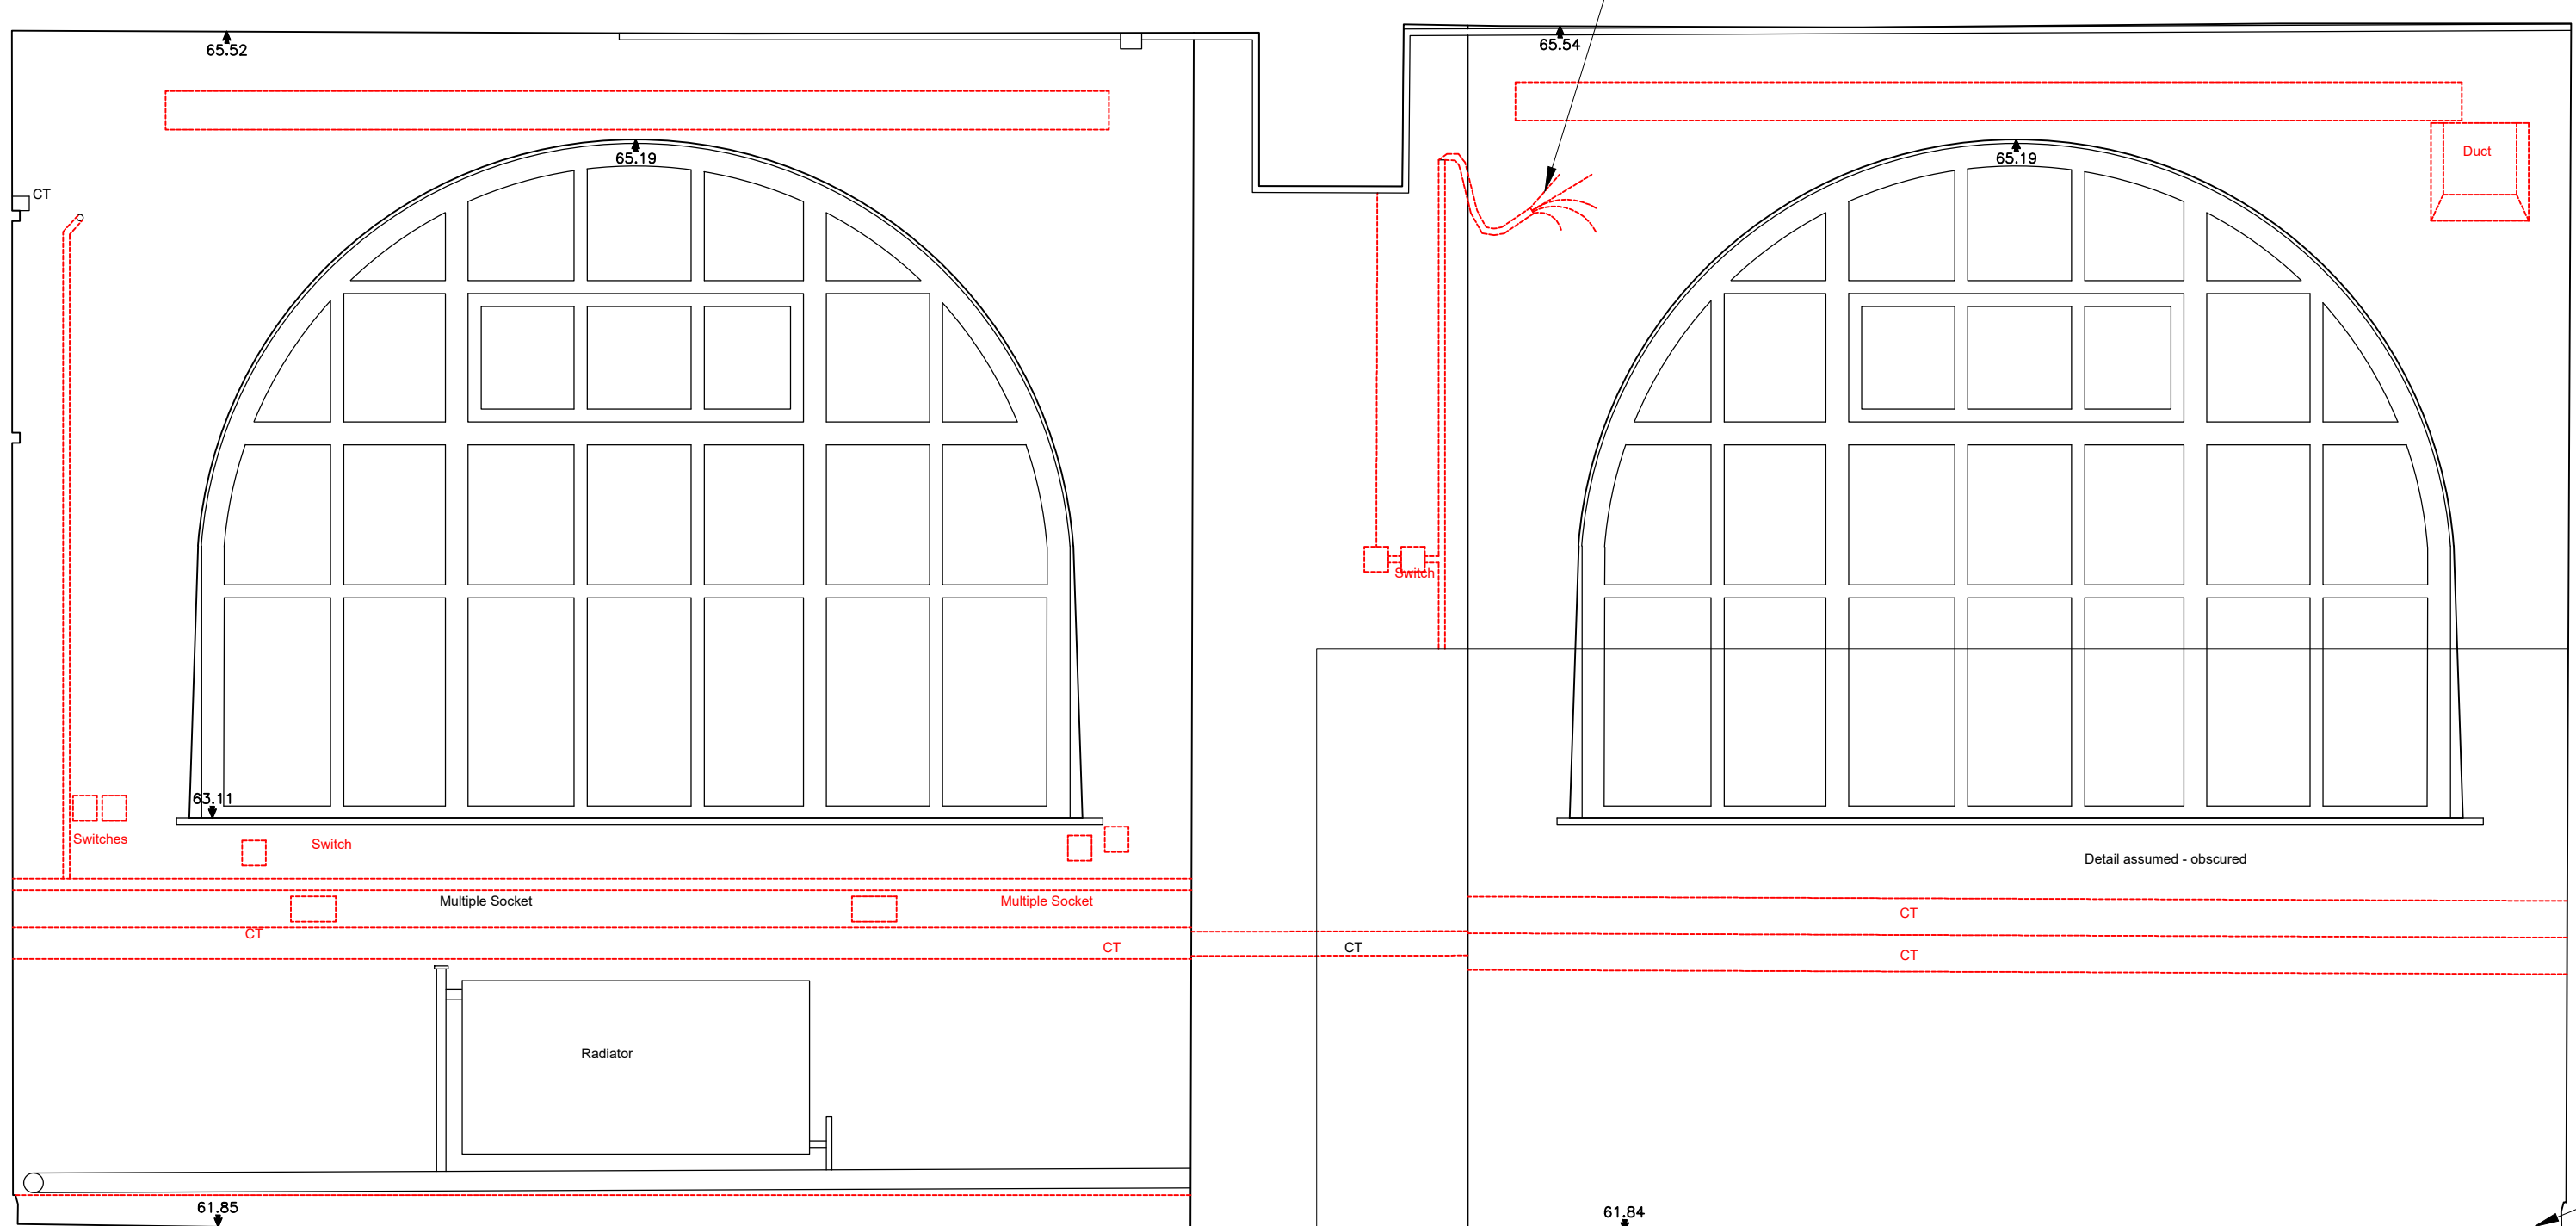

Carefully remove services as per
MEP drawings.

Dashed red indicates existing
services, fittings etc to be
carefully removed.
Refer to NBS:

Existing fittings to be carefully
removed such as notice boards,
shelves, blind fixings, brackets
etc.

Existing services to be carefully
removed as indicated on MEP
drawings including any
associated brackets, clips etc.

Remove existing skirtings, retain and
prepare floor to take levelling
screed

PS	Updated to response back to South advison + time plaster, issued for LBC	28/07/25	SHH	JMH
PS	Client Review	28/08/25	SHH	JMH
PS	Initial Issue	28/09/25	SHH	JMH
Rev	Description	Date	By	CHK

Rhodessa House
52 Princess Street
Manchester M1 6JX
Telephone +44(0)1612372566
Website www.jeffersonsheard.com



Project
TIGM
Queens Road Depot
Office & Reception Refurbishment

Drawing
Existing Internal Room Elevations
G.F.01 Sheet 2 of 2

Scale 1:20	Drawn EB	Date May 2025
Drawing Purpose FOR APPROVAL	Status S4	
Drawing Reference 2576-JSA-XX-00-DR-A-04002	Rev. P3	
Job No. _____	Origin _____	Zone Level Type Site Number _____