



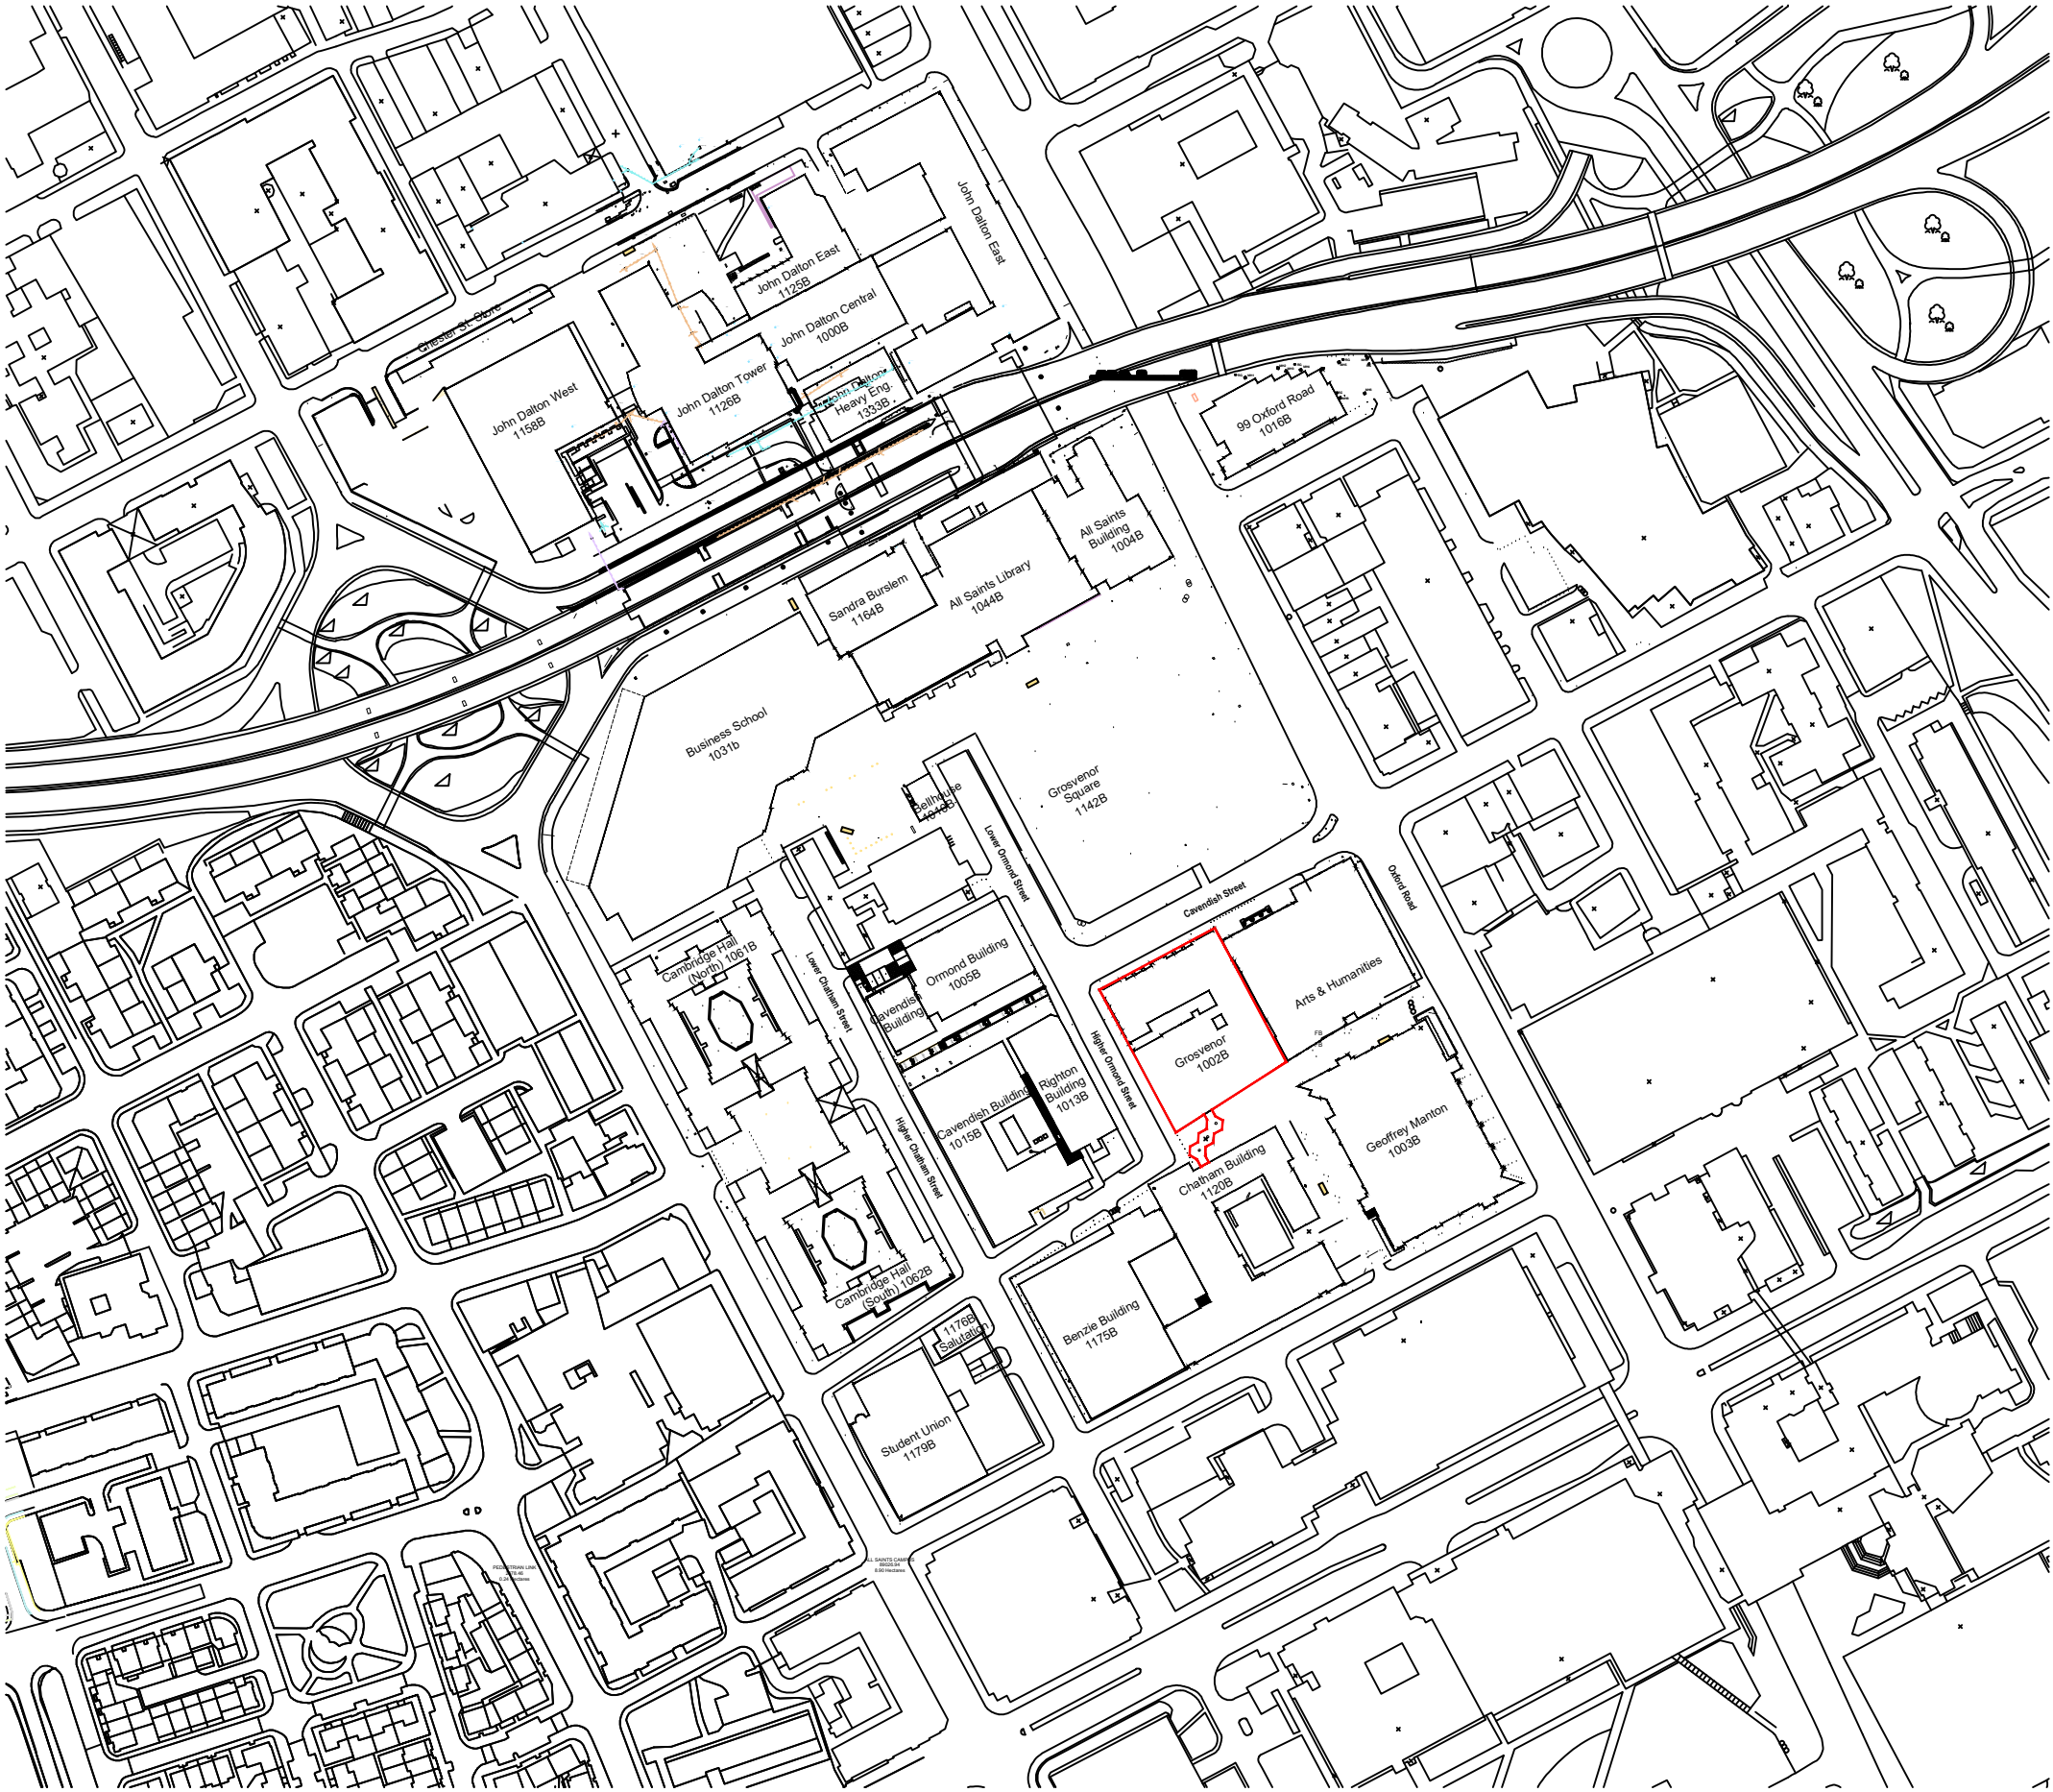

This drawing is subject to copyright and is not to be reproduced in part or whole without approval.
Do not scale this drawing - check all dimensions on site .

 

KEY
Site Boundary

P1	Planning Issue	12.09.2025
Rev.	Description	Date

Cassidy+Ashton

www.cassidyashton.co.uk

Architecture + Building Surveying + Town Planning

7 East Cliff, Preston, Lancashire, PR1 3JE 01772 258 356
10 Hunters Walk, Canal Street, Chester, CH1 4EB 01244 402 900

C+A

Client
Manchester Metropolitan University

Project
Grosvenor West - Addittional Works

Drawing Title
Existing Site Plan - Grosvenor West

Drawn by	SB	Checked by	SB/NA	Date	12.09.2025
Status	S4			Scale @ A3	1:2500
Job no. 13434	Dwg.no. 13434-CAA-XX-00-DR-A-1001			Rev. P01	