







Original Main Entrance
View from North-East

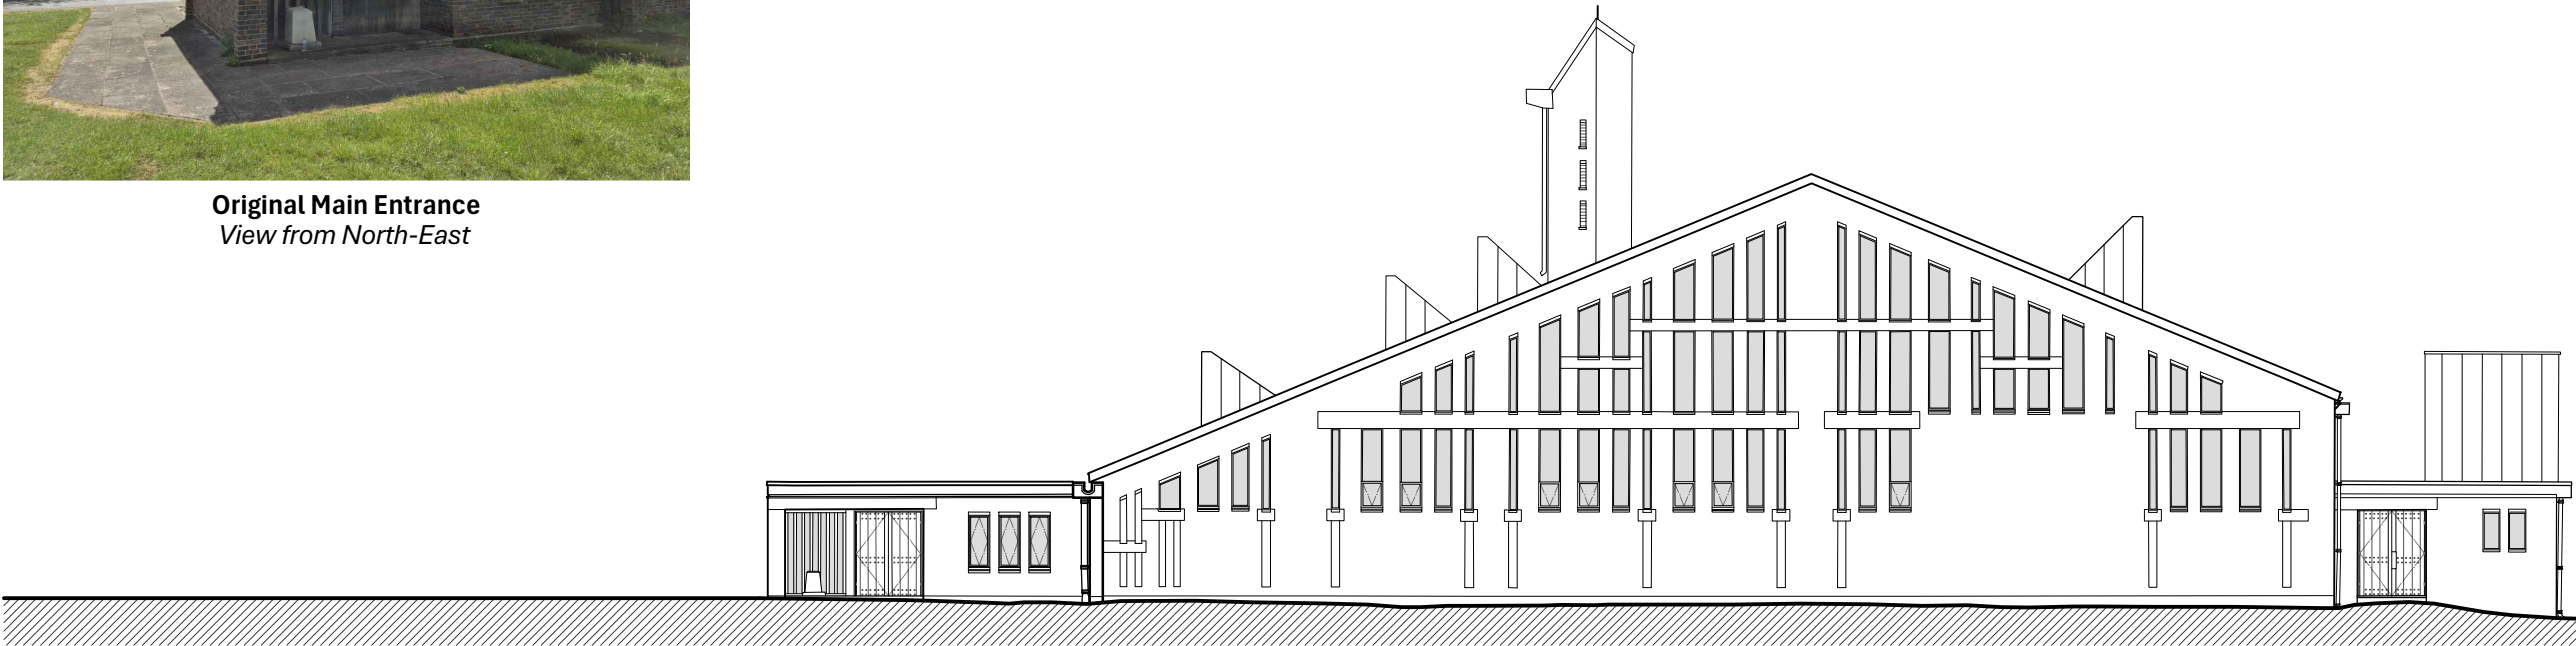

North Elevation as Existing
Scale 1:200

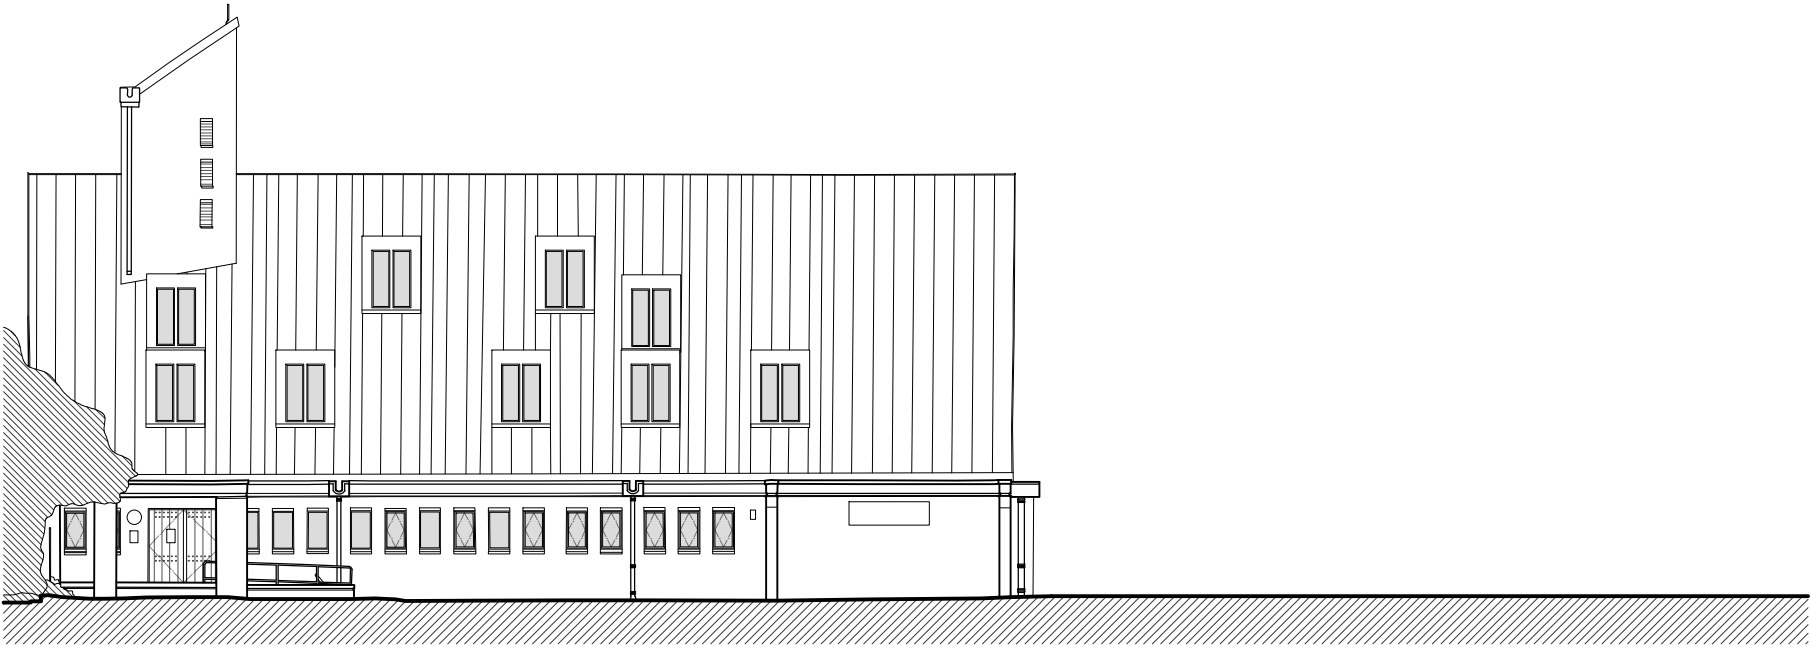

East Elevation as Existing
Scale 1:200

 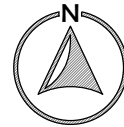

Notes: COLOURS AND FINISHES ARE REPRESENTATIVE ONLY. DO NOT SCALE DRAWING. USE FIGURED DIMENSIONS ONLY. UNLESS OTHERWISE SPECIFIED, DIMENSIONS ARE IN MILLIMETRES. SETTING OUT DIMENSIONS TO BE CHECKED ON SITE BY CONTRACTOR PRIOR TO WORKS COMMENCING. REPORT ANY DISCREPANCIES IMMEDIATELY. DRAWING REMAINS COPYRIGHT OF PEARCE ARCHITECTURE. COPY / DISTRIBUTE ONLY WITH CONSENT OF AUTHOR.



Original Main Entrance
View from South

No:	PP 06 Existing
Title:	East and South Elevations
Scale:	1:200 A3
Revision:	-
Drawn:	LMP
Date:	Sep 2025
File Ref:	2507-A
Job Title:	Phase I Works
Location:	William Temple Church, Robinswood Road, Wythenshawe M22 0BU
Client:	Diocese of Manchester

