


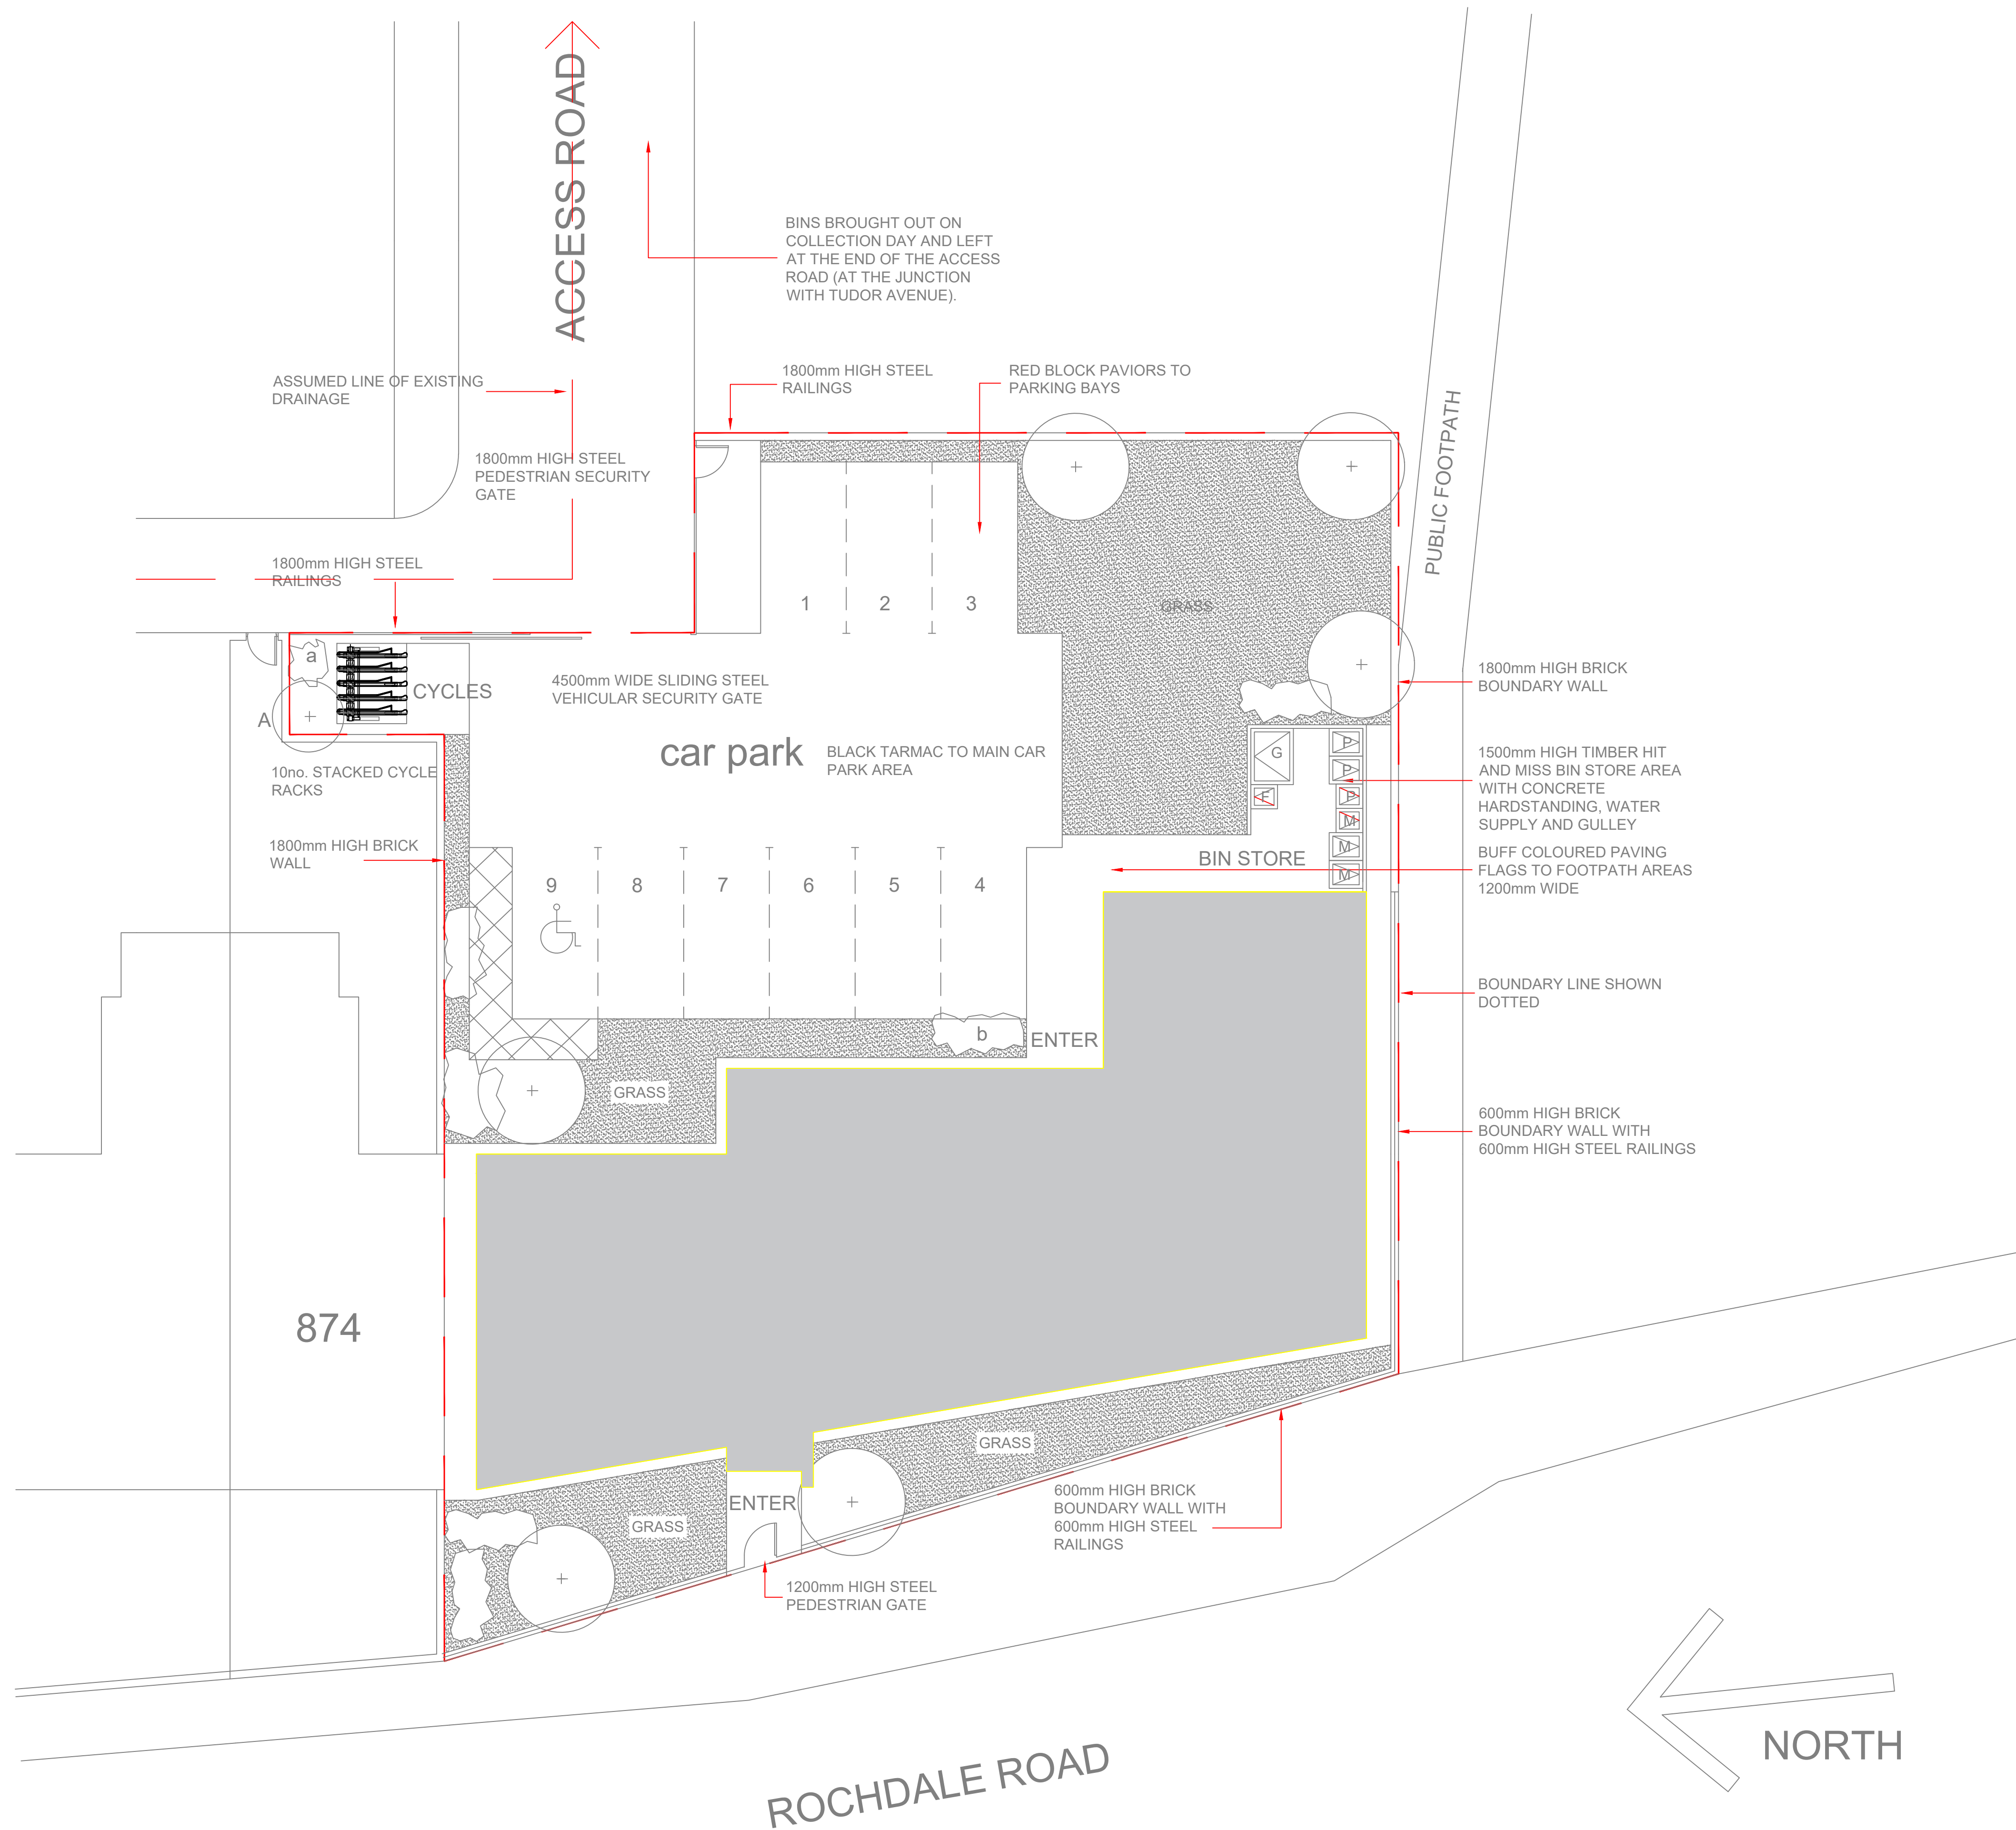

Client akps limited		
Project residential development at rochdale road, blackley		
Drawing Title proposed site plan		
Scale 1:100@A1 / 1:200@A3 do not scale		
Drawing Number RK103.03	Status planning	Revision
RK Architectural Limited Arrow Mill, Queensway, Rochdale. OL11 2YW. tel. 07585 943280. email. onearchitectural@gmail.com		