


Gross Internal Area				
Plot No.	House Type	Level	Area	
Plot 69	B1 - 2b4p	00 GF Level	41.8 m²	
Plot 69	B1 - 2b4p	01 FF Level	42.6 m²	
			84.4 m²	
Plot 70	B1 - 2b4p	00 GF Level	41.8 m²	
Plot 70	B1 - 2b4p	01 FF Level	42.7 m²	
			84.4 m²	



Front Elevation -
1 : 100

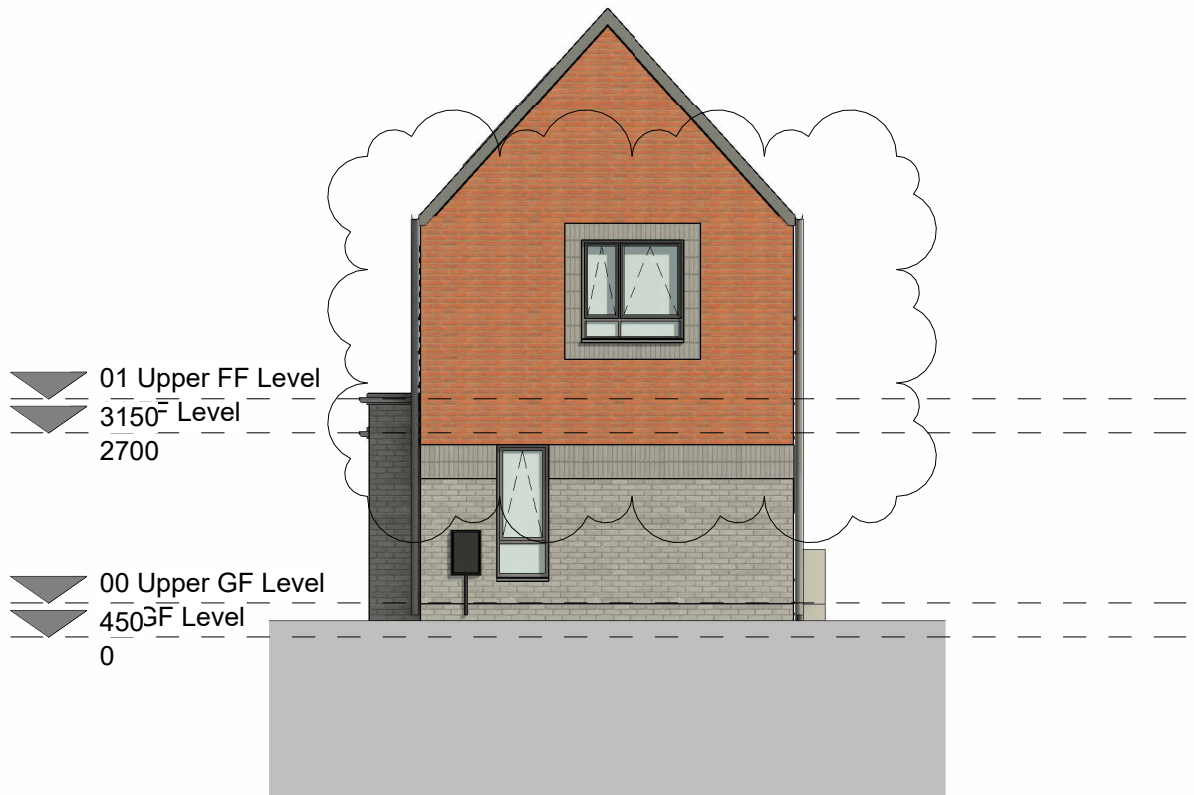

Right Elevation -
1 : 100



Rear Elevation -
1 : 100



Left Elevation -
1 : 100

C	20.10.25	SW	minor amendments for VE process. Planning minor amendments. PV added	CL
B	22.10.24	JC	Minor Planning Amendment	SW
A	12.07.24	ACo	Windows and brick banding amended	SW

Rev.	Date	Dim.	Chkd.
------	------	------	-------


BowkerSadler

Project
Heatherdale Drive

Client
Mosscares St Vincents

Drawing
Block 24 Plans & Elevations

Scale	Sheet Size	Drawn	Checked	Date			
1 : 100	@ A1	KS	SW	09/04/24			
Project No.	Originator	Zone	Level	Form	Discipline	Number	Revision
21-026	BSA	XX	XX	D	A	1040	C
Status							
Planning							
Hatherlow House, Hatherlow, Romiley, Stockport, SK6 3DY							
0161 406 7333		office@bowker-sadler.co.uk		www.bowker-sadler.co.uk			

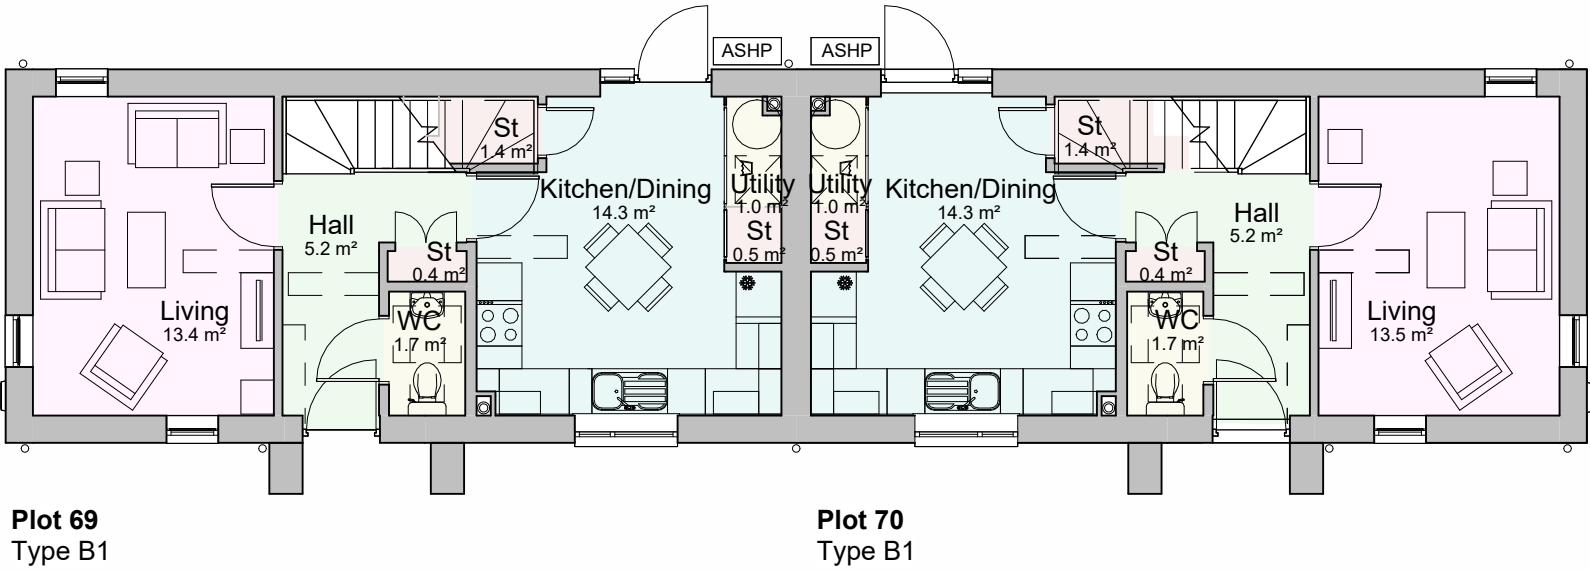

Ground Floor Plan -
1 : 100



First Floor Plan -
1 : 100