



- Notes
- 1 All dimensions are in millimeters.
 - 2 Dimensions are not to be scaled directly from this drawing.
 - 3 All dimensions are to be checked on site and the Architect is to be informed of any discrepancies before construction commences.
 - 4 All references to drawings refer to the current revision of that drawing.
 - 5 Structural and services information shown is indicative only. Refer to Consultants drawings for details and setting out.

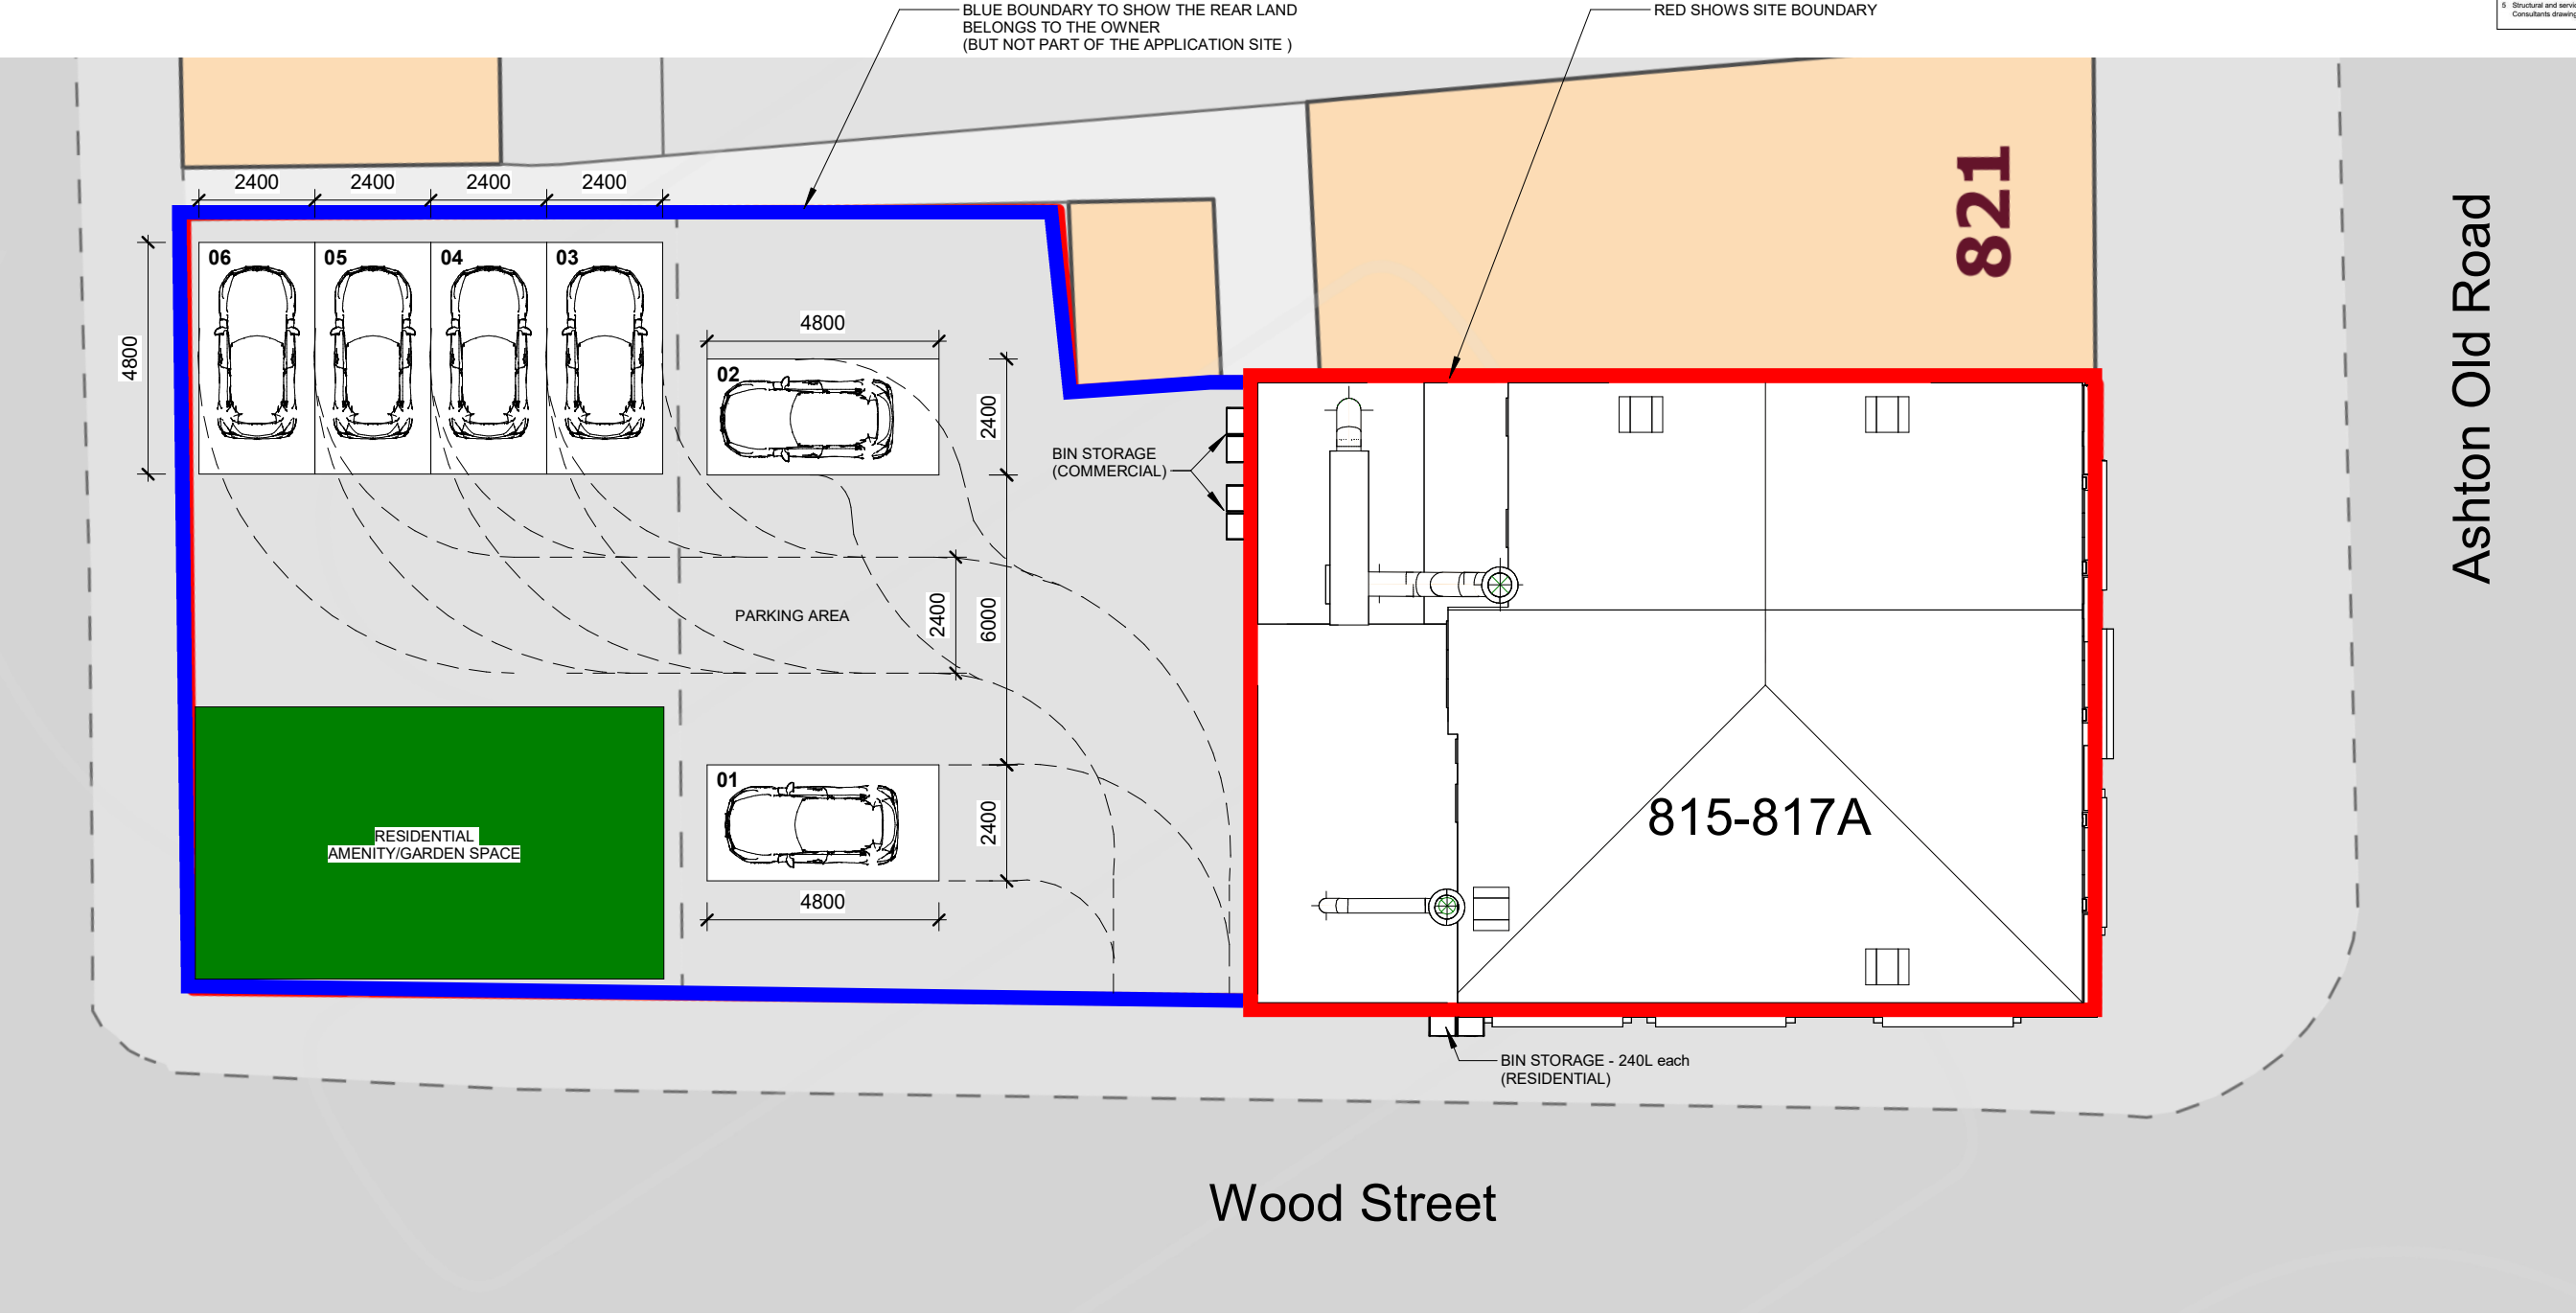

3 Proposed Site Plan
1 : 150

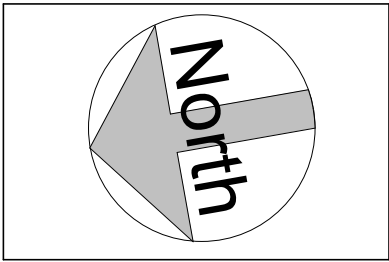

LDM Design			
CODE	STATUS	SUITABILITY DESCRIPTION	PURPOSE OF ISSUE

PROJECT	815 Ashton Old Road, Openshaw, Manchester, M11 2NL		
SHEET	Proposed Site Plan		

CLIENT	Tiffany Moo & Michael Yeung		
Date	25/02/2022	Project number	Scale (@ A3) 1 : 150
Drawn by	BA	DRAWING NUMBER	REV
Checked by	KK	PS103	D