




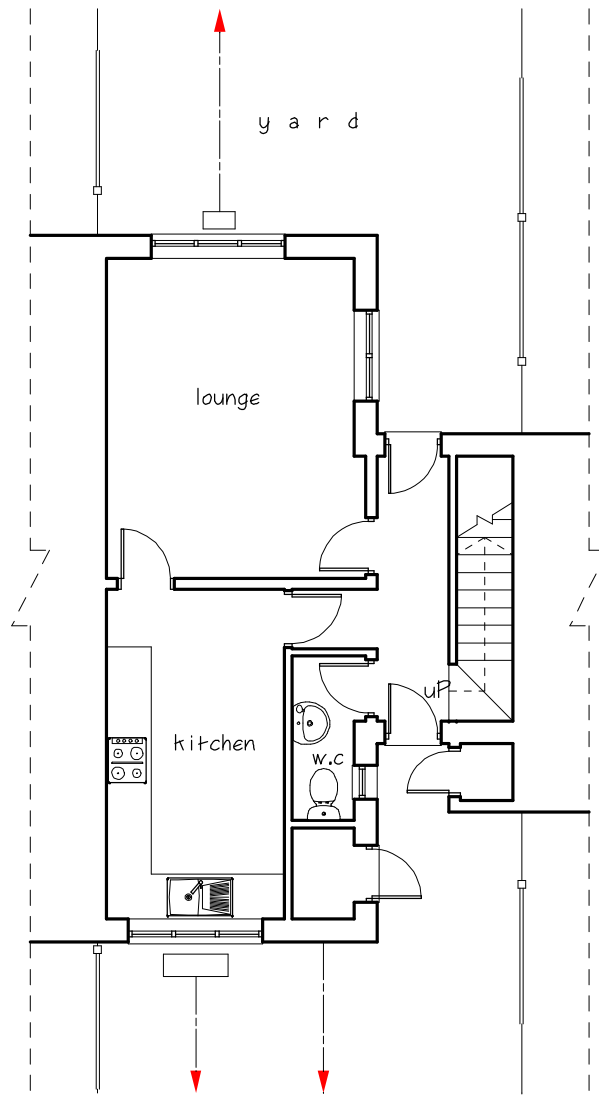


Existing ground floor plan

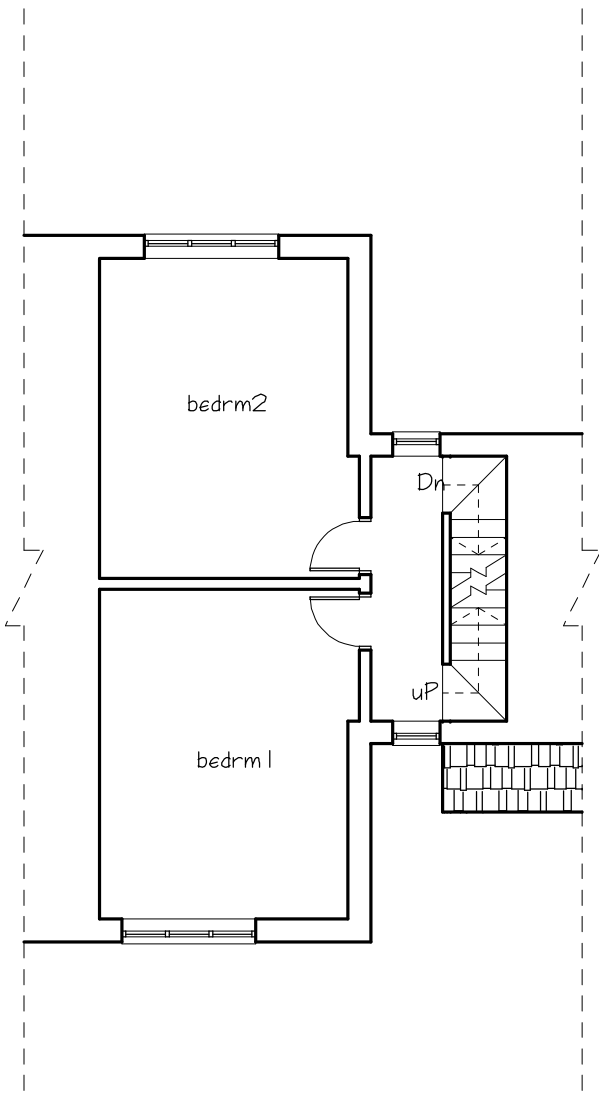


Existing first floor plan

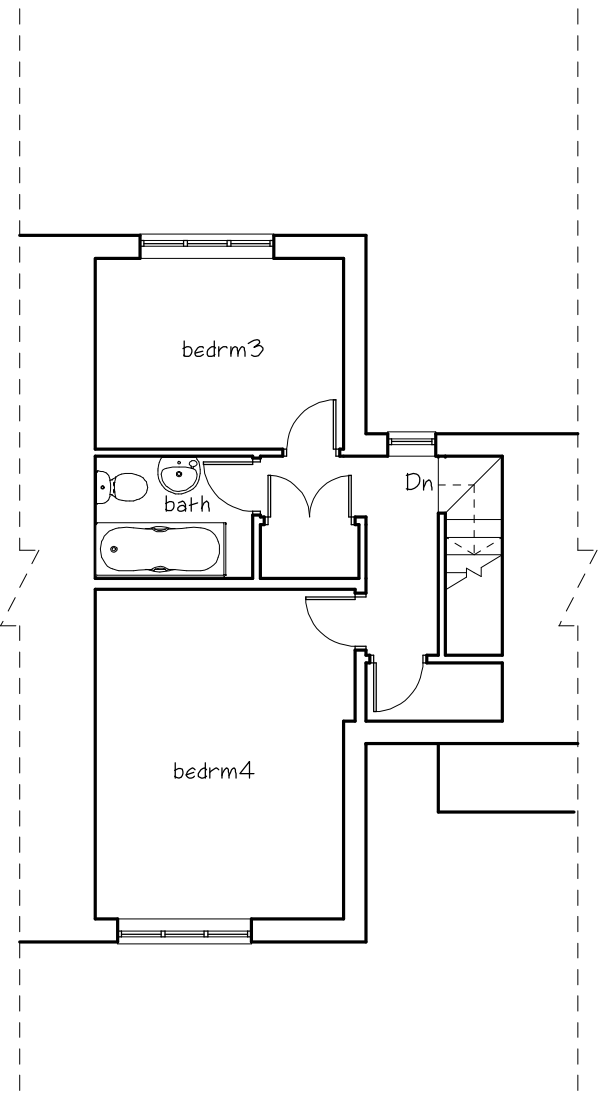


Existing second floor plan

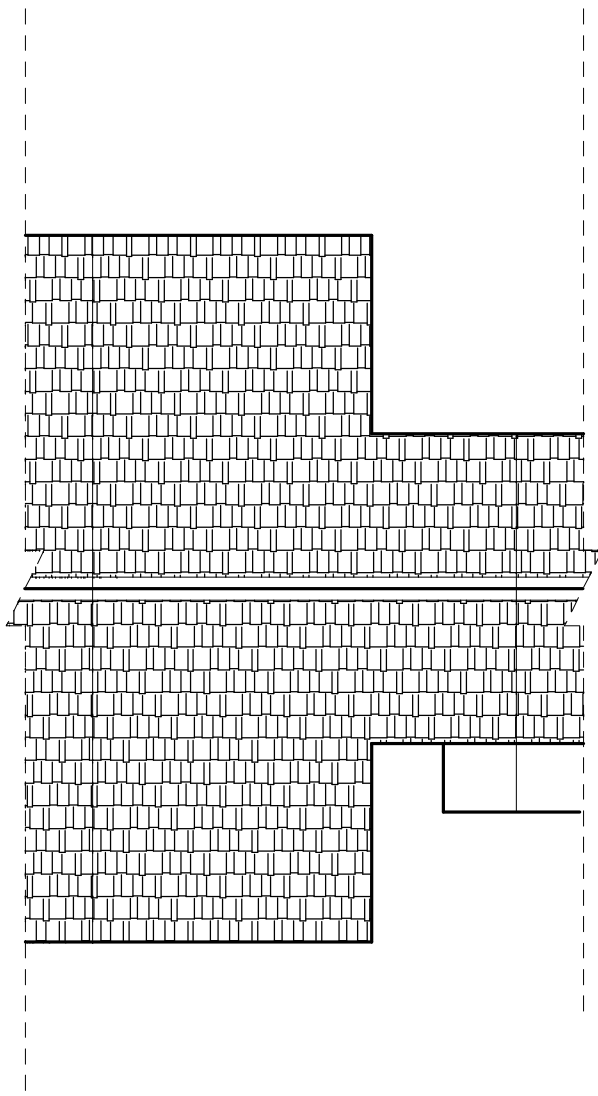


Existing roof plan

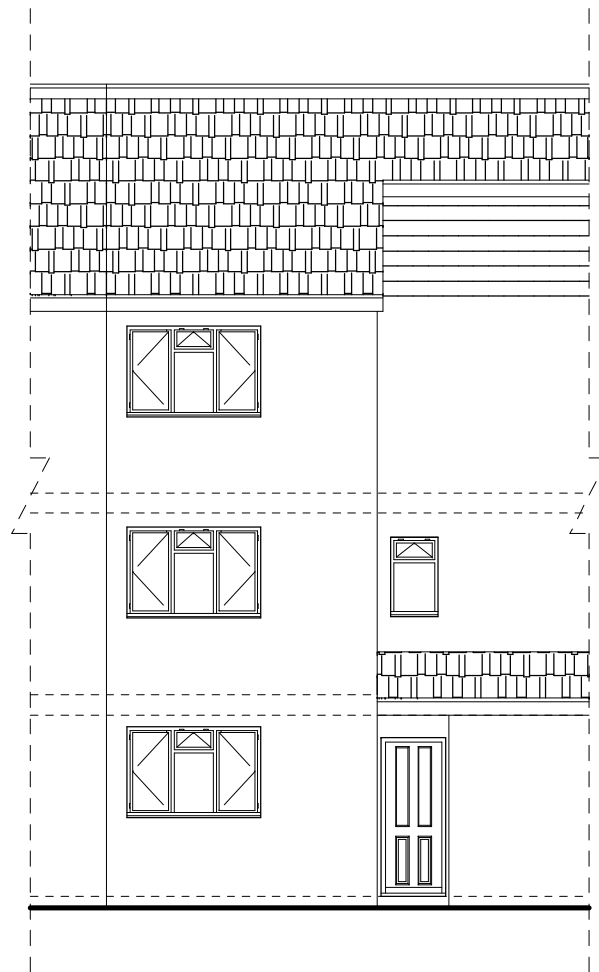


Existing front elevation

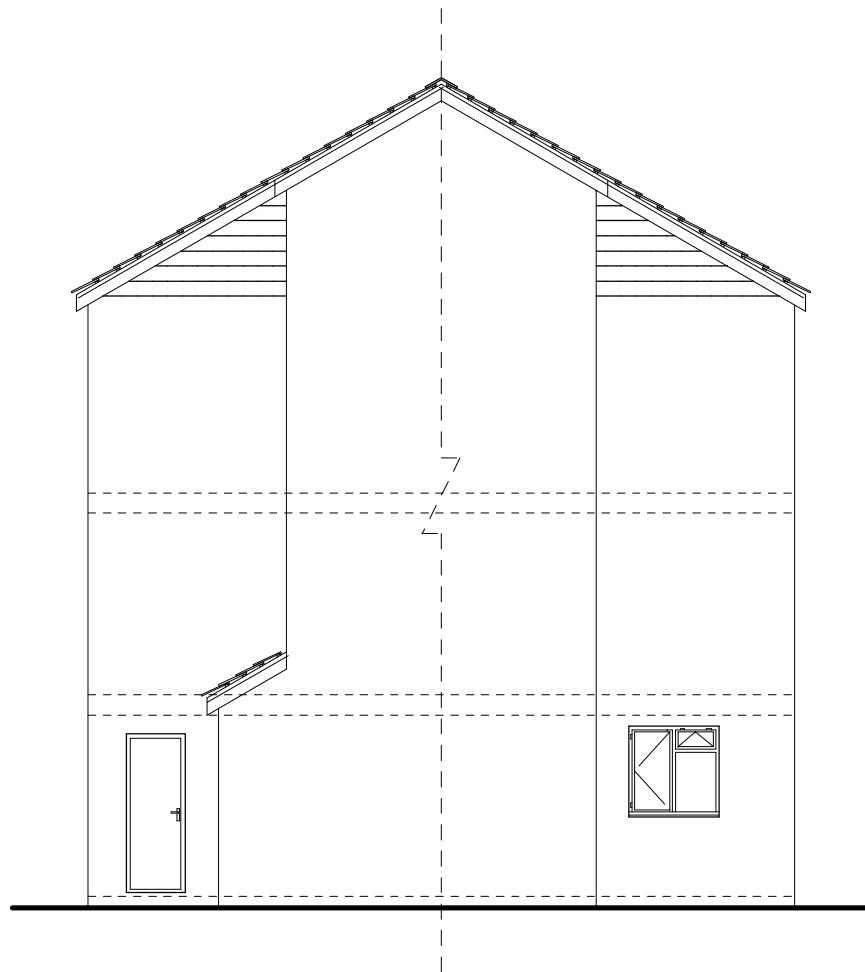


Existing side elevation (West)

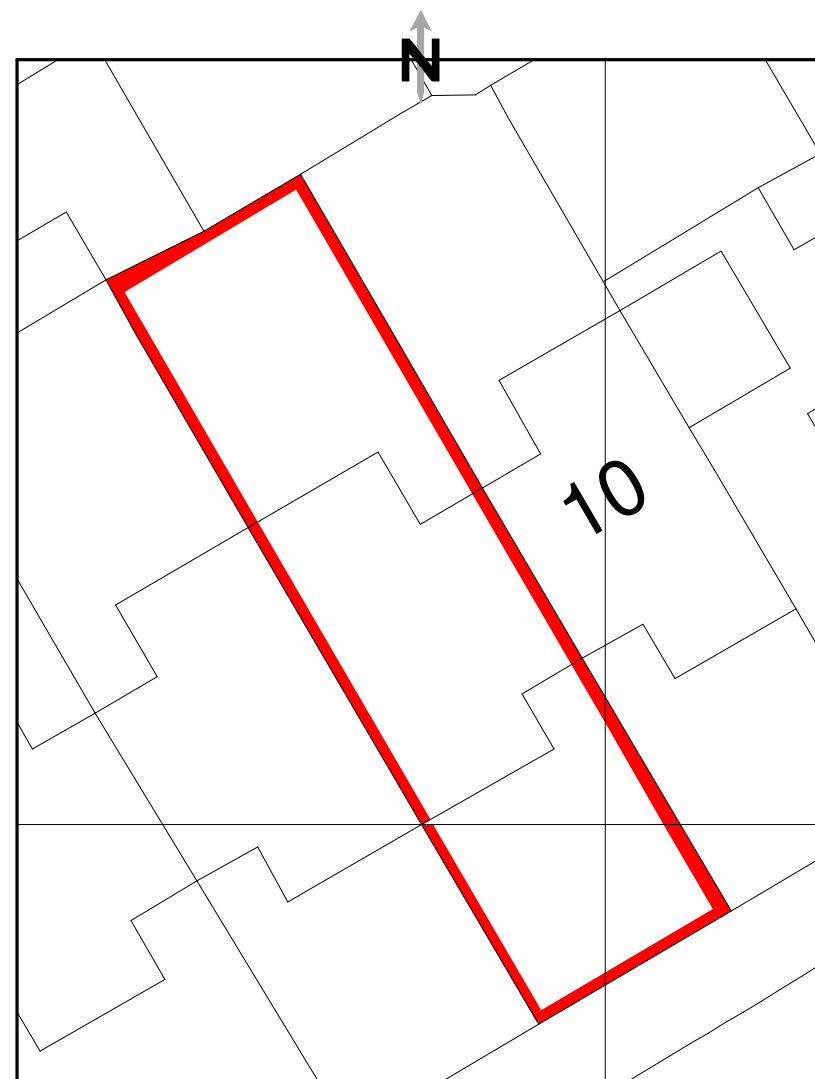


Existing block/site plan scale:1:200mm

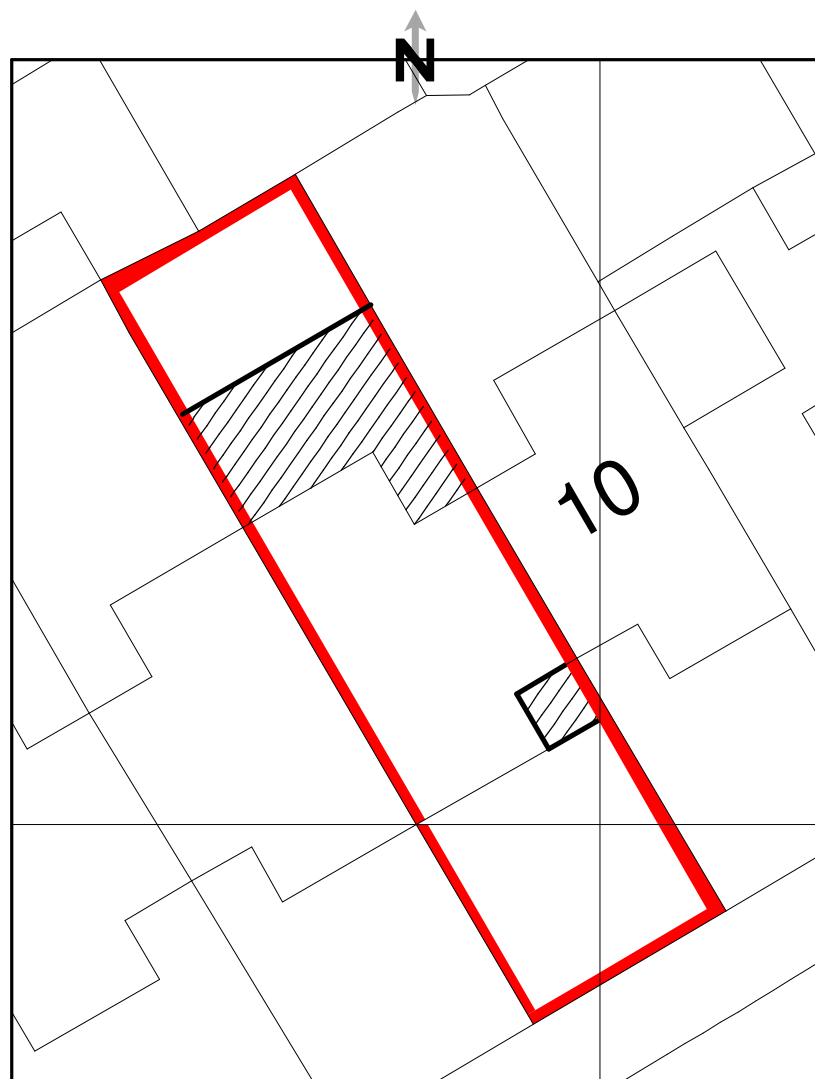


Proposed block/site plan scale:1:200mm

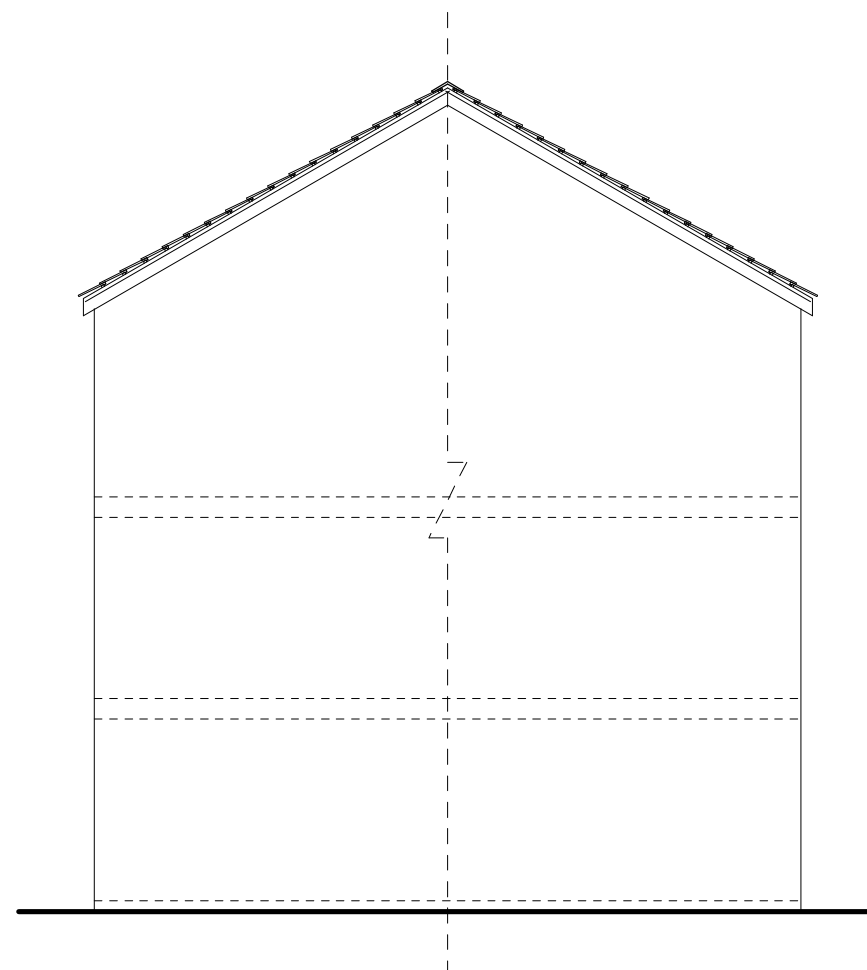


Existing side elevation (East)

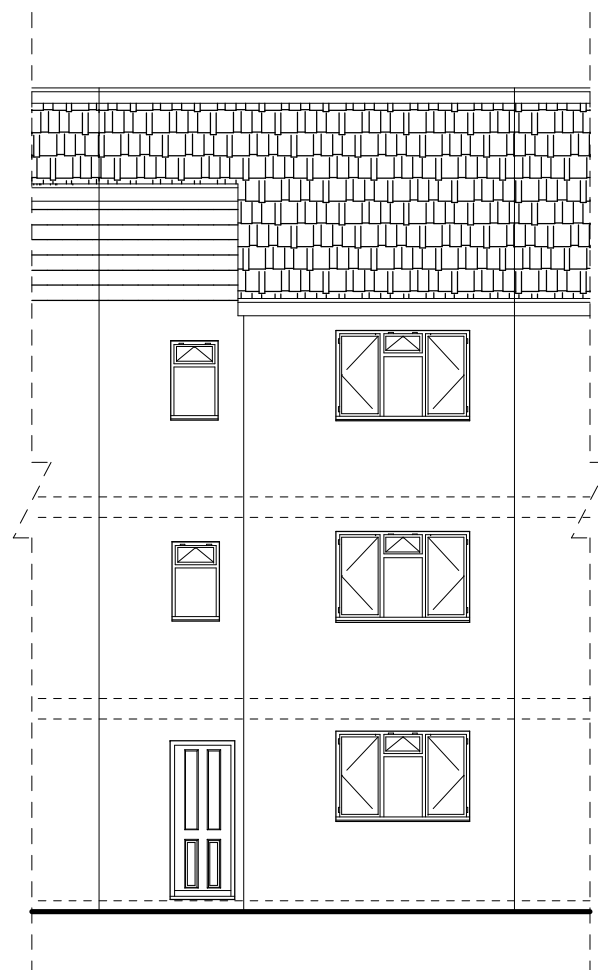


Existing rear elevation

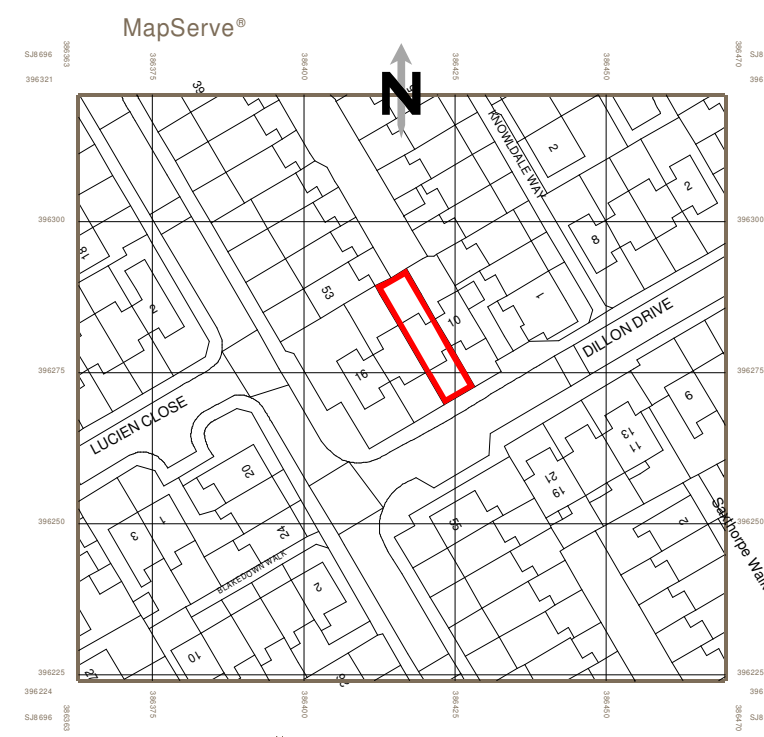

Location plan scale:1:1250mm

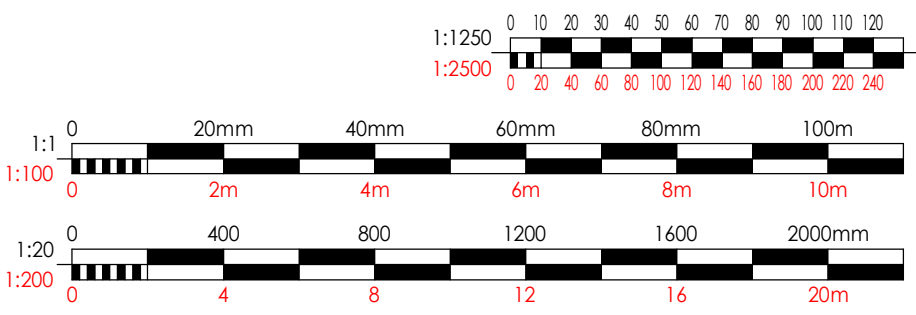

DRAWING AMENDED FOR PLANNING 01/10/2025

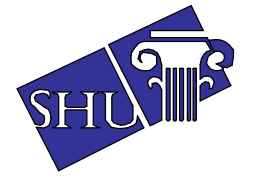

**SYED HELAL UDDIN
ARCHITECTURAL SERVICES**
58 SOUTHWOOD DRIVE, BAXENDEN,
ACCRINGTON, LANCASHIRE, BB5 2PZ
TEL: 01254 238202 FAX: 0879 2352826
MOBILE: 07879 261142
EMAIL: SYEDHELALUDDIN@YAHOO.COM

SCALE: 1:100 PAGE 1/2 (A1)

DRAWING NO: 2143

EXISTING & PROPOSED LAYOUT

LOCATION: 12 DILLON DRIVE,
ARDWICK, MANCHESTER, M12 4PL

PROP: REAR TWO/SINGLE STOREY
EXTENSION

CLIENT: MOHAMMAD ABUL KALAM

DATE: JUNE 2025

PLEASE DO NOT SCALE DRAWING