

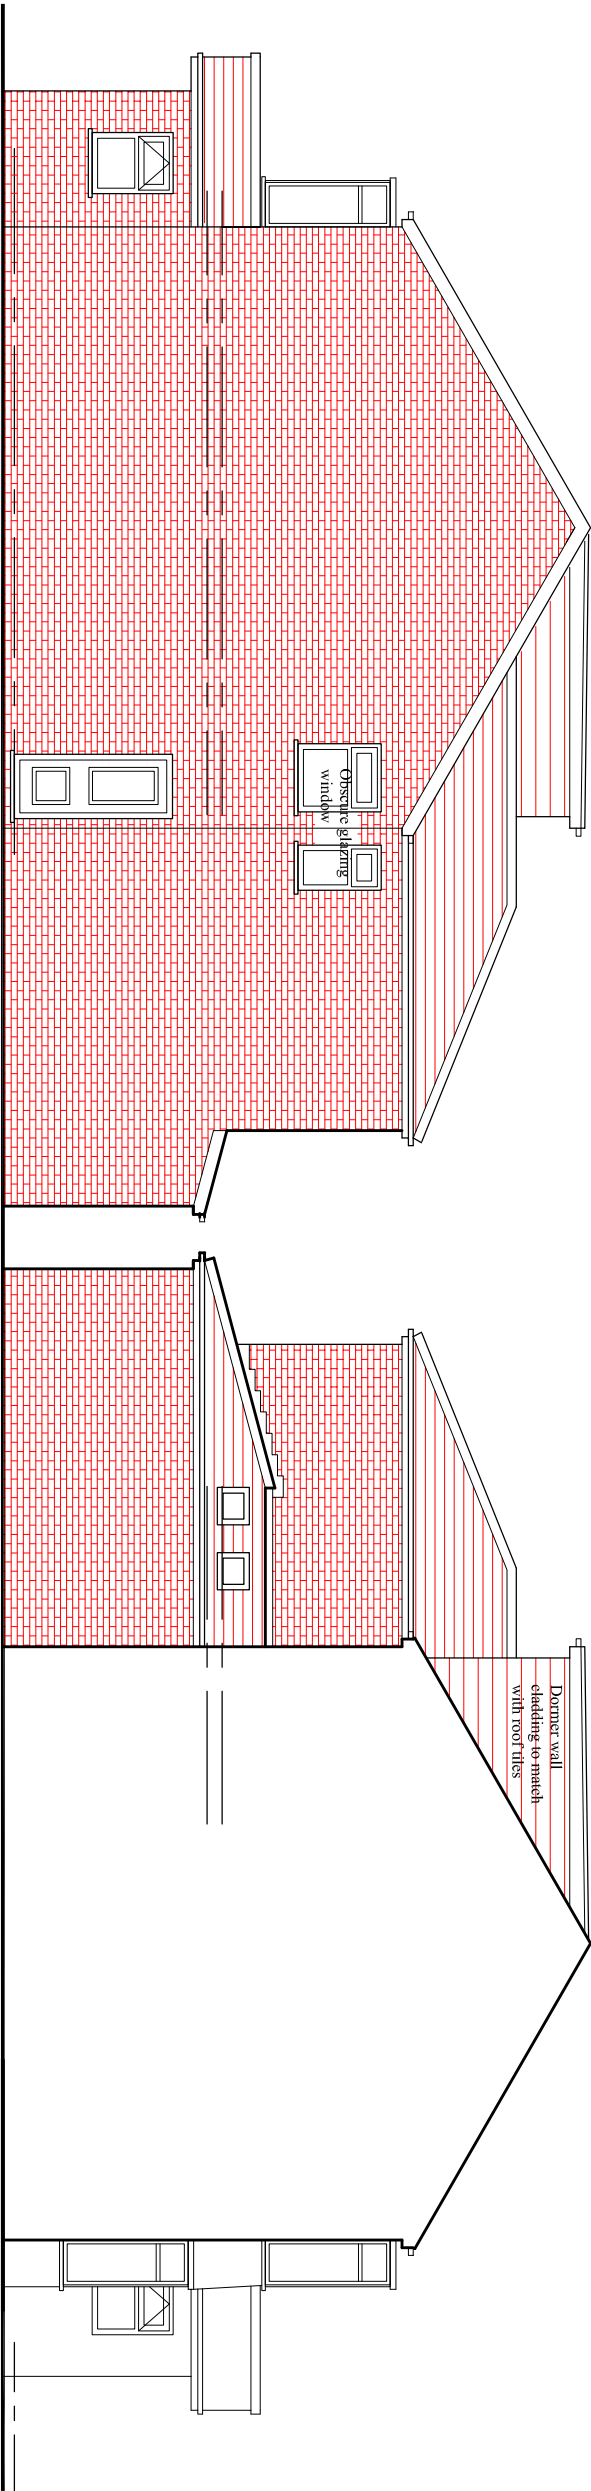


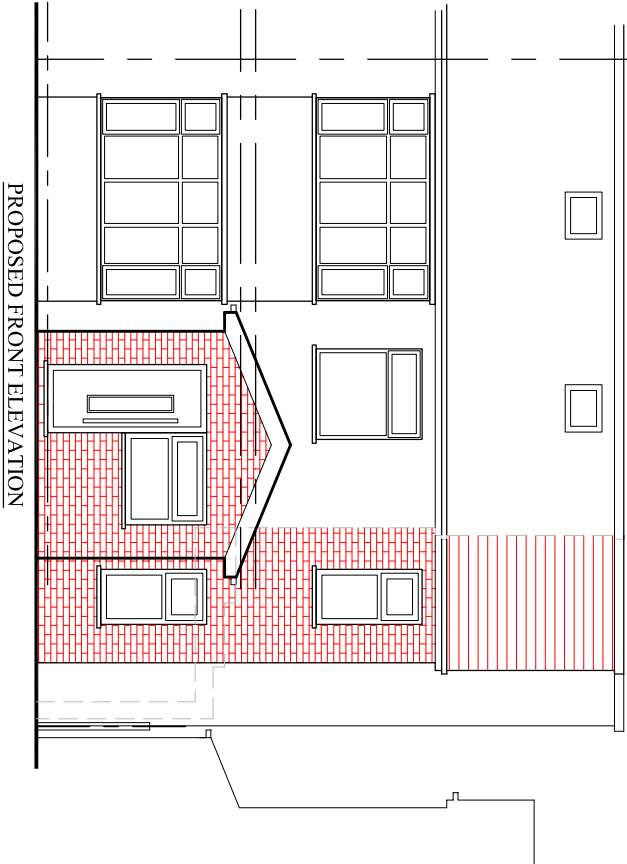

PROPOSED SIDE ELEVATION

PROPOSED SIDE ELEVATION

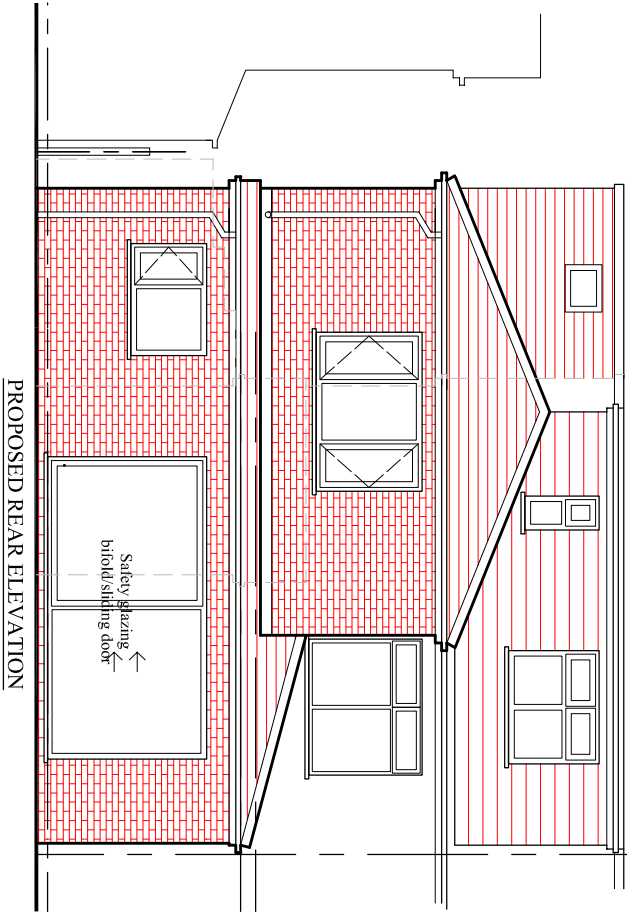

PROPOSED REAR ELEVATION

PROPOSED FRONT ELEVATION

PROJECT
19, Cotton Lane, M20
4UX

CLIENT
Mr. Leslie Lampley

DRAWING TITLE
Proposed Elevation

JOB No DRAWING No

SCALE DATE REVISION
1:100@A3 Jan. 2024 -
DRAWN CHECKED BY
NA