


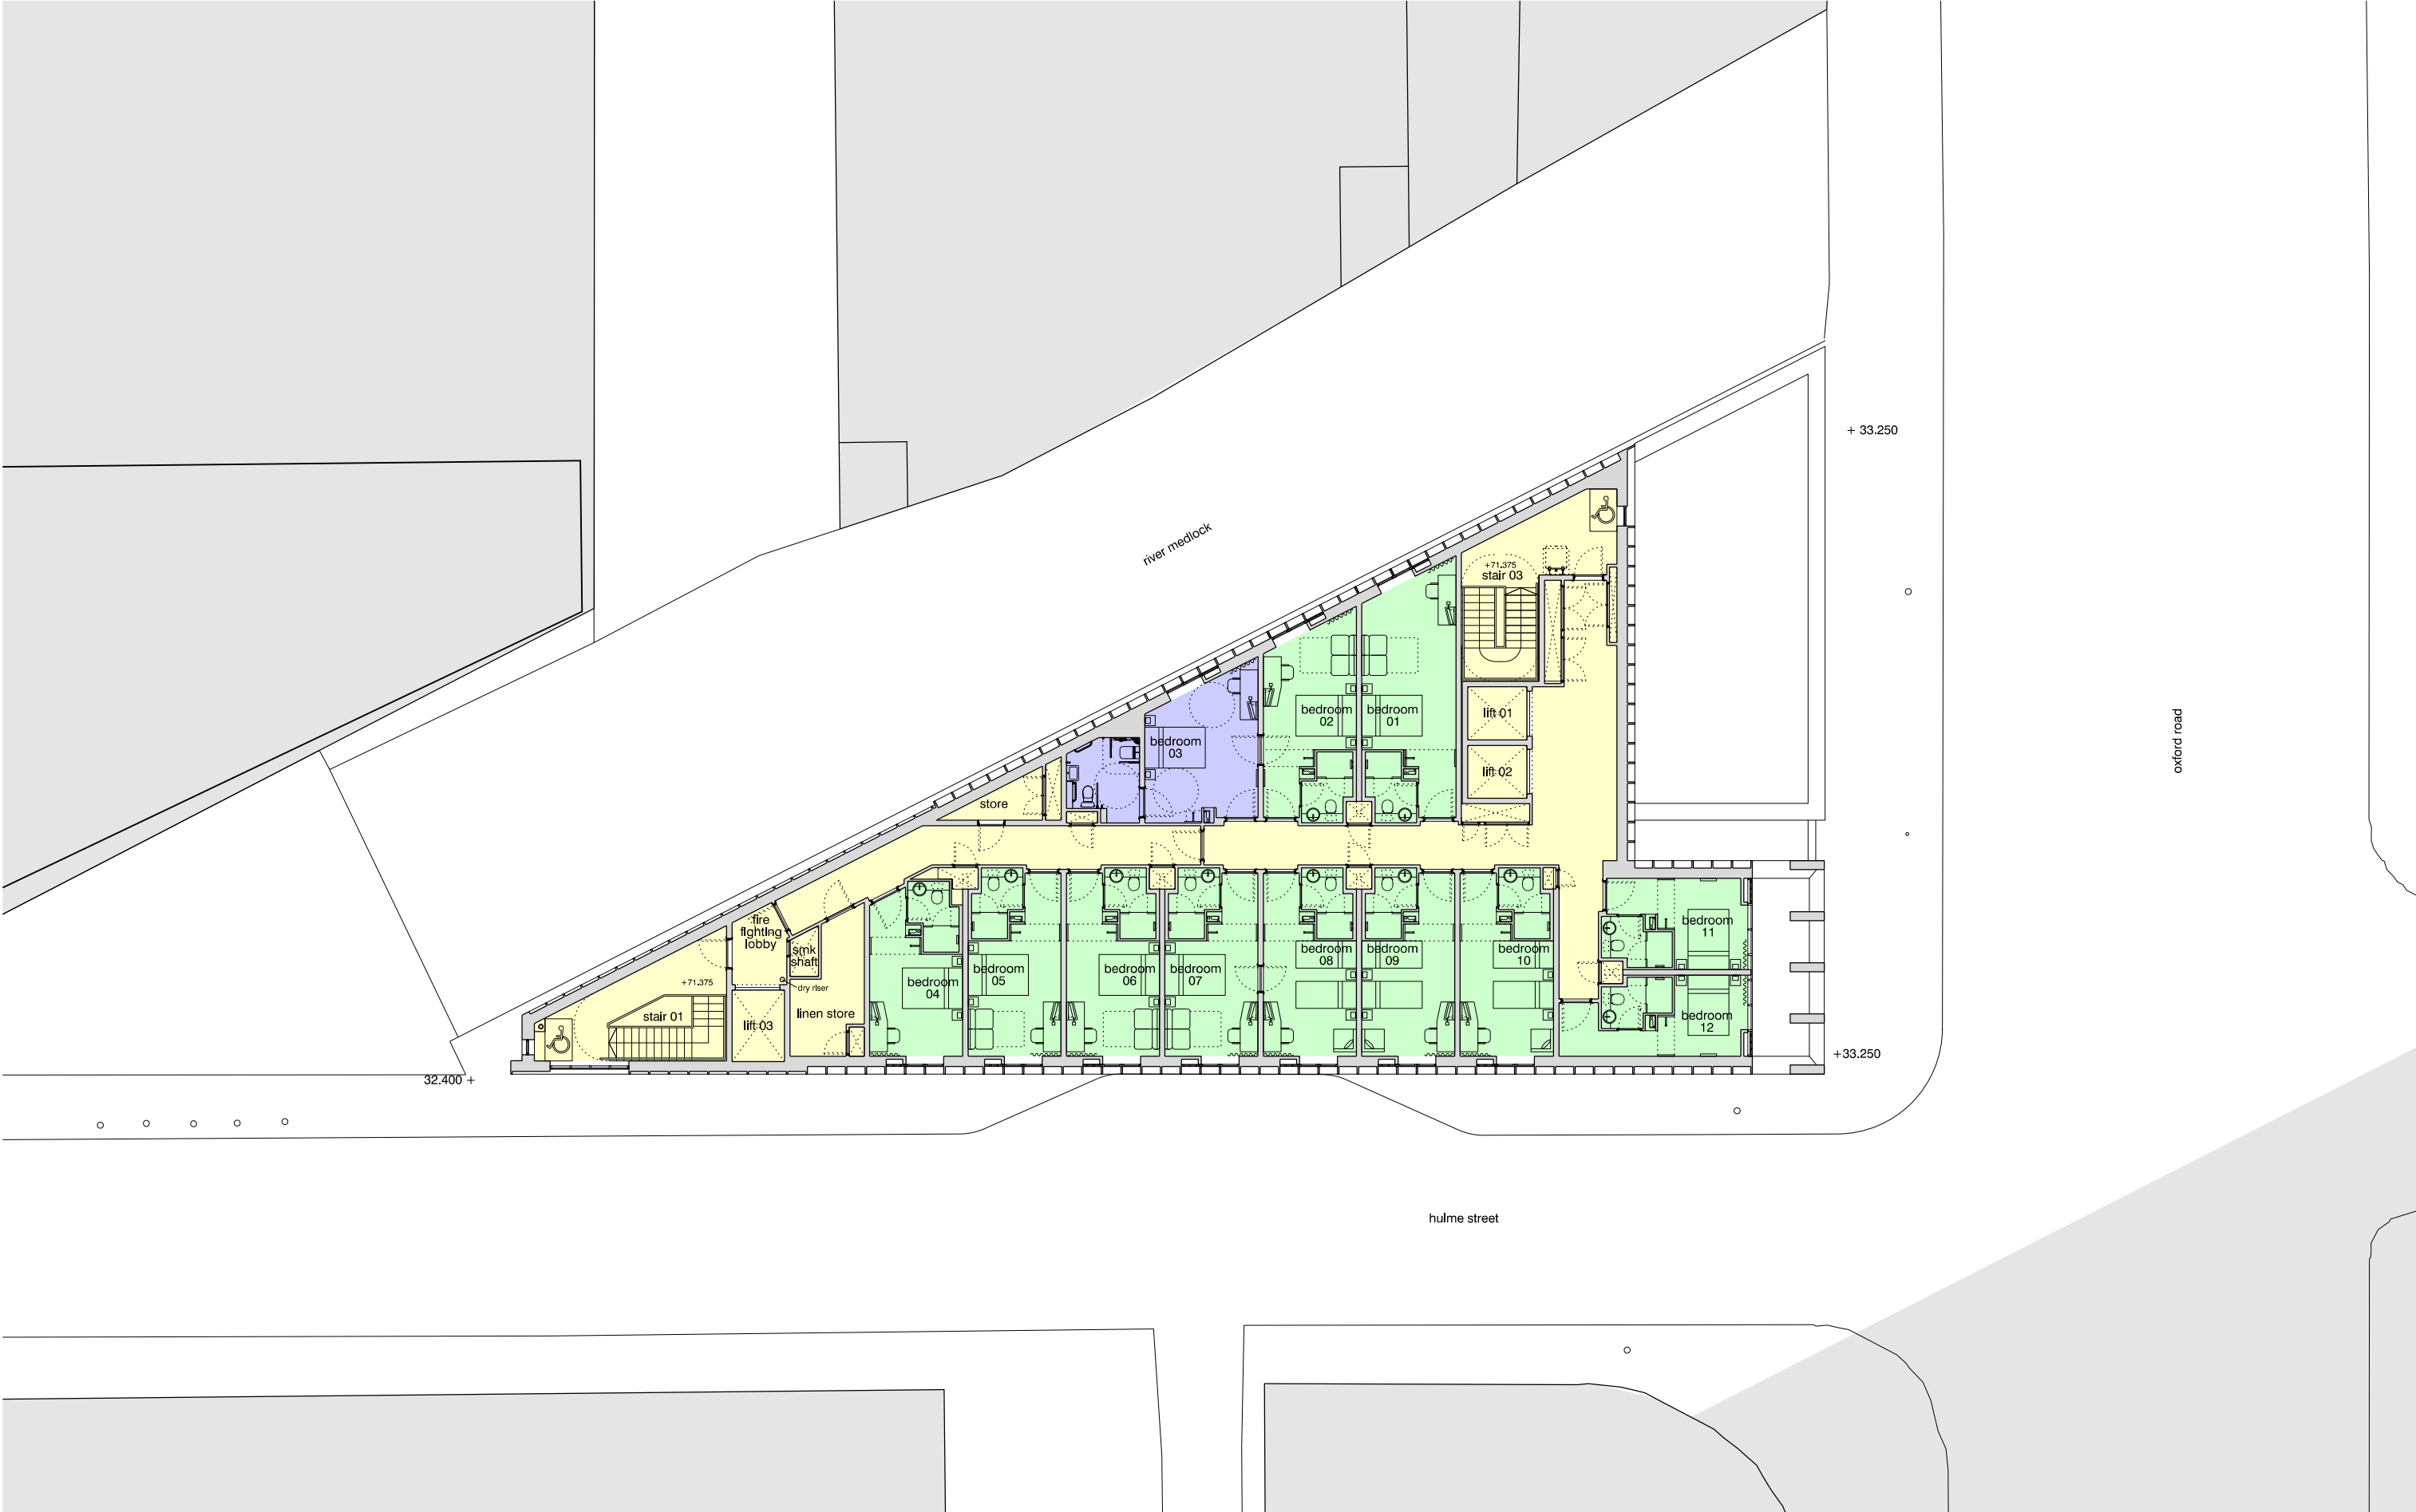

|           |            |                                      |
|-----------|------------|--------------------------------------|
| revision: | date:      | note:                                |
| P01       | 2024.02.26 | preliminary first issue              |
| P02       | 2025.09.24 | updated to reflect planning comments |

|                             |
|-----------------------------|
| hotel front of house        |
| back of house / circulation |
| retail                      |
| plant spaces                |
| standard bedrooms           |
| accessible bedrooms         |



**project**  
Holiday Inn Express  
**job no.**  
7612  
**title**  
proposed floor plan - level 13  
**scale**  
1:200 @ A3  
**drawing no.**  
**7612-al(04)0013**

stephenson hamilton risley  
**STUDIO**

3 riverside mews  
4 commercial street  
manchester, M15 4RQ  
www.shr.studio  
email@shr.studio  
0161 832 0244