


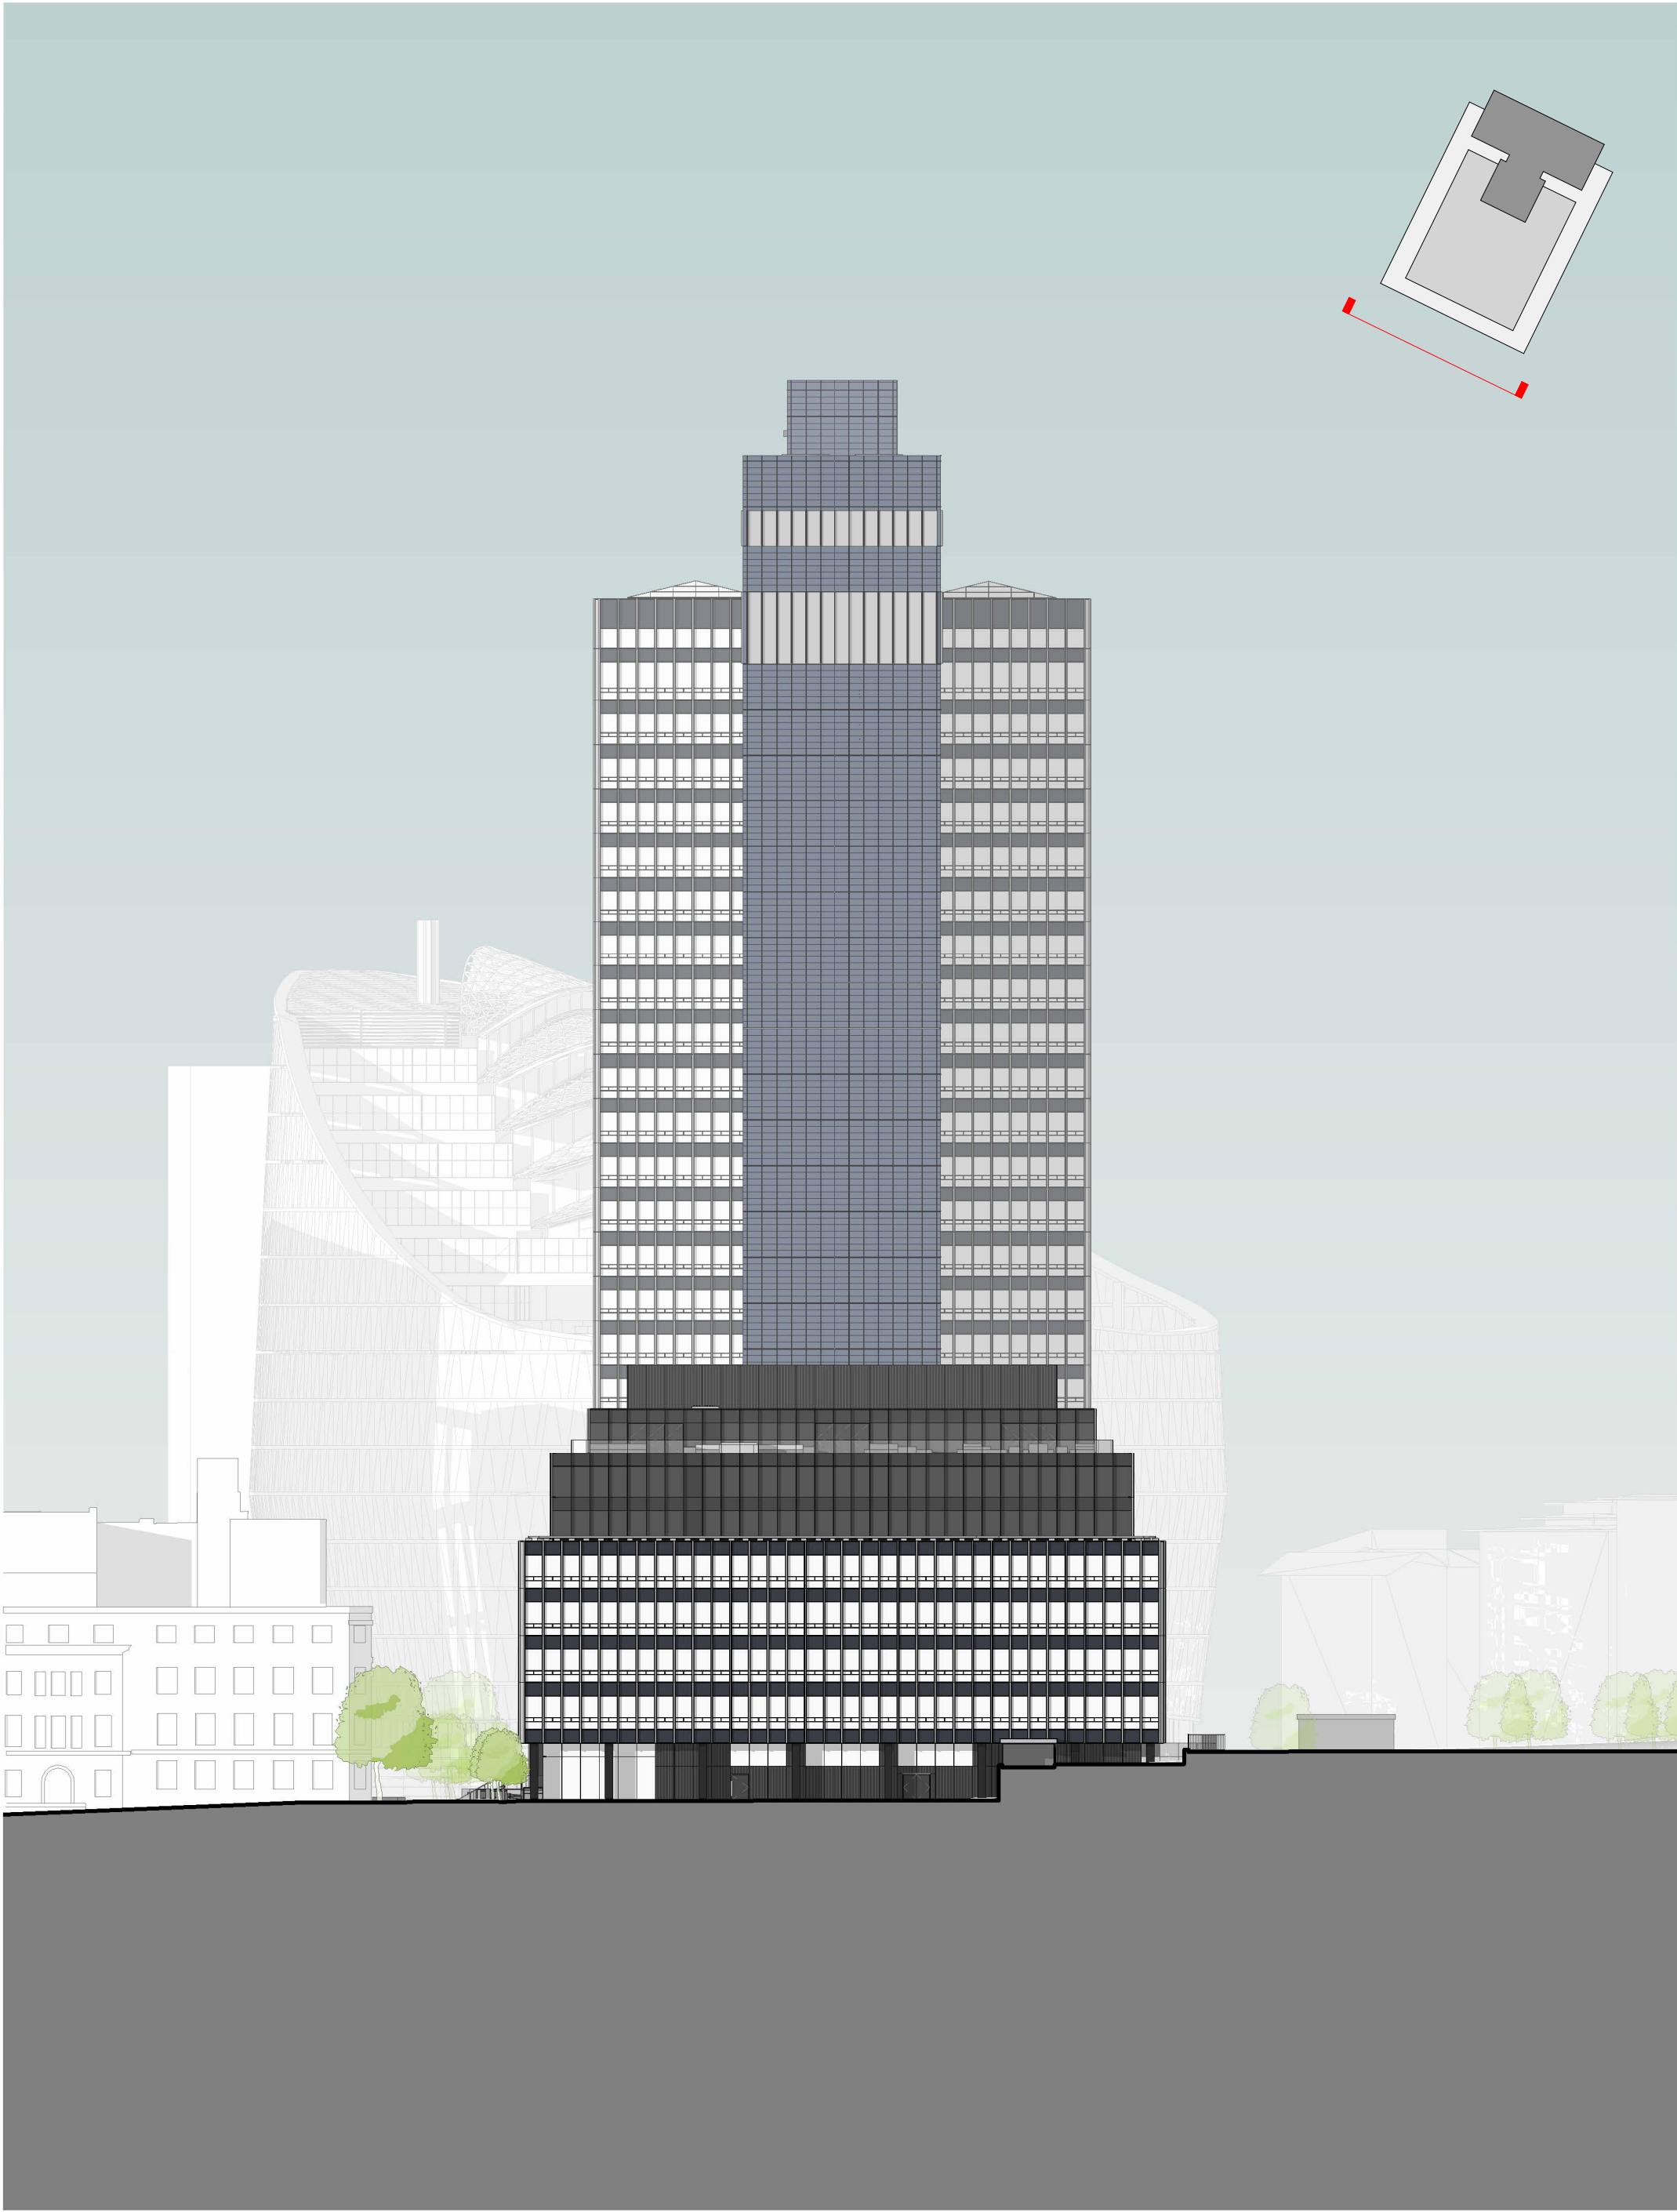

This drawing is copyright Do not scale off dimensions. All dimensions to be checked on site by contractor. Contractor to report any dimensional discrepancies, errors or omissions prior to commencing on site. SimpsonHaugh drawings have been created from a Hollis 3-dimensional model. Where Hollis survey information was unavailable or required further detail, drawings have been supplemented through additional information such as Ploverman Craven 2-dimensional measured survey drawings, historic records, historic publications and site measurements/observations. All details and dimensions to be verified through further intrusive and measured surveys.	Rev	Date	Description	Project Title Project Sam Miller Street, Manchester M60 0AL Status PLANNING	Drawing Title General Arrangement Proposed South West Elevation Project No 10518 Scale 1 : 500 @ A3 SHP Drawing Code 10518-SHA-Z1-A-B5D8-G200-EL-SW-001 Revision P01	simpsonhaugh Manchester London Birmingham +44 (0)161 835 2345 +44 (0)20 7549 4000 +44 (0)121 233 1874
		2025-04-10	Planning Submission			