


Plot Stamp: G:\570005706 Faraday Demolition\1-WIP\BIM\5706-HMA-FT-Stage 4 Drawings_Updated.dwg Plot Date and Time Stamp: 13/08/2025 17:09:15

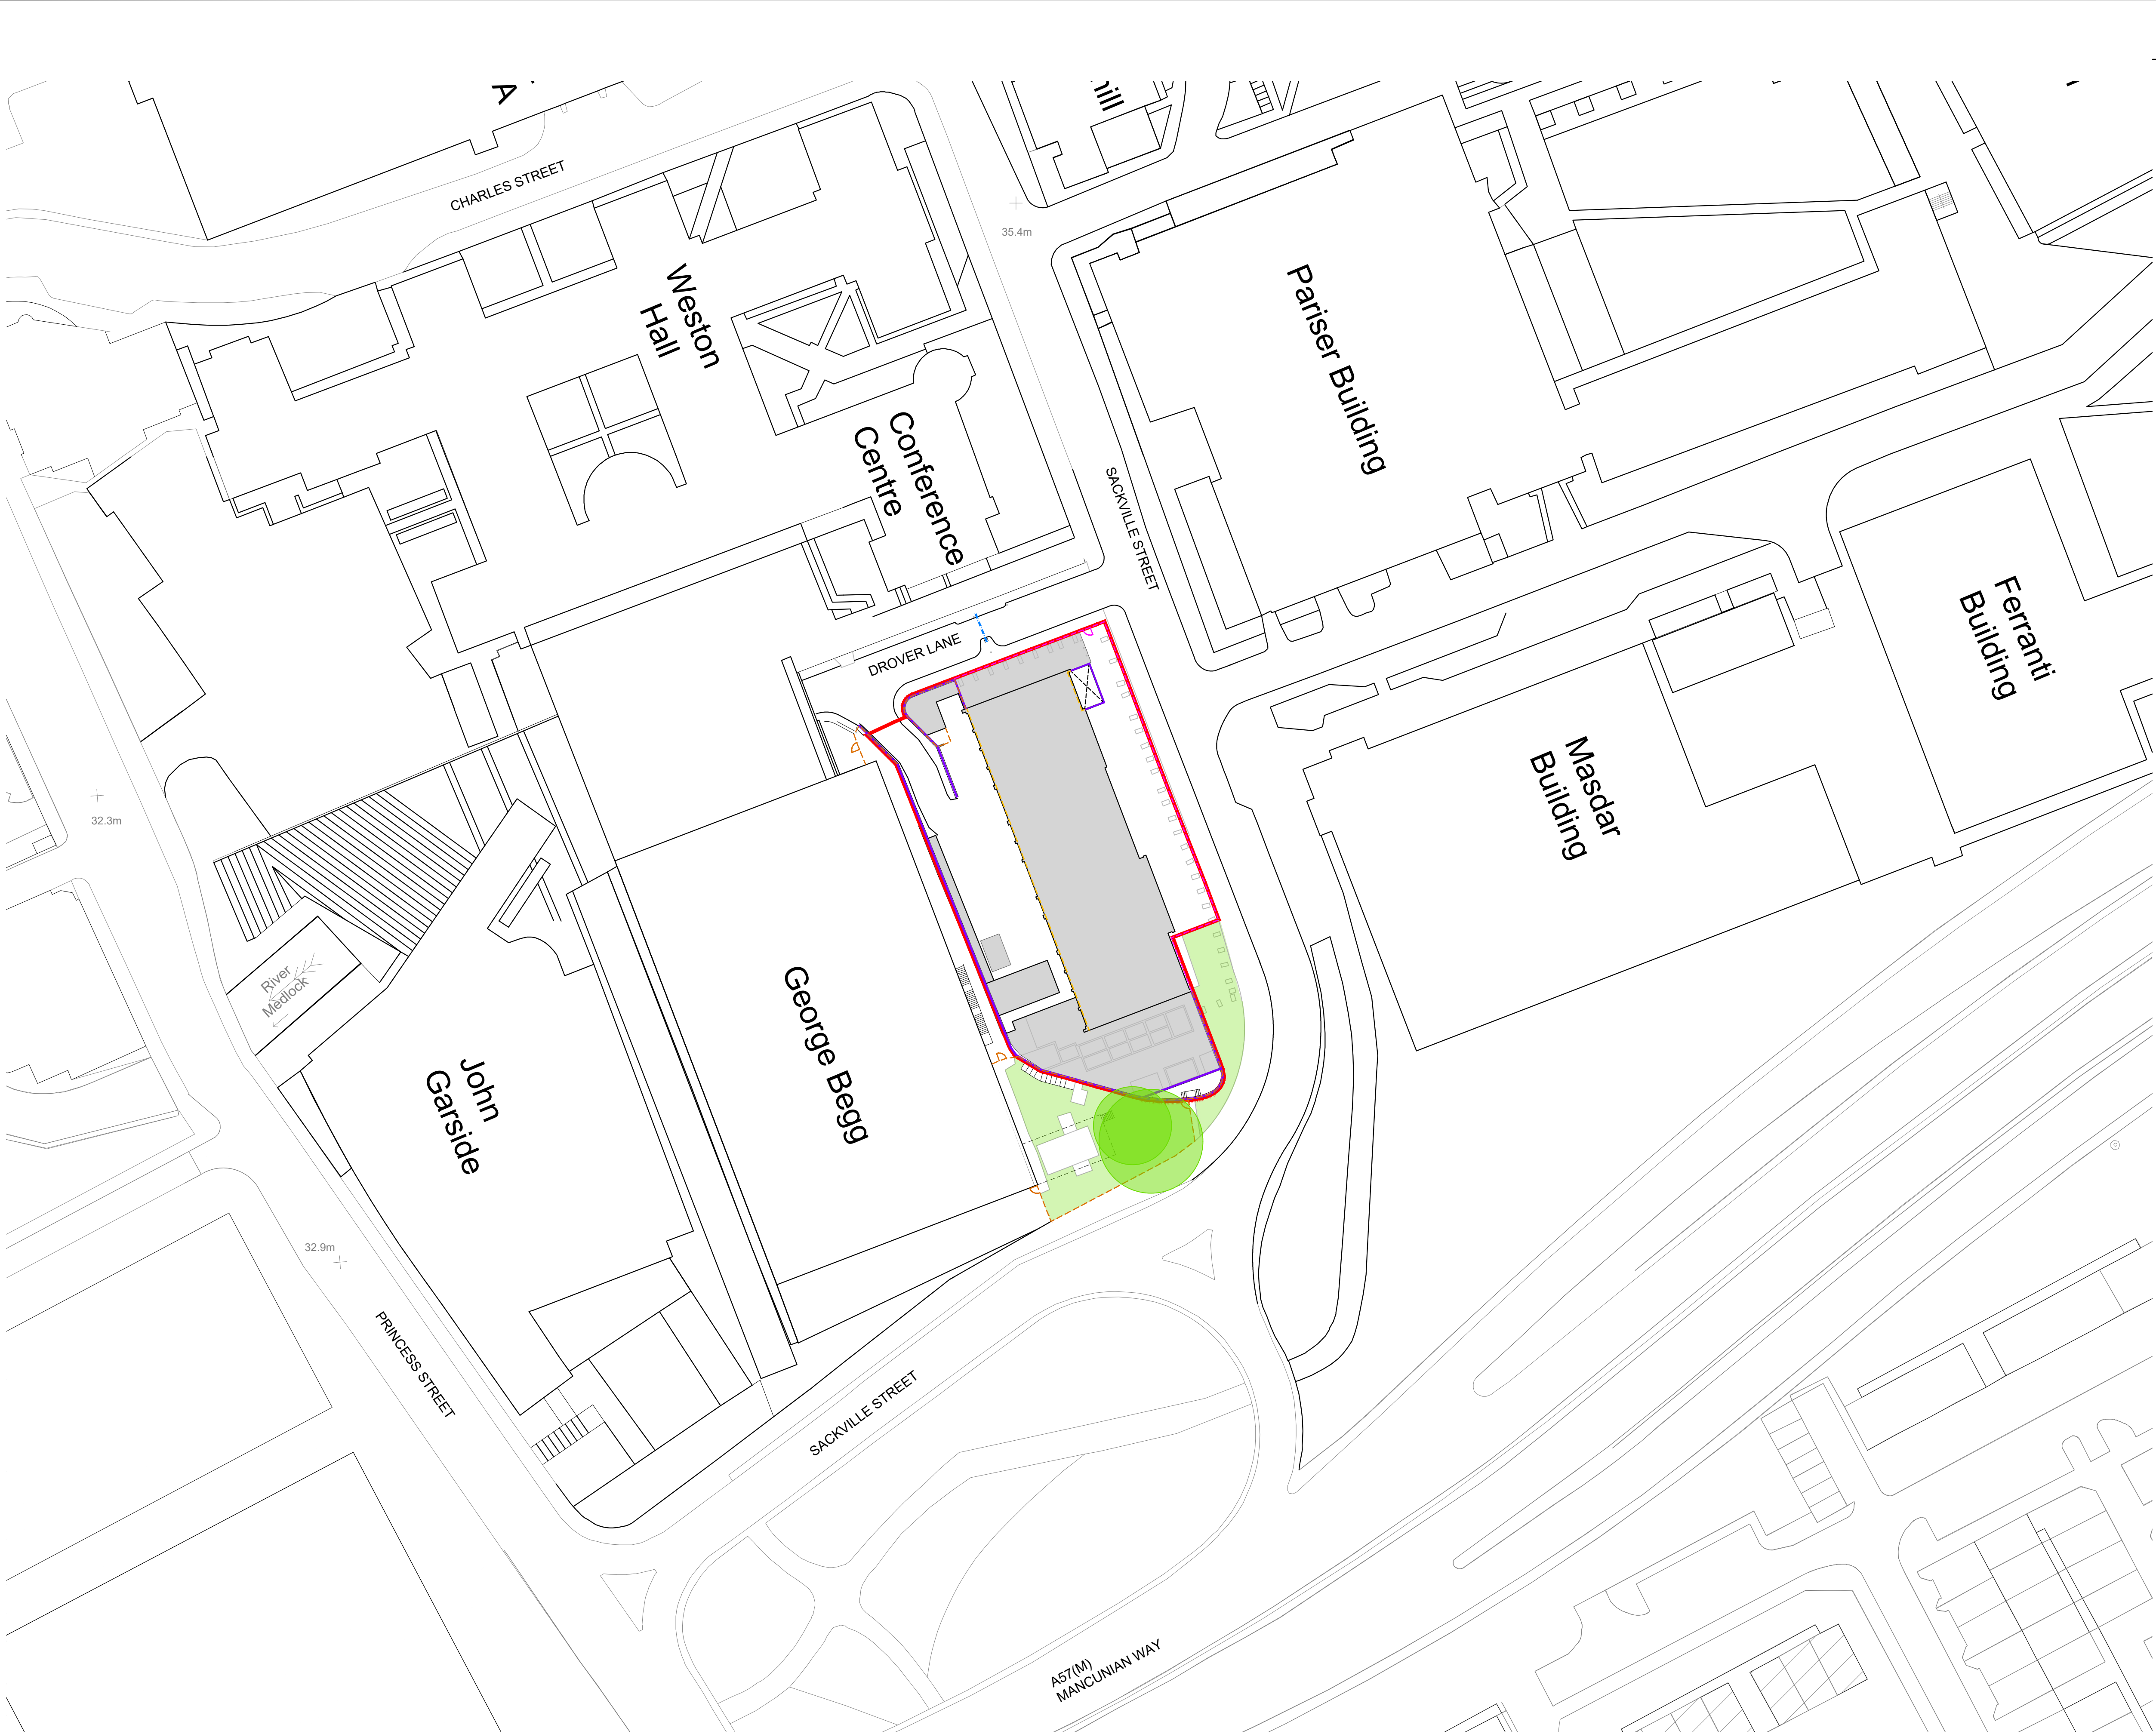

NOTES

- DO NOT SCALE FROM THIS DRAWING.
- ALL MEASUREMENTS ARE IN MILLIMETERS UNLESS STATED OTHERWISE.
- THIS DRAWING IS TO BE READ IN CONJUNCTION WITH THE SPECIFICATION AND ALL RELEVANT ARCHITECTURAL, ELECTRICAL, MECHANICAL AND STRUCTURAL DRAWINGS.
- © UNIVERSITY OF MANCHESTER. THIS DRAWING MUST NOT BE REPRODUCED WITHOUT PERMISSION.
- DIRECTORATE OF ESTATES AND FACILITIES TO BE NOTIFIED OF ANY DISCREPANCIES.

Key:

- Site Boundary (Ground/Sackville Street Level)
- Existing Buildings / Existing Building Above
- Existing Concrete Walls
- Existing Fences/Railings
- Existing Vehicular Gates
- Existing Grass
- Existing Trees
- Proposed Edge Protection (Details TBC)
- Proposed Hoarding (Details TBC)

0 10m 20m 40m

1:500 @ A1

T3	Red line boundary amended.	13/08/25	MM	TF	HMA
T2	Proposed hoarding line amended.	08/08/25	MT	MM	HMA
T1	Issued for Planning.	25/04/25	SBG	MM	HMA
P1	First Issue. Issued for comments.	09/01/25	MM	FW	HMA

Rev	Description	Date	By	Chk'd	Auth
-----	-------------	------	----	-------	------

MANCHESTER
1824

The University of Manchester

Directorate of Estates and Facilities
Beyer Building
The University of Manchester
Oxford Road
Manchester
M13 9PL

HALLIDAY MEECHAM ARCHITECTS

Halliday Meecham Architects Limited
111 Piccadilly Manchester M1 2DT
+44 (0)161 661 5200
+44 (0)161 661 5175
4 Devonshire Street, London W1W 8ST
+44 (0)20 485 5700
info@hmallidaysm.com
www.hmallidaysm.com

Drawing Status

PLANNING

Project

Faraday Tower Demolition

Building Name	Faraday Tower	Building No.	162AA
Site Name	UNIVERSITY OF MANCHESTER		
Sub Site Name	North Campus		
Drawing Title	Proposed Demolition Site Plan		

PM	ARC	Drawn	MM	Checked	FW	Authorised	HMA
Scale @A1	Date	Date	Date	Date	Date	Date	Date
1:500	09/01/25	09/01/25	09/01/25	09/01/25	09/01/25	09/01/25	09/01/25
Drawing No.	Revision						
5706-HMA-FT-ZZ-DR-A-20000	T3						