

LEGEND:

Works Out Of Scope


Extent Of Works

Roof Ledge

Rainwater Goods Outlets

Roof Mounted Ladders

Photos

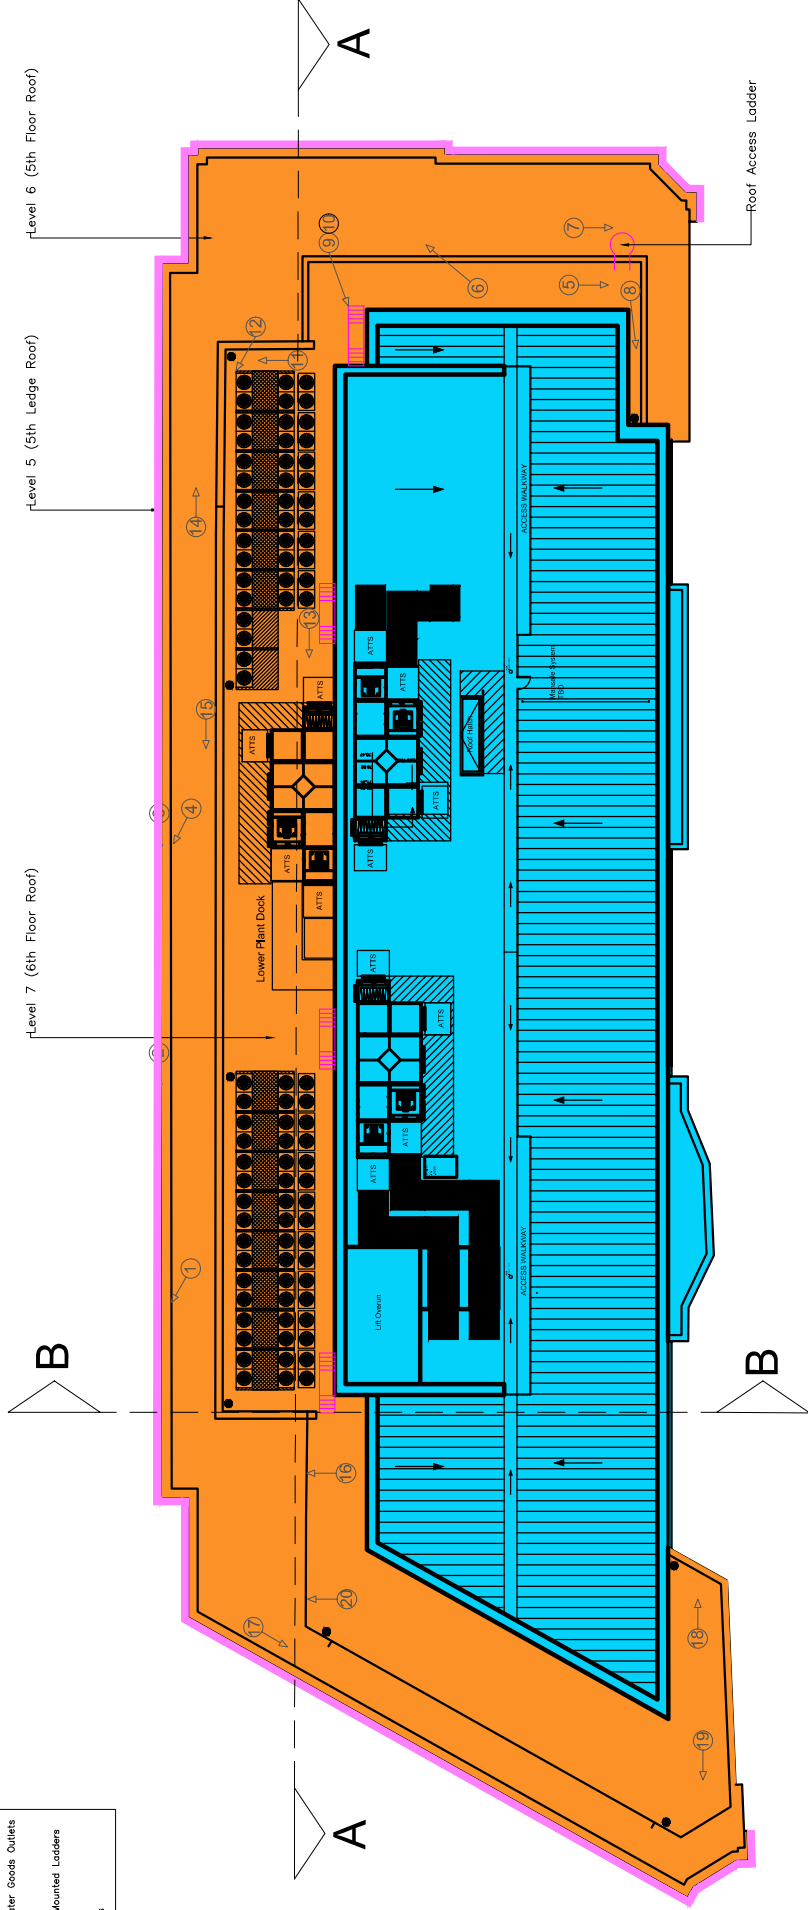

Watts.

Watts Group Limited
St James Tower 7 Charlotte Street
Manchester M1 4DZ
T: 0161 831 6180
watts.co.uk

Belfast | Bristol | Cardiff | Glasgow | Leeds | London | Manchester

Client: Hillcrest 45468464 Limited

Project:
Arkwright House
Roofing Works

Title:
Arkwright House
Existing Roof Plan

Drawing type:
Listed Building Consent


Amendments:

No dimensions are to be scaled from this drawing. All dimensions are to be checked on site. Where discrepancy occurs between specification and drawings the supervising officer must be notified.

Scale: 1:250 @A3 Date: June 25

Drawn: JC Checked: MJ

Drg.no: 2020366 — 01 Rev: A

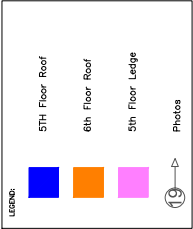

Watts Group Limited
St James Tower 7 Charlotte Street
Manchester M1 4DZ
T: 0161 831 6180
watts.co.uk



Drg.no: 2020366 - 02

Level 7 (6th Floor
Roof).

Level 6 (5th Floor
Roof).


Level 5 (5th Floor
Ledge).

LEGEND:

5TH Floor Roof

6th Floor Roof

5th Floor Ledge

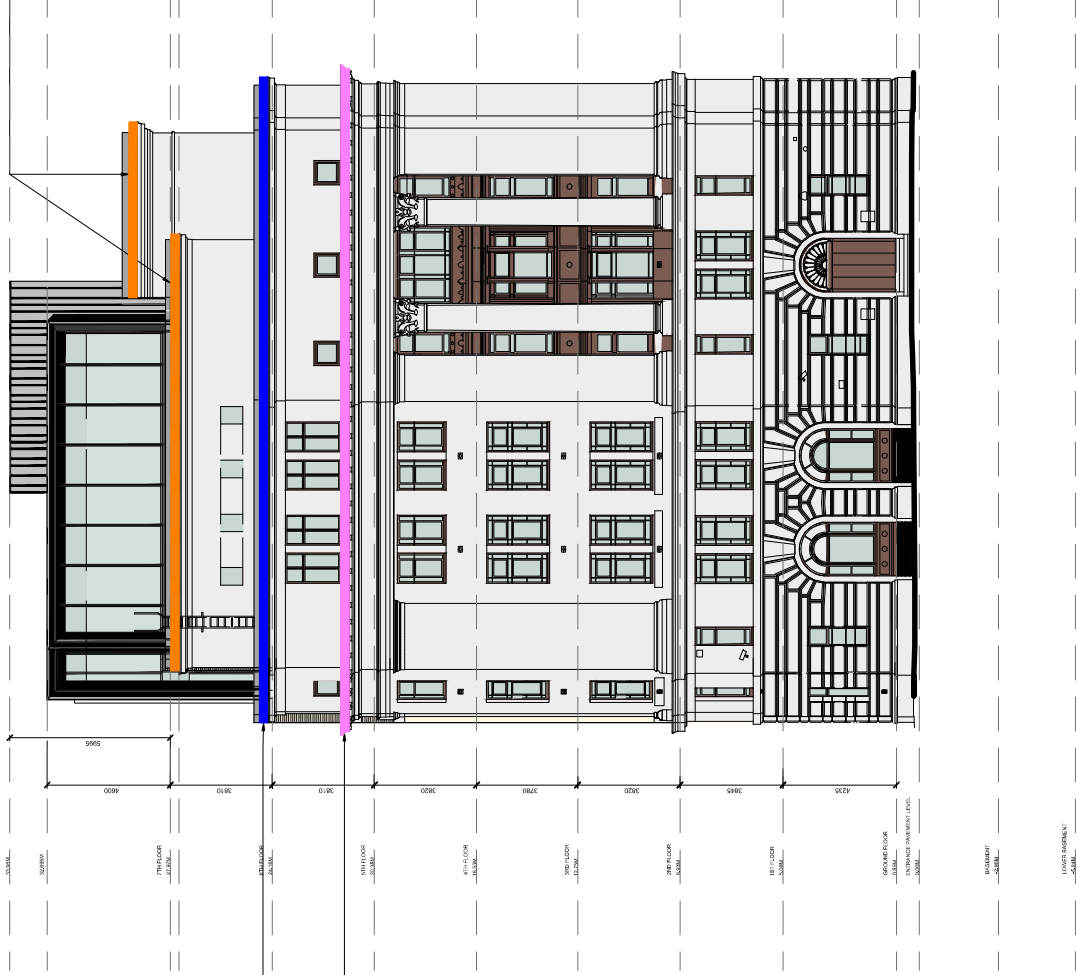

Watts.

Watts Group Limited
St James Tower 7 Charlotte Street
Manchester M1 4DZ
T: 0161 831 6180
watts.co.uk

Belfast | Bristol | Cardiff | Glasgow | Leeds | London | Manchester

Client: Hillcrest 45468464 Limited

Project:
Arkwright House
Roofing Works

Title: Arkwright House
Existing East Elevation

Drawing type:
Listed Building Consent

Amendments:

No dimensions are to be scaled from this drawing. All dimensions are to be checked on site. Where discrepancy occurs between specification and drawings the supervising officer must be notified.


Scale: 1:200 @A3 Date: June 25

Drawn: JC Checked: MJ

Drg.no: 2020366 – 03 Rev: A

Level 7 (6th Floor Roof).

Level 6 (5th Floor Roof).

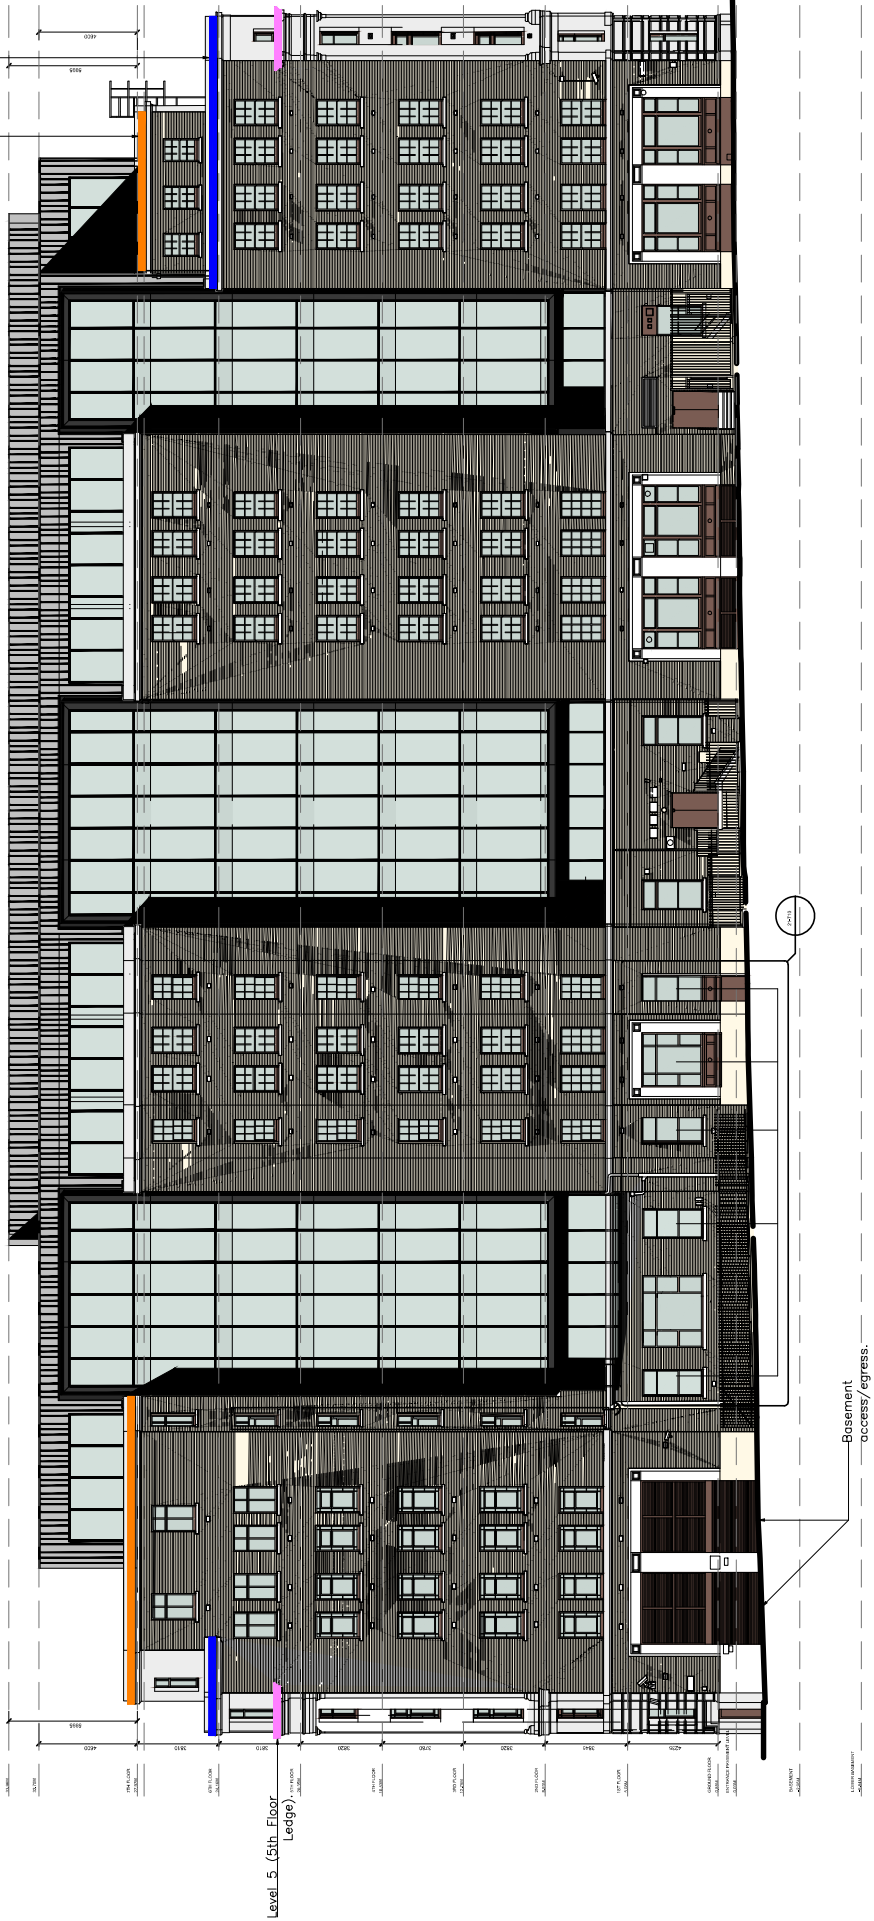

LEGEND:

- 5th Floor Roof
- 6th Floor Roof
- 5th Floor Ledge

Watts.

Watts Group Limited
St James Tower 7 Charlotte Street
Manchester M1 4DZ
T: 0161 831 6180
watts.co.uk



Belfast | Bristol | Cardiff | Glasgow | Leeds | London | Manchester

Client: Hillcrest 45468464 Limited

Project: Arkwright House Roofing Works

Title: Arkwright House Existing South Elevation

Drawing type: Listed Building Consent

Amendments:

No dimensions are to be scaled from this drawing. All dimensions are to be checked on site. Where discrepancy occurs between specification and drawings the supervising officer must be notified.

Scale: 1:250 @A3 Date: June 25

Drawn: JC Checked: MJ

Dwg.no: 2020366 – 04 Rev: A

