




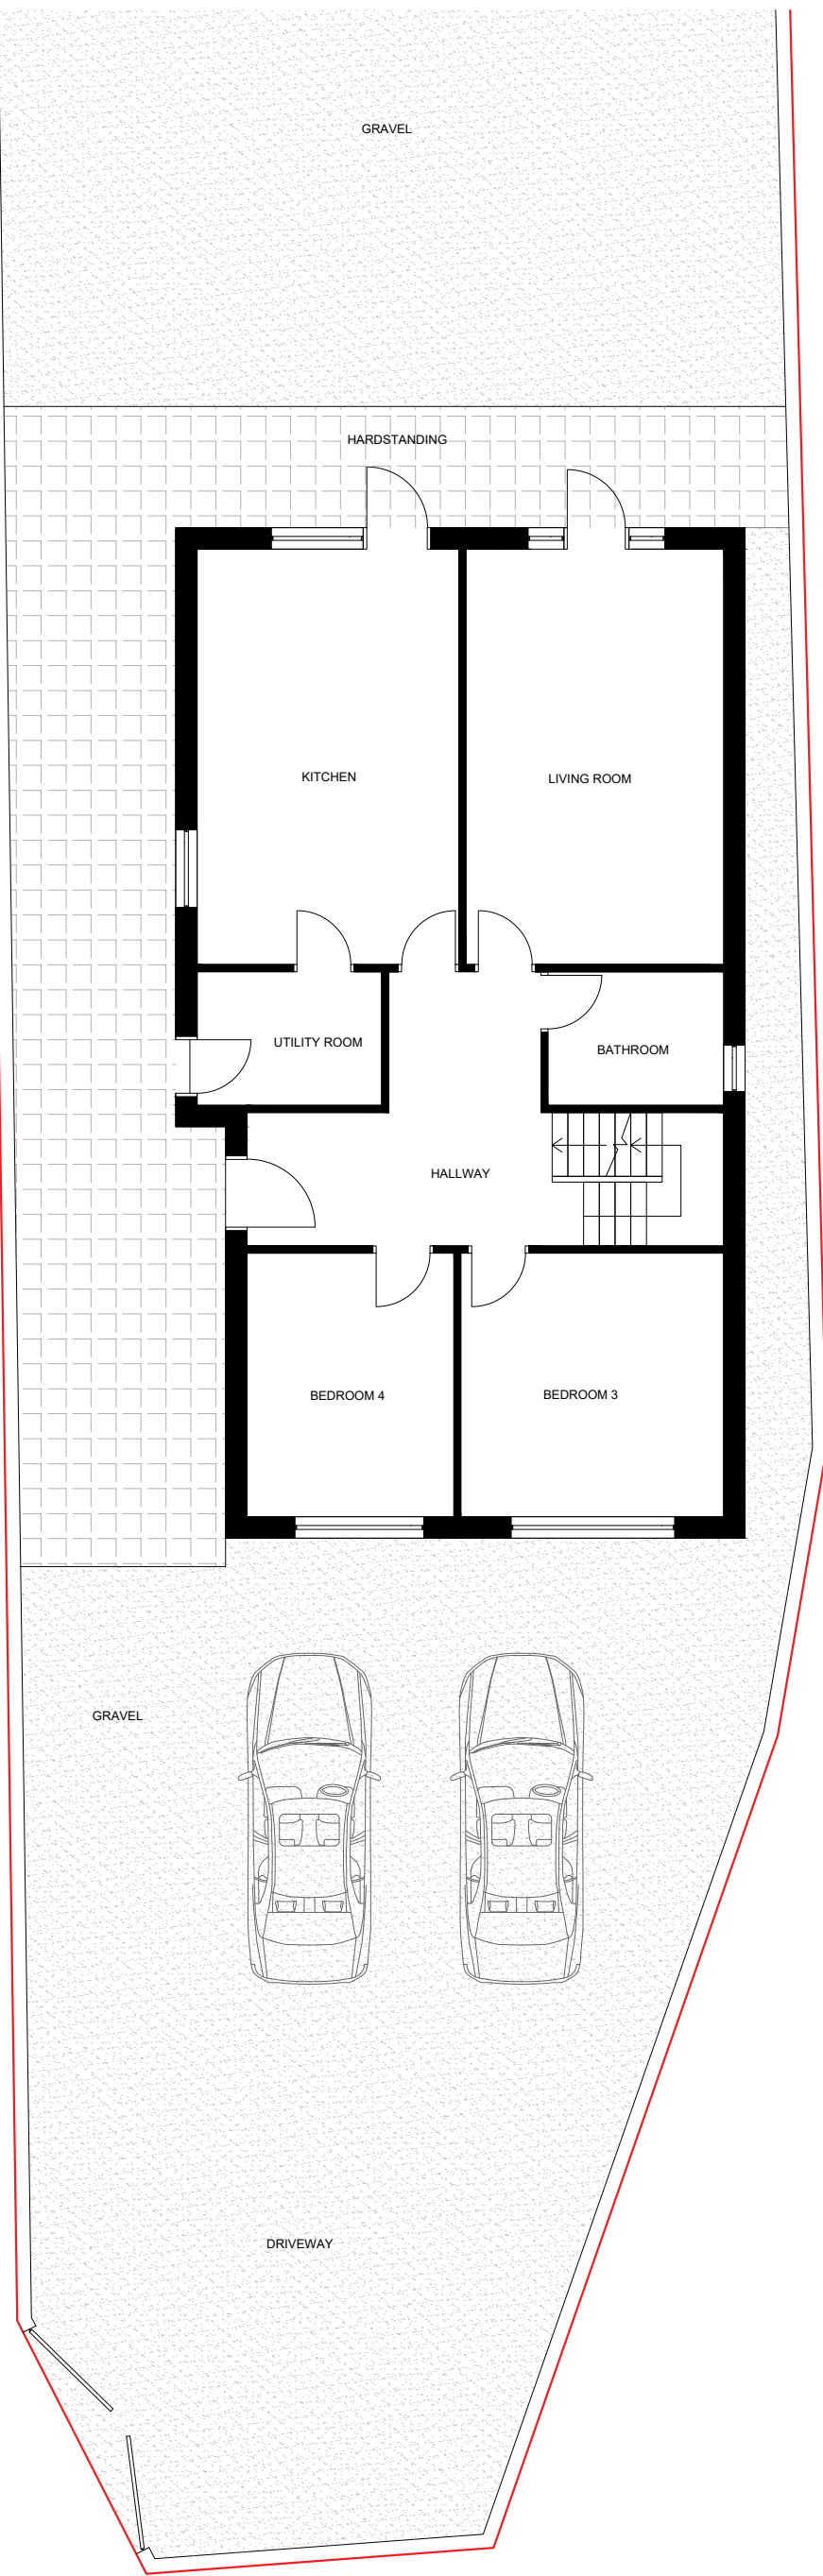

Existing Ground Floor Plan

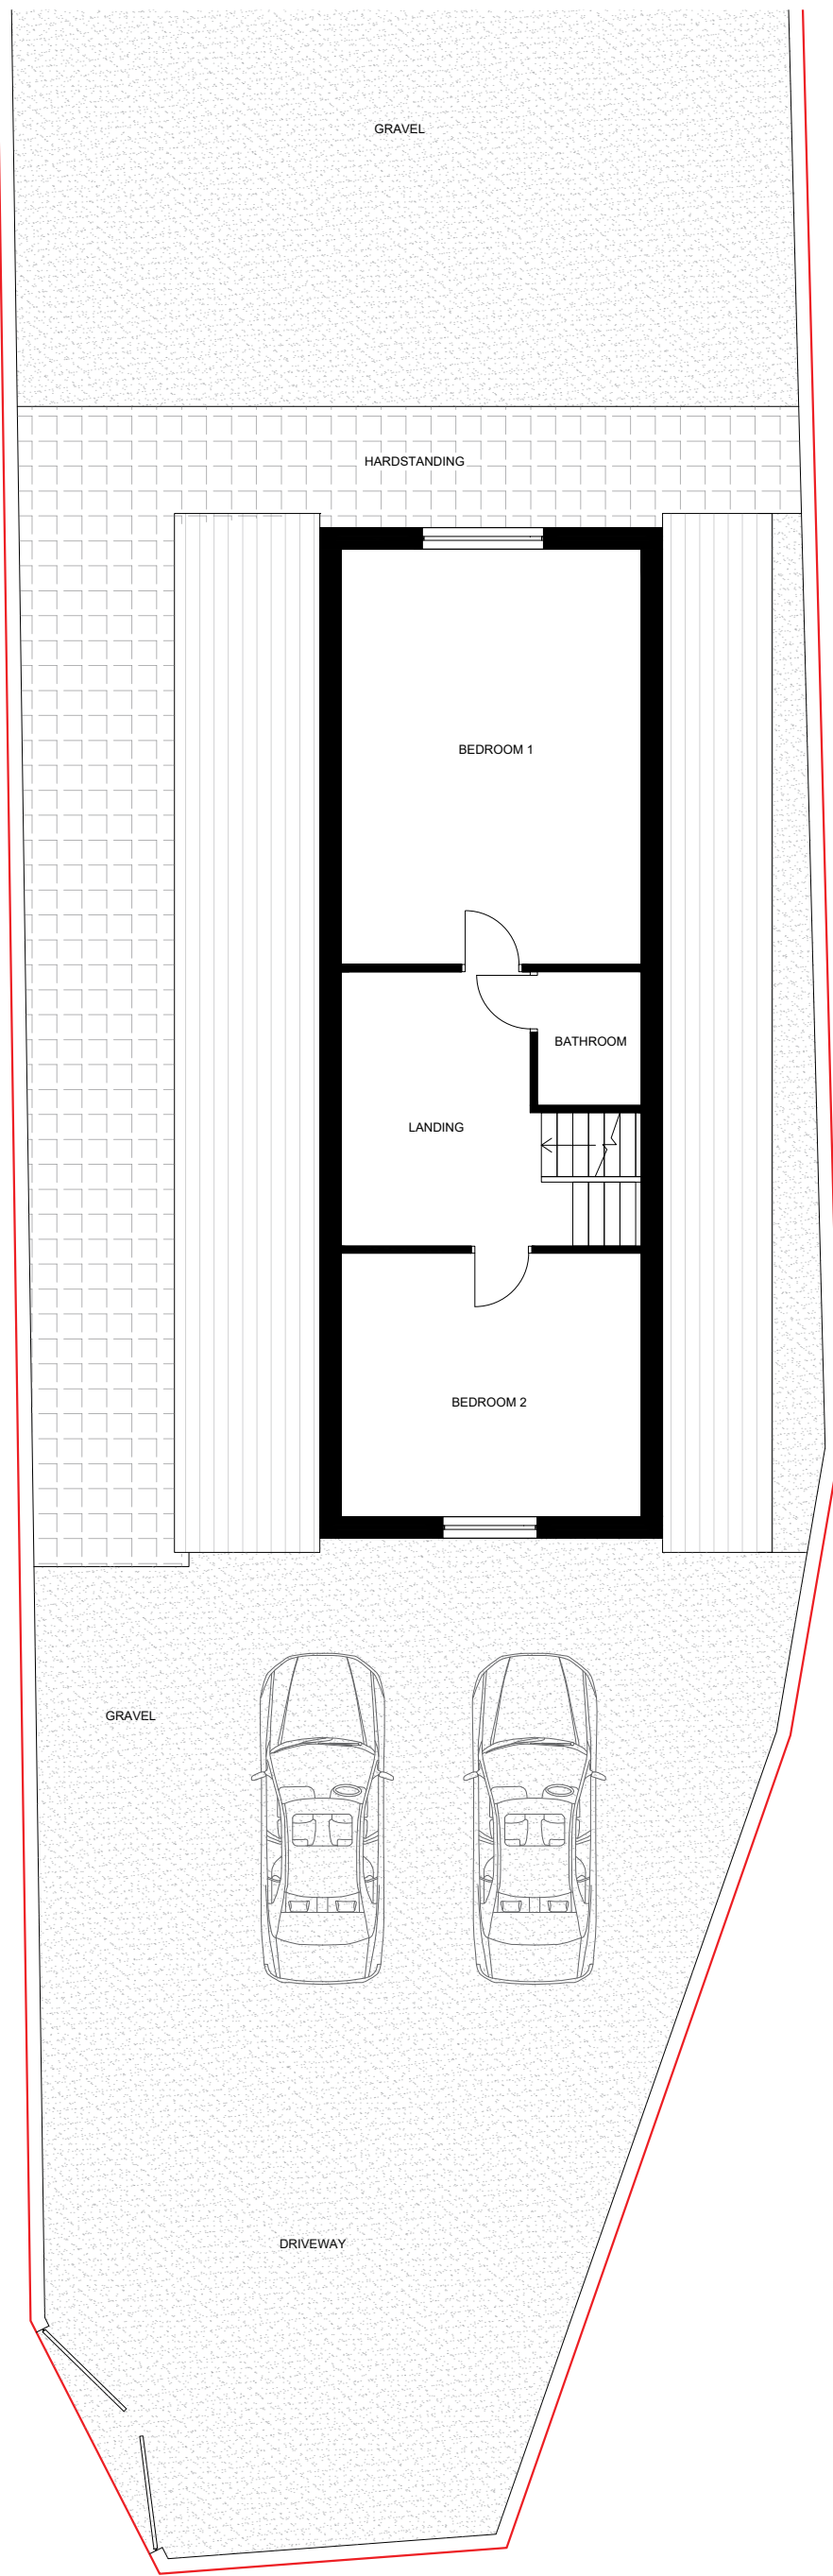


Existing First Floor Plan

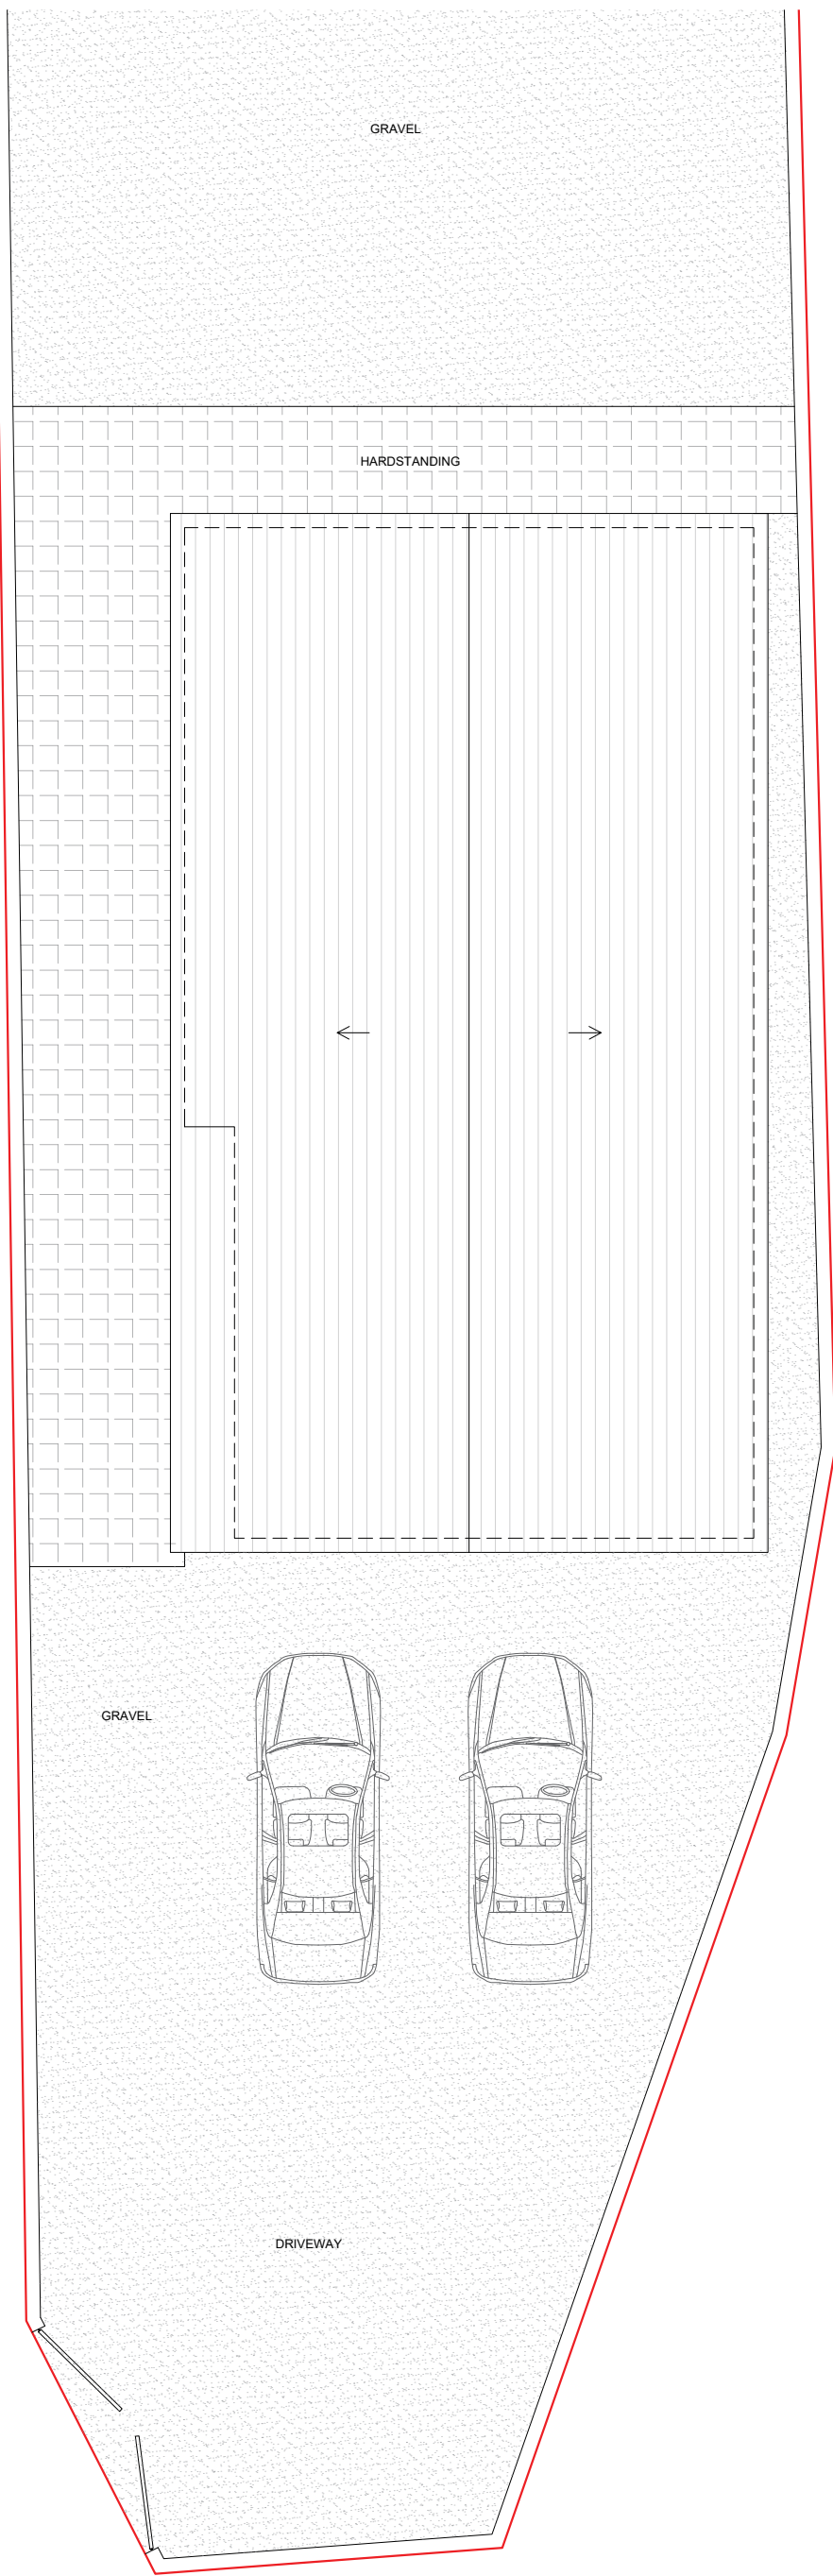

Existing Roof Plan

Any dimensions shown should be checked on site and discrepancies reported to the Architect prior to construction. Designs are not coordinated with engineer projects. Do not scale for construction purposes.

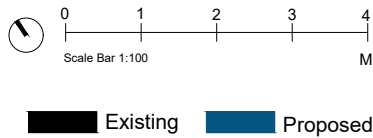

Drawing Name
Existing Plans

Project Address
21 Victoria Terrace,
Manchester M12 4LB

Drawing No.
21VictoriaTerrace_
ExistingPlans_03

Scale
1/100 at A2

Designer
EC

Date
18.06.2025

Drawing No.
04

Revision
03



Planning By Design Ltd
www.planning-by-design.co.uk
hello@planning-by-design.co.uk