




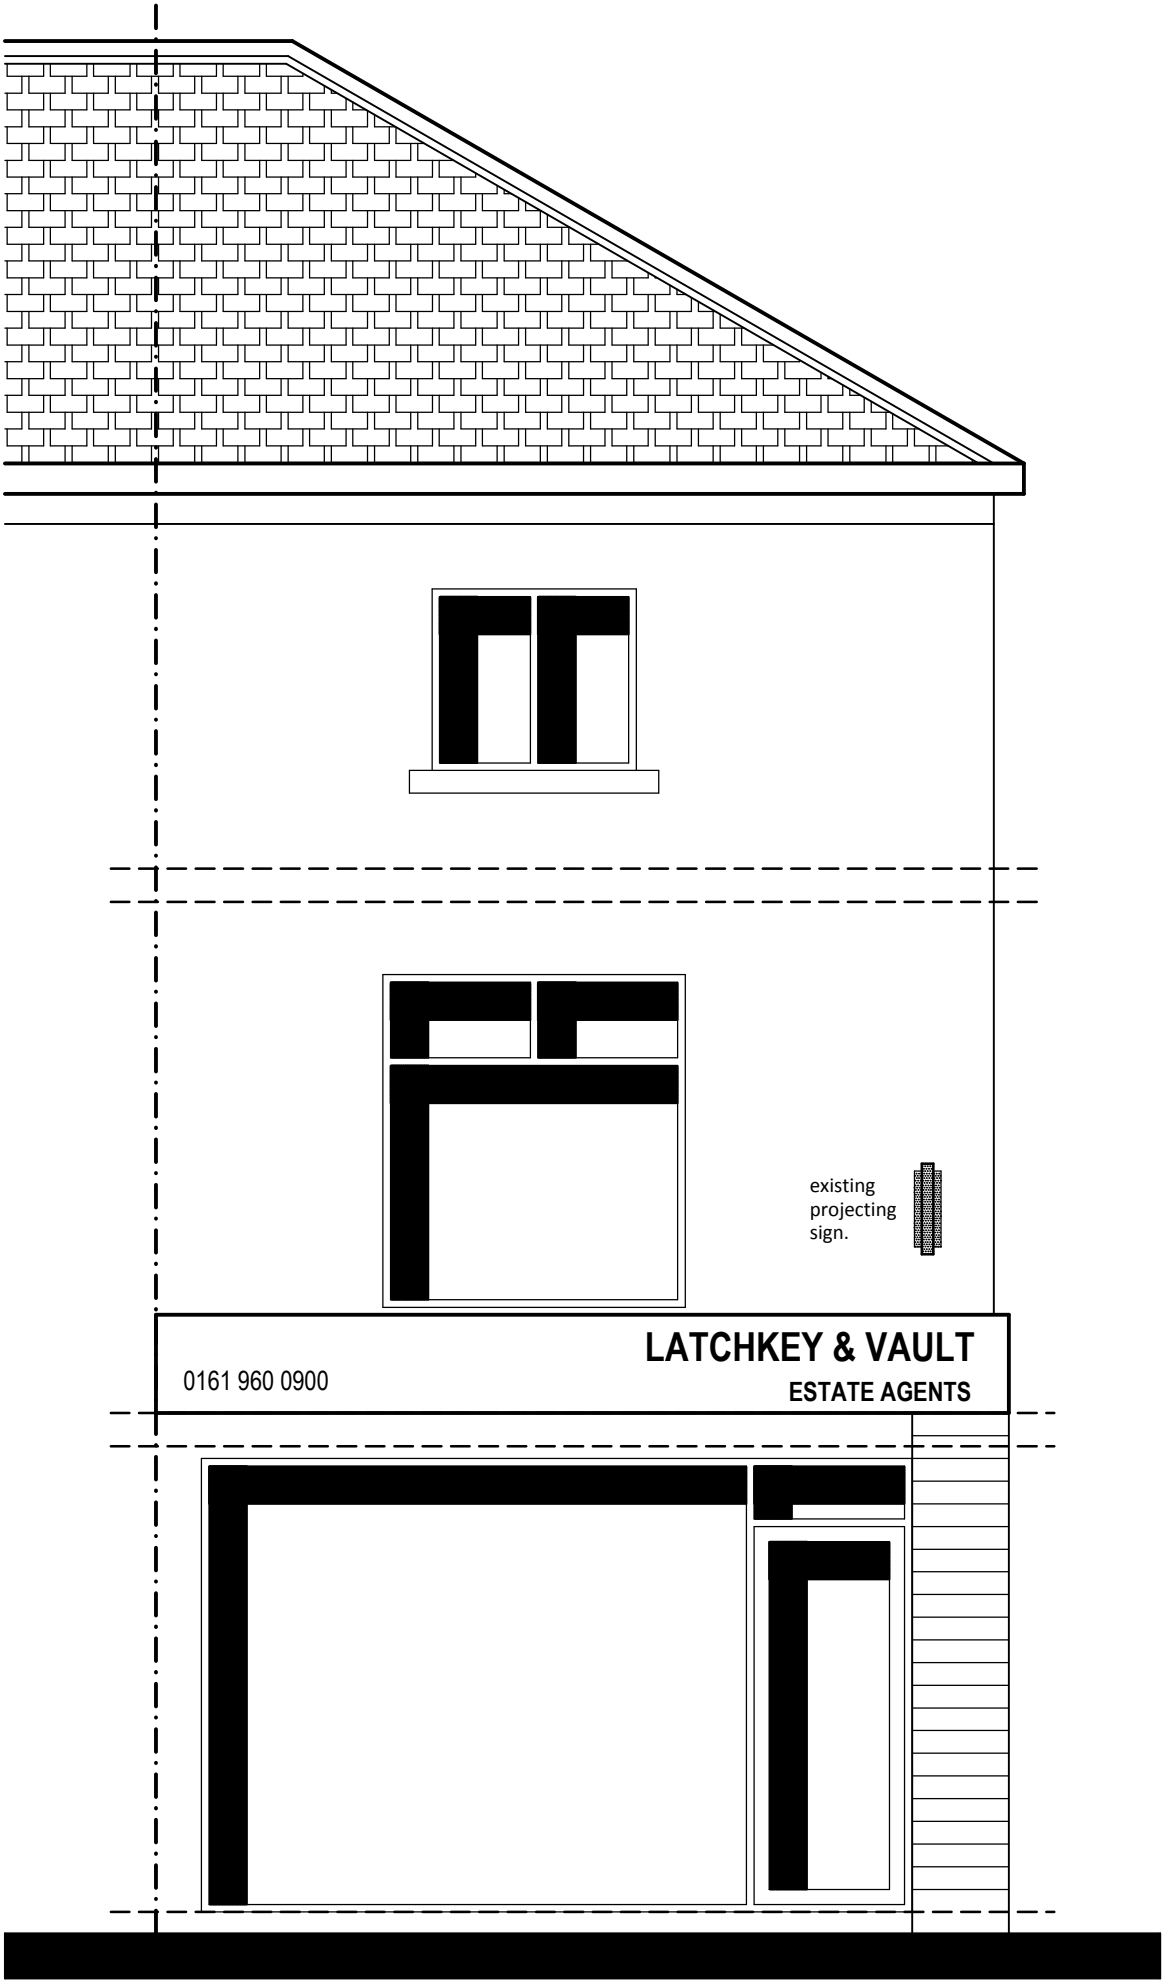

existing front elevation. (facing Cheetham Hill Rd).

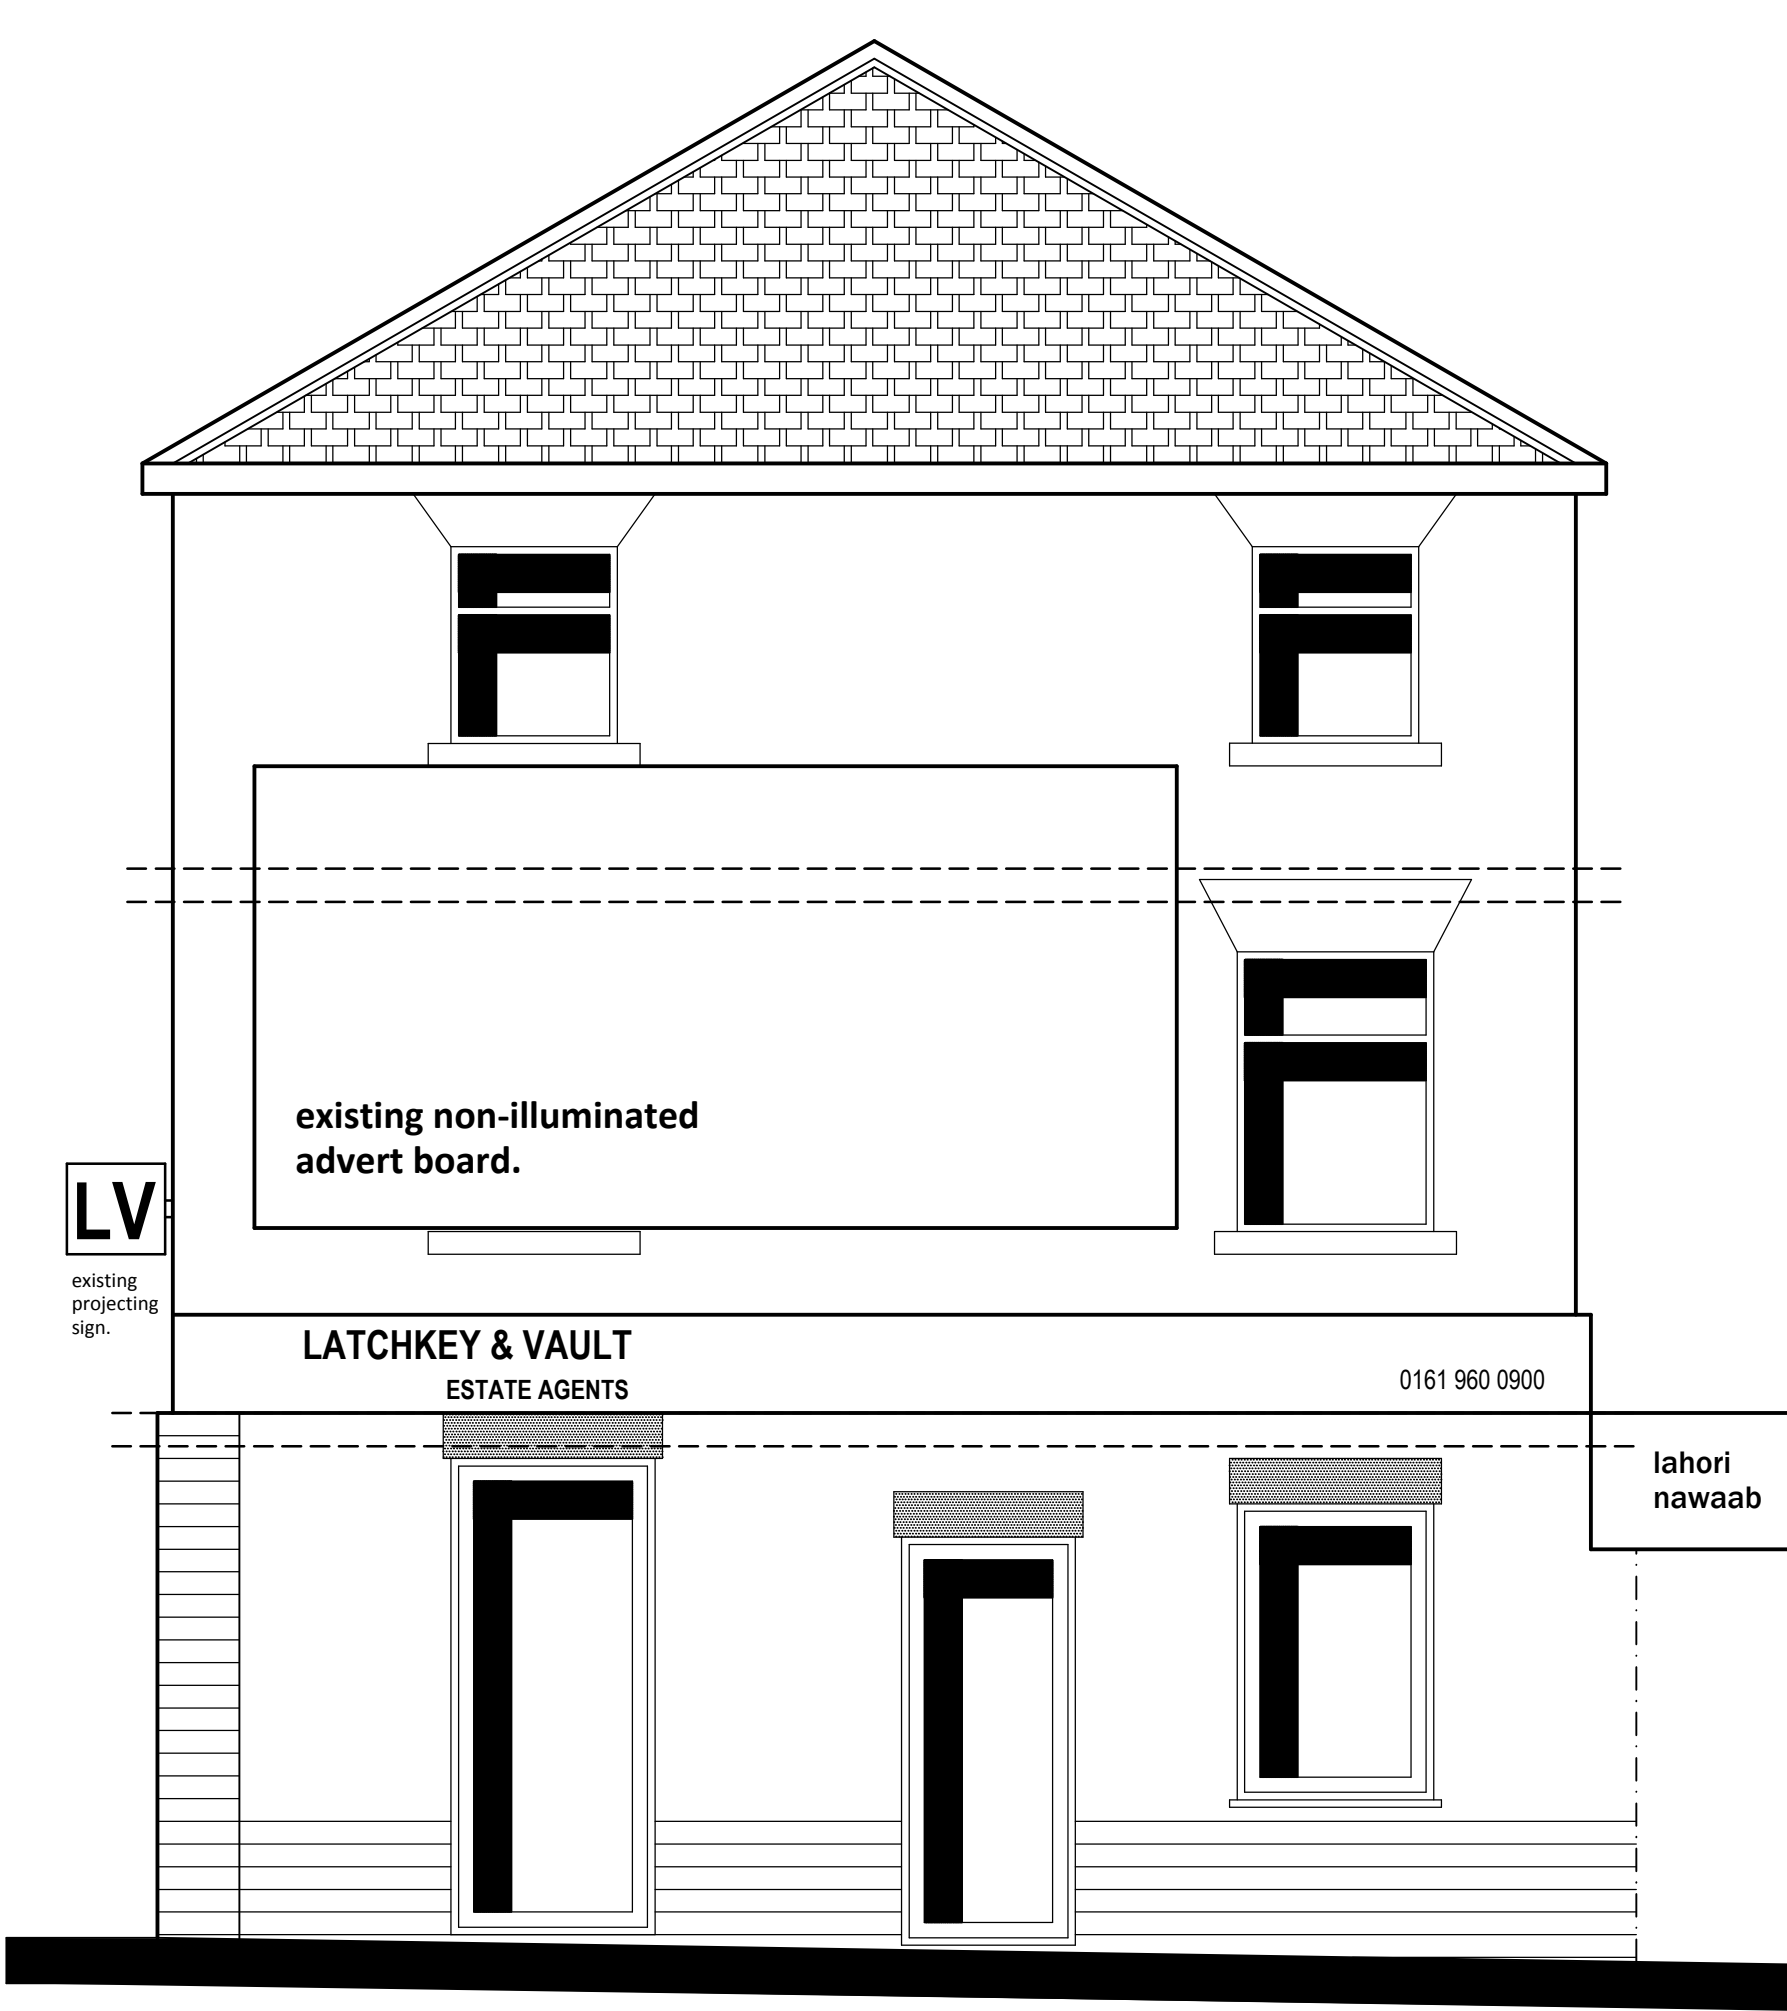

existing side elevation. (facing Woodlands Rd).

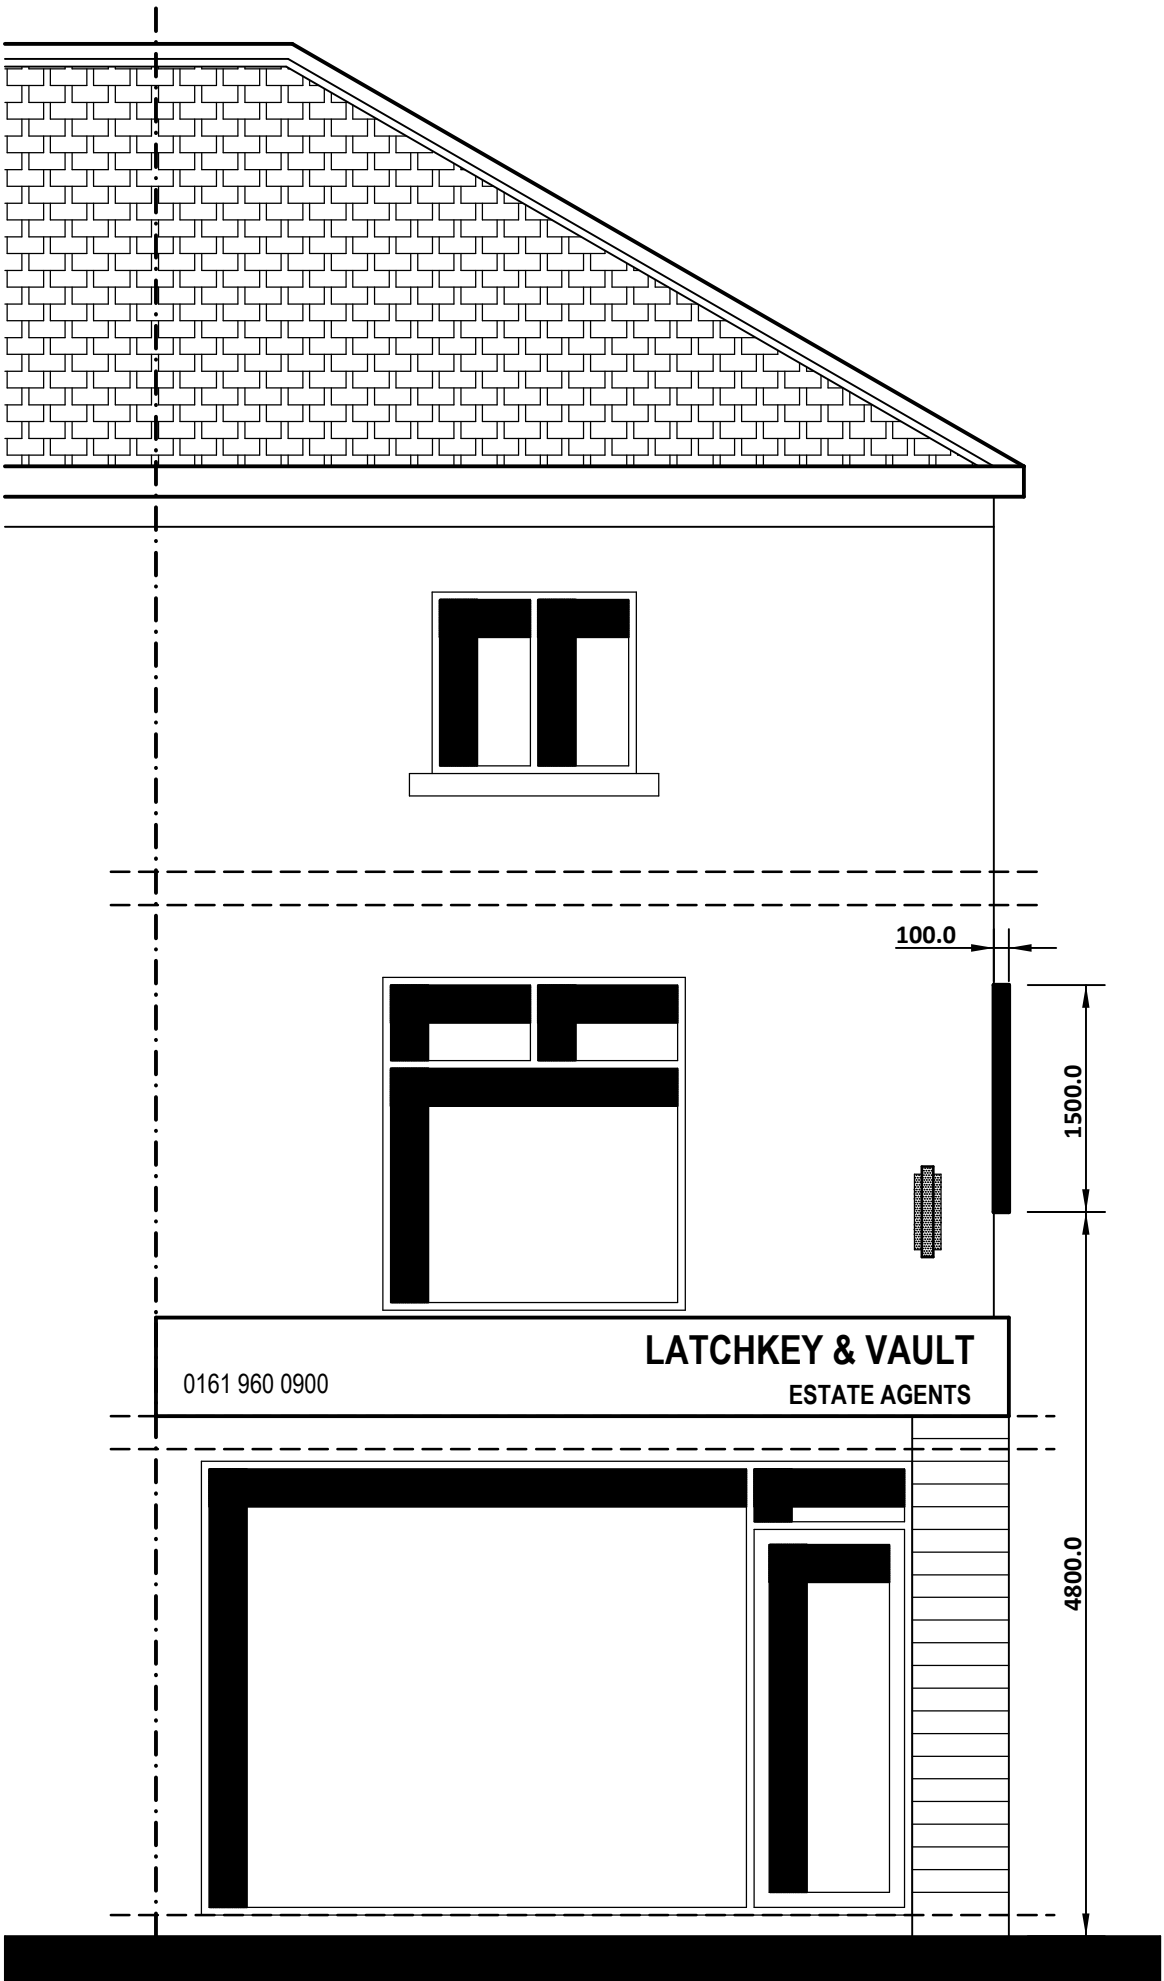

PROPOSED FRONT ELEVATION. (facing Cheetham Hill Rd).

OUTDOOR DIGITAL SCREEN.

3000mm x 1500mm HIGH.


P2.5 SMD OUTDOOR IP65 DIGITAL SCREEN WITH EPISTAL CHIPSET.

SMD1415 LED.

GALVANISED IRON CABINET.

NOVASTAR CONTROL SYSTEM WITH MEDIA PLAYER & RECEIVING CARD.

6000 c/d/m2 (Lumens).

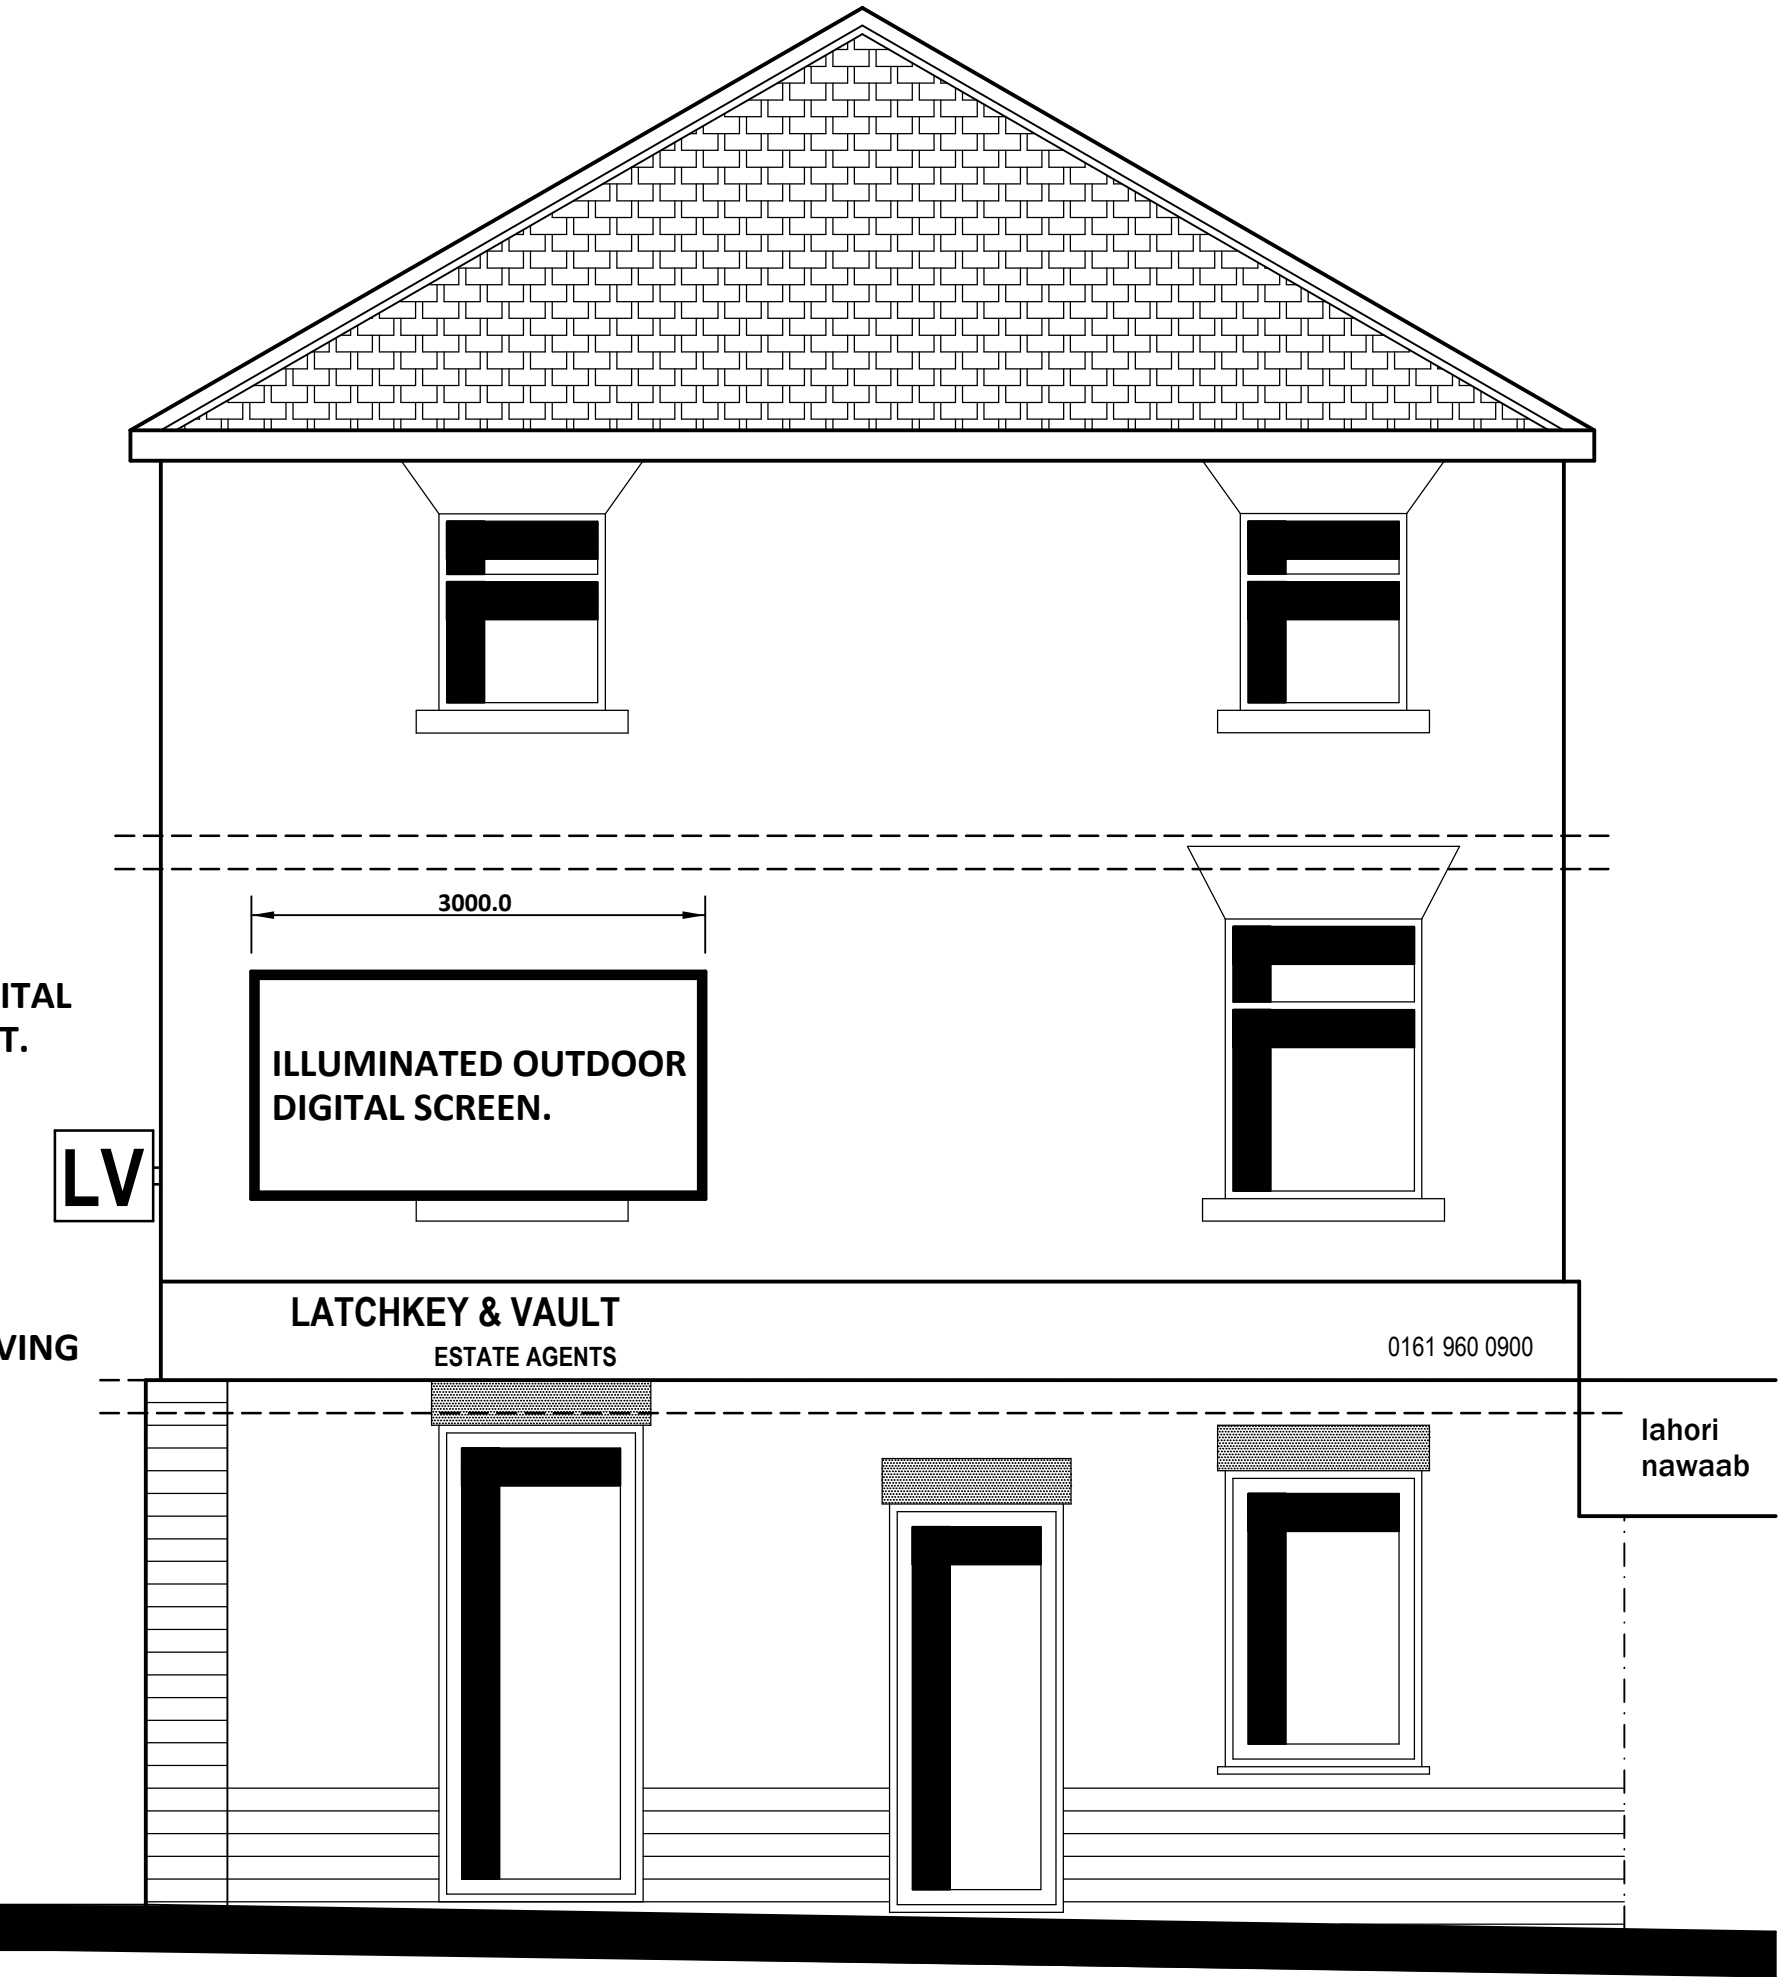

PROPOSED SIDE ELEVATION. (facing Woodlands Rd).

Client:	MR ALTAF RAMTOOLA.
Project:	PROPOSED REPLACEMENT OF EXISTING NON-ILLUMINATED ADVERTISEMENT BOARD FACING WOODLANDS ROAD, WITH AN OUTDOOR DIGITAL MEDIA SCREEN.
Location:	458 CHEETHAM HILL ROAD MANCHESTER, M8 9JW.
Date / Scale:	August 2025. Scale: 1:50.
Copyright:	Khalid Khan & Associates Surveyors & Architectural Consultants MAJID HOUSE, 109 WHALLEY RANGE BLACKBURN, LANCASHIRE, BB1 6EE t: 01254 54464 m: 07798 686430 e: khalid@kassoc.co.uk w: khalidkhanassociates.co.uk
Revisions:	1m 2m 3m
Dwg No:	081/08/25/458/@A1