



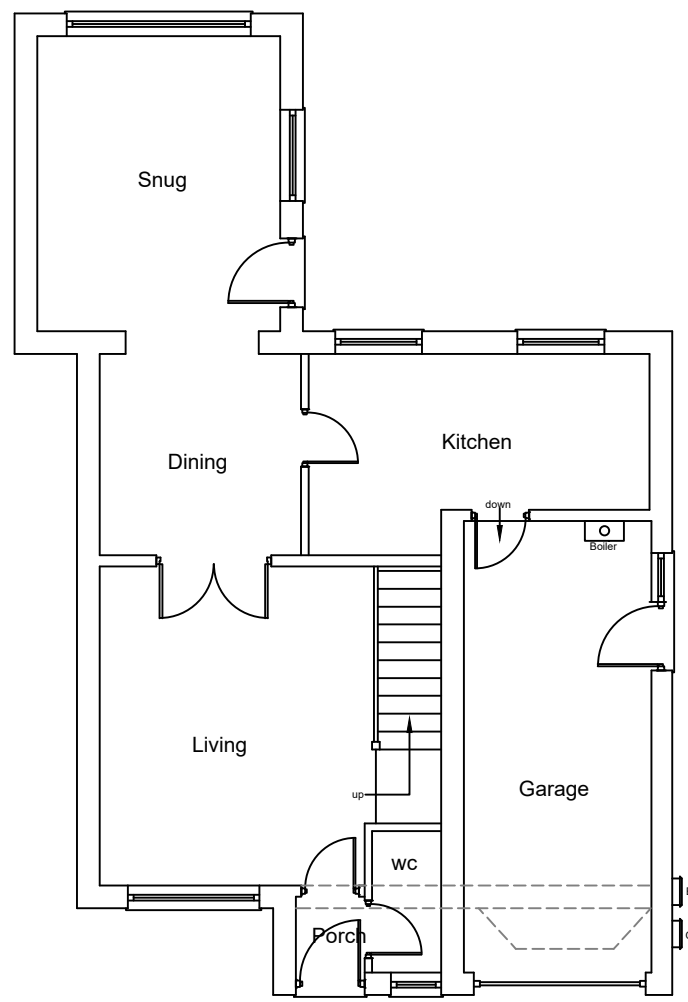

Existing Ground Floor Plan

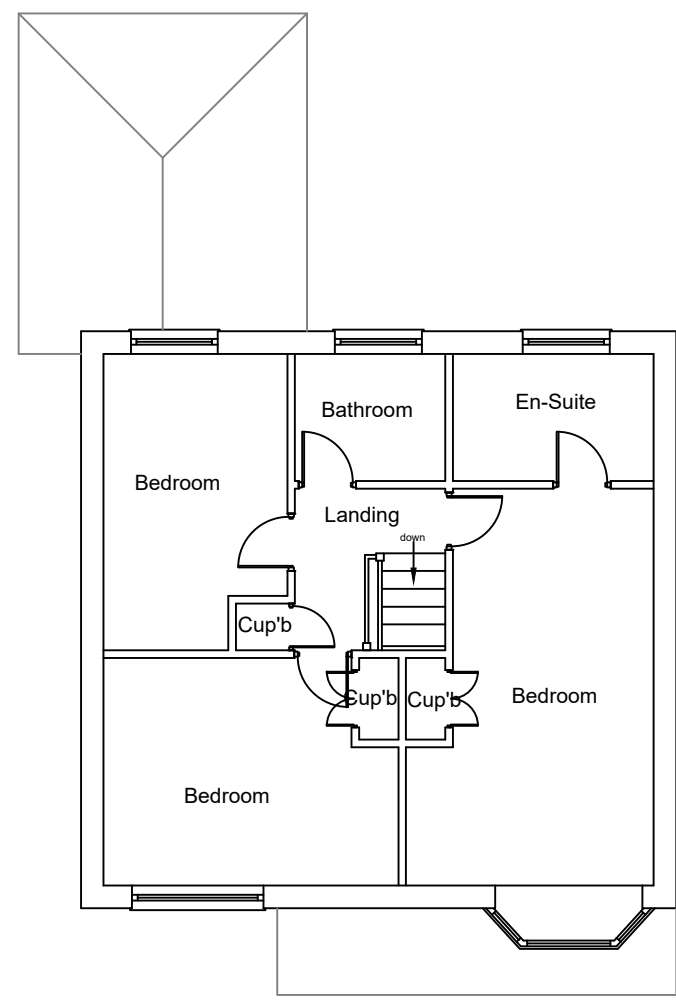

Existing First Floor Plan

1:100




Existing Front Elevation




Existing Side Elevation

1:100

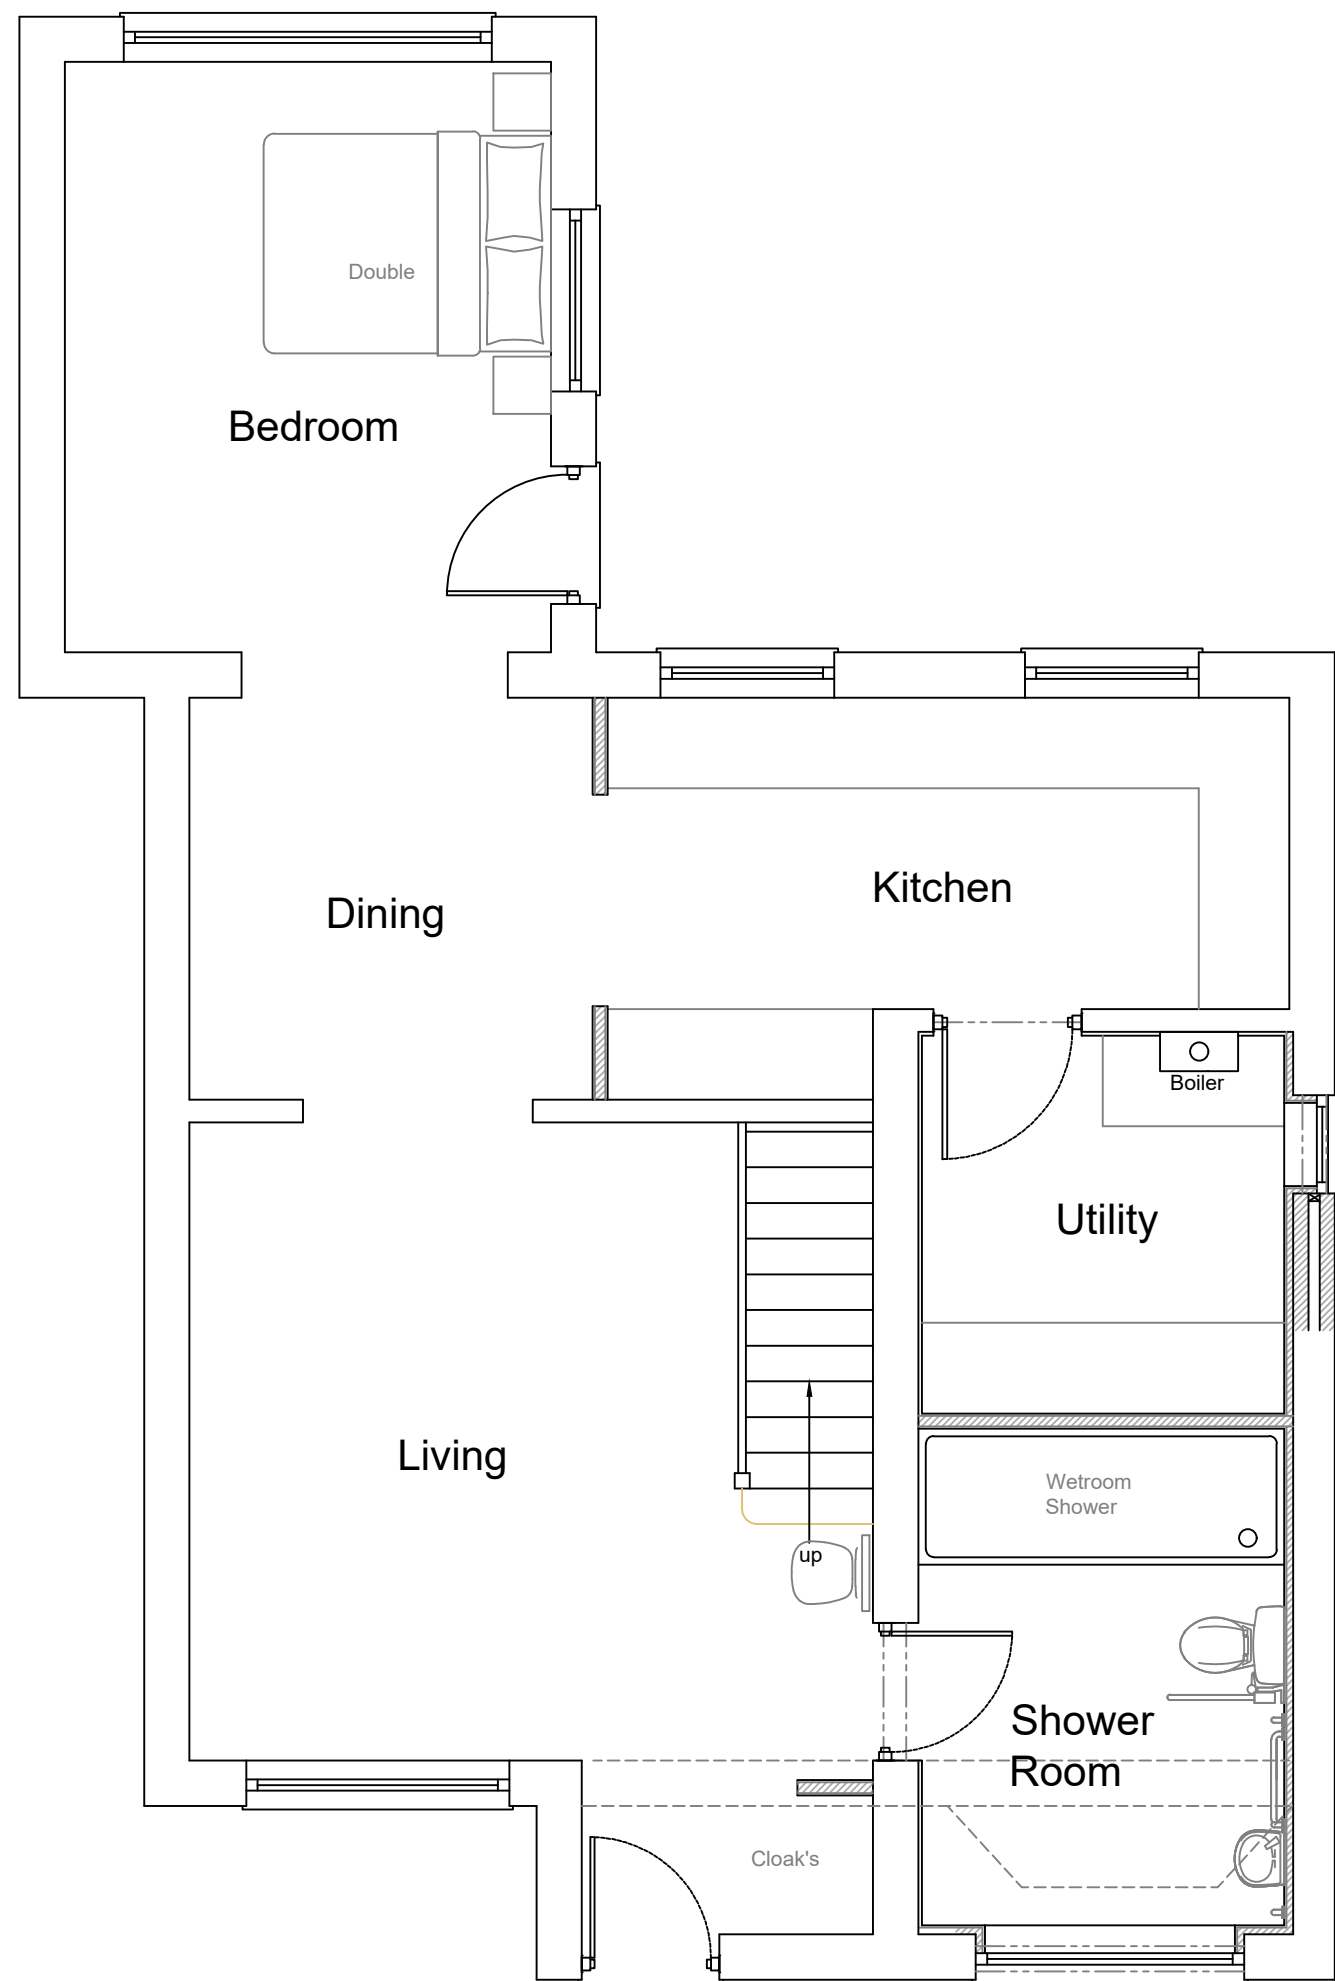

Preliminary Ground Floor Plan

1:50

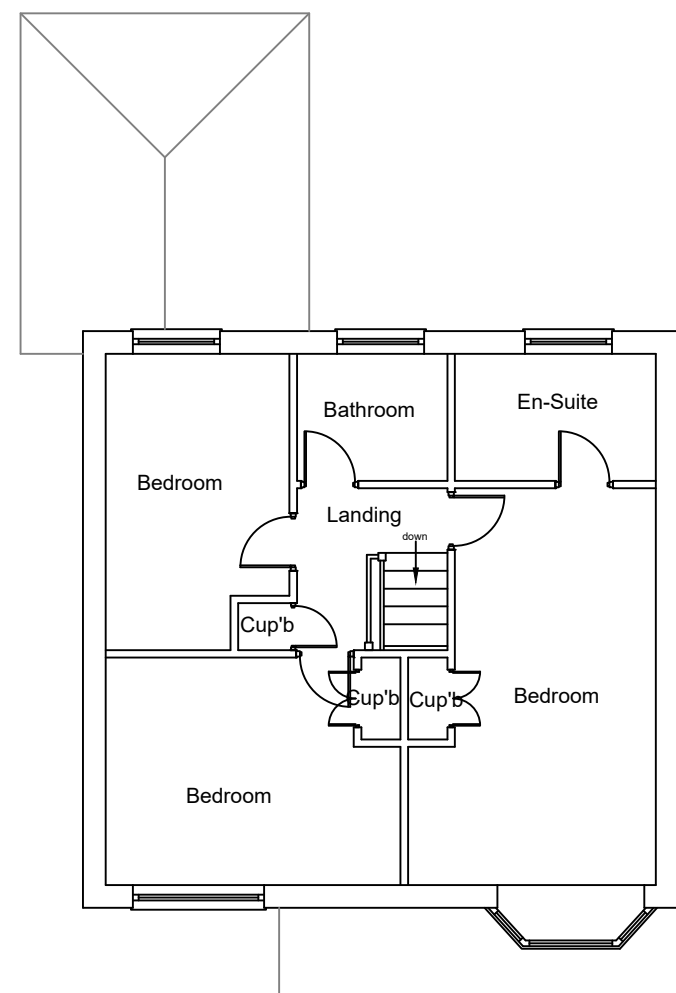

Preliminary First Floor Plan

1:100



Proposed Front Elevation



Proposed Side Elevation

1:50

Stage :- **Lawful Development**

Project Title :- Proposed elevation alterations in association with conversion of garage into living accommodation

Drawing Title :- Existing & Proposed Plans & Elevations

Client :- Mr Butler

Drwg No :- 08/25/78 Date :- Aug '25 Rev :-

Scale :- 1:100 & 1:50@A1 Drawn:- SCM Checked :-

Site Address :- 3 Whitegate Close, New Moston, Manchester, M40 3WY

The Old Post Room
34 Chew Valley Road
Greenfield
Saddleworth
OL3 7DA
Tel: 01457 871202
www.william-mccall.com | enquiries@william-mccall.com

