
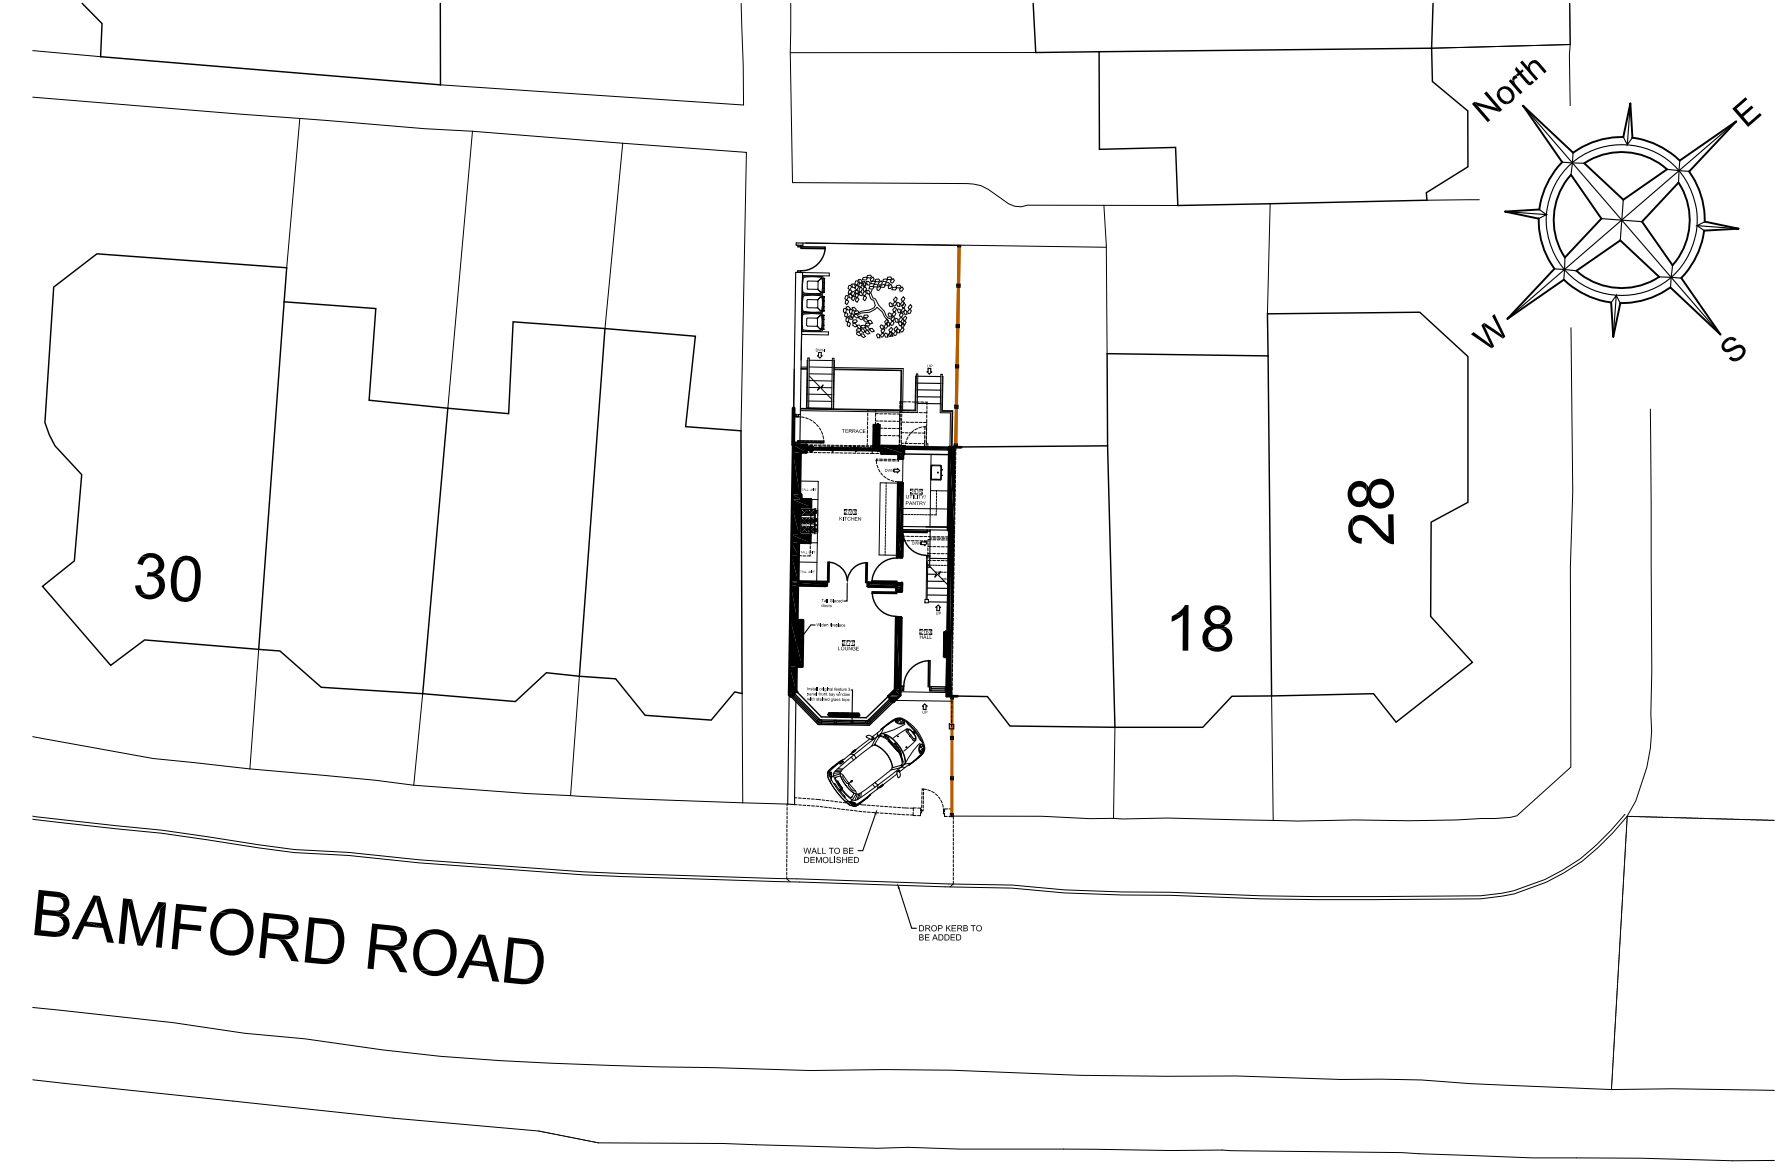


NOTES
ALL DIMENSIONS TO BE CHECKED ON SITE PRIOR TO ANY MANUFACTURING OR FABRICATION AND ANY ANOMALIES TO BE BROUGHT TO THE ATTENTION OF THE ARCHITECT.

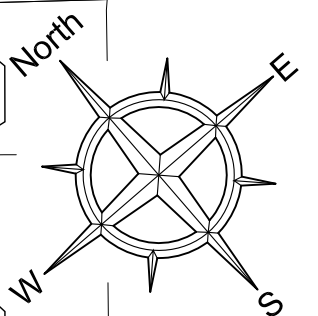


PROPOSED SITE PLAN


0 1 2m
SCALE 1:50

0 5m
SCALE 1:100


0 12.5m
SCALE 1:250

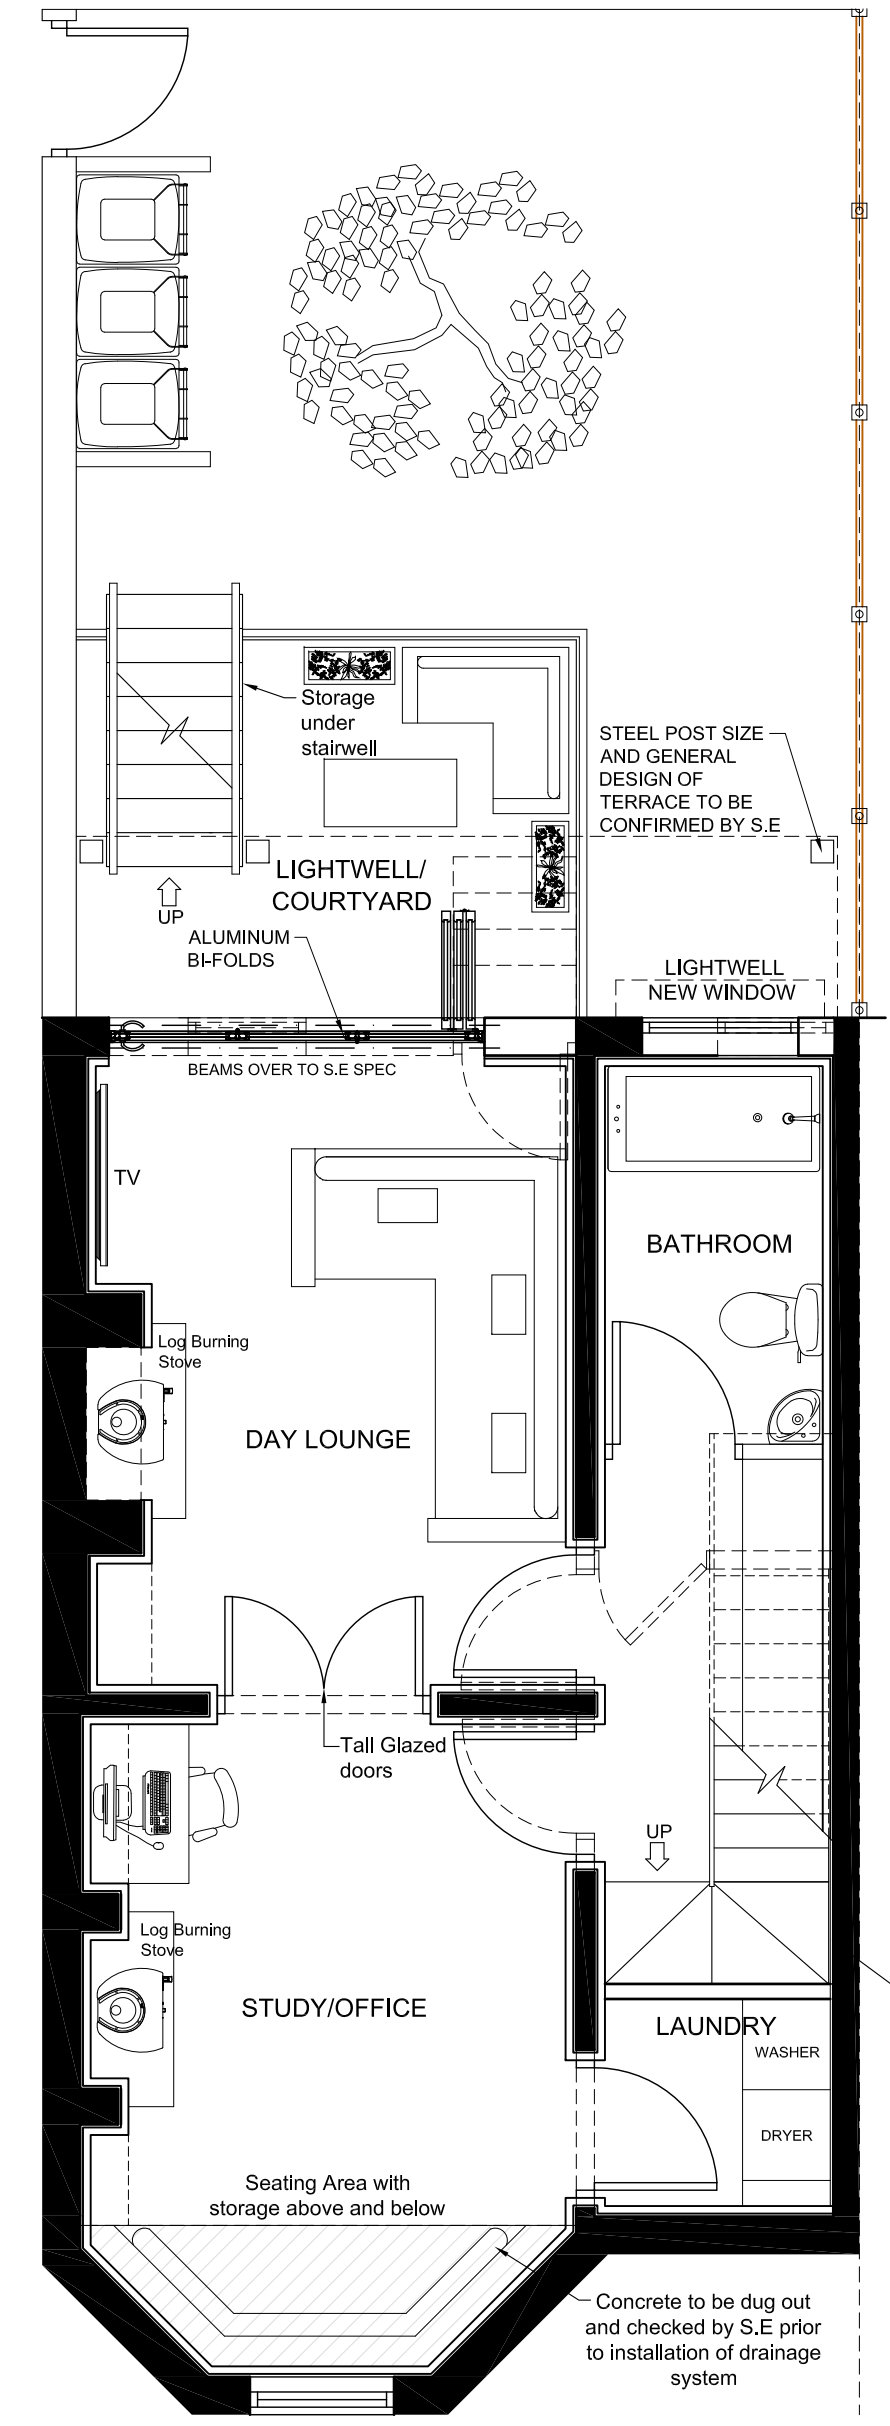


PROPOSED BASEMENT FLOOR PLAN

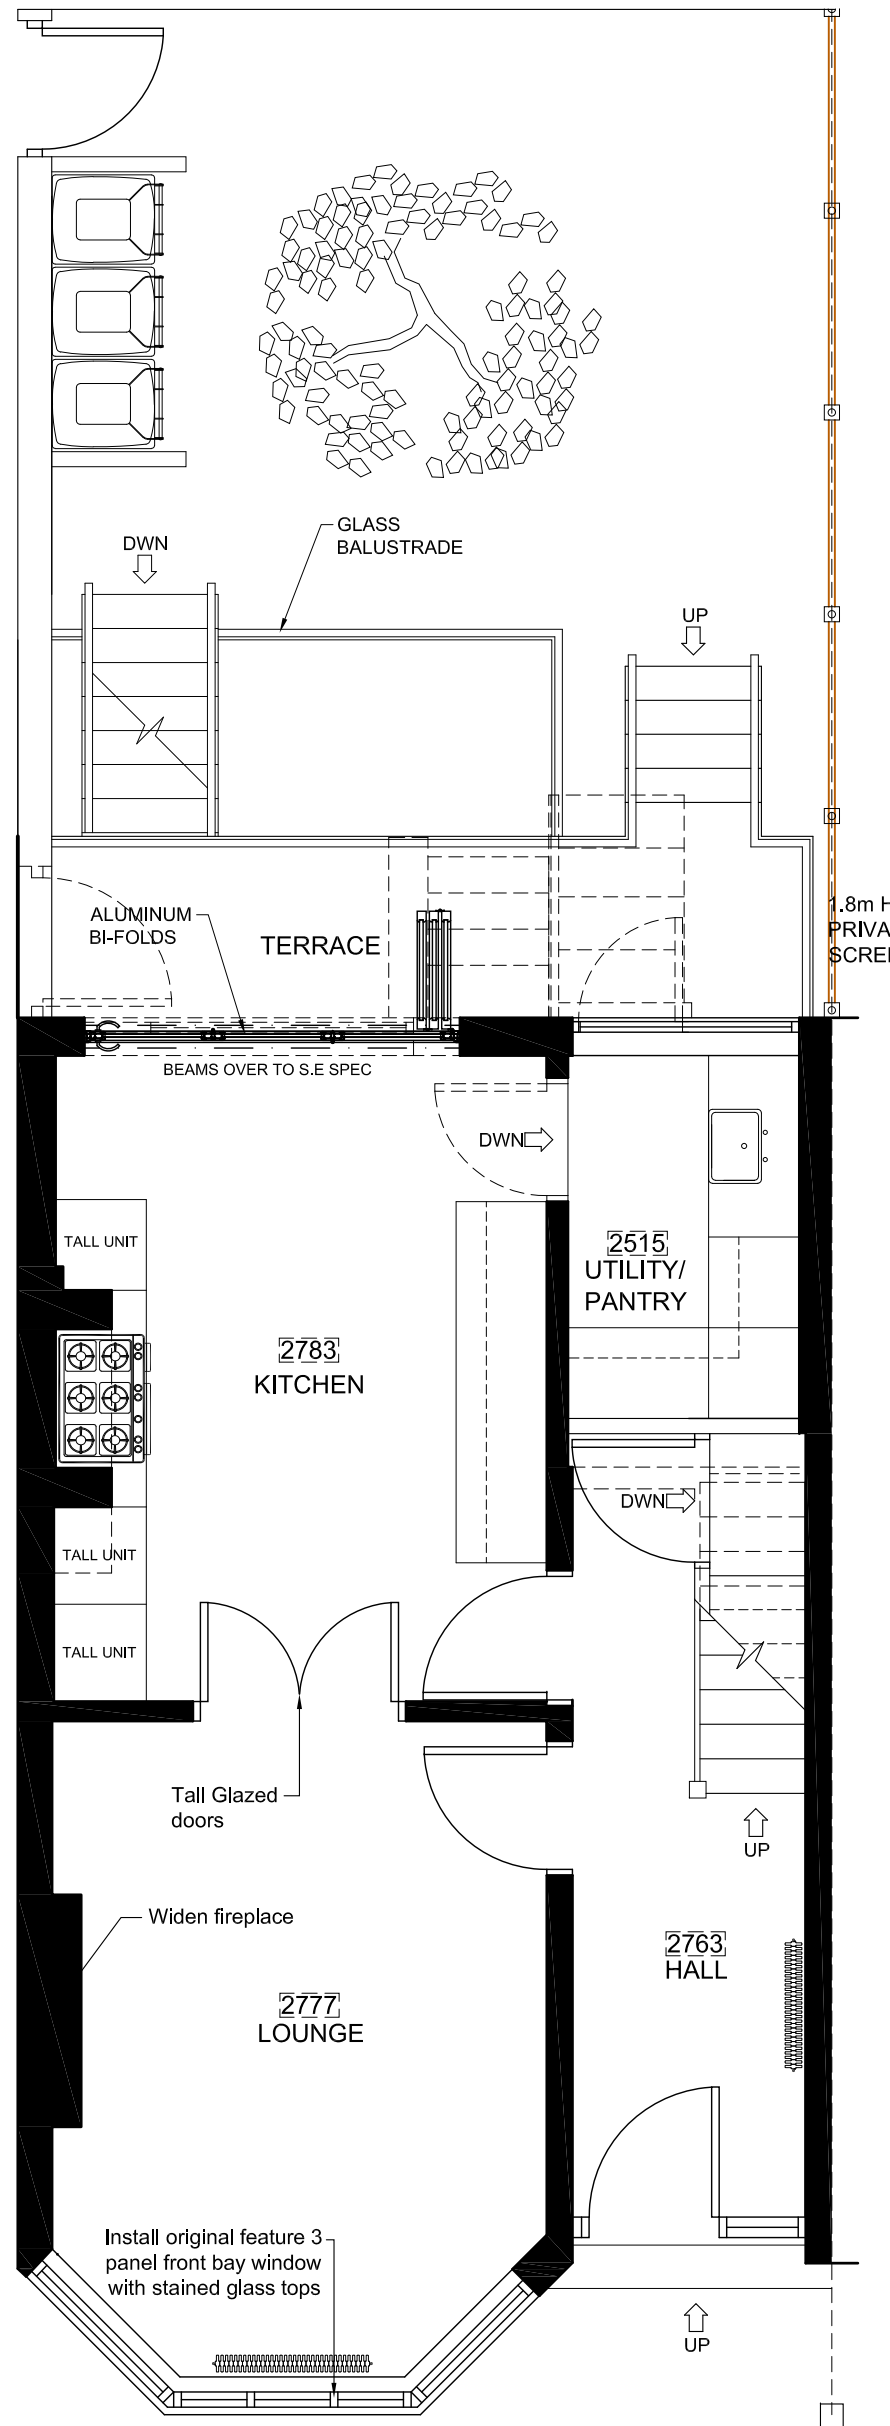

PROPOSED GROUND FLOOR PLAN

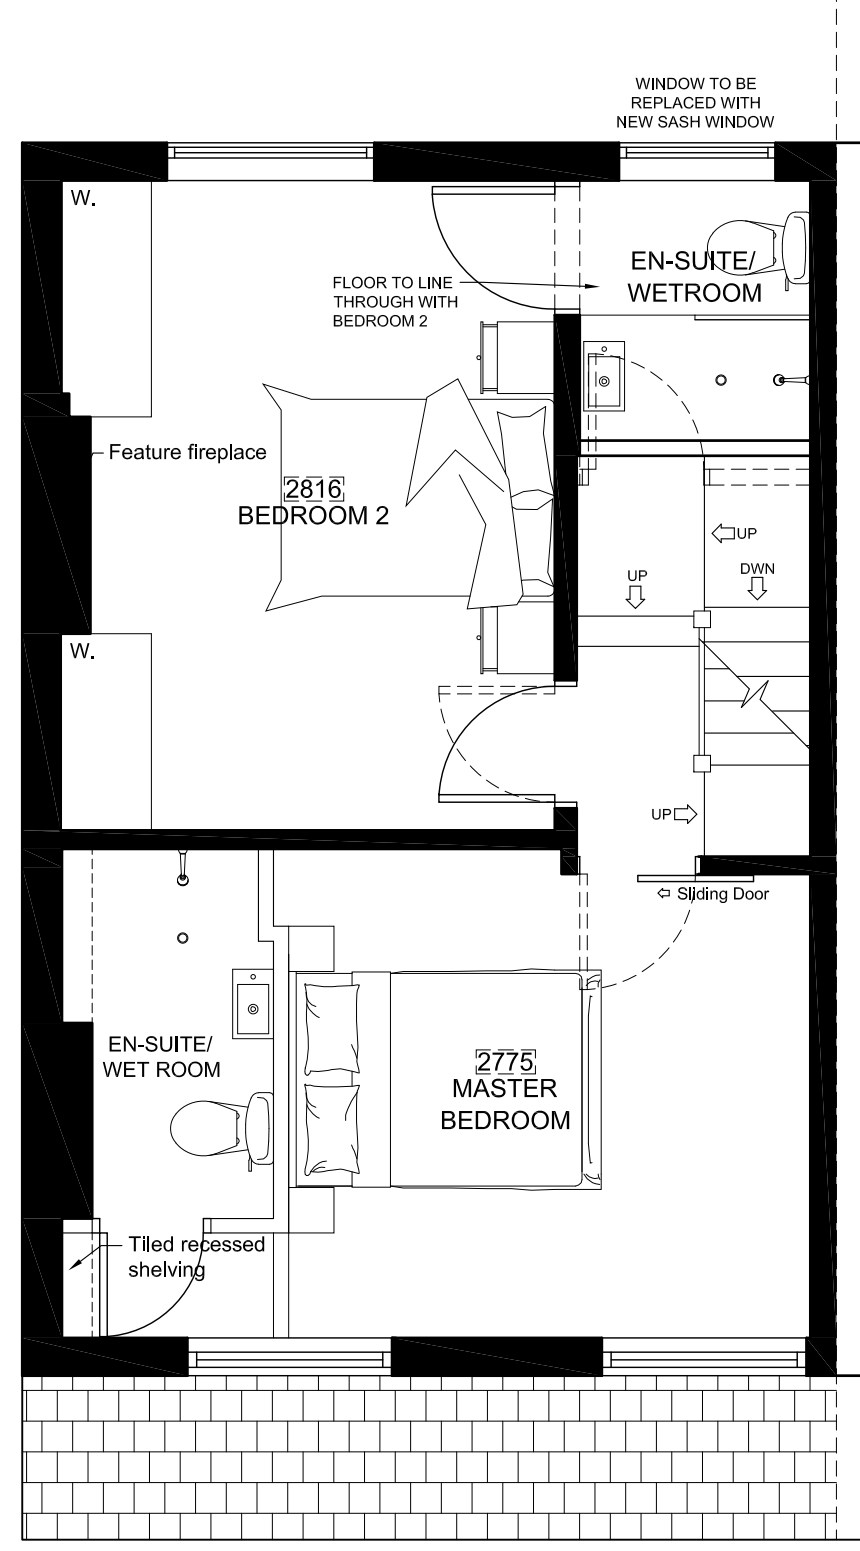


PROPOSED FIRST FLOOR PLAN

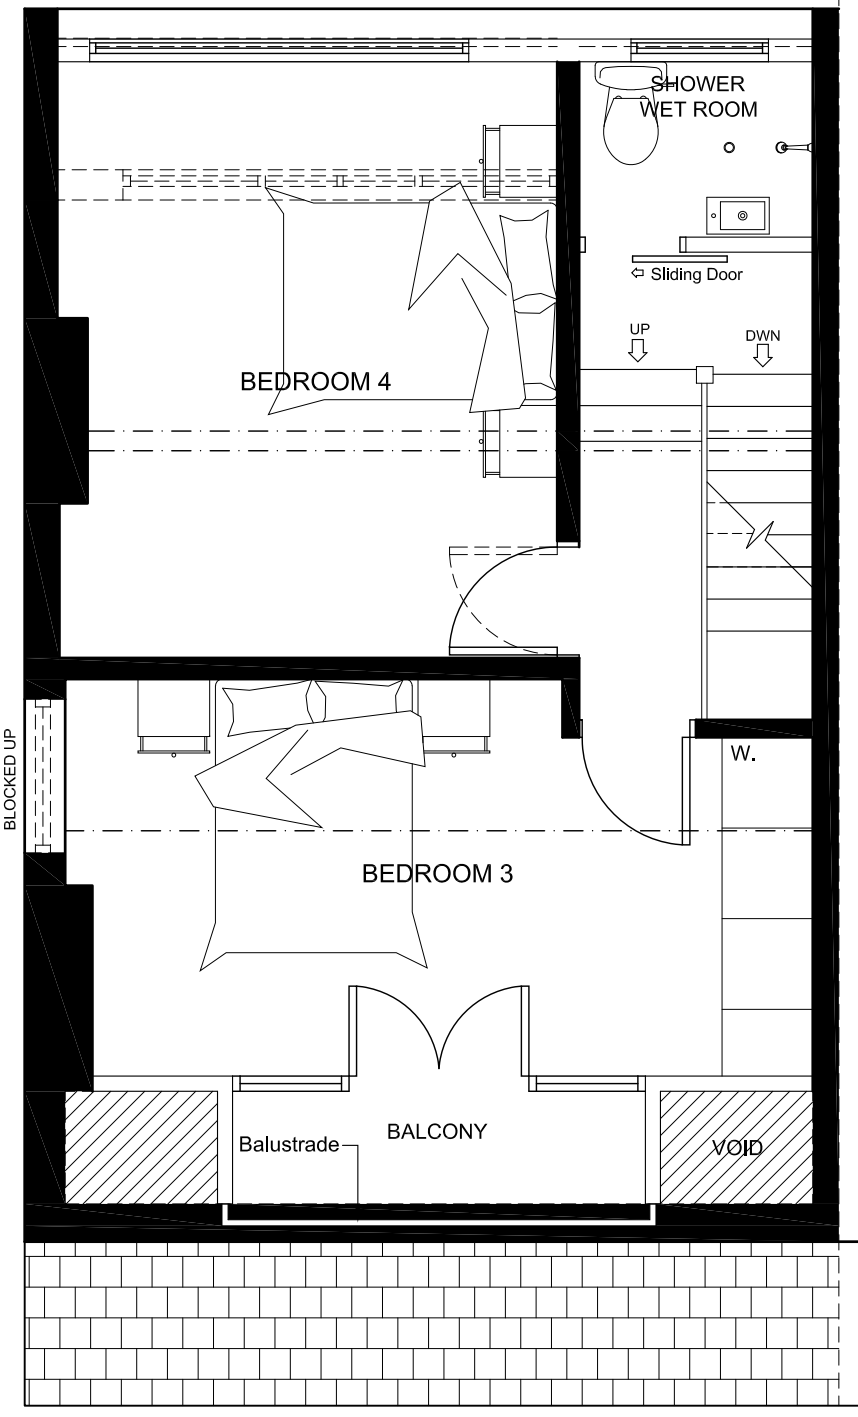

PROPOSED SECOND FLOOR PLAN



PROPOSED FRONT ELEVATION

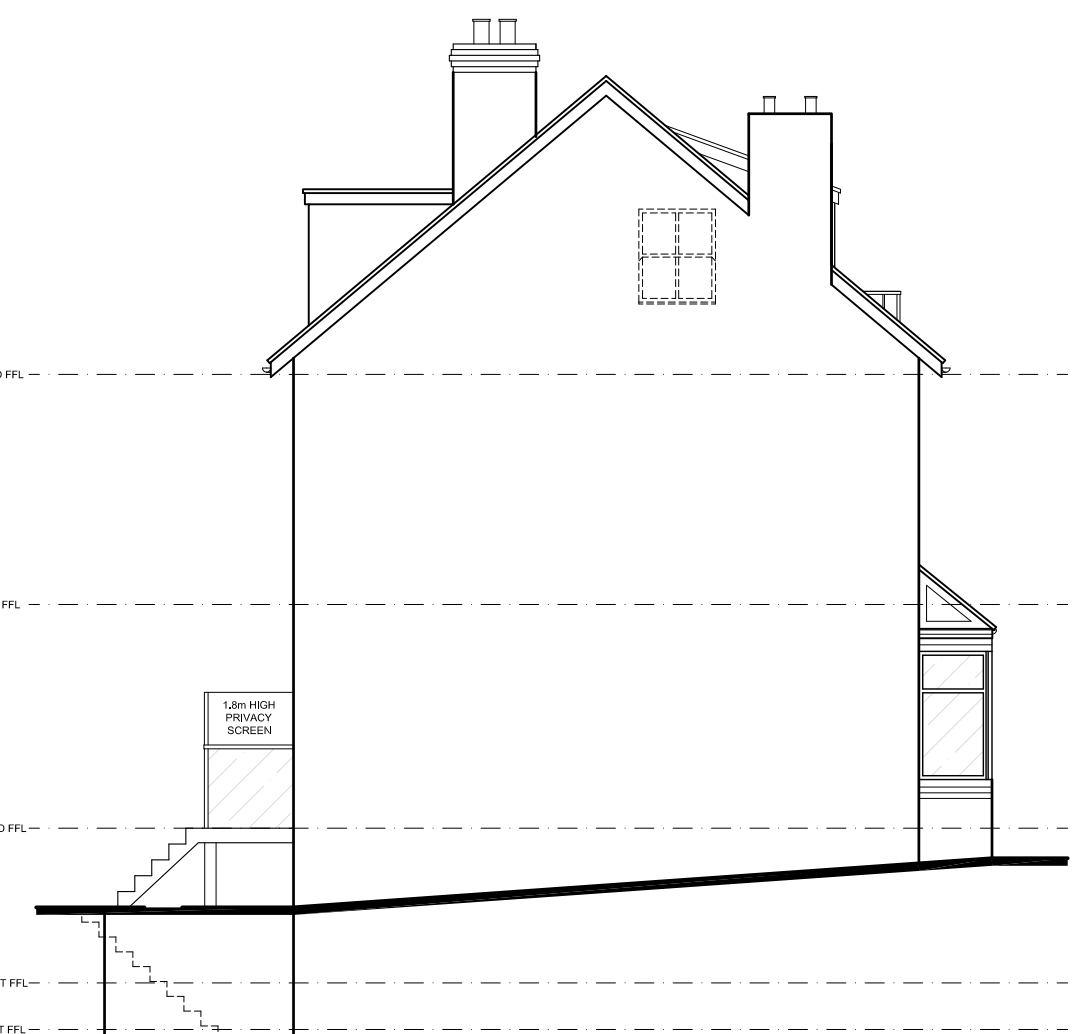


PROPOSED SIDE ELEVATION



PROPOSED REAR ELEVATION



PROPOSED REAR ELEVATION (2)

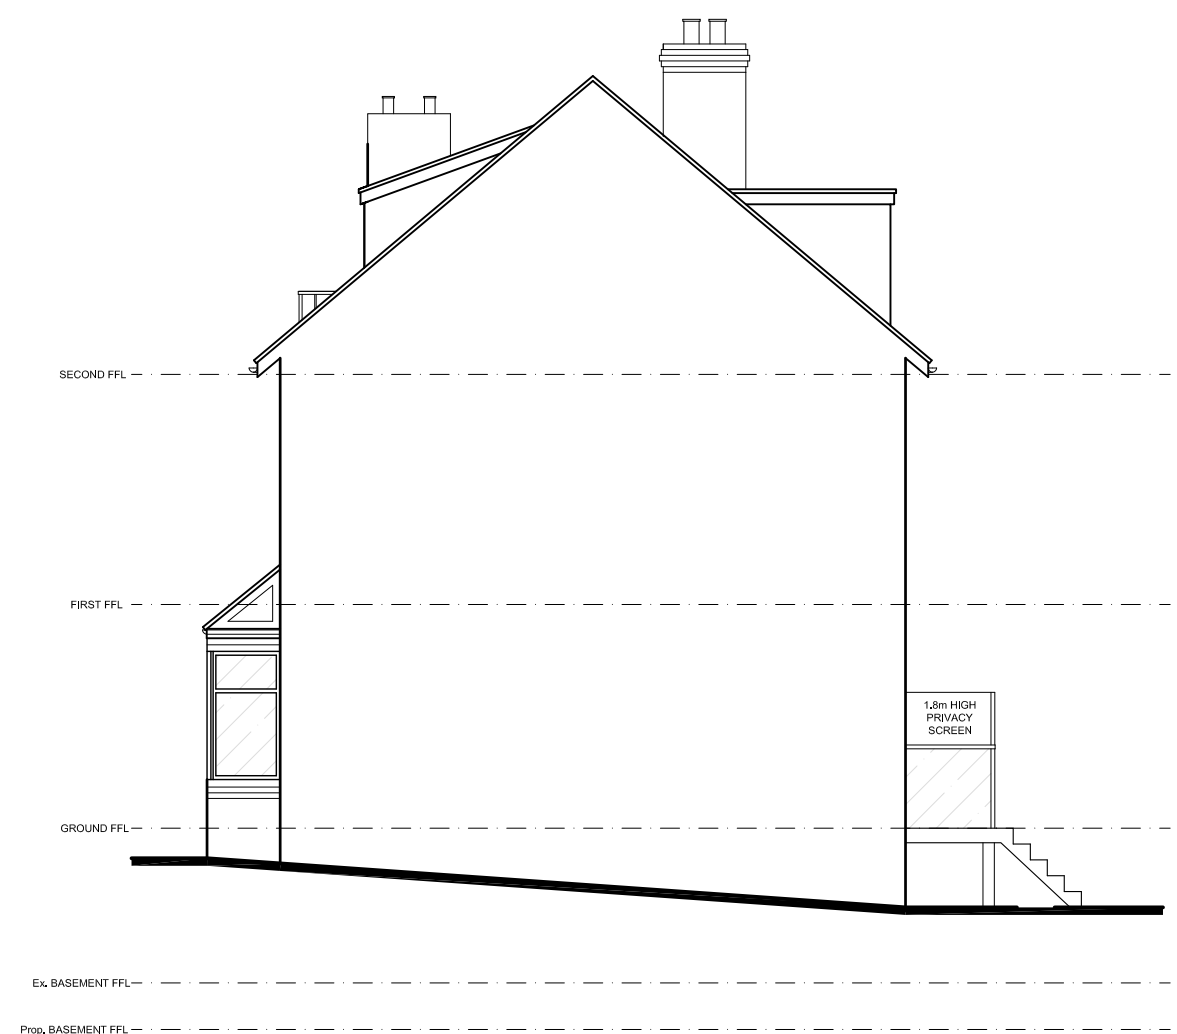

PROPOSED SIDE ELEVATION

PLANNING ISSUE
SUBJECT TO LOCAL AUTHORITY APPROVAL

REV	AMENDMENTS	BY	DATE
E	1.8m PRIVACY SCREEN ADDED	IGS	10.01.18
D	ELEVATION ADDED	TB	15.11.17
C	CLIENT REVISIONS	TB	07.11.17
B	CLIENT REVISIONS	TB	01.11.17
A	FIRST ISSUE	TB	24.10.17

PROJECT
PROPOSED ALTERATIONS / EXTENSION
22 BAMFORD ROAD
DIDSBURY
MANCHESTER
M20 2GW

CLIENT
MS CATHERINE SULLIVAN

DRAWING TITLE
PROPOSED PLANS AND ELEVATIONS

DRAWN	TB	DATE	24.10.17
CHECKED		SCALE	1:50 (A1)



JOB No.	13,314	DRG No.	02	REVISION	E
---------	--------	---------	----	----------	---