




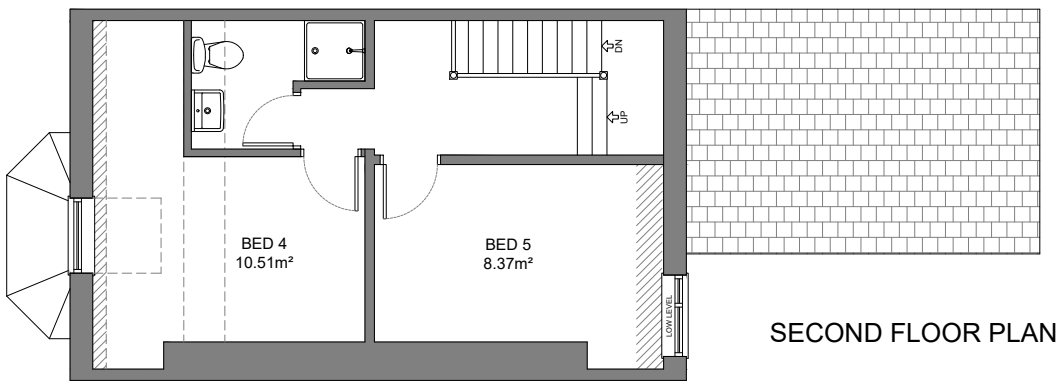


SECOND FLOOR PLAN

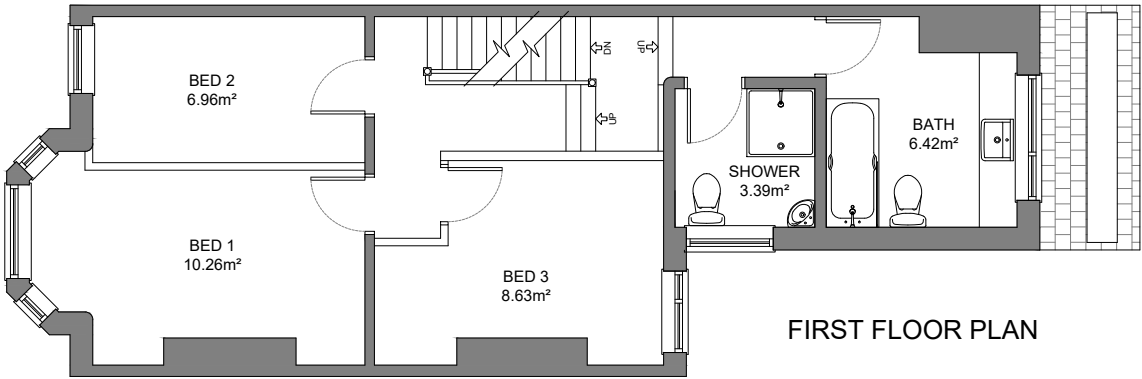

FIRST FLOOR PLAN

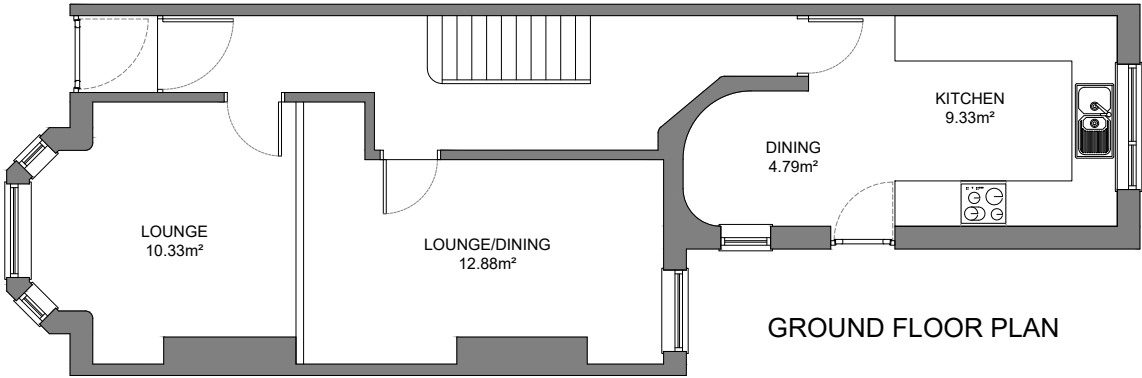

GROUND FLOOR PLAN

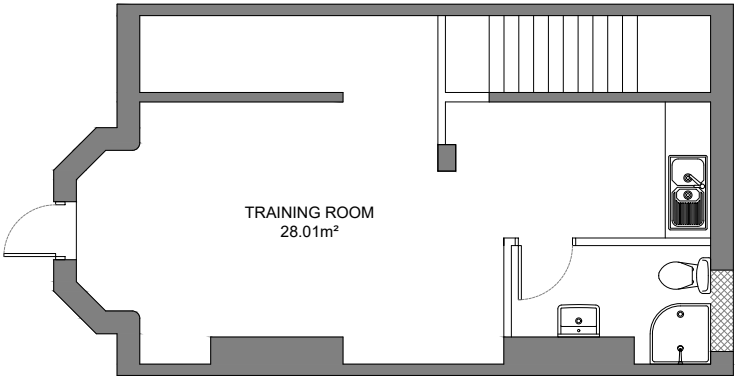

LOWER GROUND PLAN

A	FIRST ISSUE	IGS	01.05.25
REV	DESCRIPTION	BY	DATE
TITLE EXISTING FLOOR PLANS		DRAWN I STEVENSON	DRG No.
		DATE 01.05.25	01
		SCALE 1:100 (A3)	AMENDMENT A