



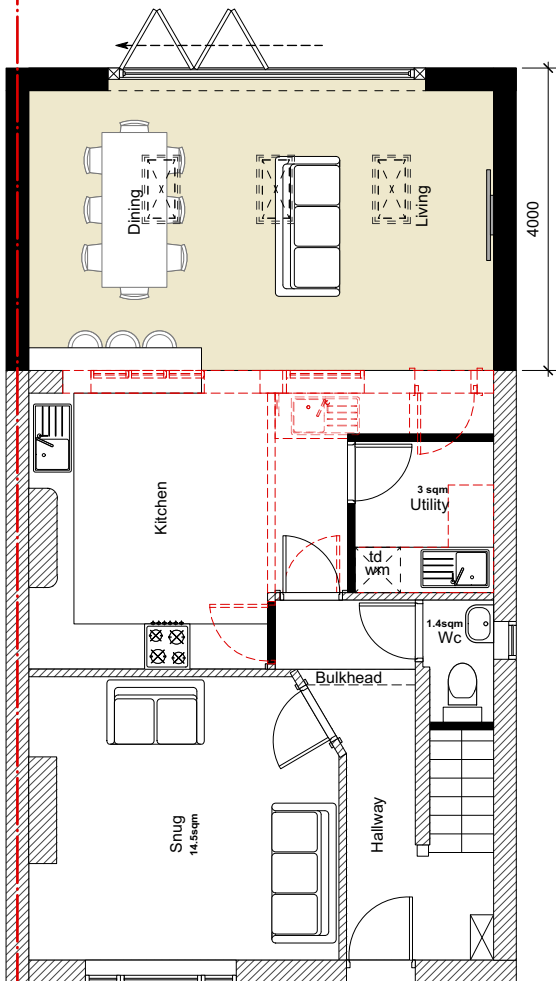

Proposed Ground Floor Plan

1:100 @ A4

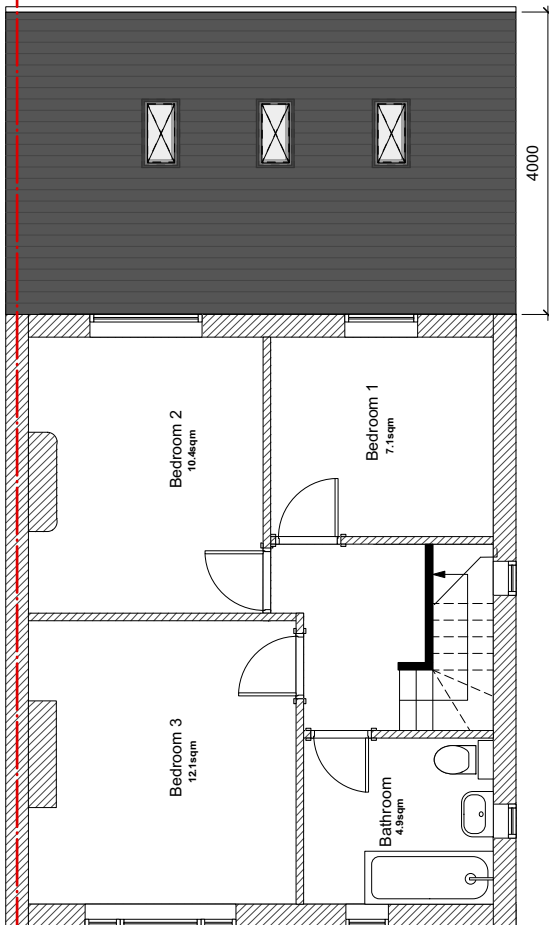

Proposed First Floor Plan

1:100 @ A4

Key:

- Existing wall:
- Party Wall Line:
- Proposed wall:
- Demolished:



A 05/09/2025 Drawing status updated to Planning. Extension depth reduced to 4m in response to planner's comments dated 02.09.2025.

Revision	Date	Description
----------	------	-------------

REVISION NOTES

ISSUED FOR:

PLANNING

Client: Rebecca Nichols
Drawing Number: **P404_109**
Drawing Title: **Proposed GF Plan**
Date: 24/04/2025
Scale: 1:100 @ A4



T 07967769660
E lee@lj-architects.co.uk
W www.lj-architects.co.uk

P404_ 128 Old Lansdowne Road