

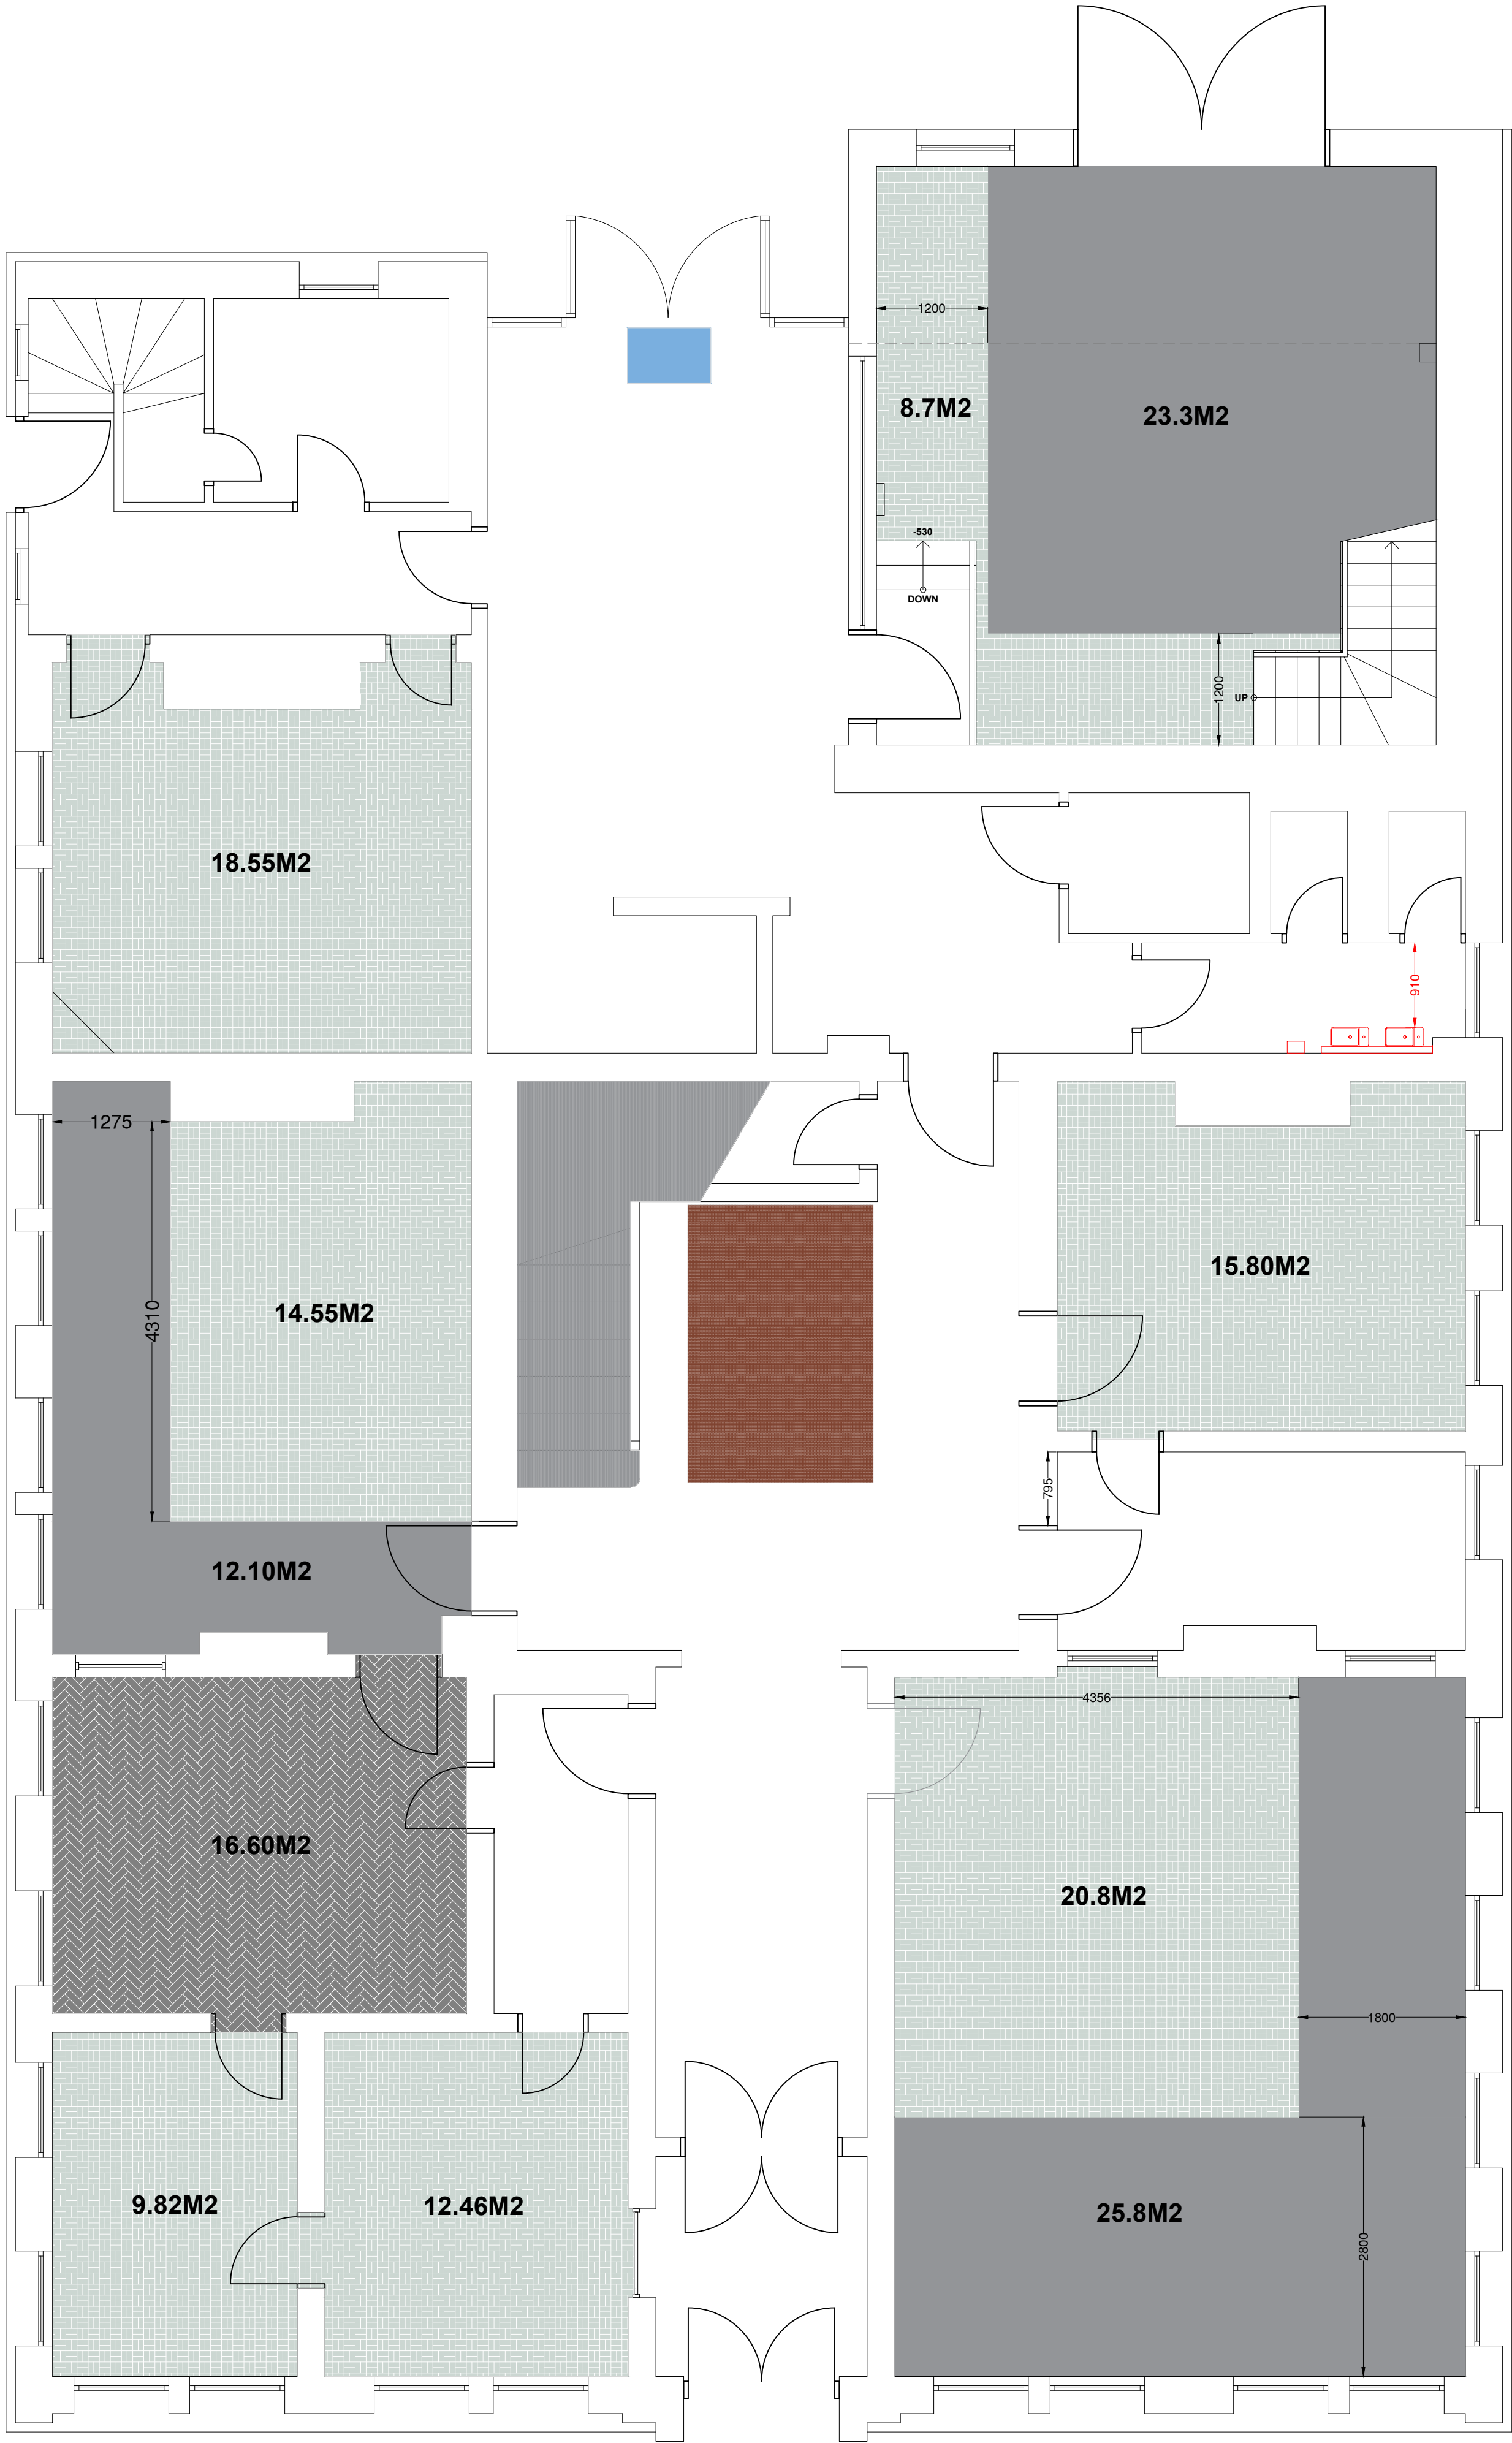


 

GROUND FLOOR PLAN
PROPOSED FLOORING

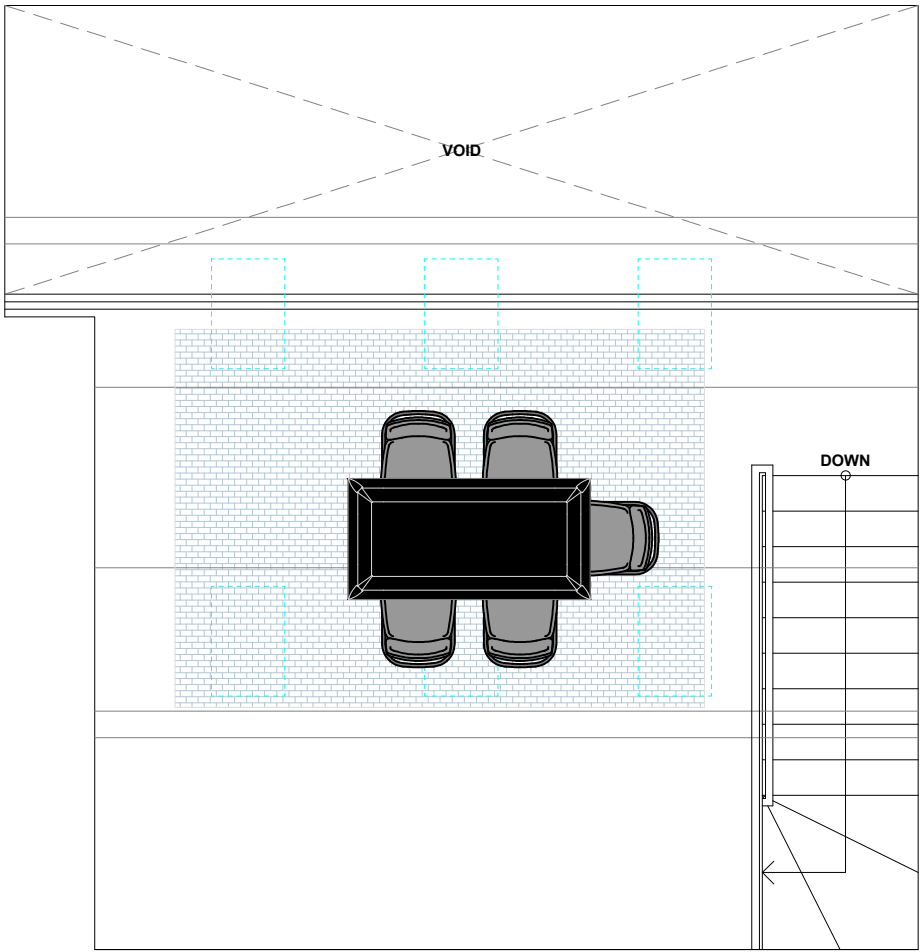

MEZZ FLOOR PLAN
PROPOSED FLOORING

FLOORING LEGEND - GF

	INTERFACE - ICEBREAKER 4282009 QUARRY 100.6M ² LAY STYLE - NON DIRECTIONAL
	INTERFACE - ICEBREAKER 4282007 CLAYSTONE 61.1M ² LAY STYLE - NON DIRECTIONAL
	INTERFACE - ARCHIVAL 9949002 PEARL 16.6M ² LAY STYLE - MONOLITHIC
	EGE - STAIR RUNNER TBC SQM LAY STYLE - TBC
	BENUTA RUG FINEST WOOL RUG HECTOR BEIGE/BLACK 200X300CM
	BENUTA RUG NEST DOOR MAT SANA BLACK 60X90CM
	BENUTA PURE WOOL RUG ROCCO BEIGE/BLACK 250X350CM

*ALL NON HATCHED AREAS TO
REMAIN AS EXISTING FLOORING

PROPOSED GROUND FLR FLOORING LAYOUT

CHECKED		Date	-	By	-
1		1	NOTE:		
1		1	THIS DRAWING IS THE COPYRIGHT OF CLAREMONT GROUP INTERIORS LTD. AND MAY NOT BE REPRODUCED IN ANY FORM WITHOUT PRIOR WRITTEN CONSENT.		
1		1	DO NOT SCALE FROM THIS DRAWING. ALL DIMENSIONS ARE TO BE CHECKED ON SITE. ALL DIMENSIONS ARE SHOWN IN MILLIMETERS (SCALING BY LOCAL AUTHORITIES IS PERMITTED).		
1		1			
1		1	CLIENT PABLA & PABLA		
1		1	PROJECT TITLE & SITE ADDRESS LAPWING LANE WEST DIDSBURY MANCHESTER M20 2NR		
1		1	DRAWING TITLE PROPOSED GROUND FLOOR FLOORING LAYOUT		
1		1	DRAWING NO. A-PAB-GF-104		
1		1	PROJECT NO. E015380	REVISION -	
1		1	LEAD DESIGNER LB	LEAD TECHNICIAN SW	
1		1	DATE 29.08.25	SCALE 1:50	PAPER SIZE A1
1		1	DRAWING STATUS STAGE 3		