



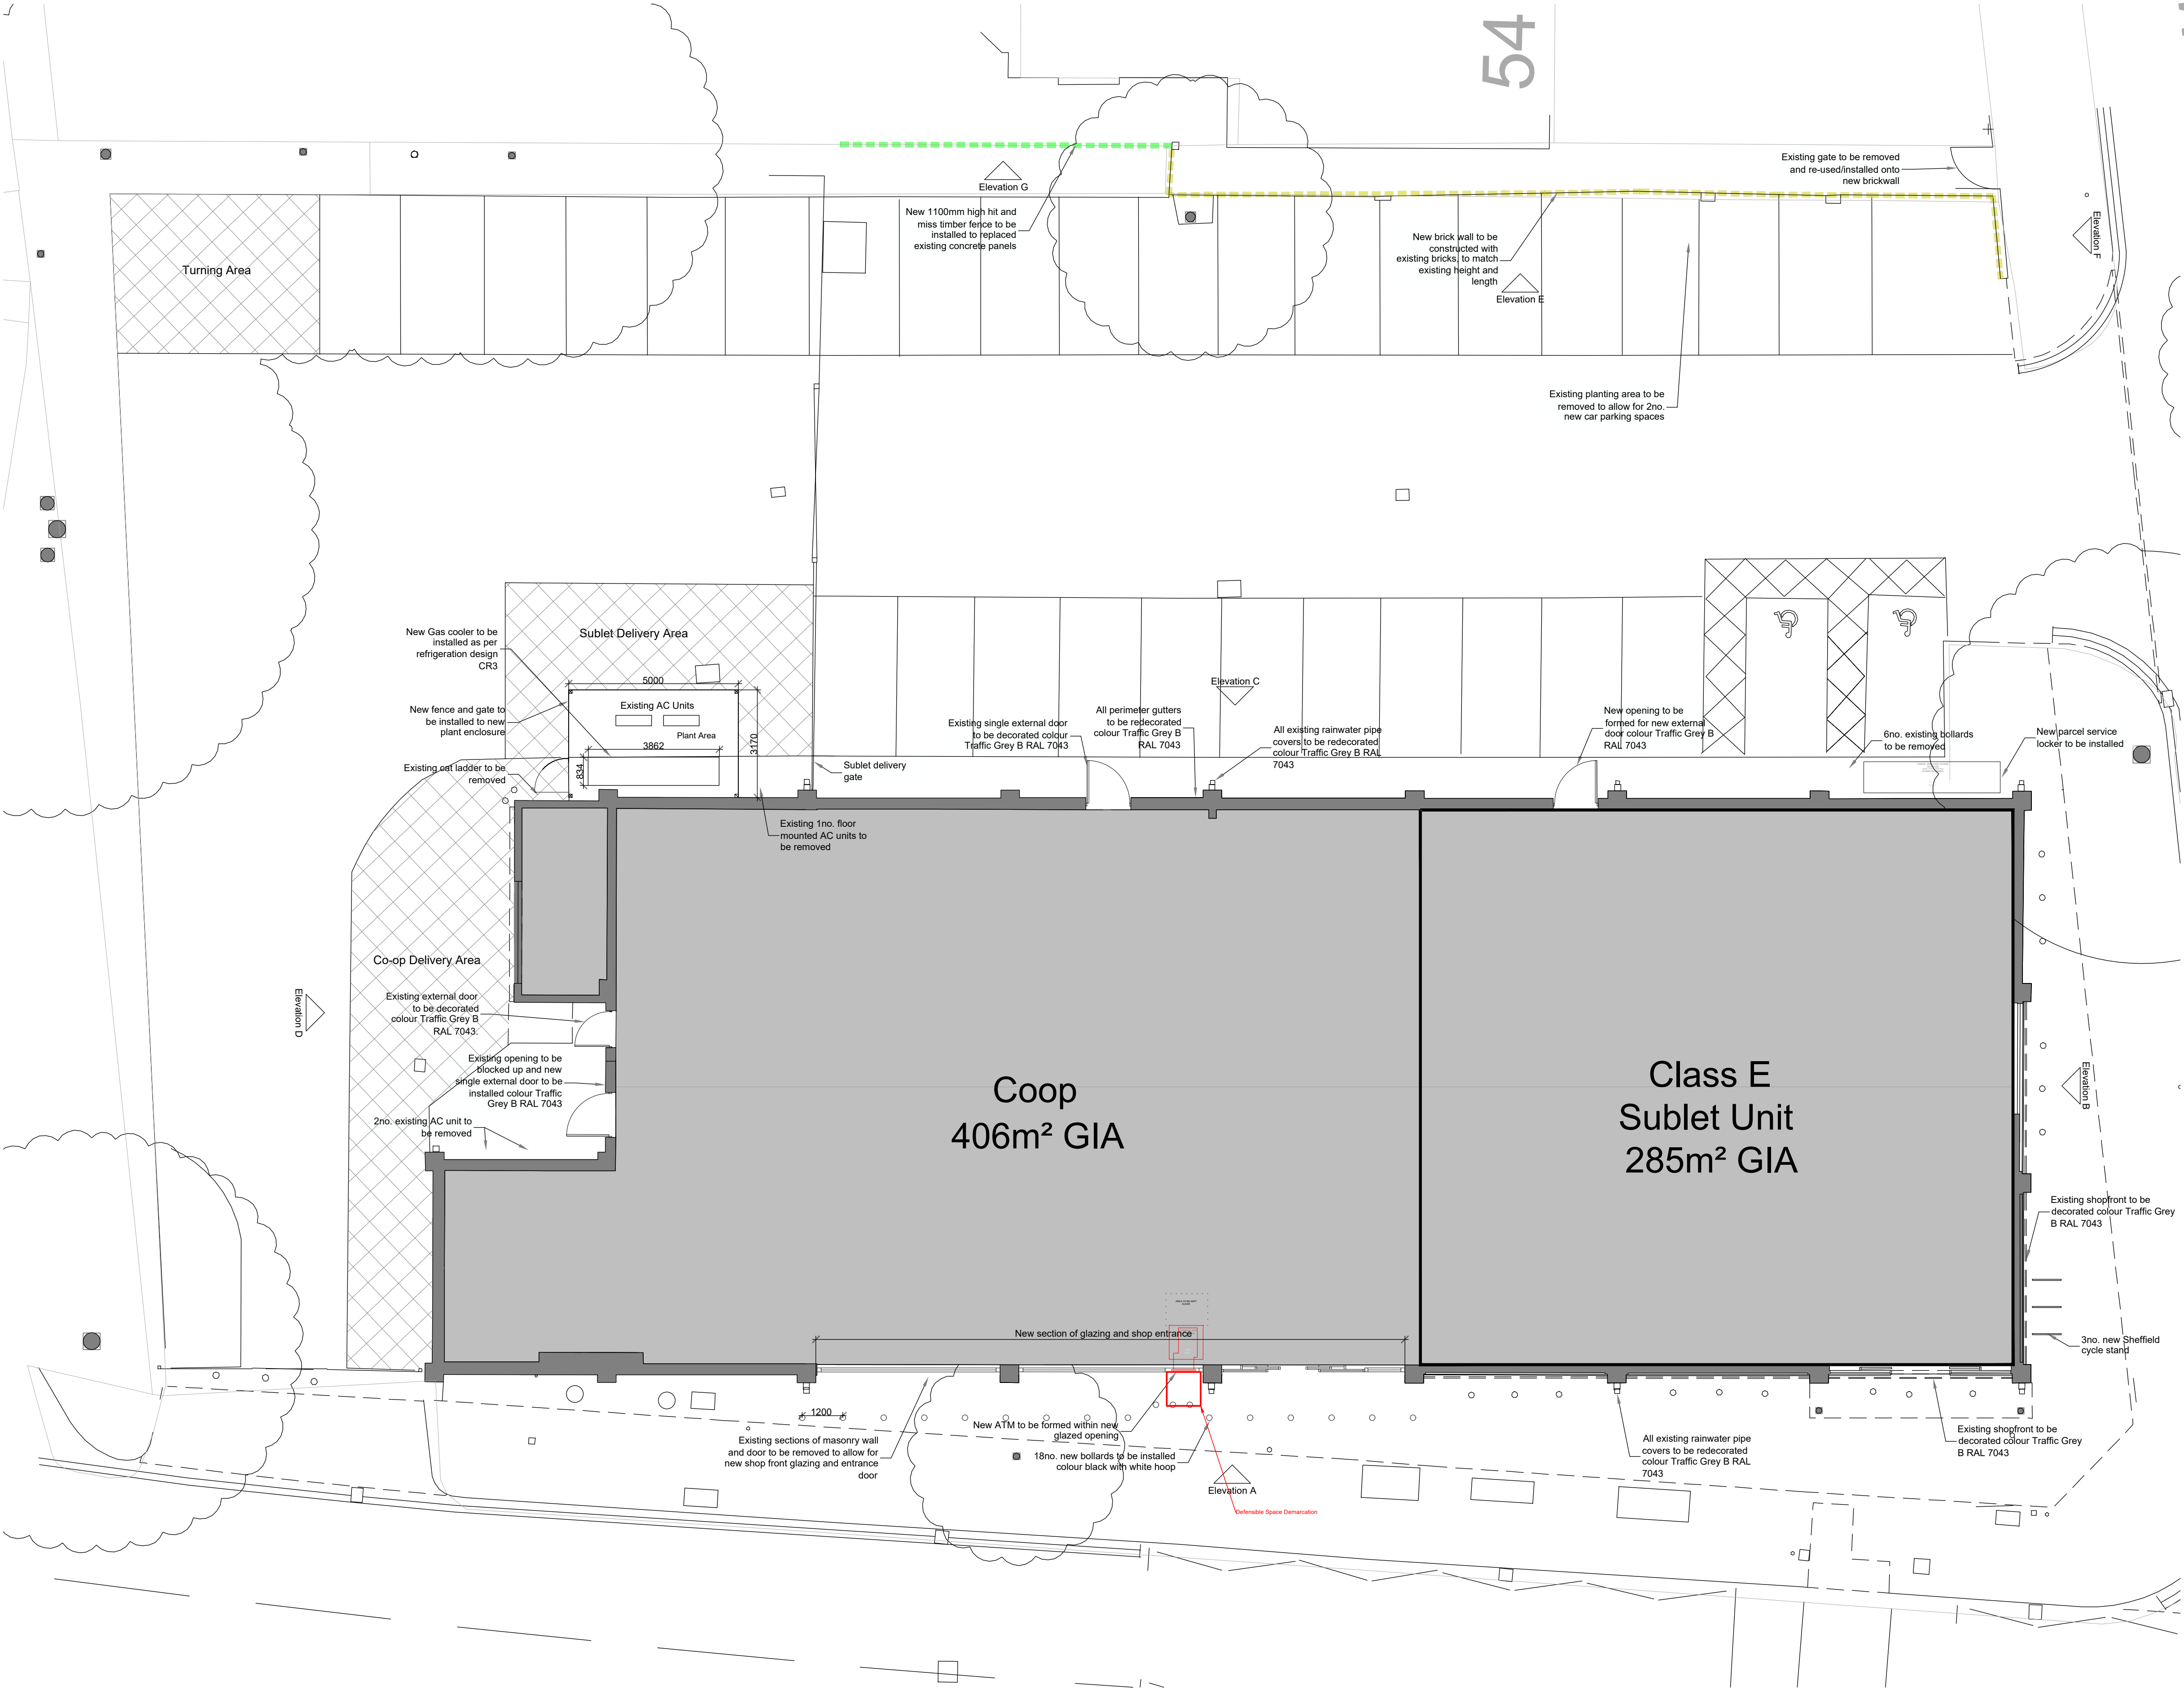

Proposed Site Plan @ 1:100

 

P3	Updated to show sublet delivery area	05.06.24	GM	DH
P2	Updated with correct north arrow position	16.05.24	GM	DH
	Revision	Date	ByChk	

All dimensions to be verified on site, and the Architect informed of any discrepancy. All drawings and specifications should be read in conjunction with the Health and Safety Plan; all conflicts should be reported to the appointed Principal Designer.

Whalley Range - CO OP Refit
135-141 Withington Rd, Whalley Range
Manchester M16 8EE
Sheet Name: Proposed Site Plan

Purpose of issue: Planning Status: -
Date: December 24 Checked by: DH
Drawn by: GM Scale @ A1: As Shown
Project No: 8816.55 Revision: P3
Drawing No.: 8816.55-BOW-A1-ZZ-ZZ-ZZ-A-000



This drawing is the copyright of Bowman Riley Architects Limited. © 2023 TCG Ref: 8816.55 - Whalley Range 8816.55 - 03 Cad 0000 Existing, Presentation, Planning 8816.55-BOW-A1-01-DR-A-0001 - P3 - Existing & Proposed Plans and Elevations.dwg