



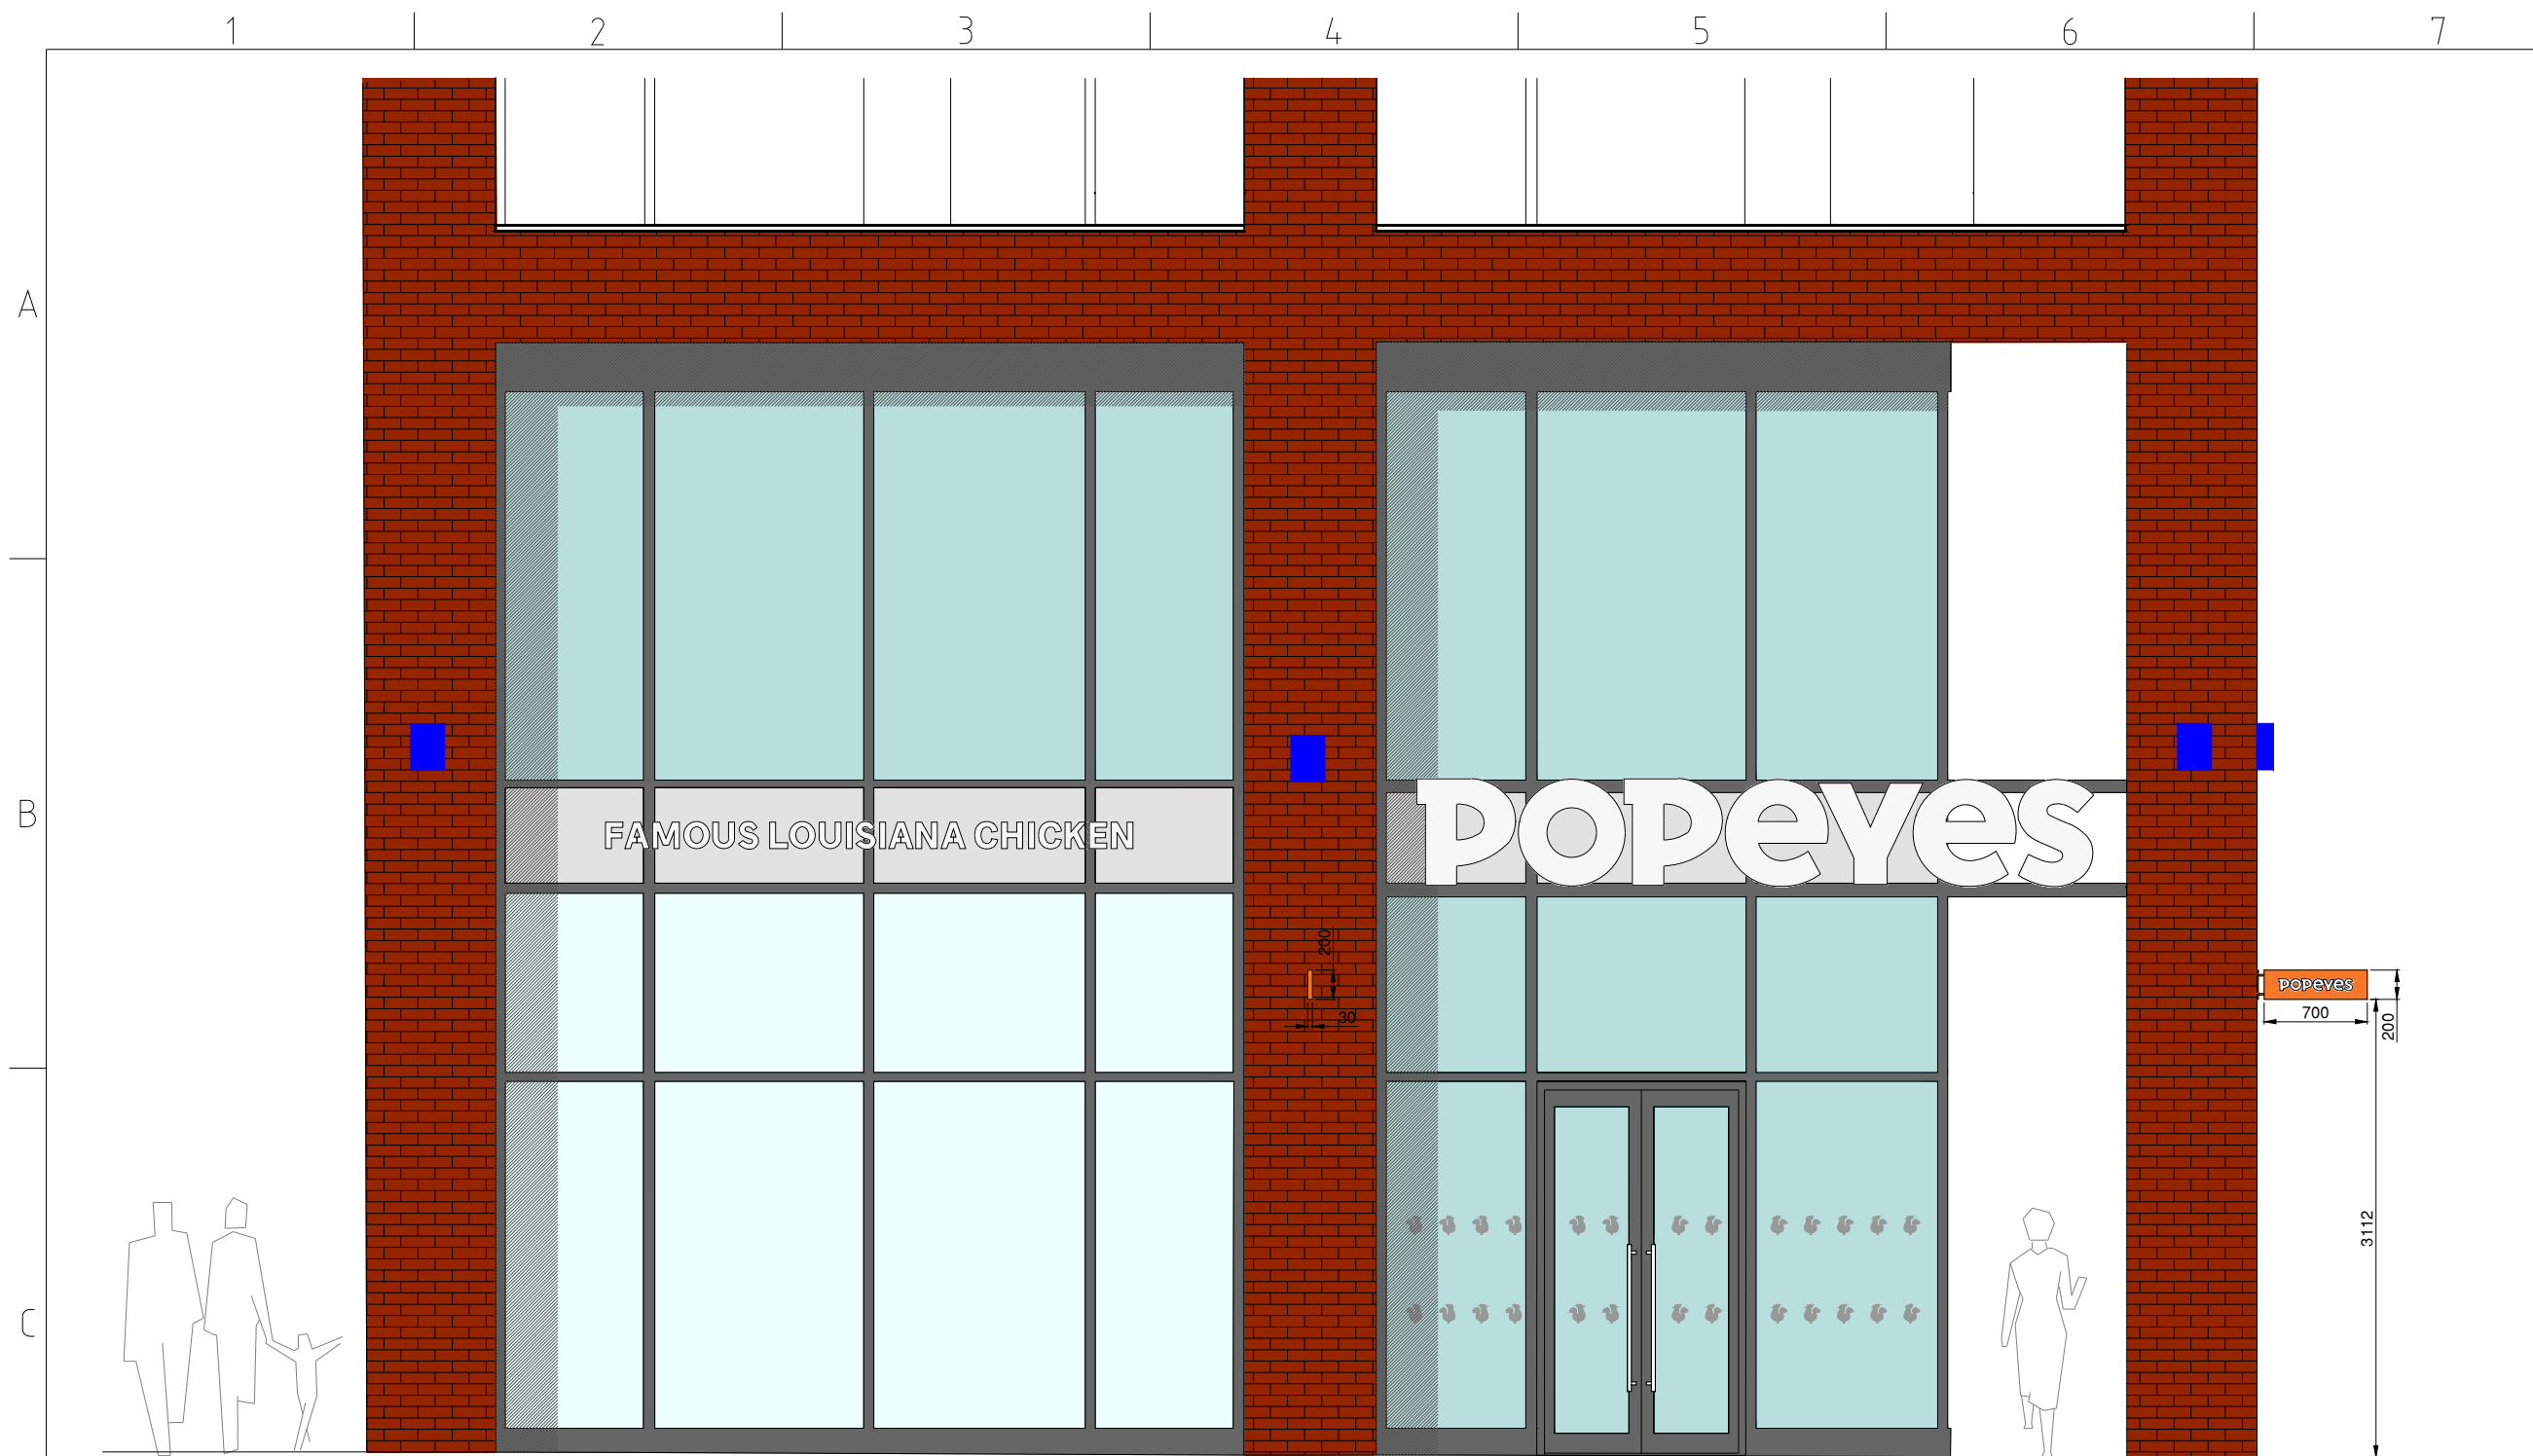

PROPOSED EXTERNAL FLANK ELEVATION A - SCALE 1:50

SIGNAGE SCHEDULE

REF	IMAGE	DESCRIPTION
C		PROJECTION SIGN - SEE DETAIL 3 2 No. 200mm (H) x 700mm (W) x 30mm (D) Double sided sign of aluminium panels 30mm depth with face applied opal 5mm 050 Acrylic Faces, LED light sheet for Face Illumination for both sides. Laser Printed Letter 'POPEYES' on both sides with opal acrylic over the LED sheet. Wall Bracket and Cover Plates Mounted to Existing Brickwork Column with Suitable Toggle Bolts or Rawbolt Finished With RAL2003 . Finished powder coated - RAL 2003. Luminance Level- 300 Candela Per SQ/M LED Temperature : 3500K

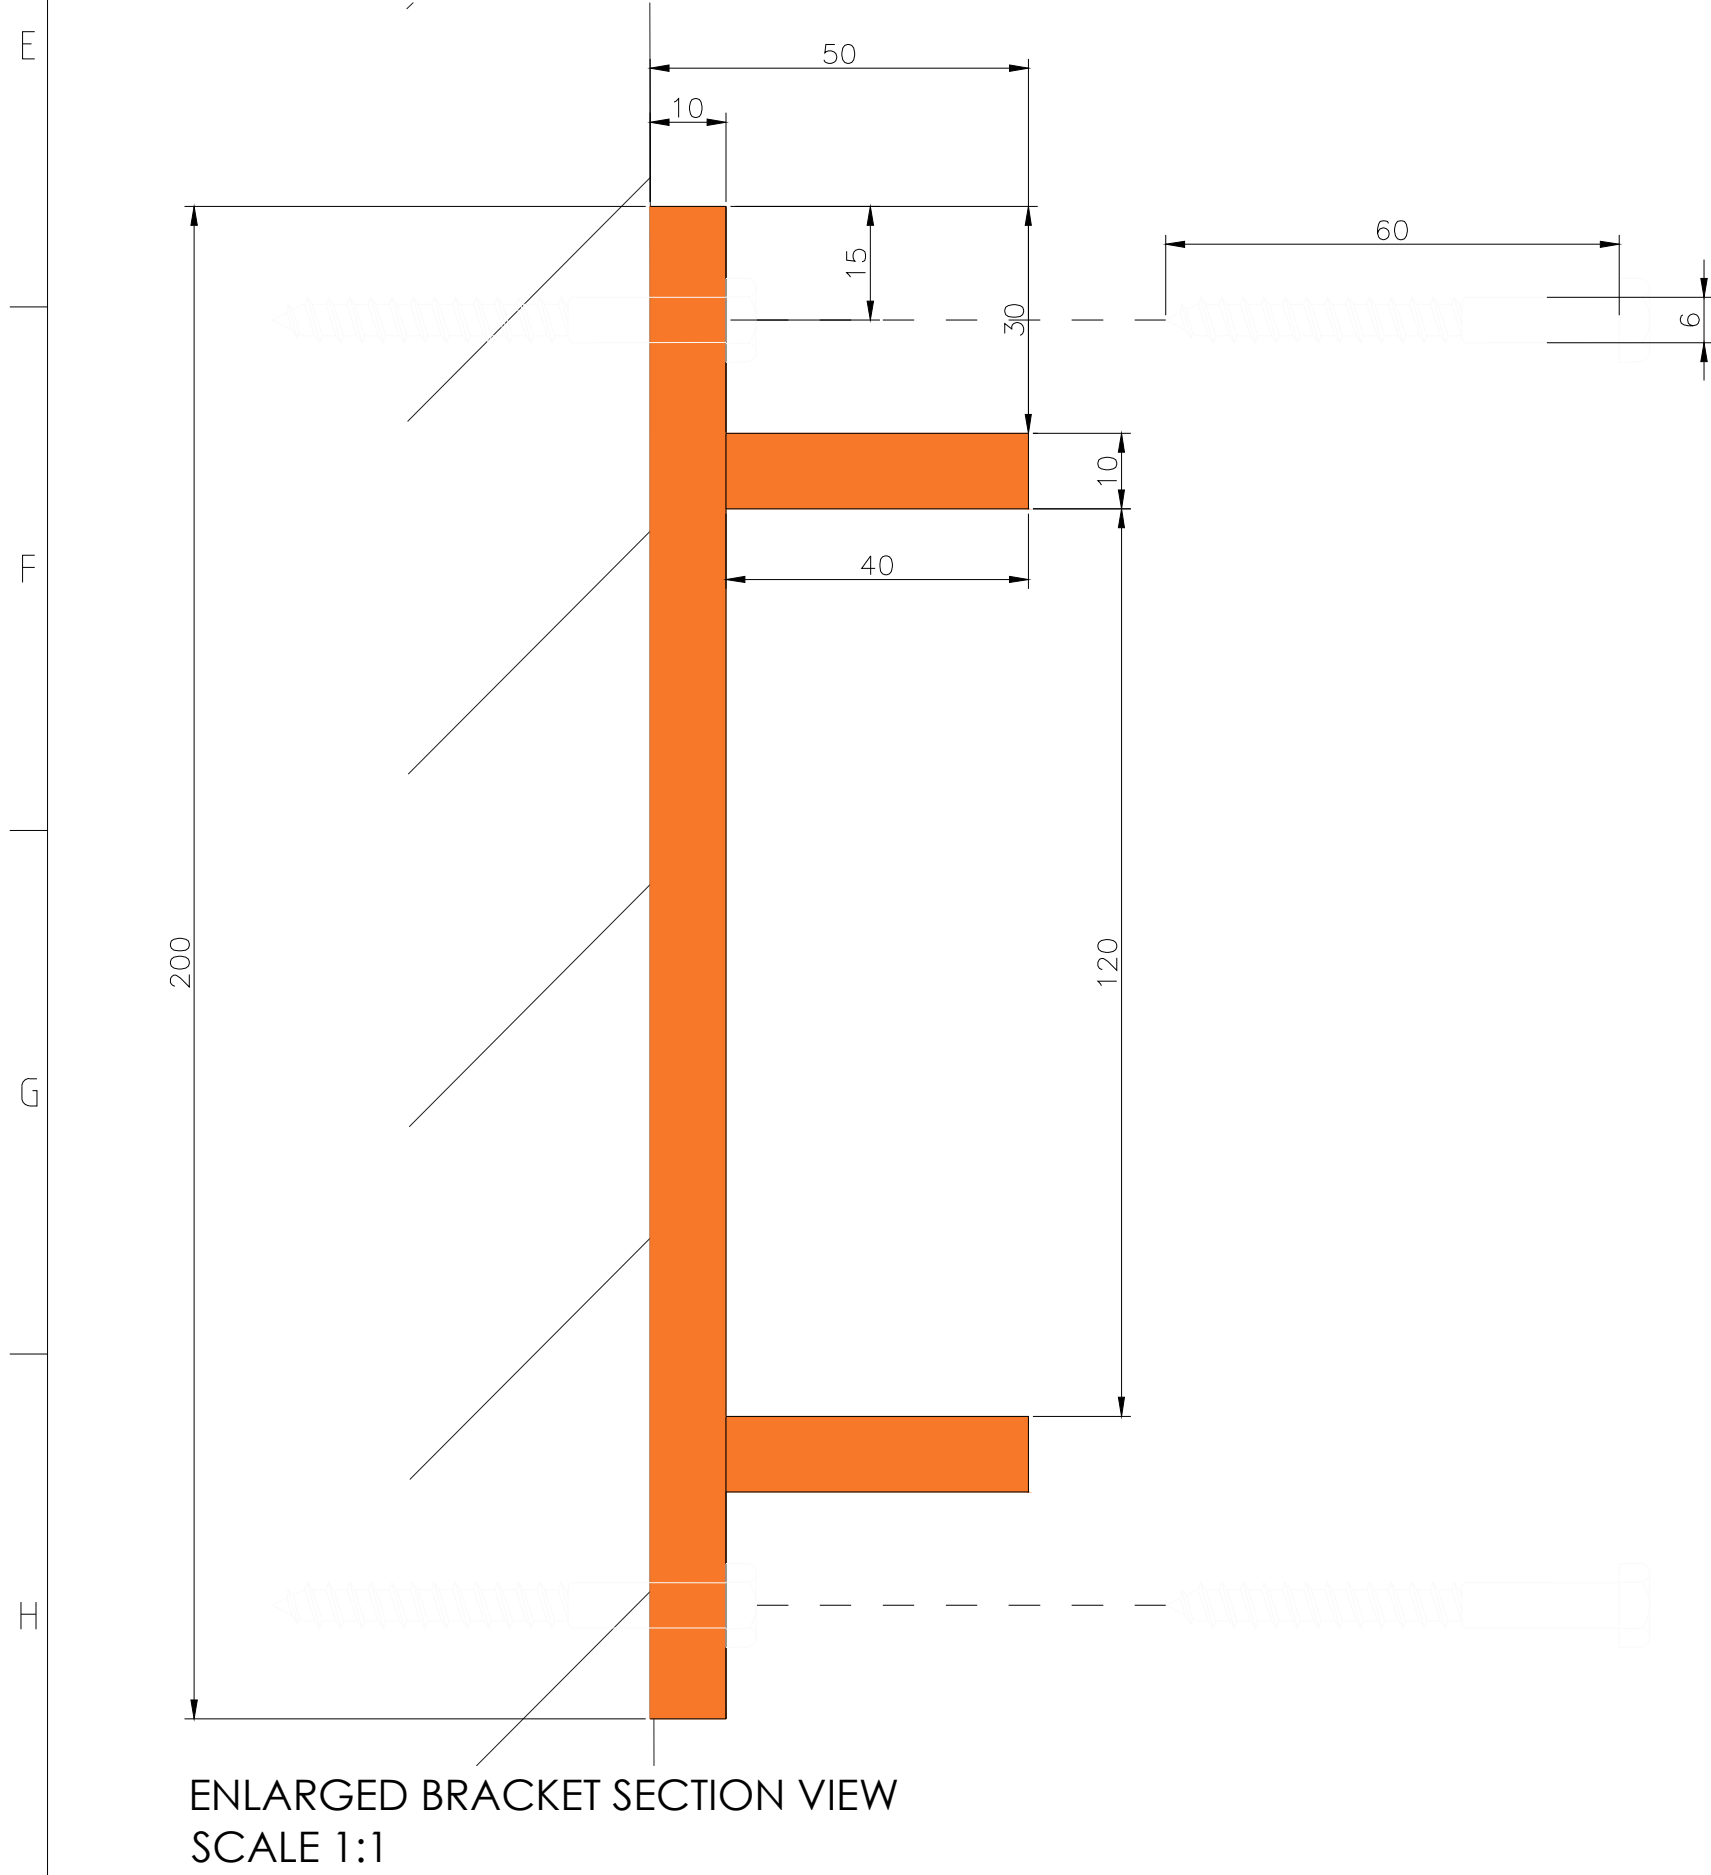


ENLARGED BRACKET SECTION VIEW
SCALE 1:1



DETAIL 3 PROJECTION SIGN
SECTION
SCALE 1:10


PROJECTION SIGN SIDE ELEVATION
SCALE 1:10

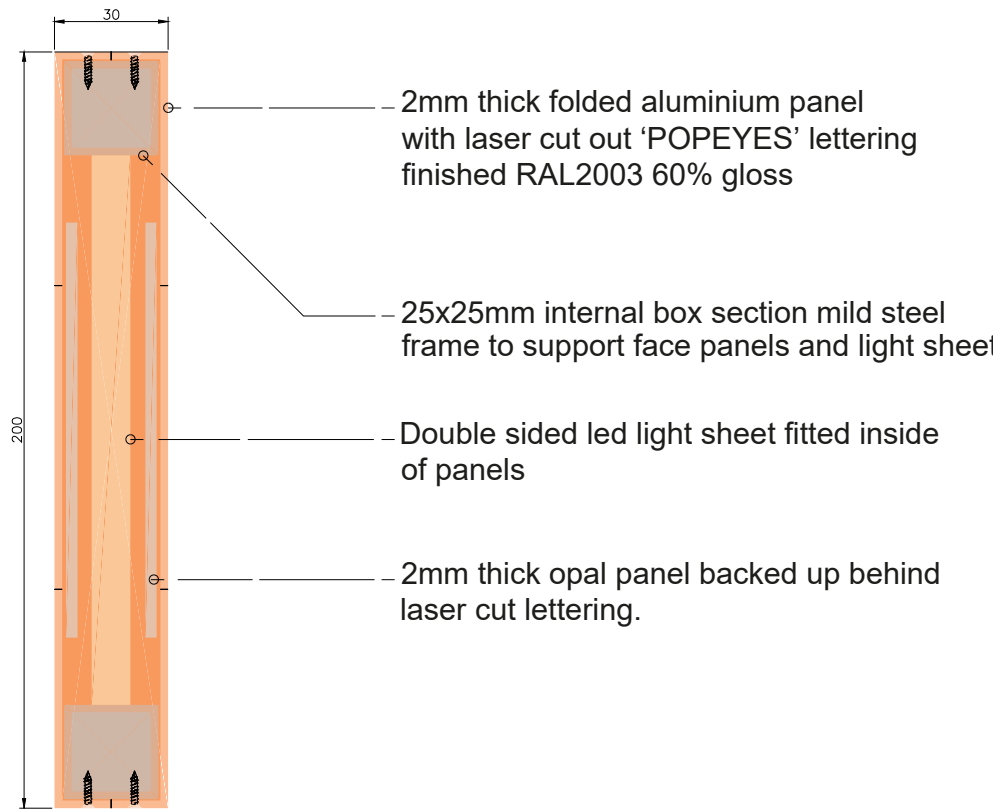


ENLARGED SIDE SECTION VIEW
SCALE 1:2

SCALE 1:10
0mm 100

200 500 1000

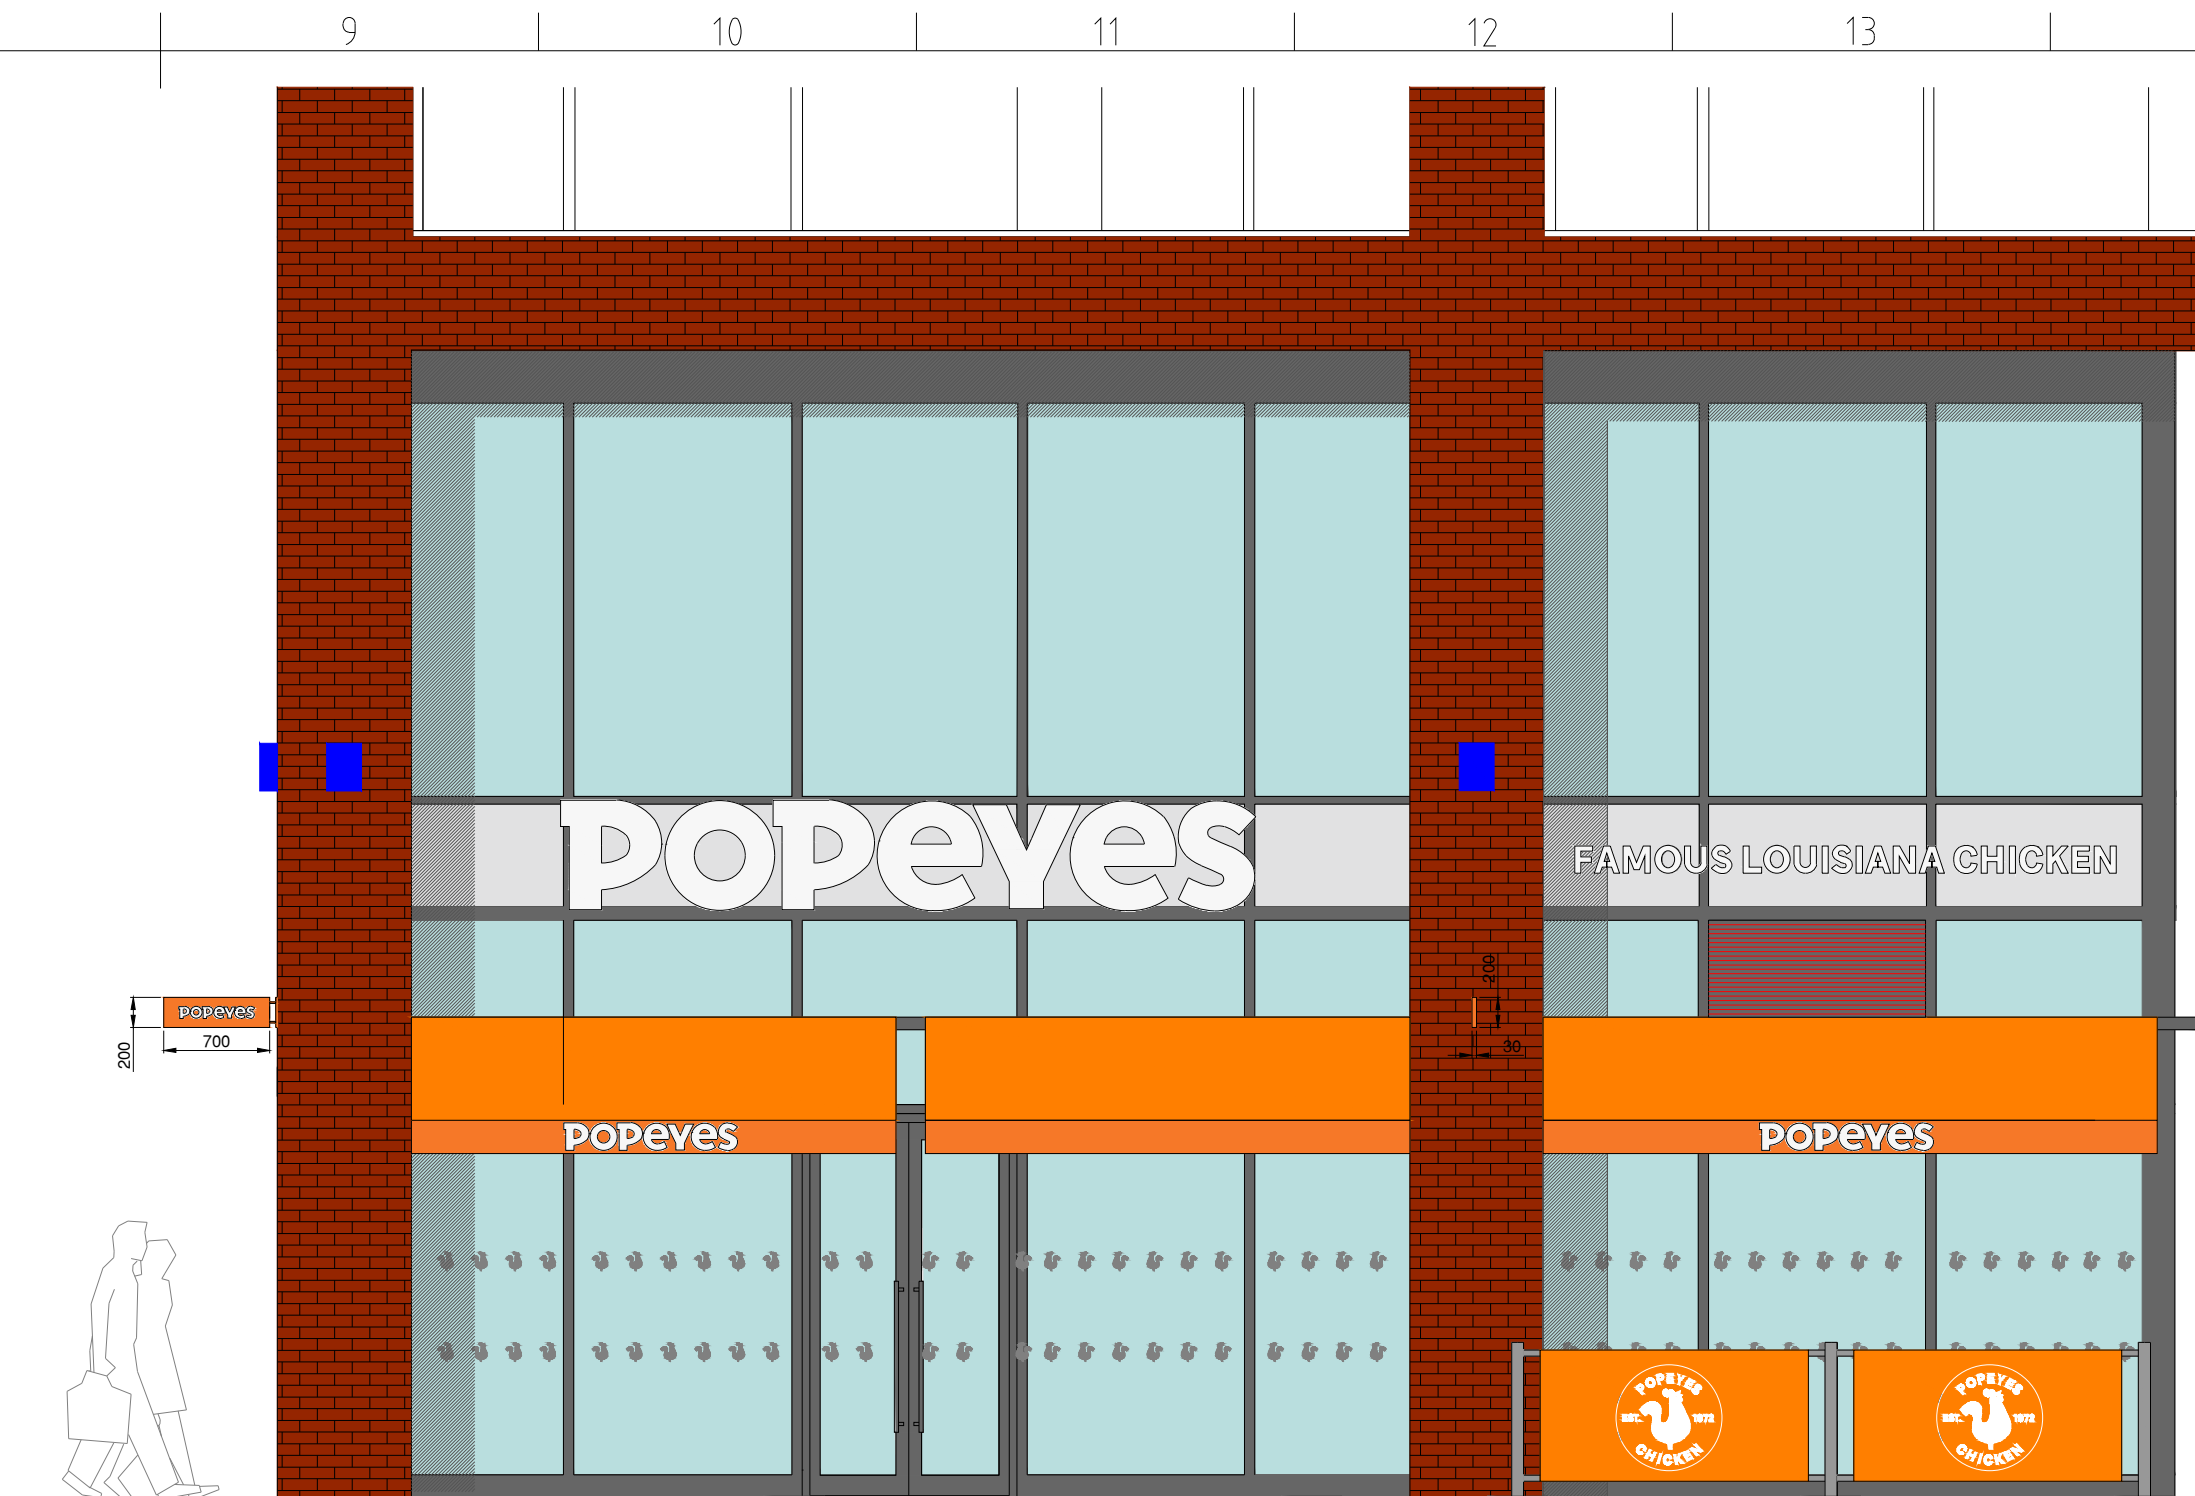

PROPOSED EXTERNAL FRONT ELEVATION B - SCALE 1:50

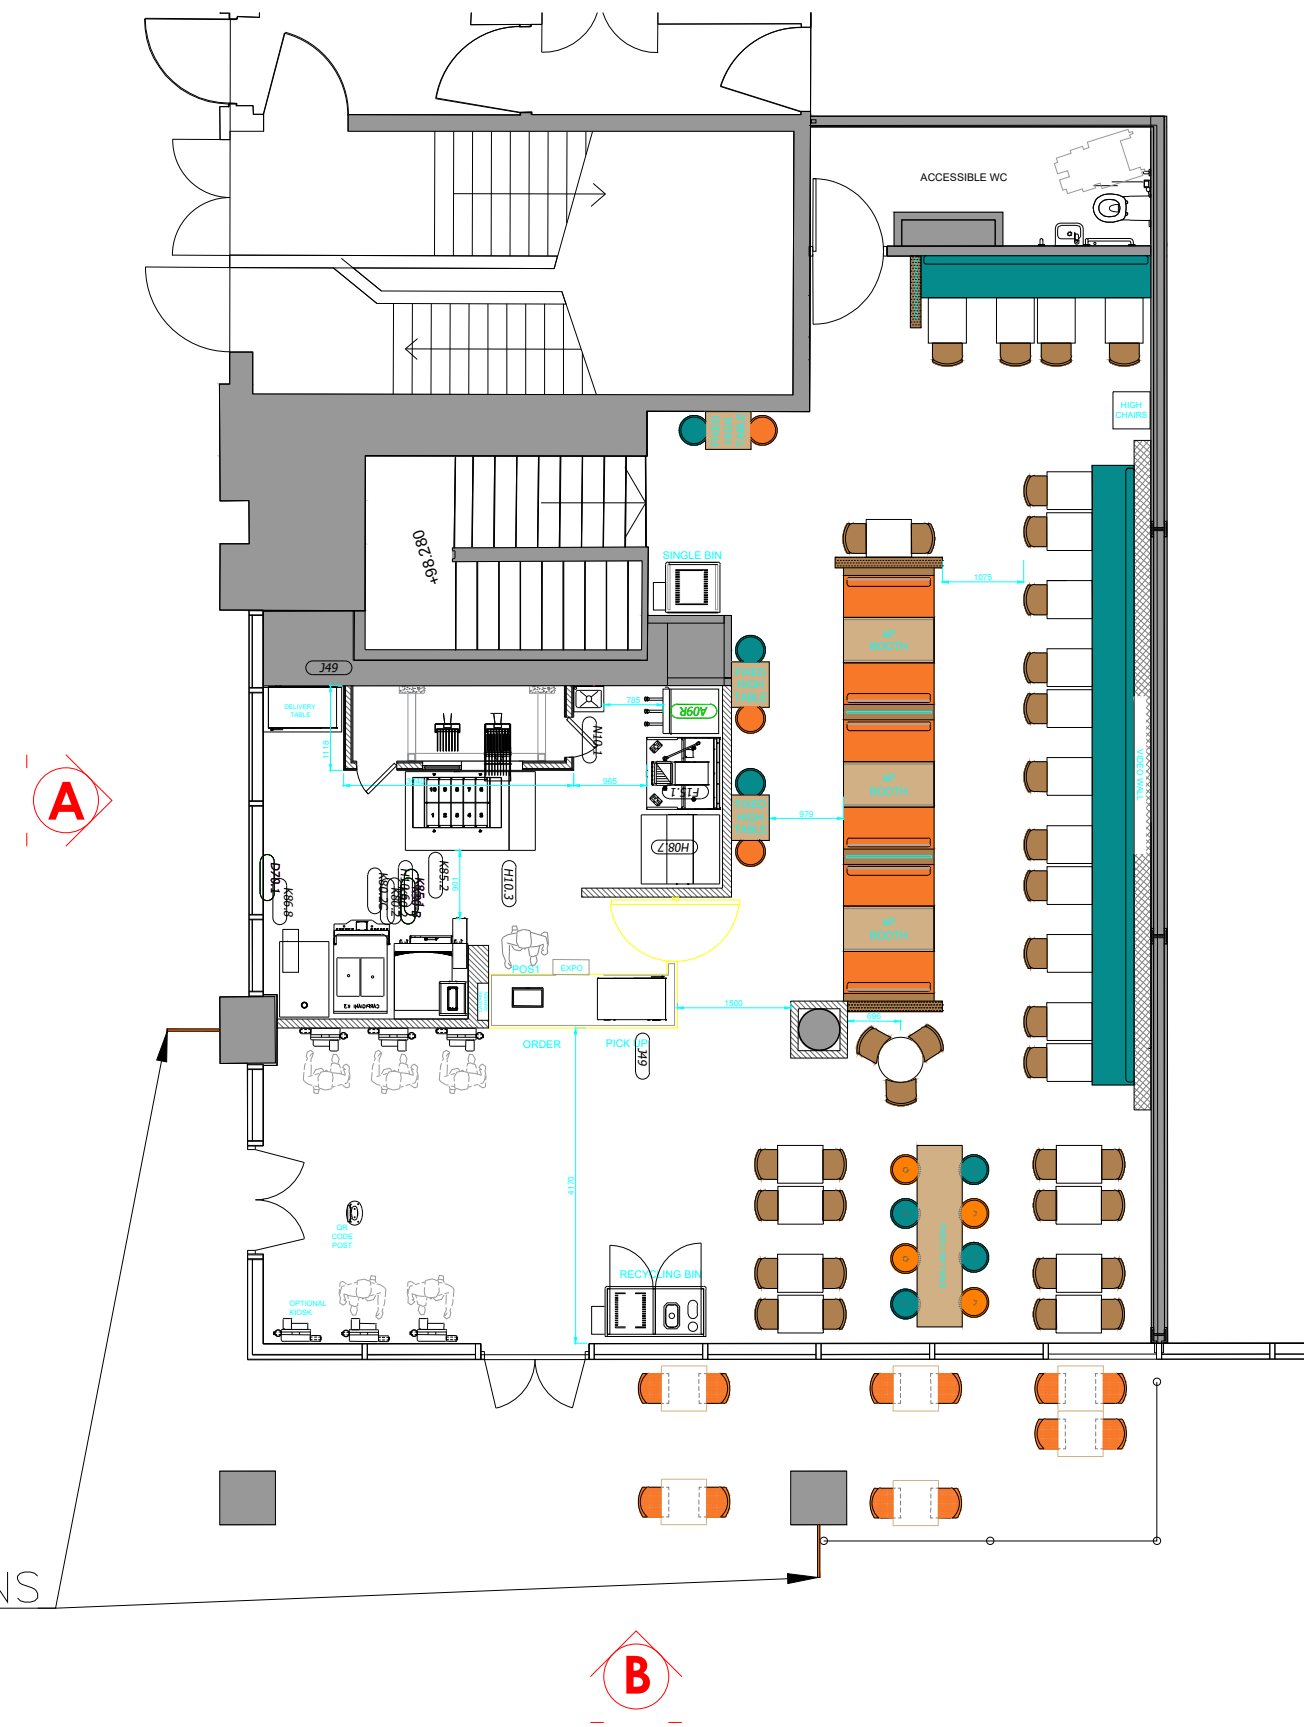

PROPOSED KEY PLAN
1:100

SCALE 1:50
0m 1 2 5 10

NOTES

This drawing and all the information shown is the property of POPEYES UK and shall not be copied whole, or in part, or used for any other purpose without written permission of the company.

ALL DIMENSIONS TO BE CHECKED ON SITE.

DO NOT SCALE FROM THIS DRAWING EXCEPT FOR THE PURPOSES OF LOCAL AUTHORITY PLANNING.

REV No.	DATE	REMARKS
---------	------	---------

POPEYES
FAMOUS LOUISIANA CHICKEN

Job Title
MANCHESTER
ONE PICCADILLY GARDENS
M1 1RG

Drawing Title
PROPOSED
EXTERNAL
ELEVATIONS

Scale **AS SHOWN** Sheet size **A1**

Date **18.09.25** Drn. by **NH**

Drg. No. **23.0085-A-DR-TD-20-253** Rev. **L**