

General Notes:

This drawing is the property of Fletcher-Rae (UK) Limited and copyright is reserved by them. The drawing is not to be copied, reproduced or distributed without the prior written consent of Fletcher-Rae (UK) Limited.

The originator shall have no responsibility for any liability, loss, cost, damage or expense arising from or resulting in any use of the document other than for its intended purpose on the project.

This drawing shall be used in conjunction with all other relevant drawings, specifications and associated documentation. Any discrepancies, errors or omissions are to be reported to the originator before proceeding with work.

All dimensions are to be checked on site by the contractor prior to proceeding with any work. The drawing shall not be used to ascertain any dimensions without the originator's prior written consent.


DISCLAIMER: When this drawing is issued in CAD, it is an uncontrolled version issued for information only. It is not to be used for construction or other documents.

SOFTWARE RESPONSIBILITY: Fletcher-Rae (UK) Limited does not accept liability for any loss or damage of any information held in the drawing resulting from the translation from the original file format to any other file format or from the requirements resulting from any other programme.




90-XX_Block A Central Parcel Ground Floor Plan

1:200

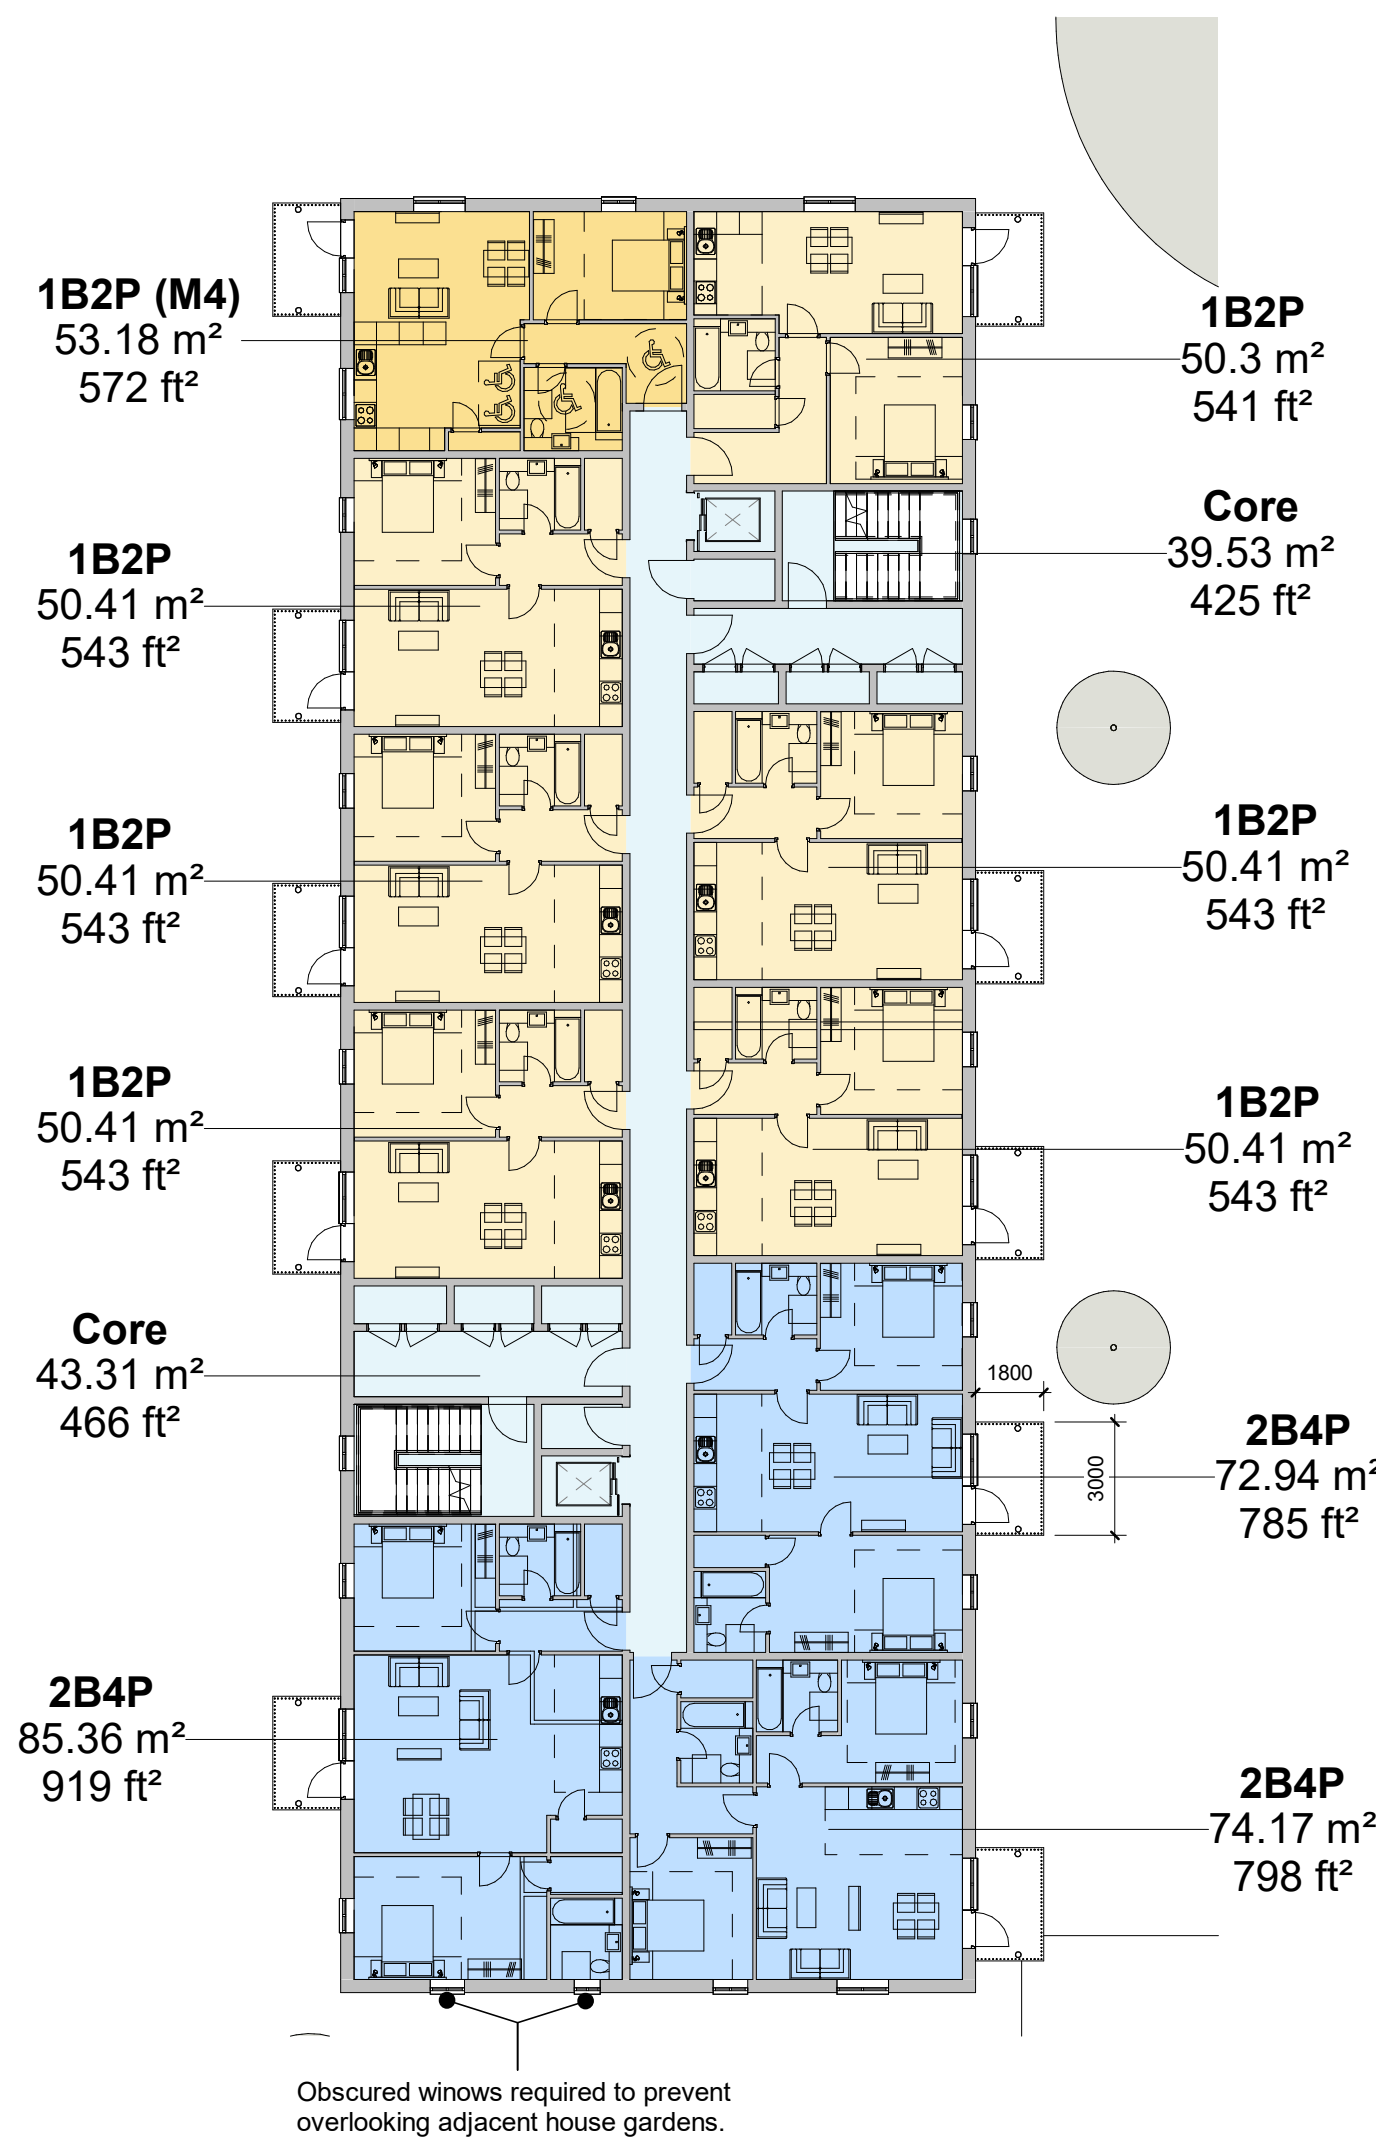

90-XX_Block A Central Parcel First Floor Plan

1:200

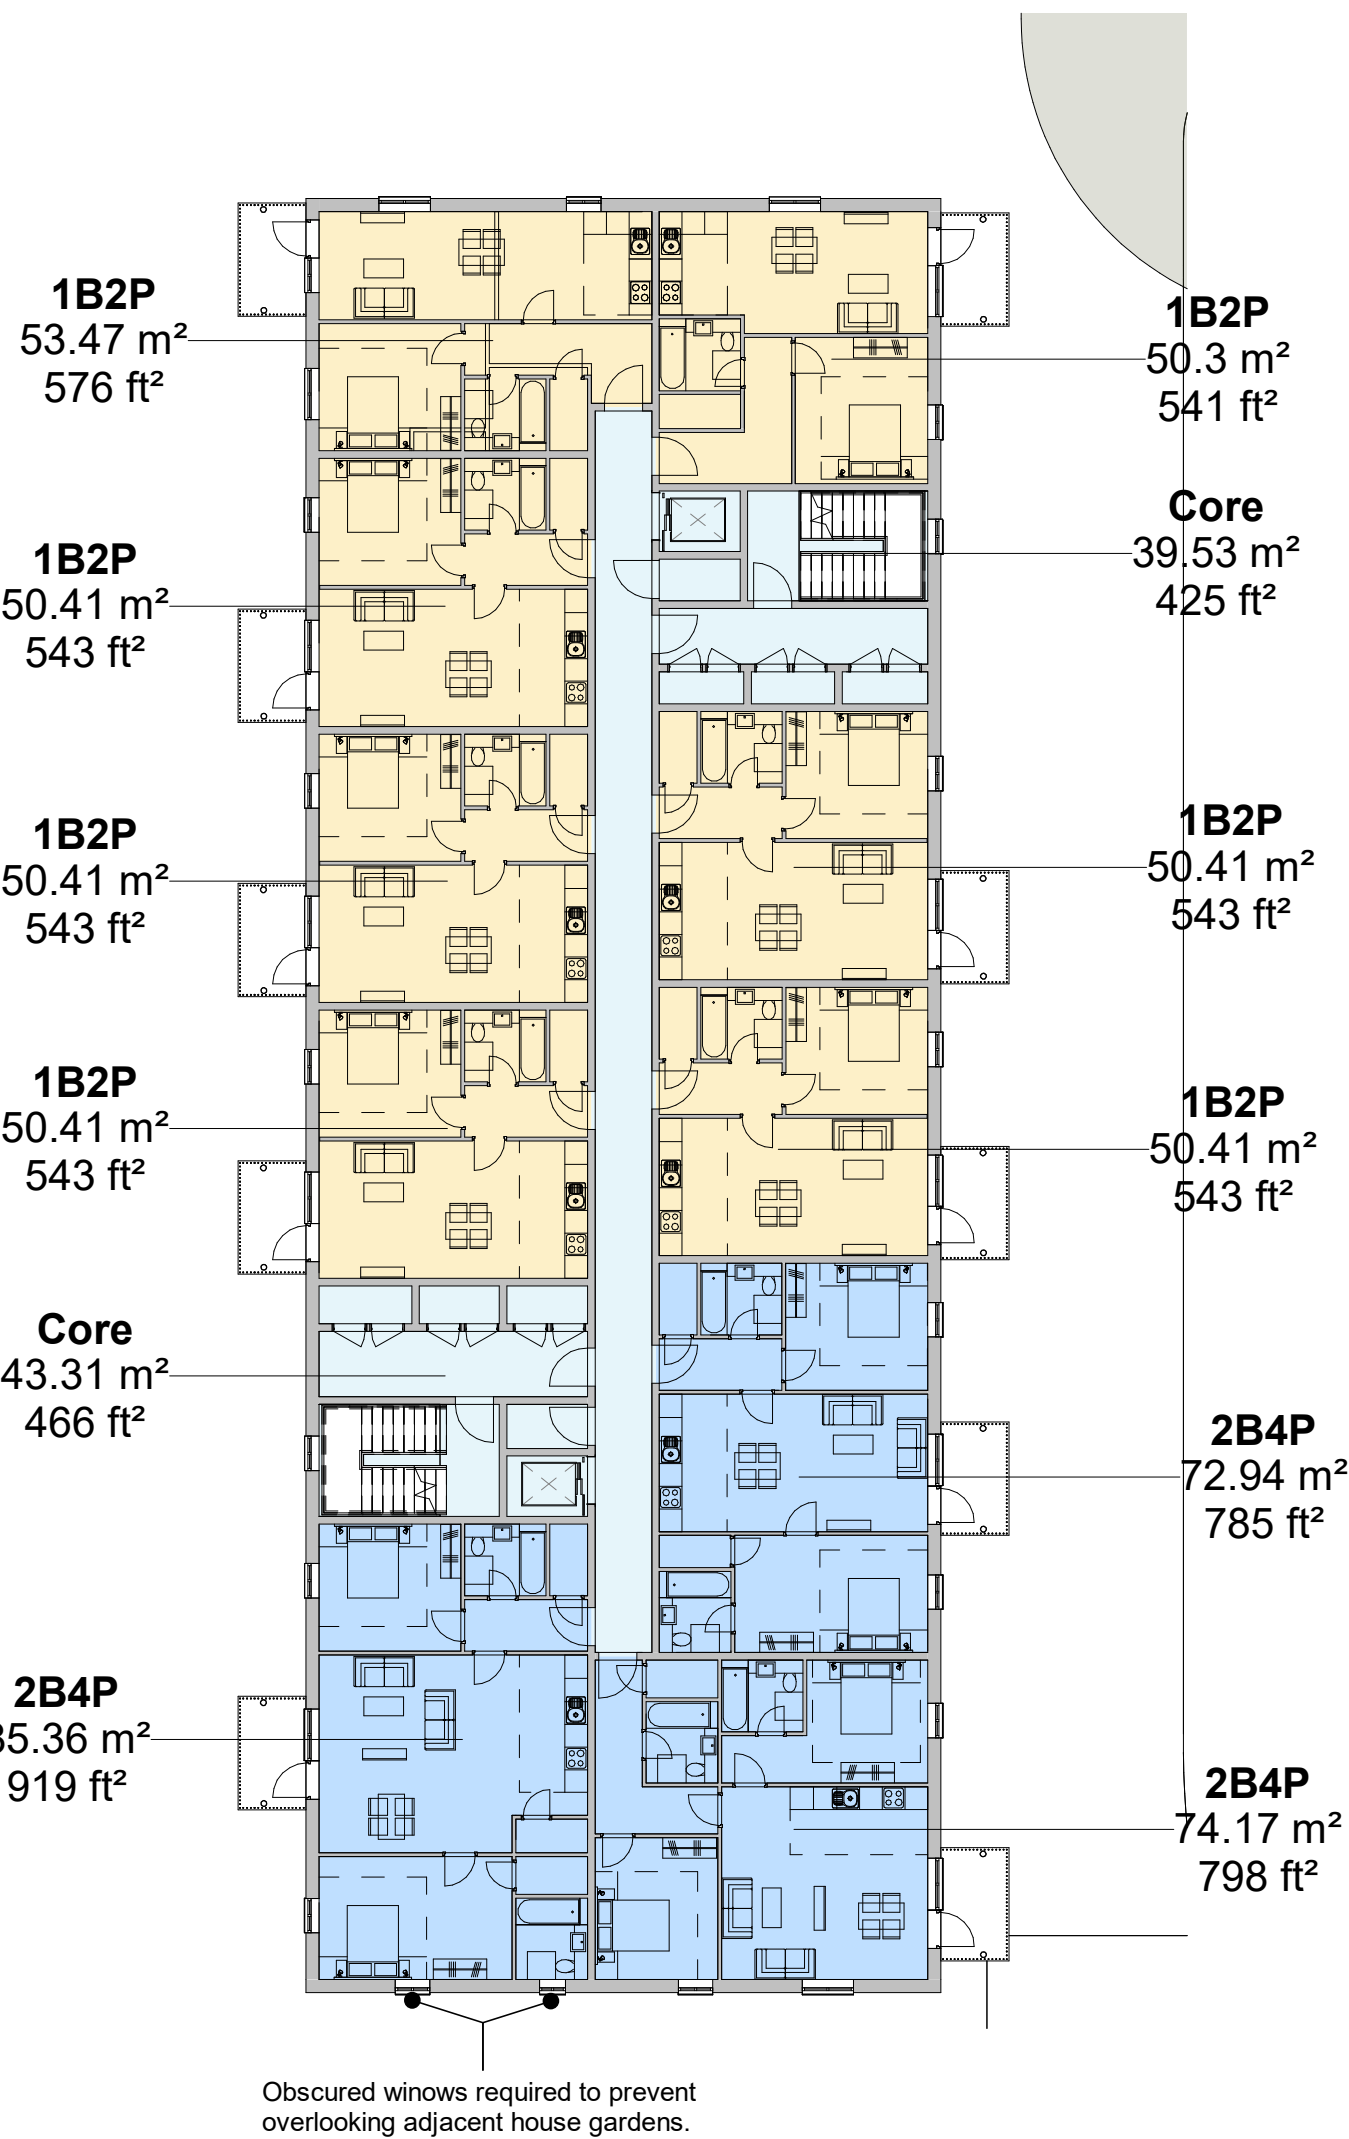


90-XX_Block A Central Parcel Second & Third Floor Plan

1:200




90-XX_Block B & C Eastern Parcel Ground Floor Plan

1:200

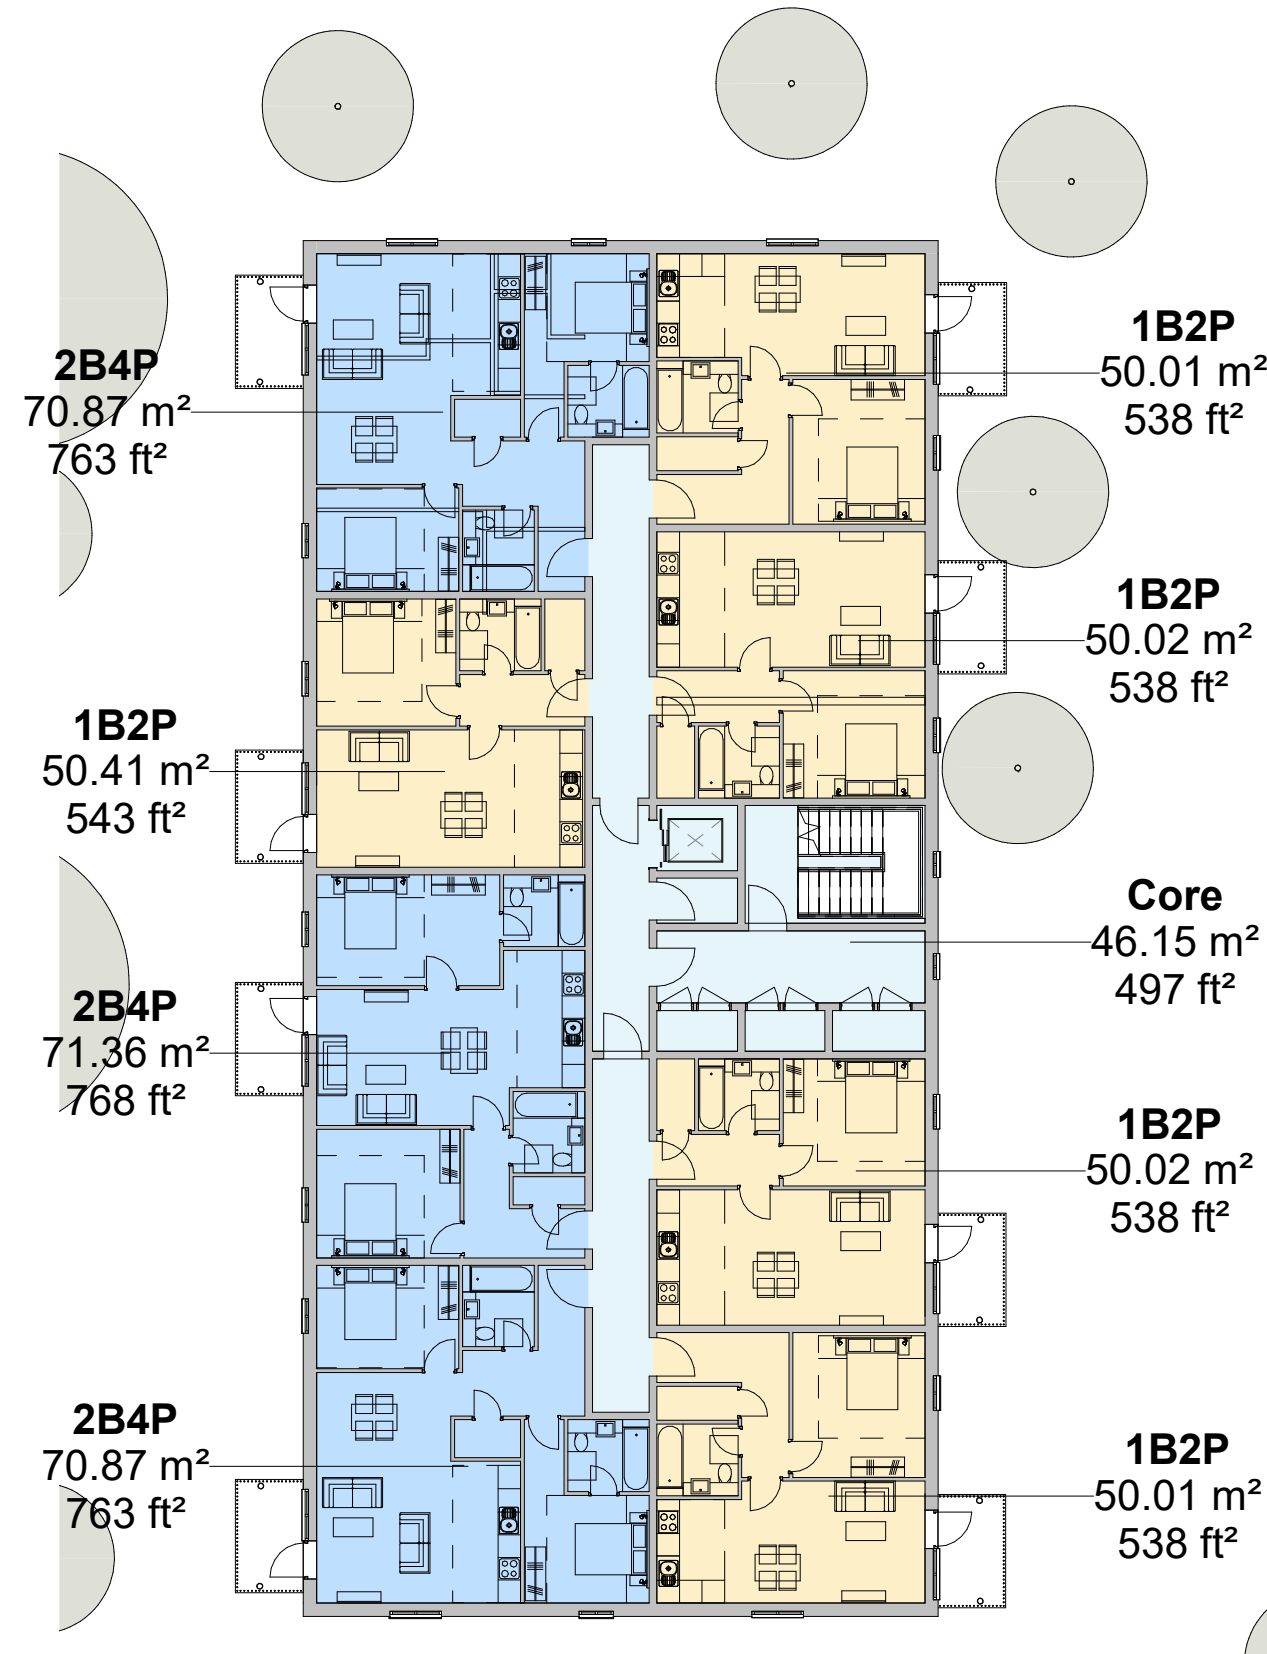



90-XX_Block B & C Eastern Parcel First Floor Plan

1:200

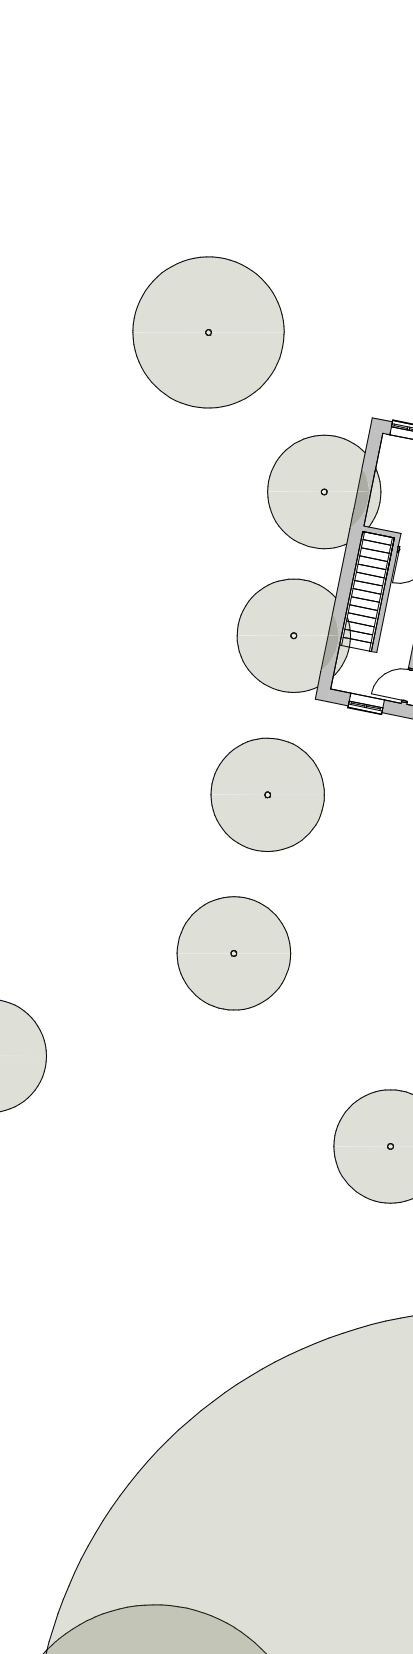

90-XX_Block B & C Eastern Parcel Second Floor Plan

1:200

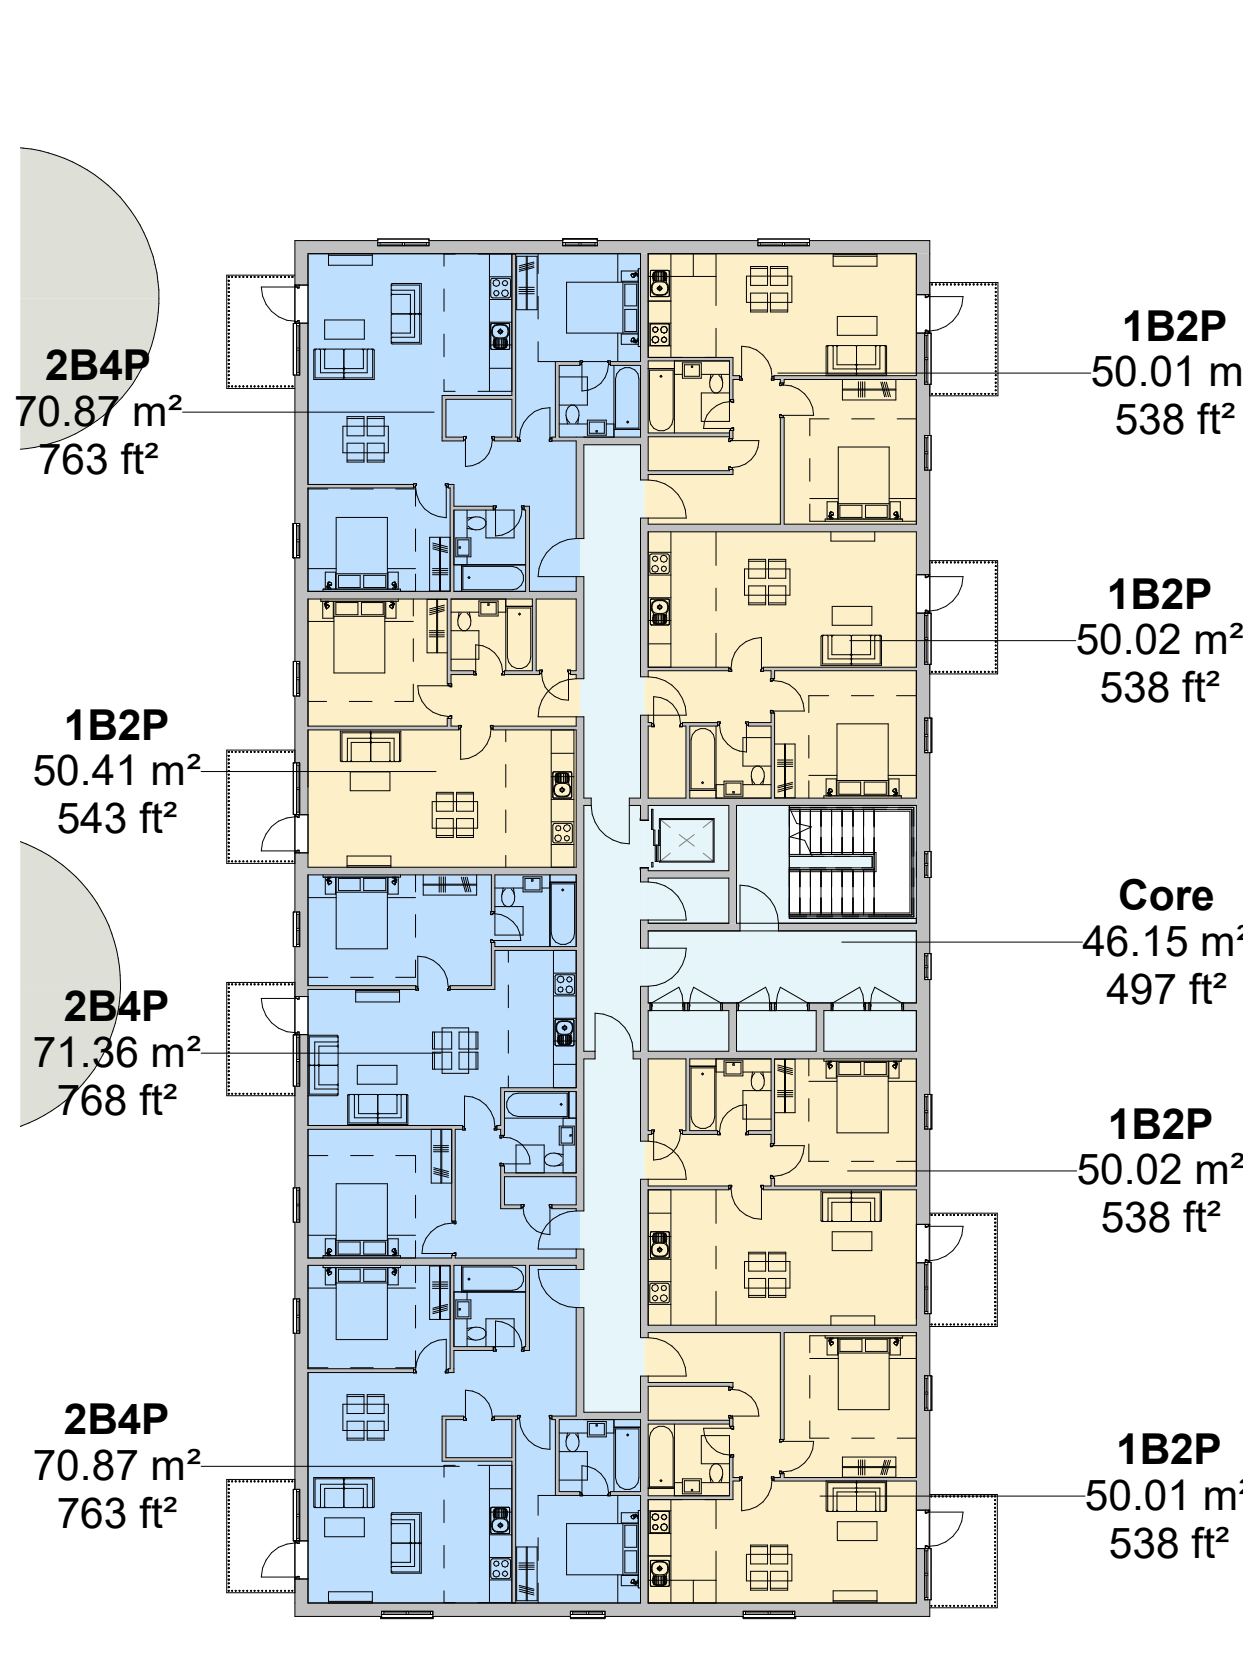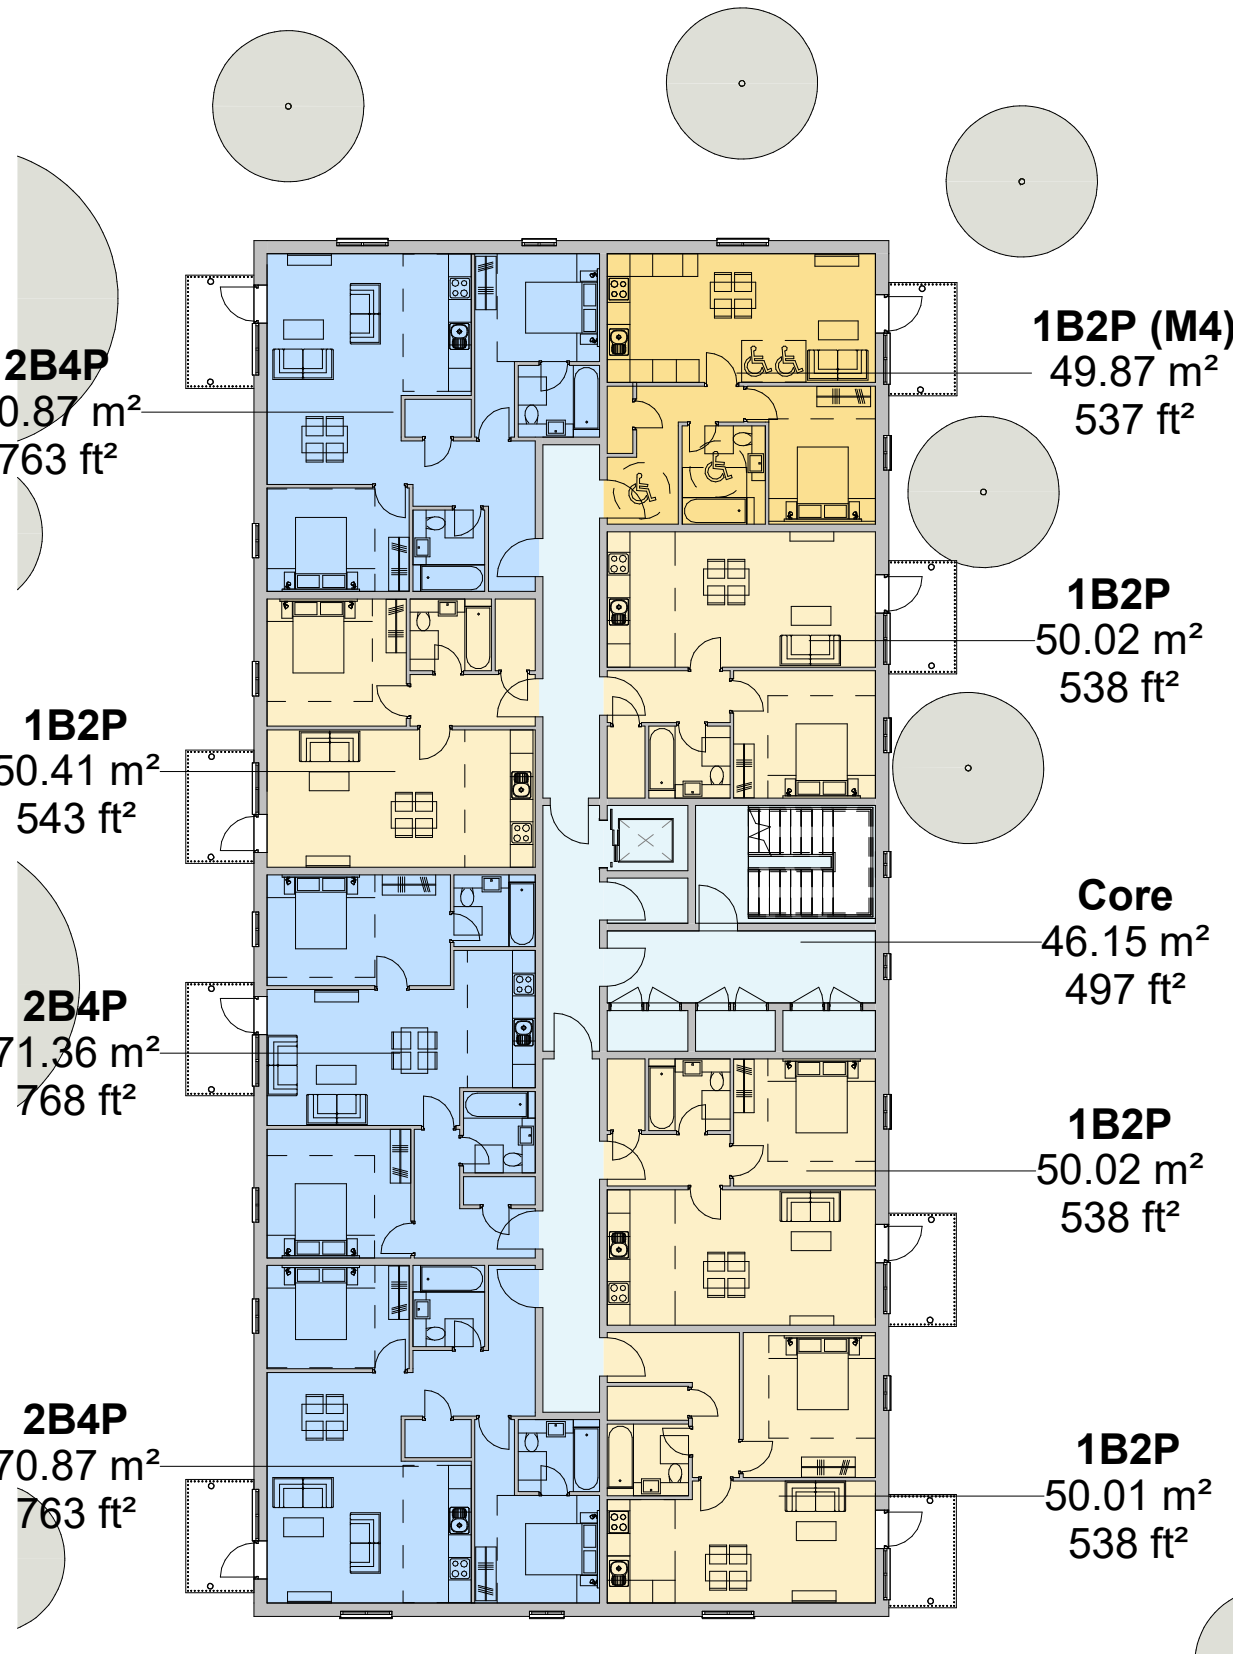

90-XX_Block B & C Eastern Parcel Third Floor Plan

1:200

Rev. Revision Details

Project No. PR1889

Subsidiary SO WORK IN PROGRESS

Status PLANNING

Client Northern Group

Project Station Road

Reddish

Street Name

Planning - Apartment Plans

Drawing No. PR1889-HFR-XX-ZR-A-9010

Drawn by: E.D. Scale: 1:200 @ A0

Created: JULY 2025

Rev.

Horizon

fletcher | rae

Level 12, Tower 12, 19-22 Bridge Street, Manchester, M3 3BZ

T: +44 (0) 161 242 1140

W: www.fletcher-rae.com

E: info@fletcher-rae.com